


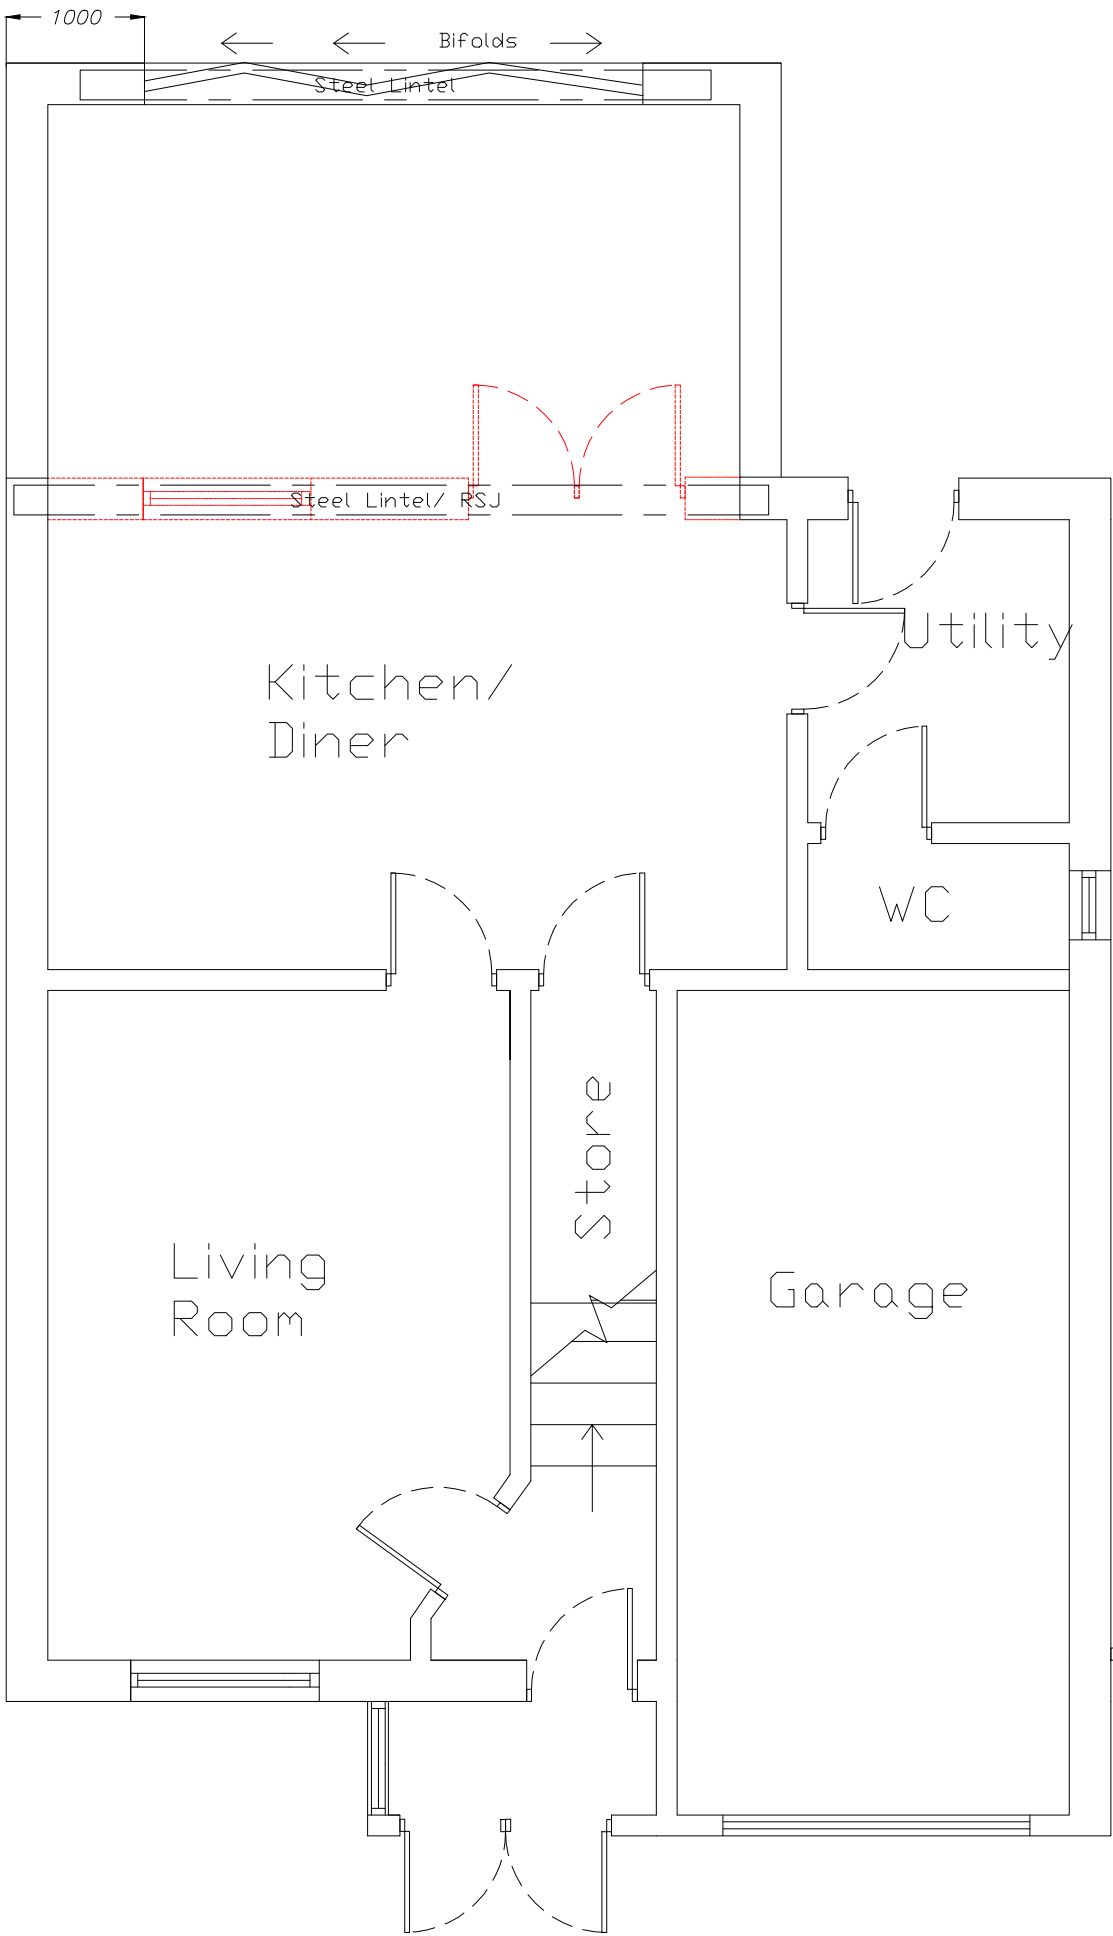

Steel Lintel
Boundary Line

Demolition Ground Floor

	Client Mr. Warburton 8 Sandown Avenue, L14 7AS		Drawing Title Demolition Ground Floor Plan			
	Project Proposed Extension with Orangery		Drawn by DW	Checked by Client	Date 03.03.21	
			Status	Scale @ A3 1:50		
			Job no. 4	Dwg.no. P02		Rev.