



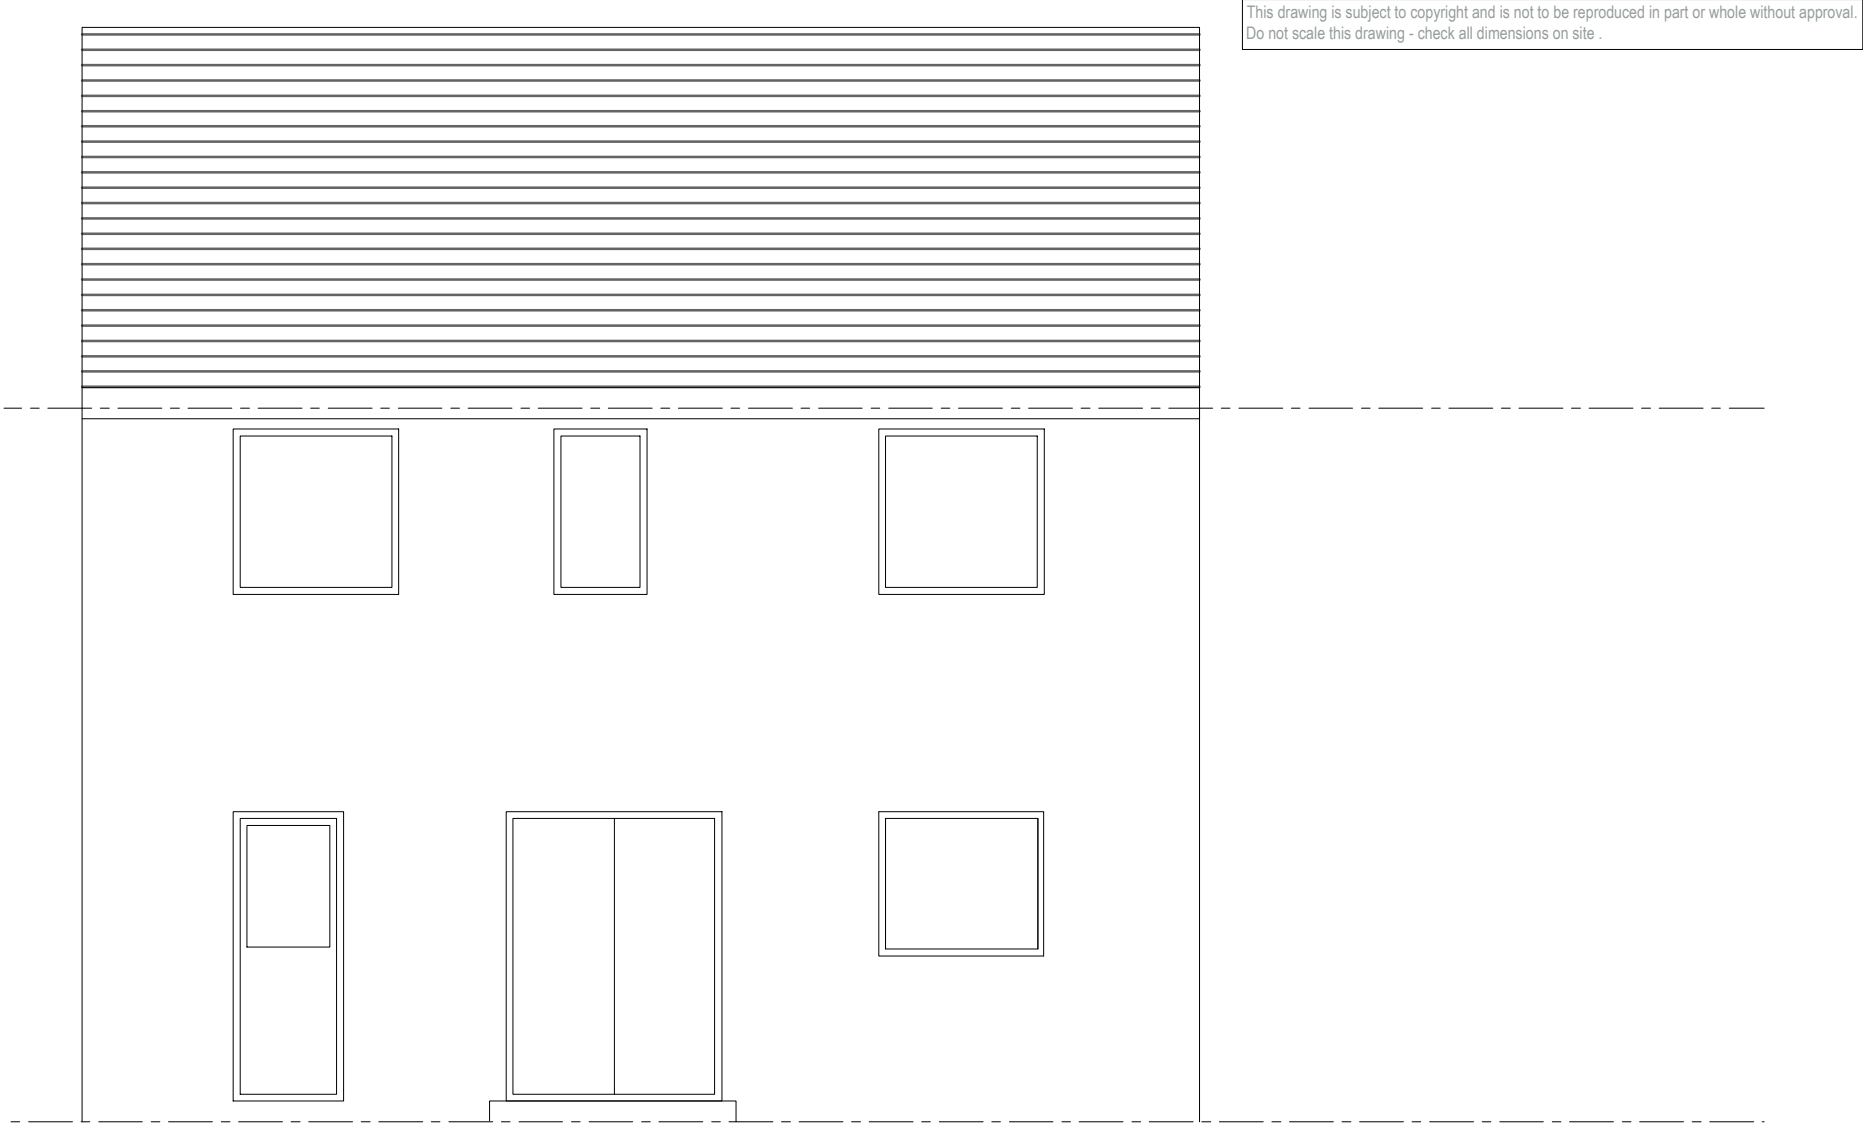

Existing Rear Elevation

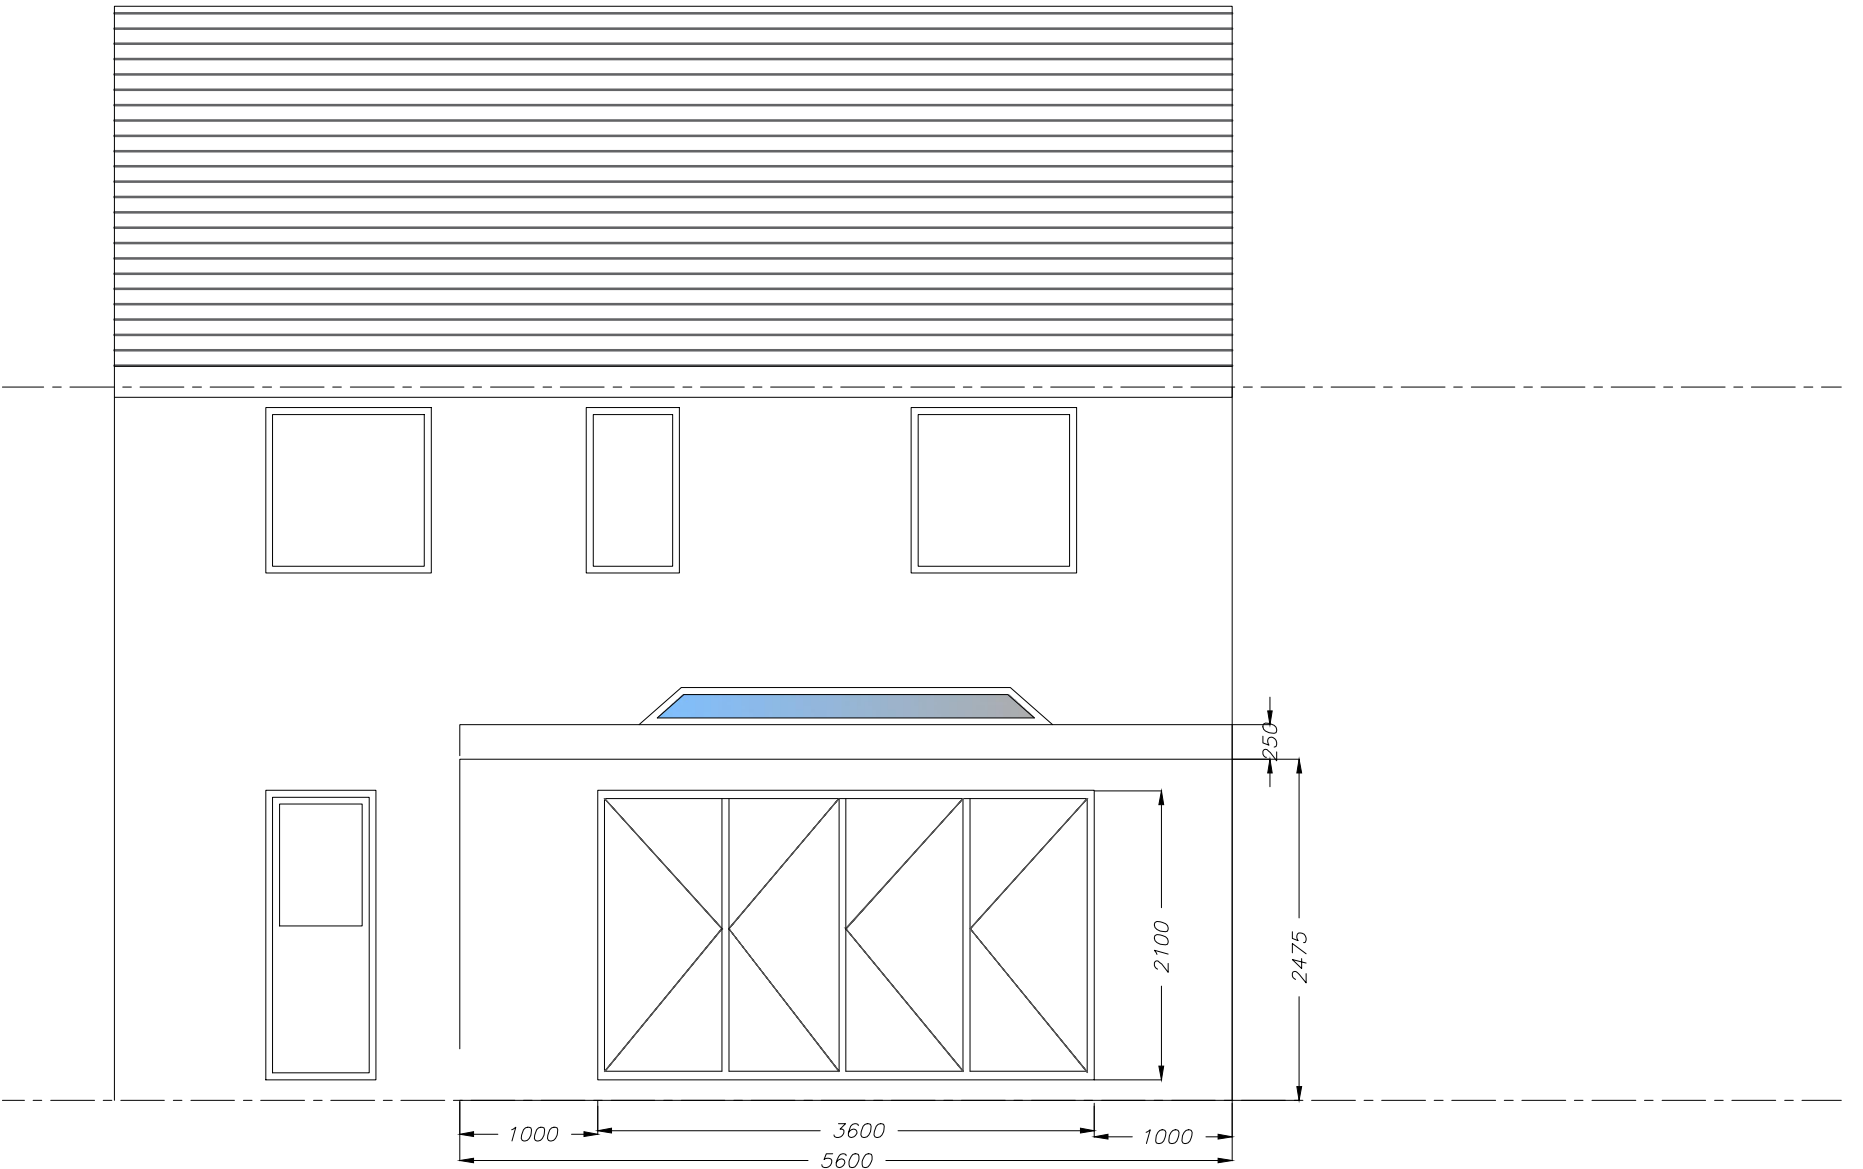

Proposed Rear Elevation

	Client	Drawing Title					
	Project	Rear					
		Elevation Plan					
		Drawn by	DW	Checked by	Client	Date	03.03.21
		Status		Scale @ A3		1:50	
	Job no.	Dwg.no.		Rev.			
		4		P04			