



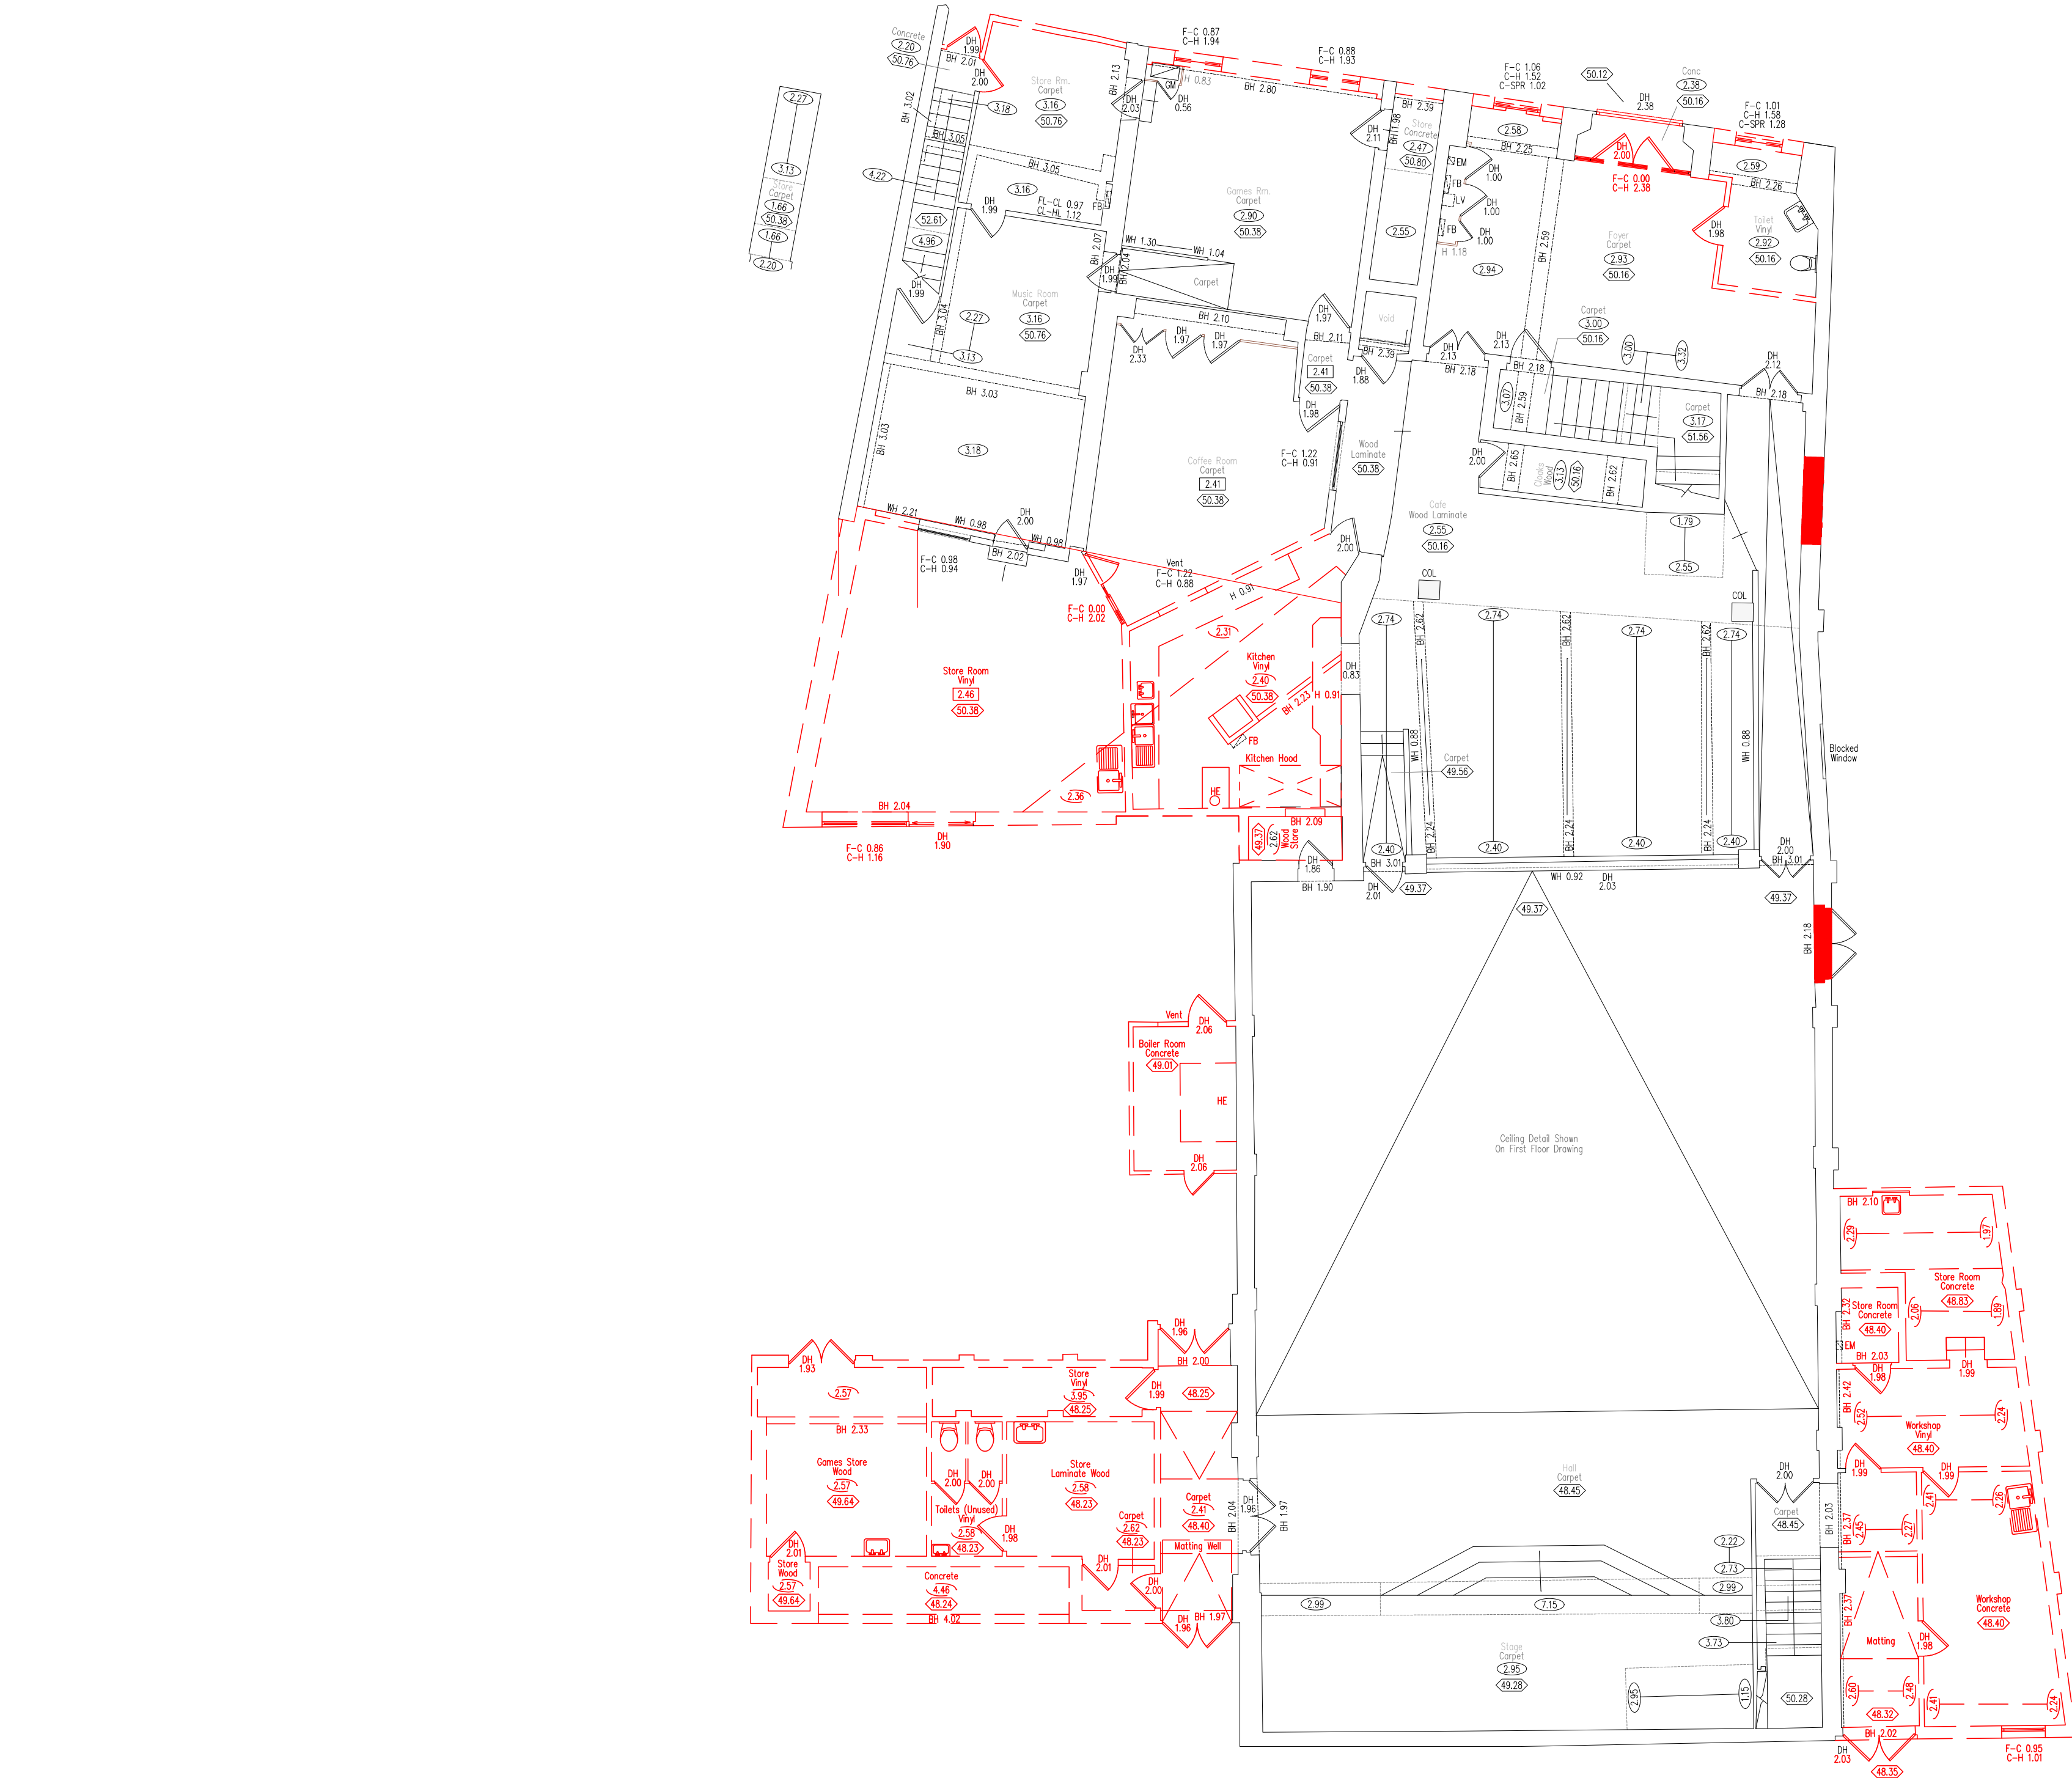

I Ground Floor Plan

1000 1:100


This drawing can be scaled from for the purposes of planning and tender

 

Demolitions

Notes:
17/02/2023 15:47:30
Drawings are based on survey data and may not accurately represent what is physically present.
Do not scale from this drawing. All dimensions are to be verified on site before proceeding with the work.
All dimensions are in millimeters unless noted otherwise.
Purcell shall be notified in writing of any discrepancies.

Key Plan
not to scale

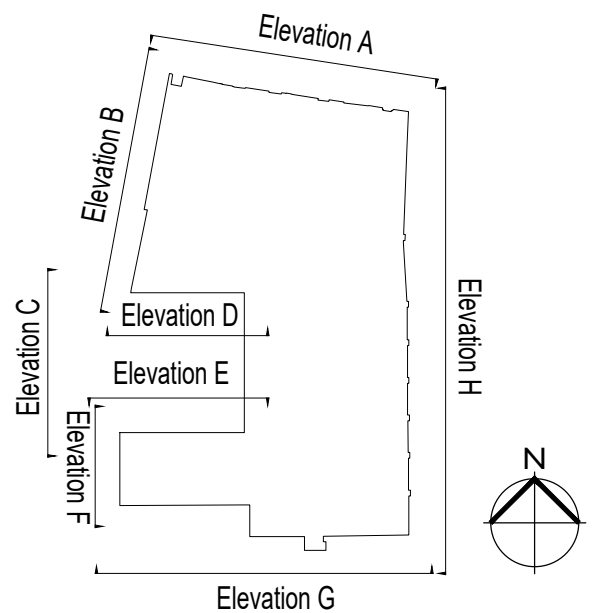

P01	16/02/2023	MP	PS	As Indicated
P02	17/02/2023	MP	PS	As Indicated
REV	DATE	BY	CHK	DESCRIPTION

CLIENT

Knowsley Council

PROJECT

Prescot Picture Palace

JOB NUMBER

241331

TITLE				
Prescot Picture Palace				
Ground Floor Plan				
SIZE	SCALE	LAST REVISED	DRAWN	CHECKED
A1L	1:100	17/02/2023	MP	PS
REV	SUITABILITY/REASON FOR ISSUE			
P02	S4 - Listed Building Consent			
DRAWING NAME				
241331-PUR-00-GF-DR-A-1000				