




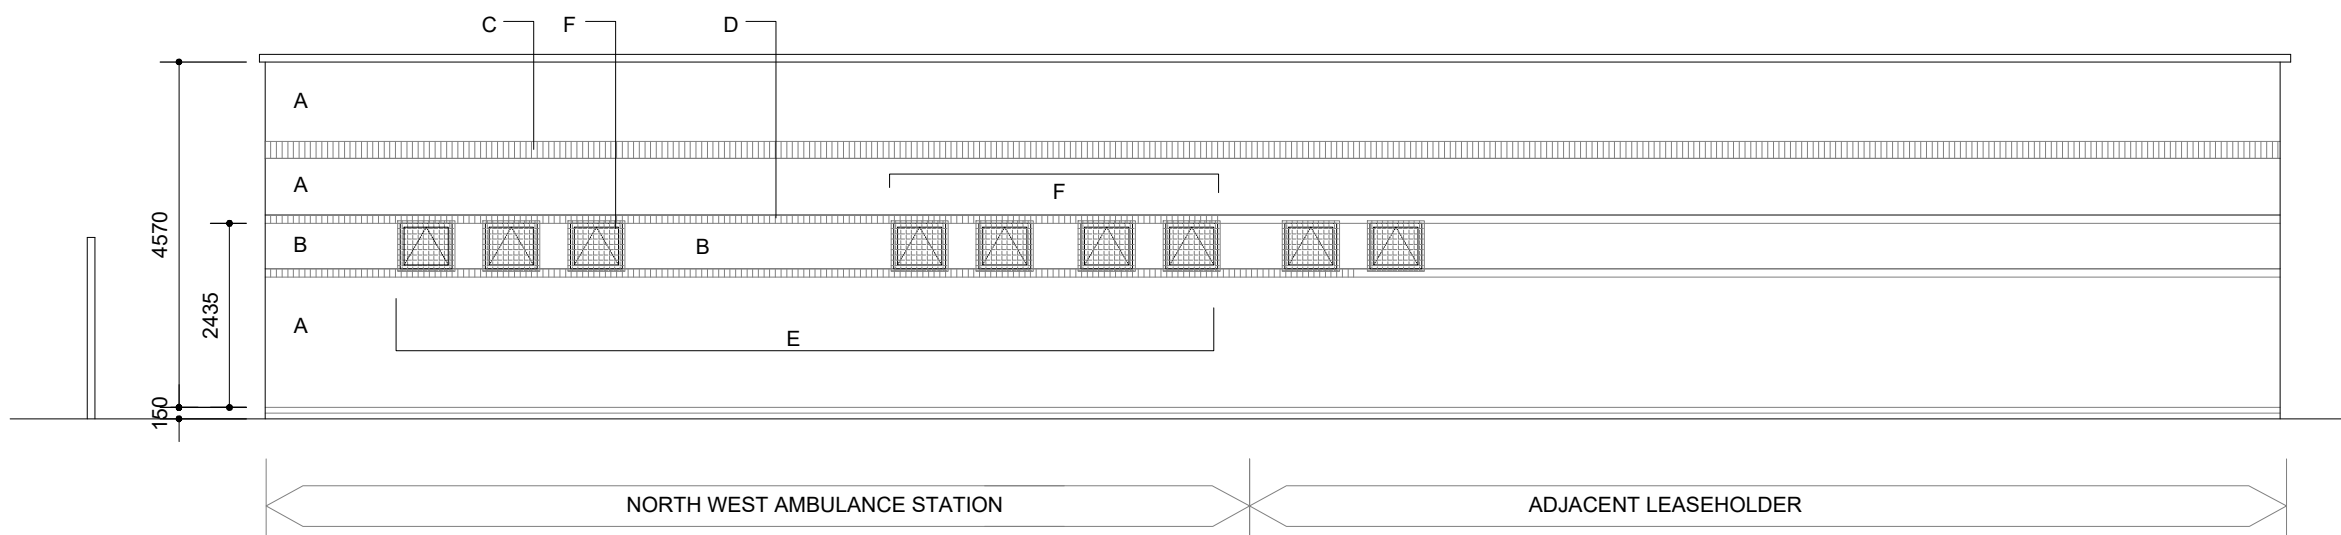


SOUTH ELEVATION AS EXISTING

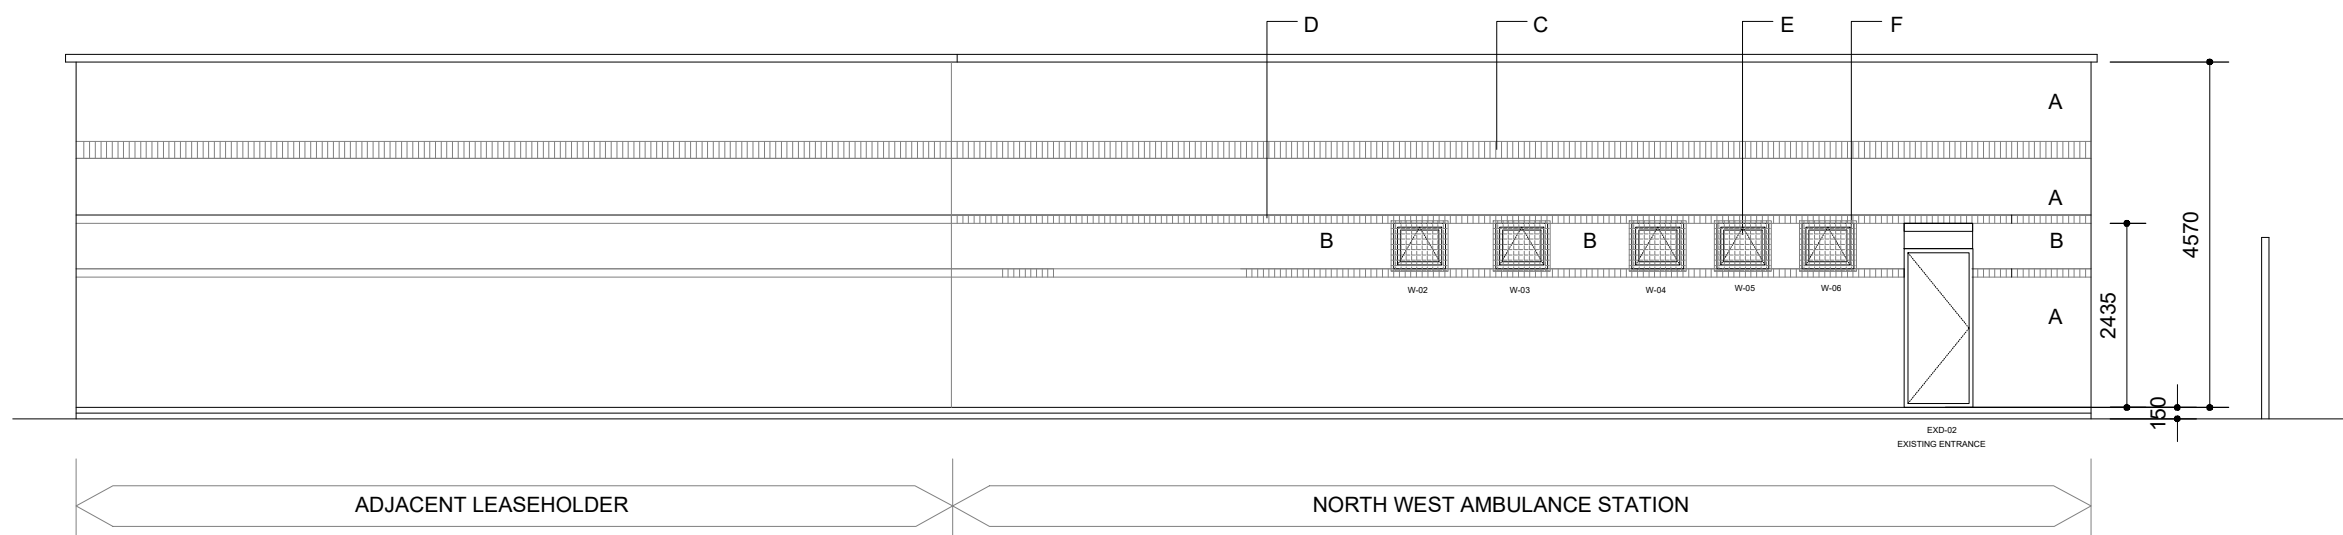

NORTH ELEVATION AS EXISTING

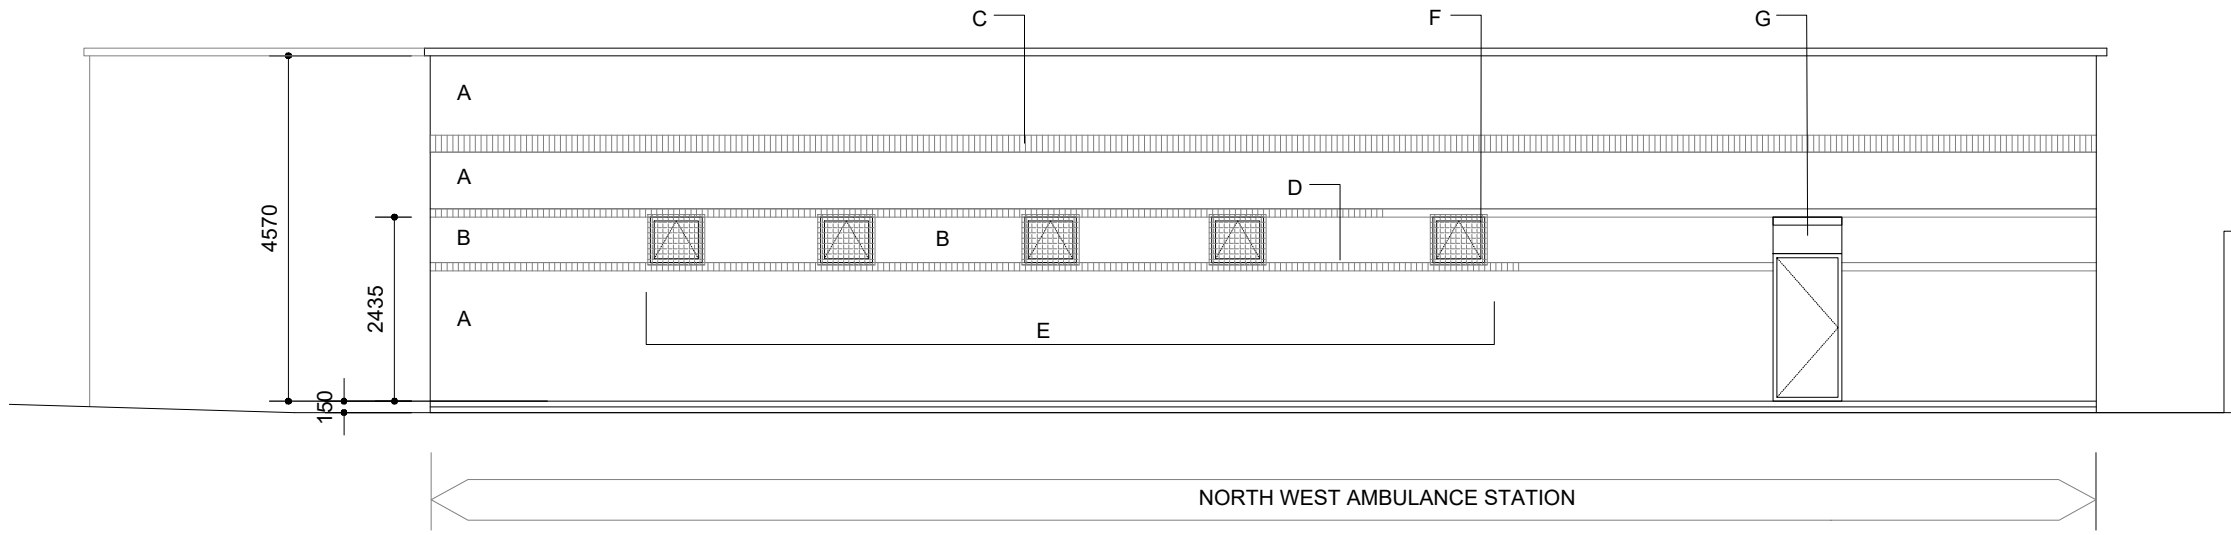


WEST ELEVATION AS EXISTING

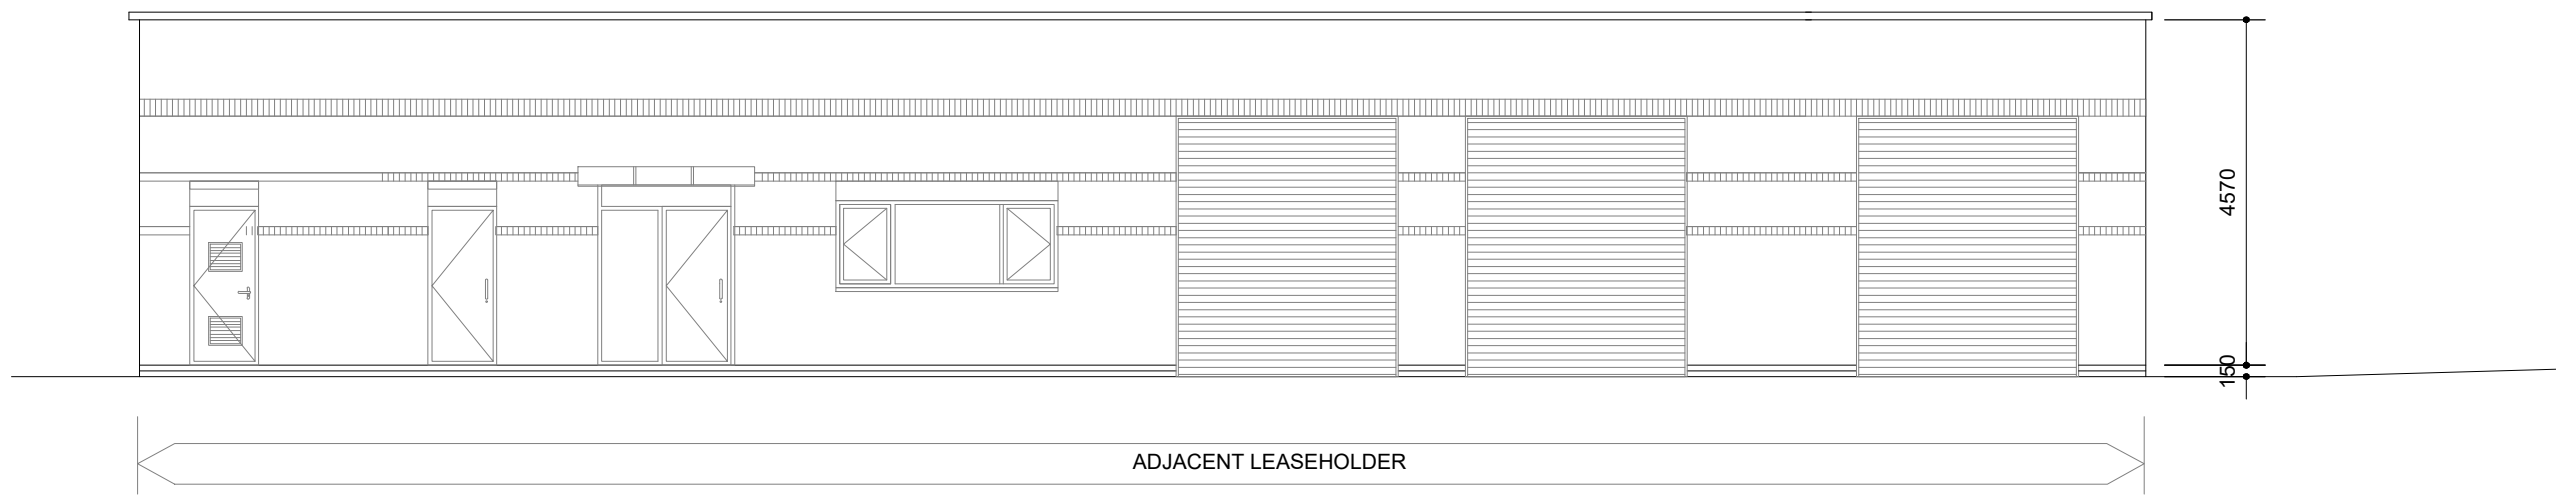


EAST ELEVATION AS EXISTING


- A EXISTING FACING BRICK-RED WIRECUT
- B EXISTING FACING BRICK-YELLOW WIRE CUT
- C 215mm EXISTING SOLDIER COURSE FACING BRICK - STAFFORDSHIRE BLUE
- D 103mm EXISTING HEADER COURSE FACING BRICK -STAFFORDSHIRE BLUE
- E ALL EXISTING WINDOWS TO BE REPLACED WITH NEW POLYESTER POWDER COATED ALUMINIUM TOP HUNG DOUBLE GLAZED WINDOWS
- F GALVANISED STEEL SECURITY MESH FIXED TO MASONRY WALLS TO BE REMOVED.
- G EXISTING STEEL FIRE EXIT DOOR TO BE RETAINED AND RE-DECORATED.
- H FORM NEW OPENING AND PROVIDE NEW POLYESTER POWDER COATED STEEL FIRE EXIT DOORS.
- J NEW FREE STANDING AMBULANCE CANOPY

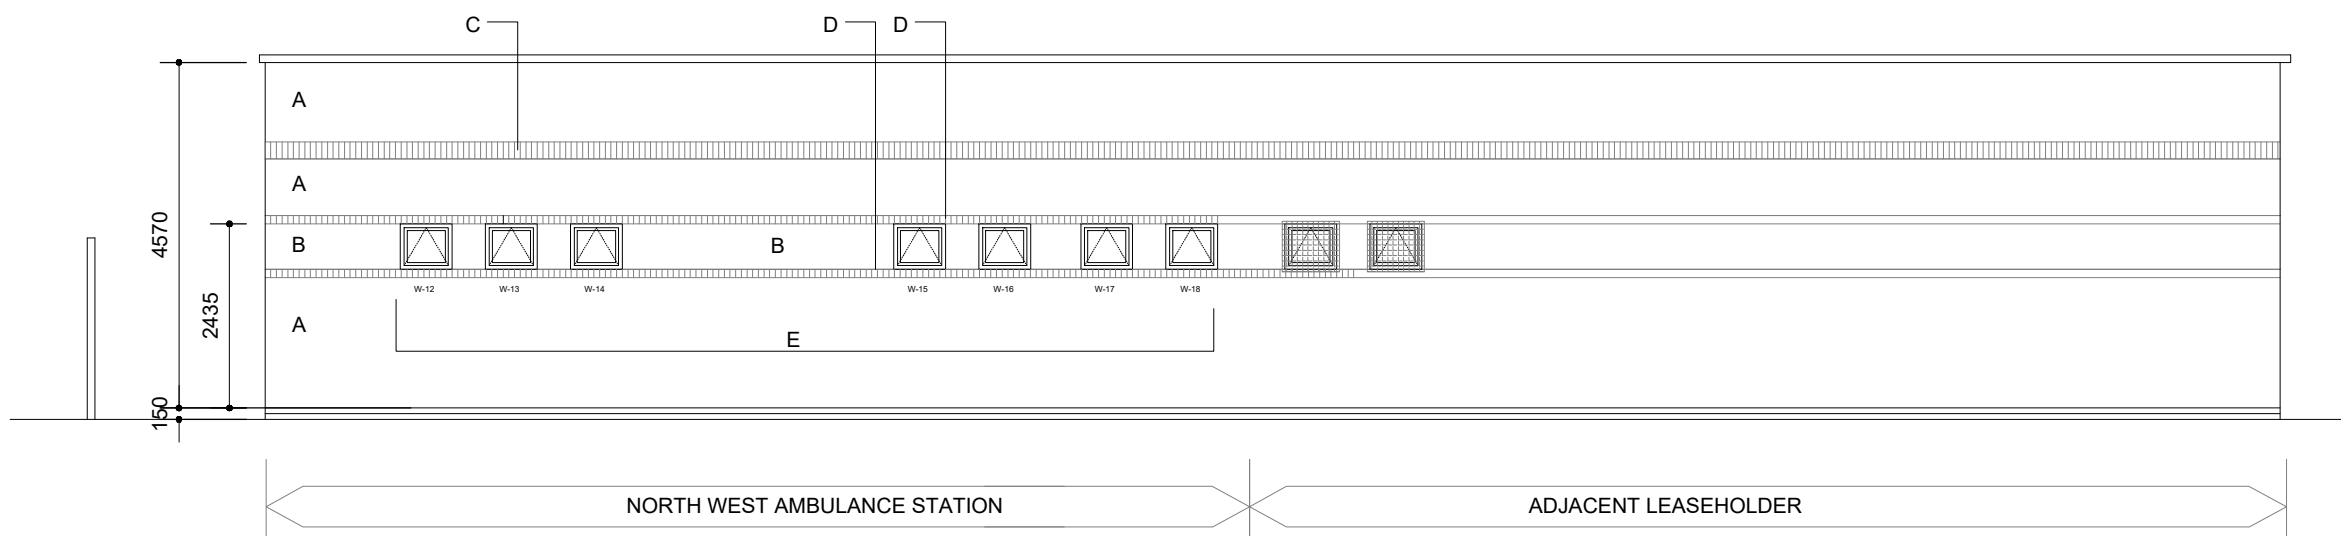


SOUTH ELEVATION AS PROPOSED

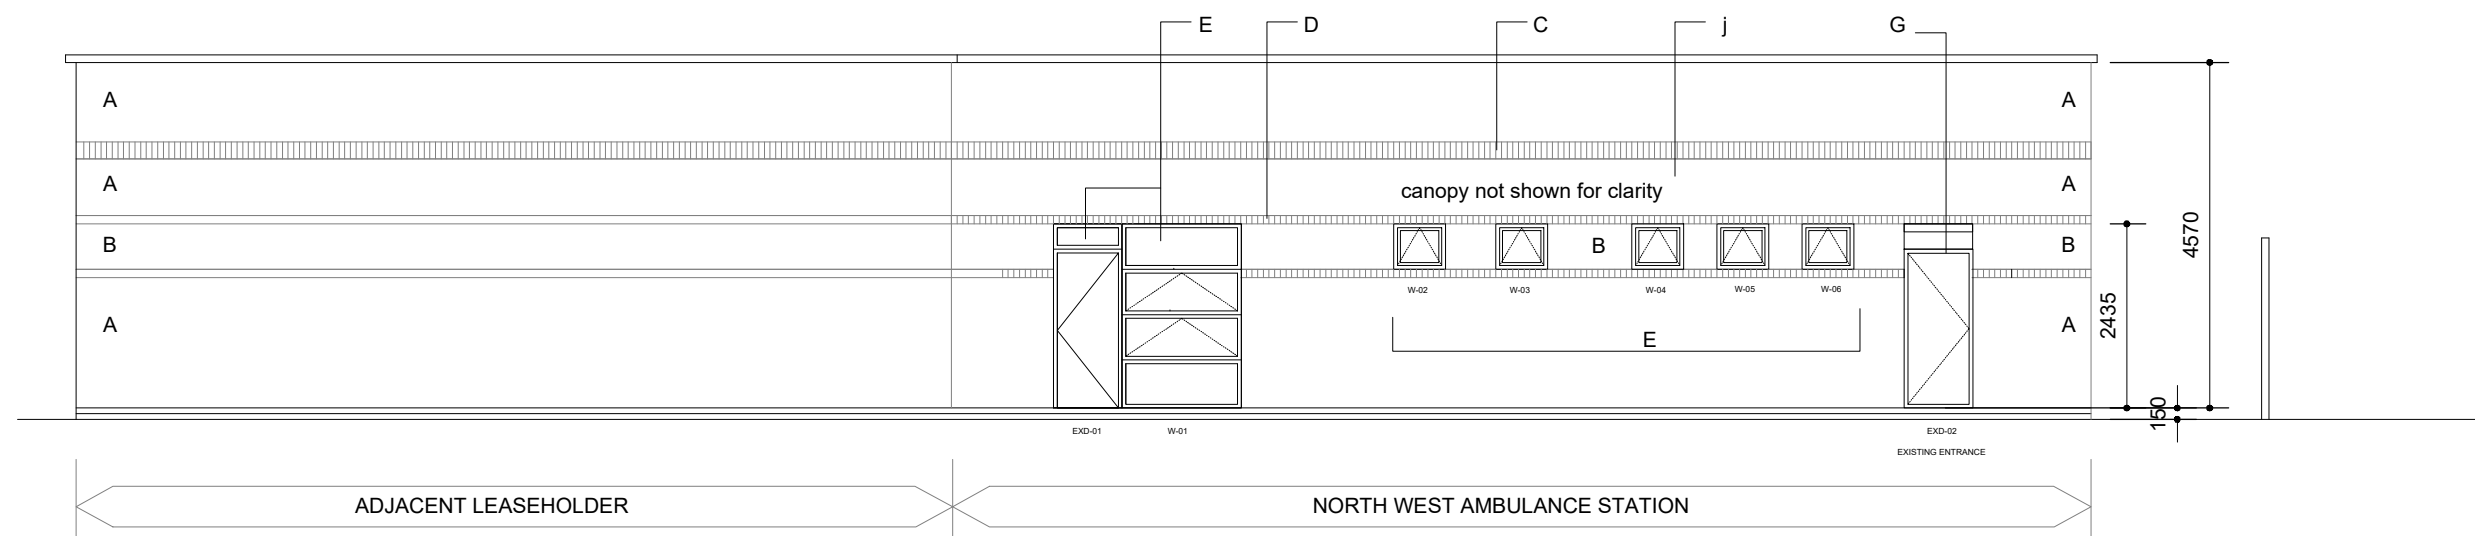

NORTH ELEVATION AS PROPOSED

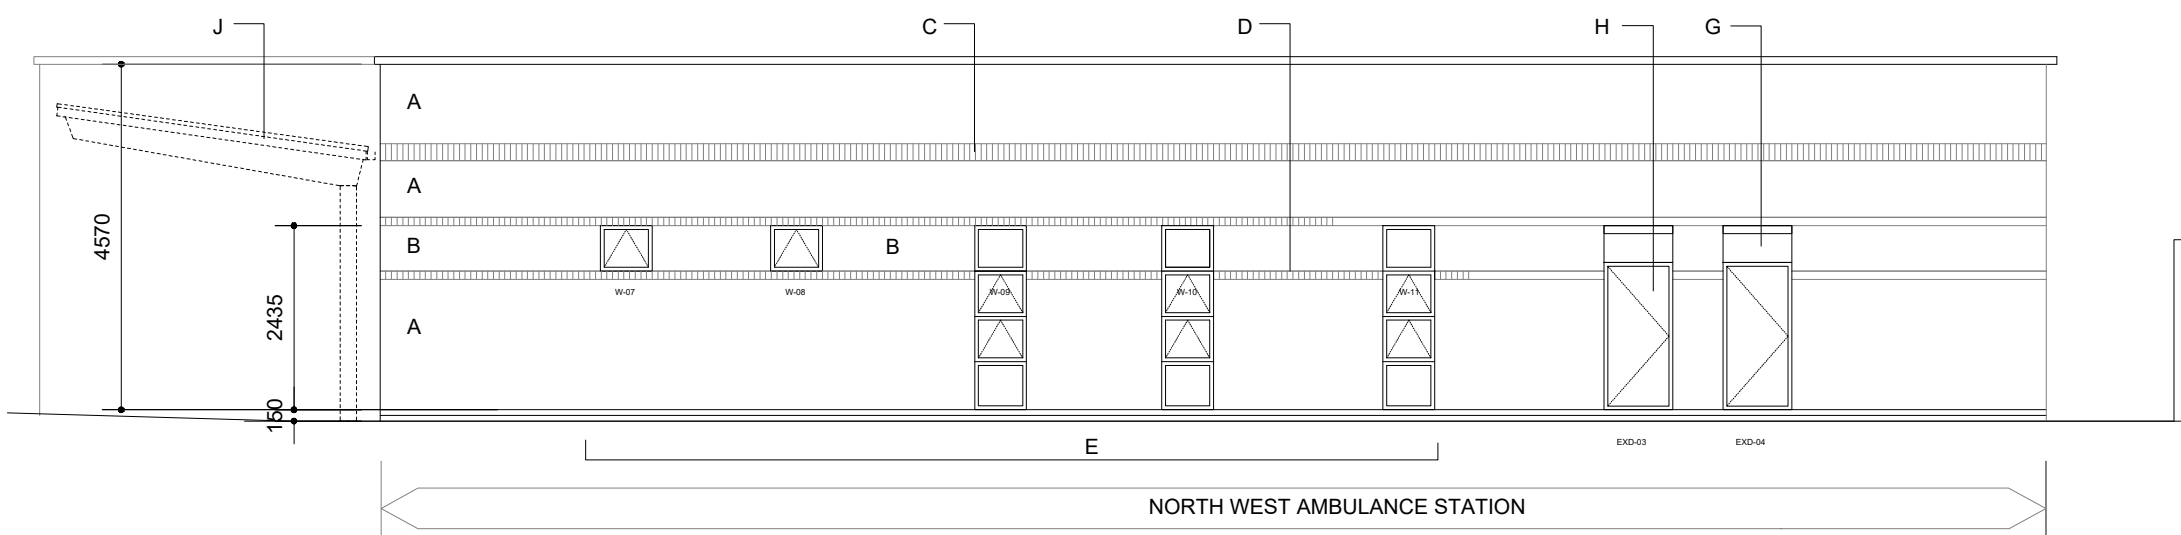

WEST ELEVATION AS PROPOSED

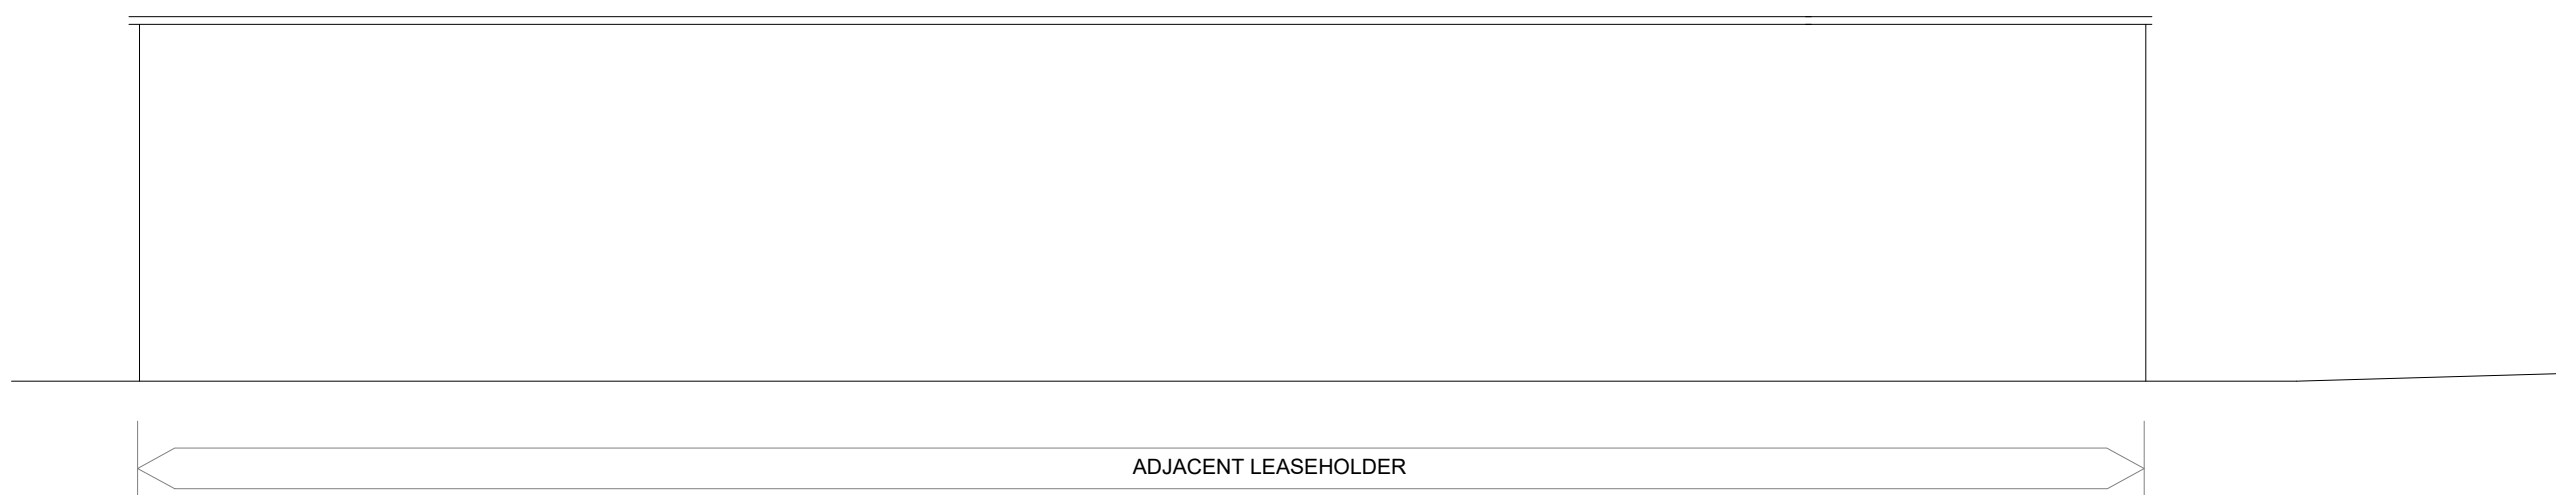

EAST ELEVATION AS EXISTING

rev	date	name	chk	note
A		MAC Design Consultancy Services Ltd.		7 Hays Lane, 7th Floor, London, EC3R 8DP
A		MAC Design Consultancy Services Ltd.		8th Floor, Seabrook Place, Knowlhill, Milton Keynes MK5 8FR
W		www.macosconsultingtd.com		
E		contact@macconsultingtd.com		

A1 Original Sheet Size	© MAC DESIGN CONSULTANCY SERVICE LTD.
STATUS PLANNING	

HUYTON AMBULANCE STATION
1-2 STRETTON WAY, HUYTON, LIVERPOOL

NORTH WEST AMBULANCE SERVICE NHS TRUST

DRAWING TITLE
EXISTING AND PROPOSED ELEVATIONS

SCALE	DATE	DRAWN	CHK
1:100 @ A1	January 2025	ss	nm
DRAWING NUMBER	REVISION		
58020-PL -103	-		

scale bar 1:100 @ A1

