


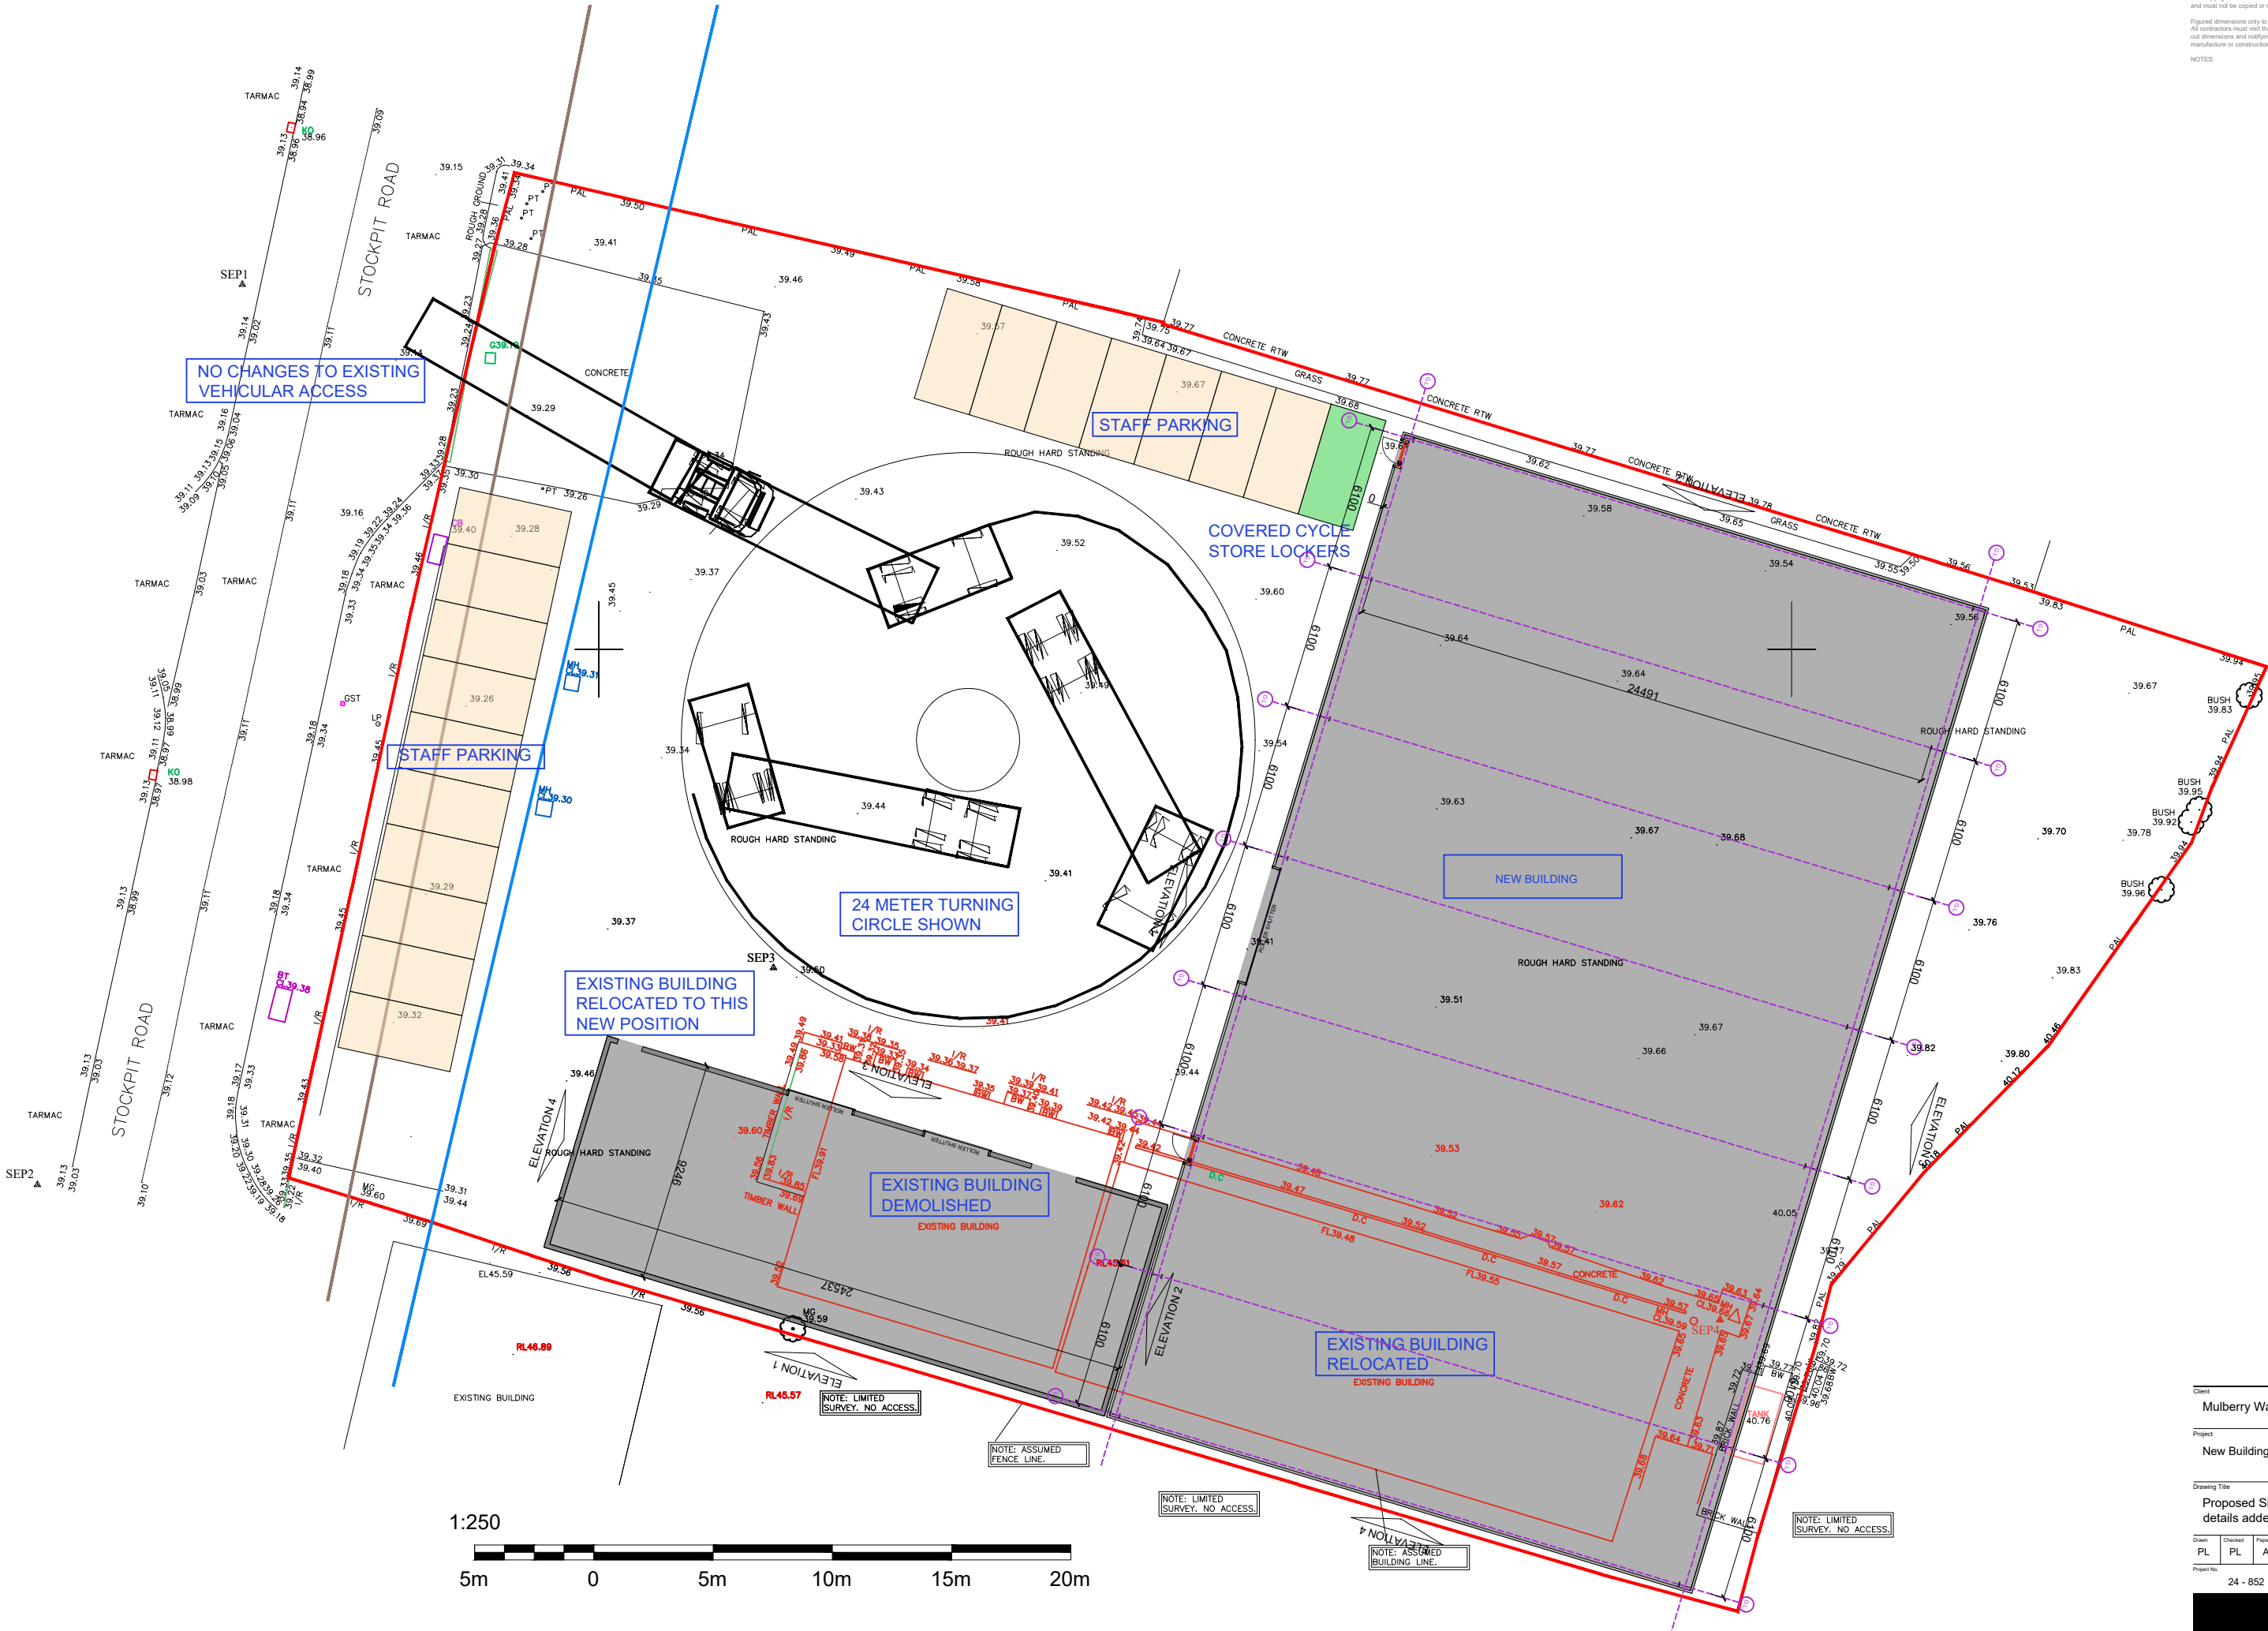

RED LINE DENOTES SITE BOUNDARY

Client				
Mulberry Waste Limited				
Project				
New Buildings at Stockpit Road, L33 7TQ				
Drawing Title				
Proposed Site Plan with building details added				
Drawn	Checked	Paper Size	Scale	Date
PL	PL	A3	1:250	FEB 2025
Project No.		Drawing No.	Revision	
24 - 852		01-02	C	

