


-  APPLICATION BOUNDARY
-  ADDITIONAL LAND OWNED BY THE APPLICANT

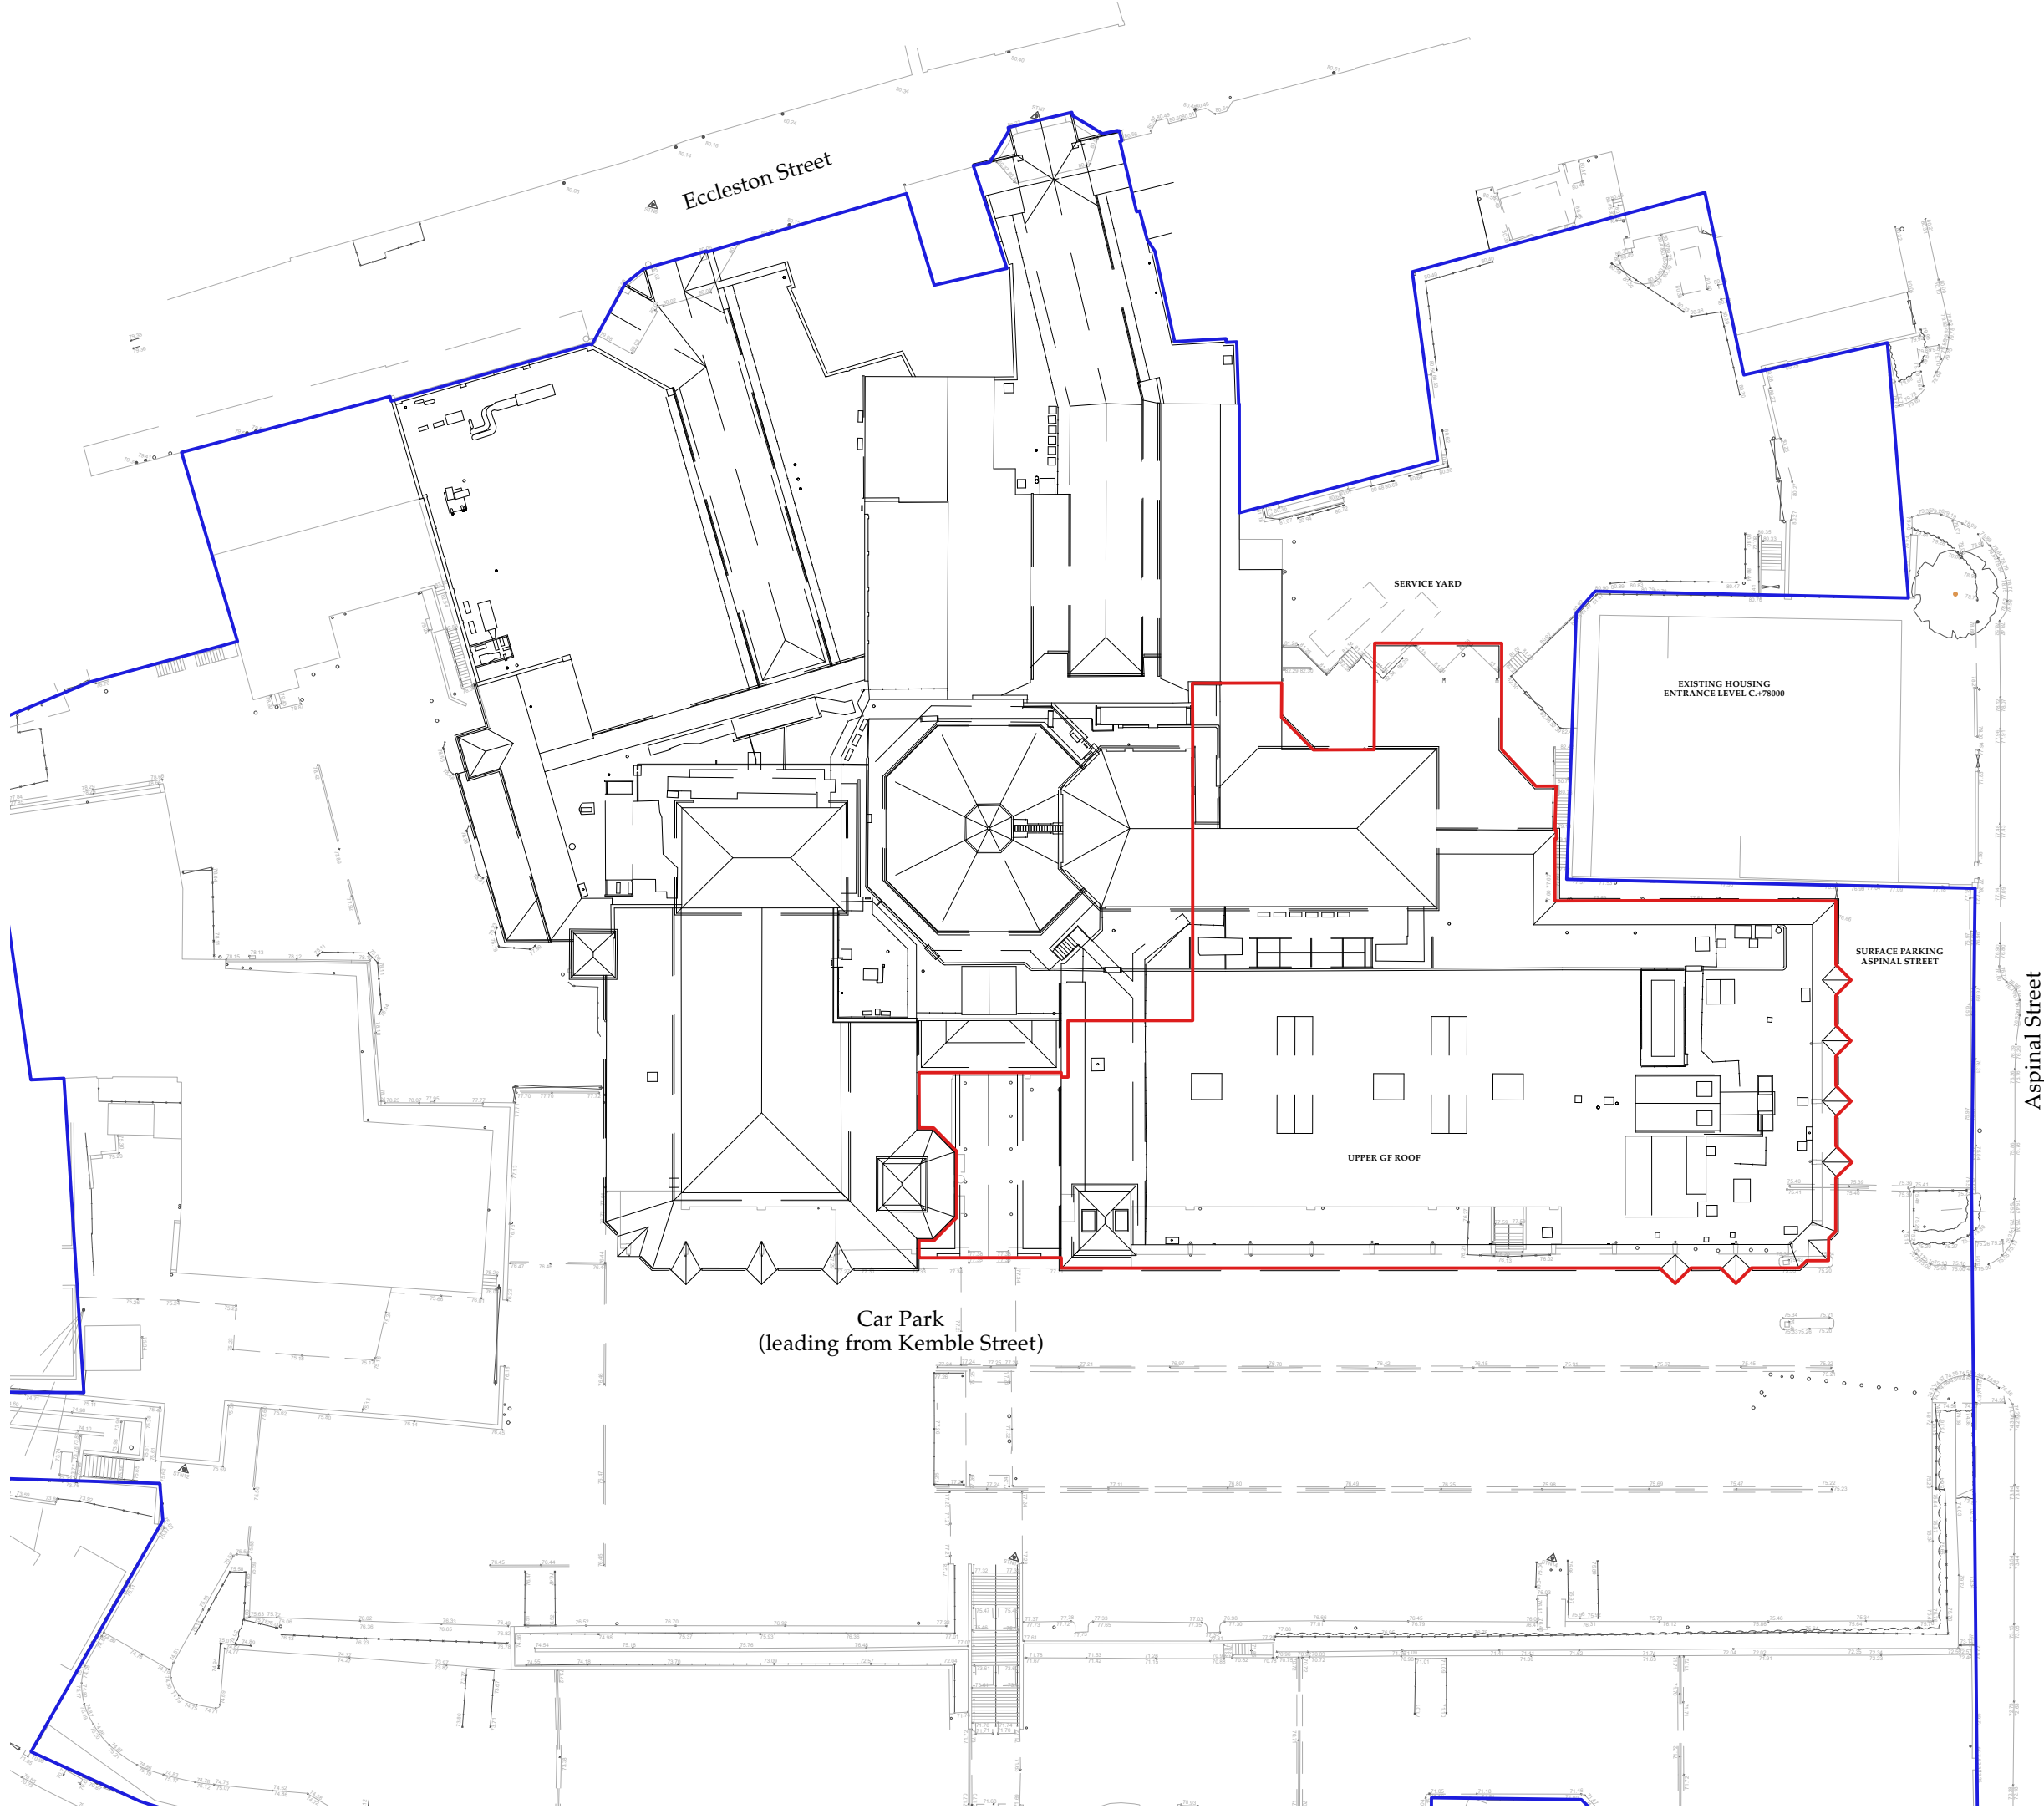

Rev.	Date	Drawn	Checked	Note
 ARCHITECTURAL EMPORIUM Ltd www.architectural-emporium.co.uk / mail@architectural-emporium.co.uk 87 Kempston St, Liverpool, L3 8HE / +44 (0)151 363 0000				
JOB:		PRESCOT SUPERMARKET - 585		
STATUS:		PLANNING		
SCALE:		1:200 @ ISO A3		
FIRST ISSUE:		18/09/2024		
DRAWING No:		0.020 -		
SITE PLAN				