


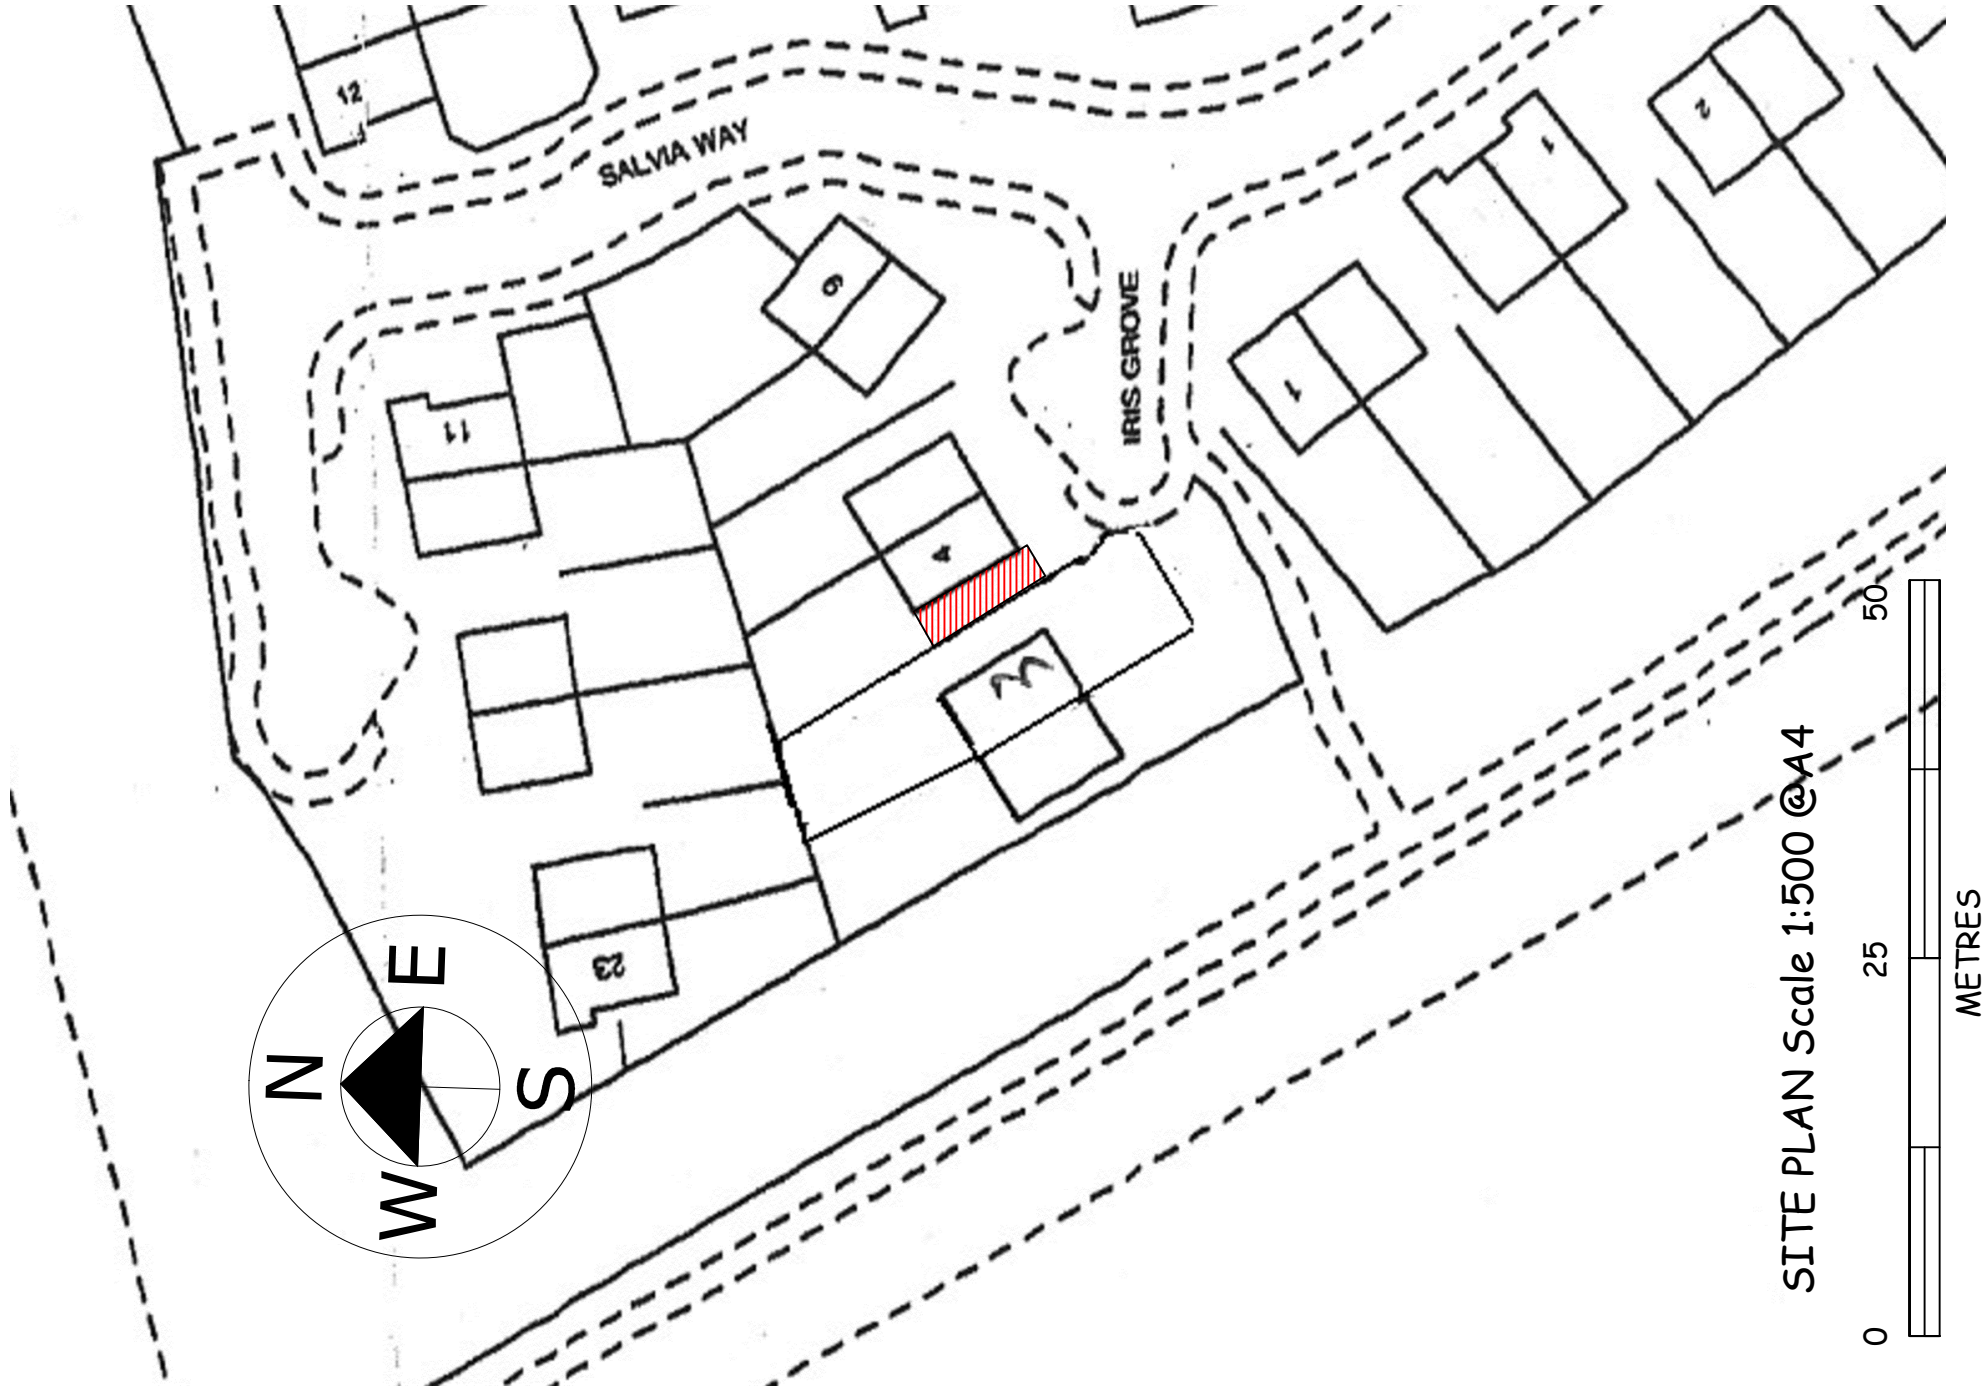

SITE PLAN Scale 1:500 @A4