


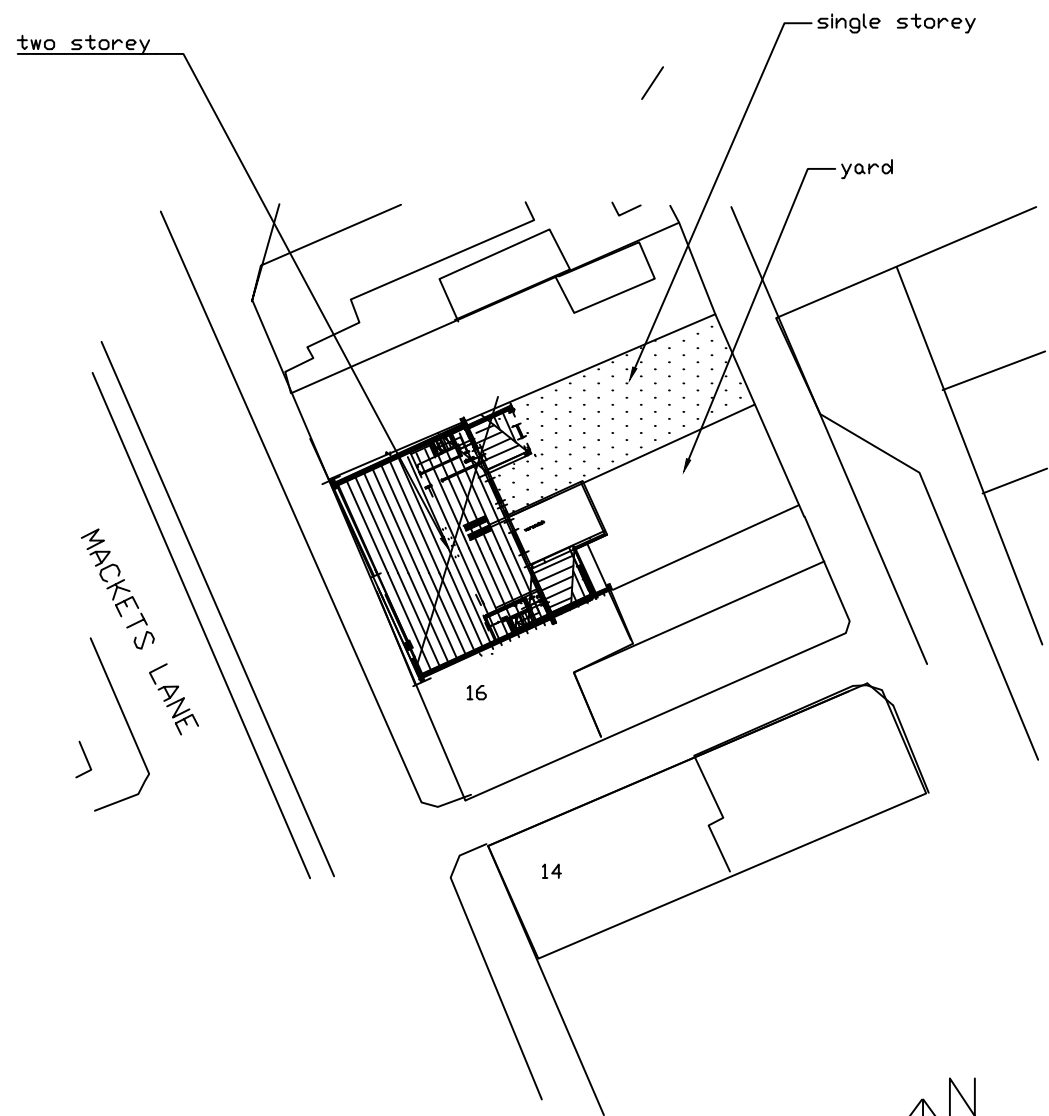


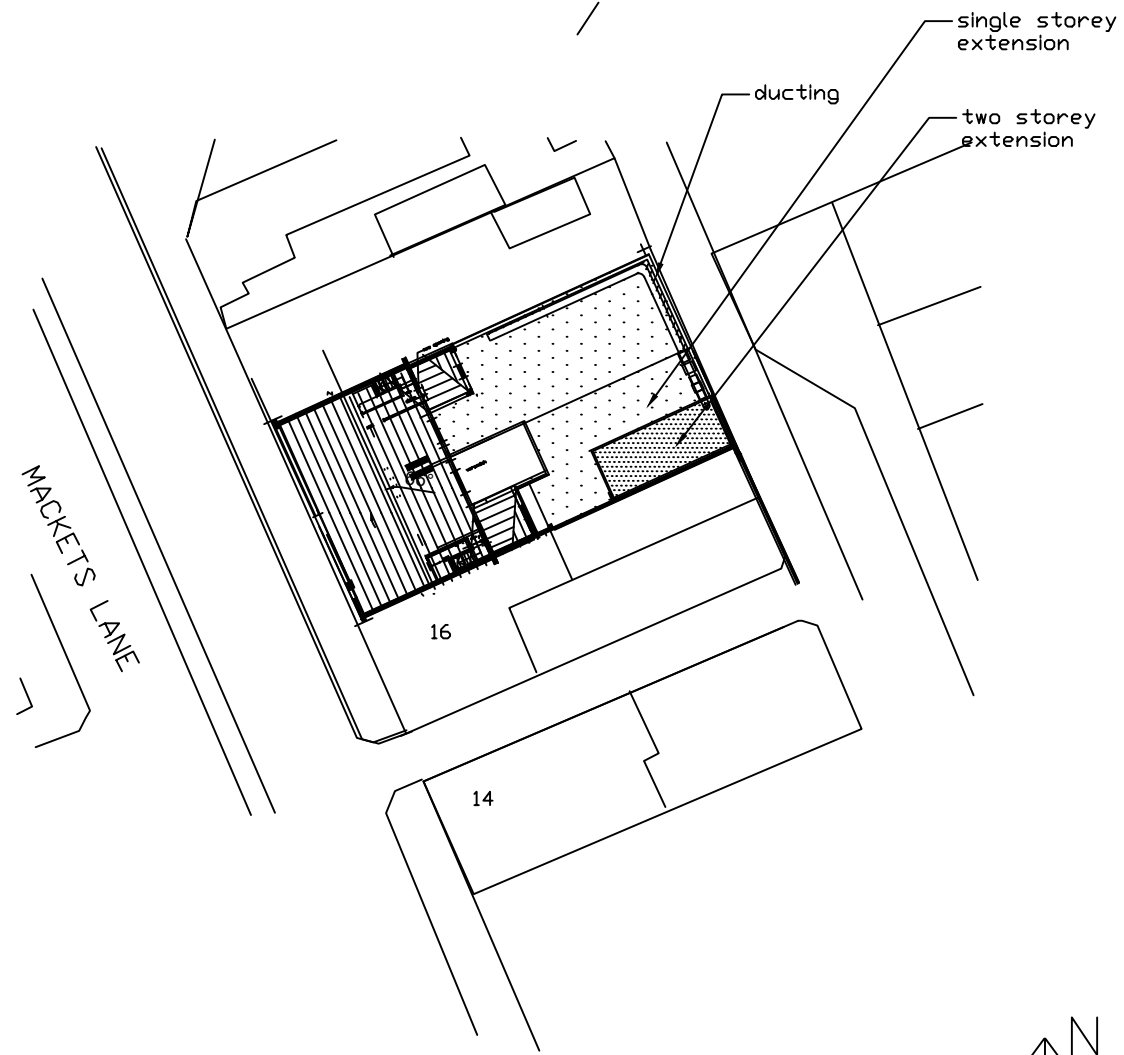

SITE PLAN- EXISTING
1:500

 

SITE PLAN- PROPOSED
1:500

 

Location		
18-20 Mackets Lane, Hunts Cross, Liverpool		
clients:		
Shop Express Ltd		
project:		
Part single part two storey rear extensions & change of use of rear of shop into diner/multi kitchens		
drawings:: Existing & Proposed Site plans		
drawing no.: W.25/17/10		scale: 1:500
mobile:GEORGE 07973931450		date: November 2025
GEO-NEO UK Ltd Architectural Co.		