


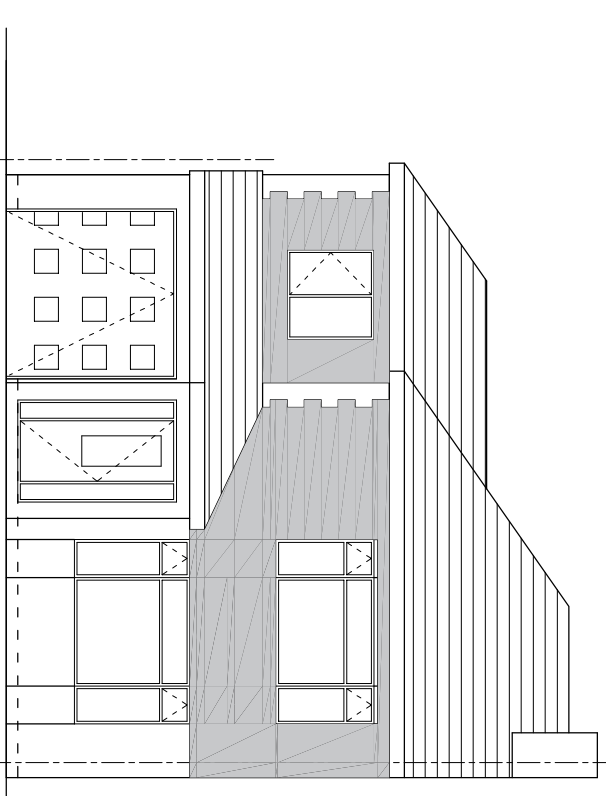
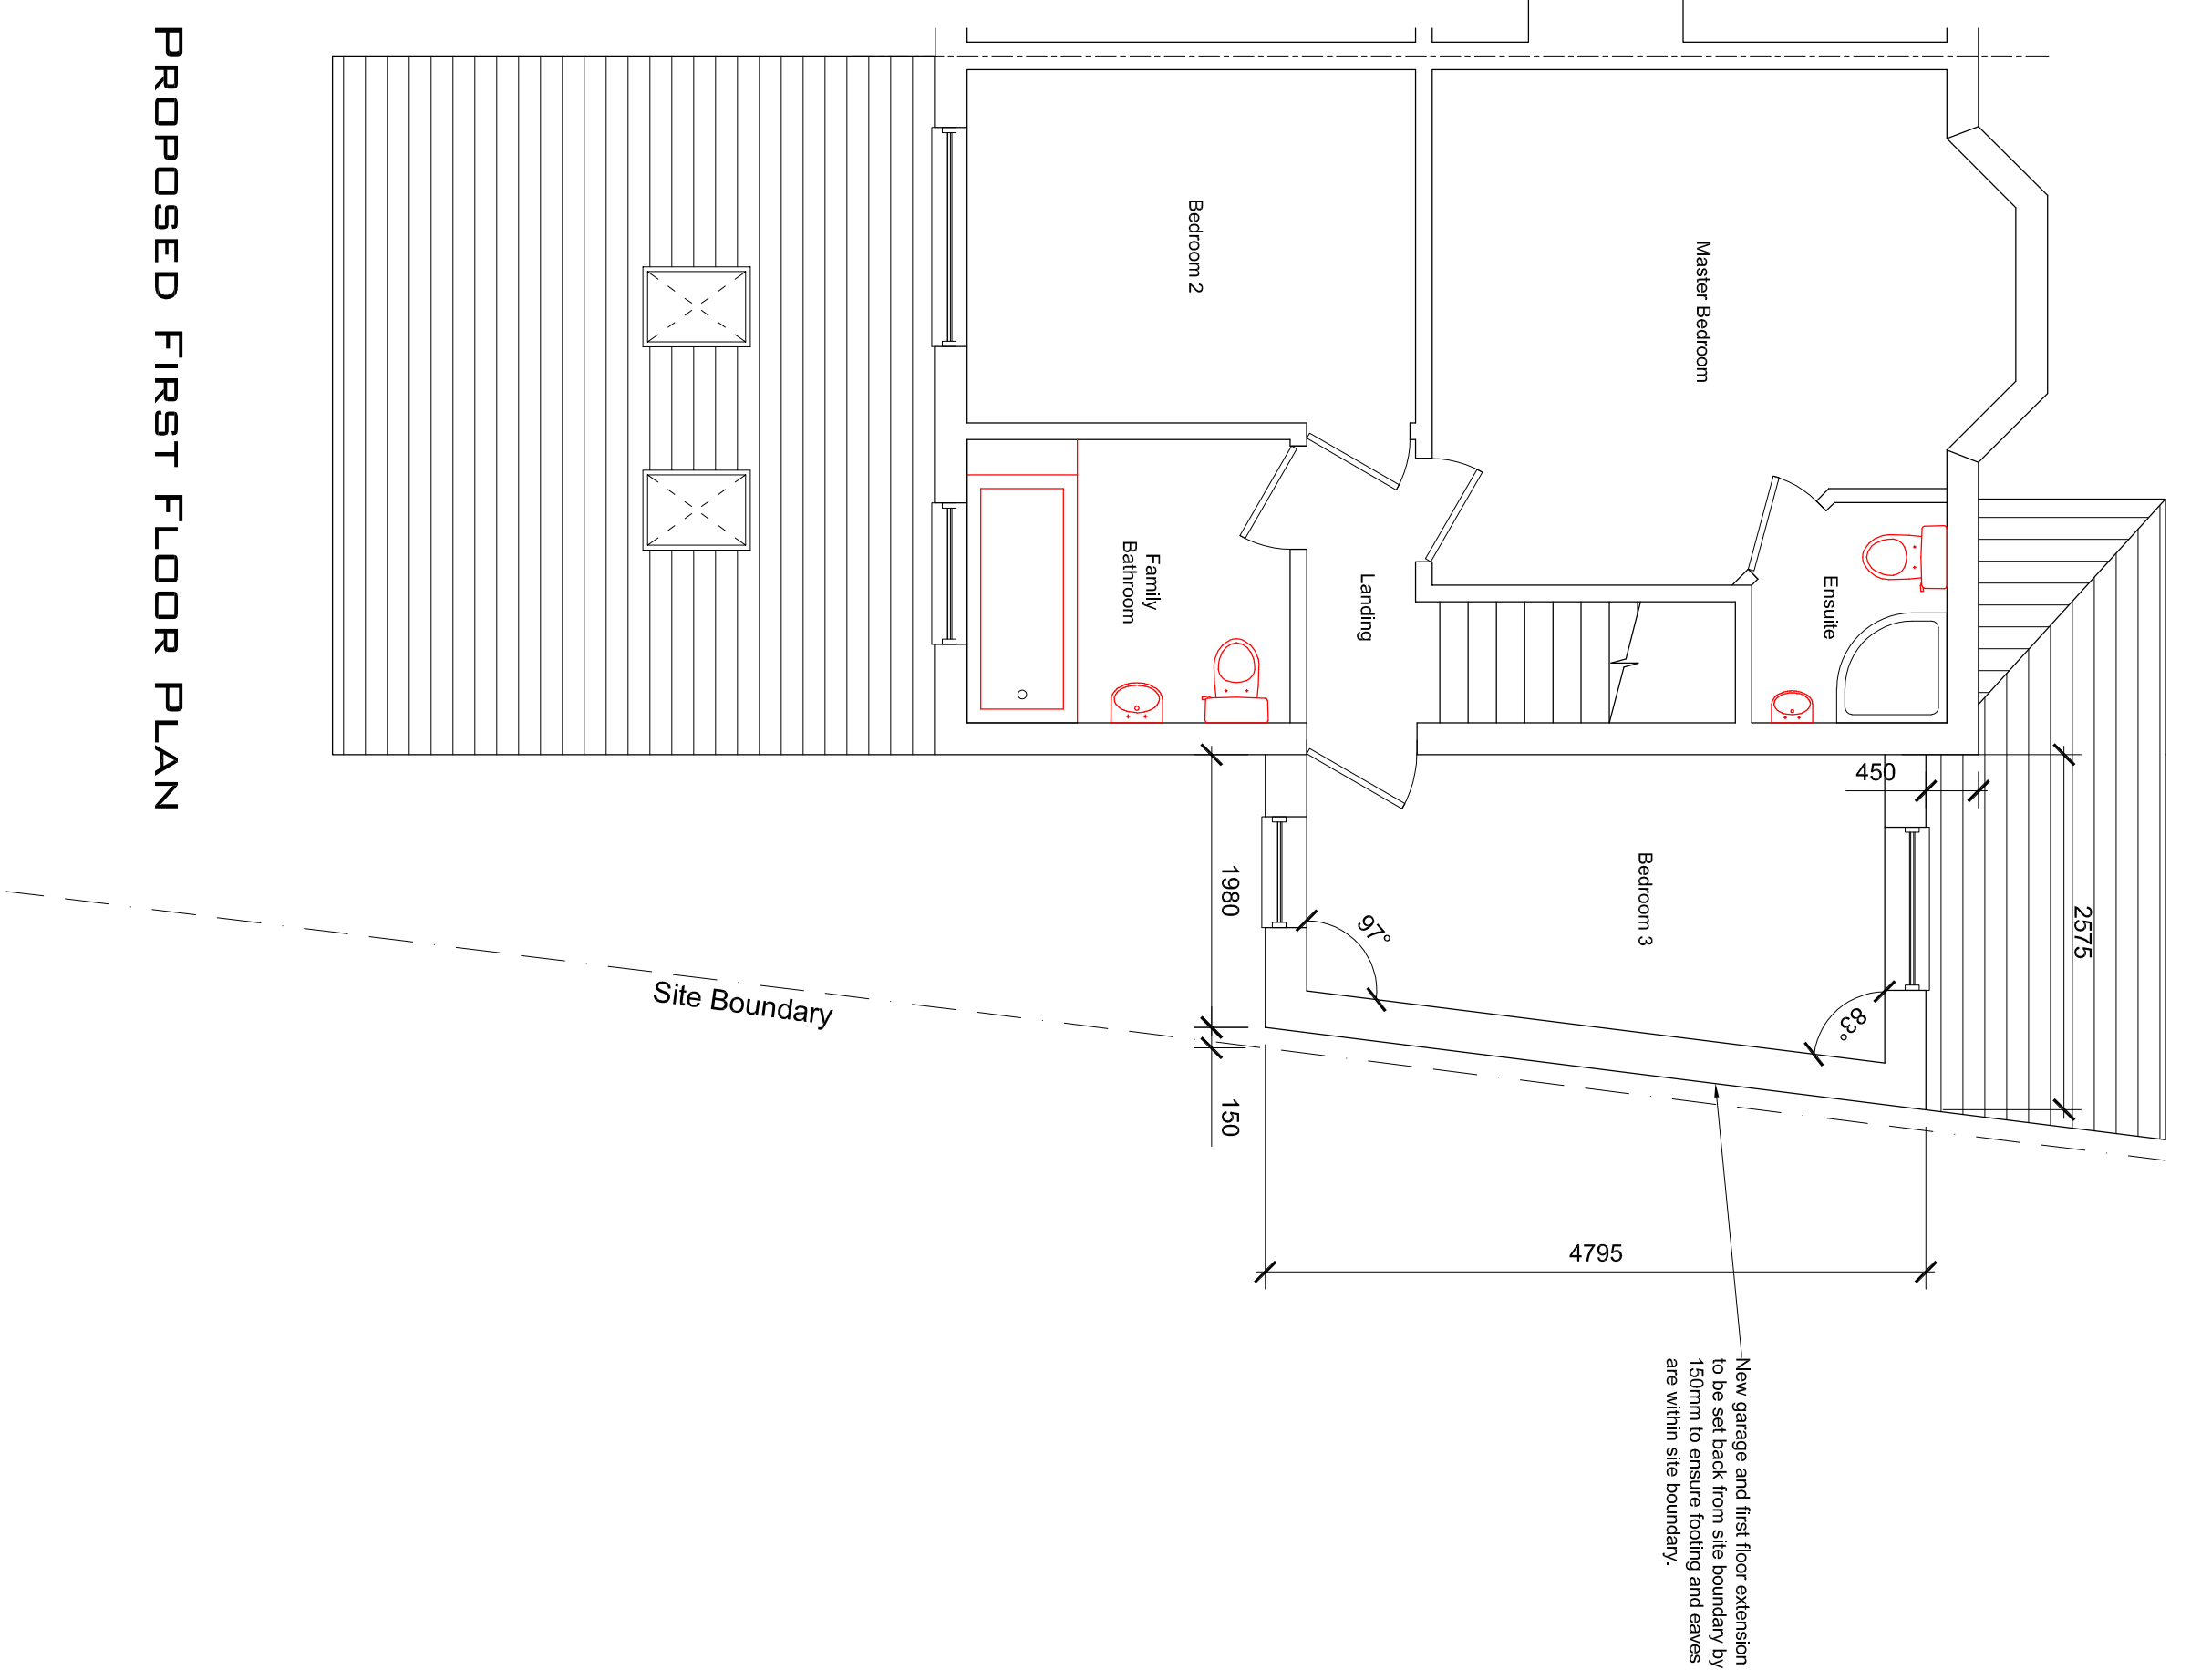


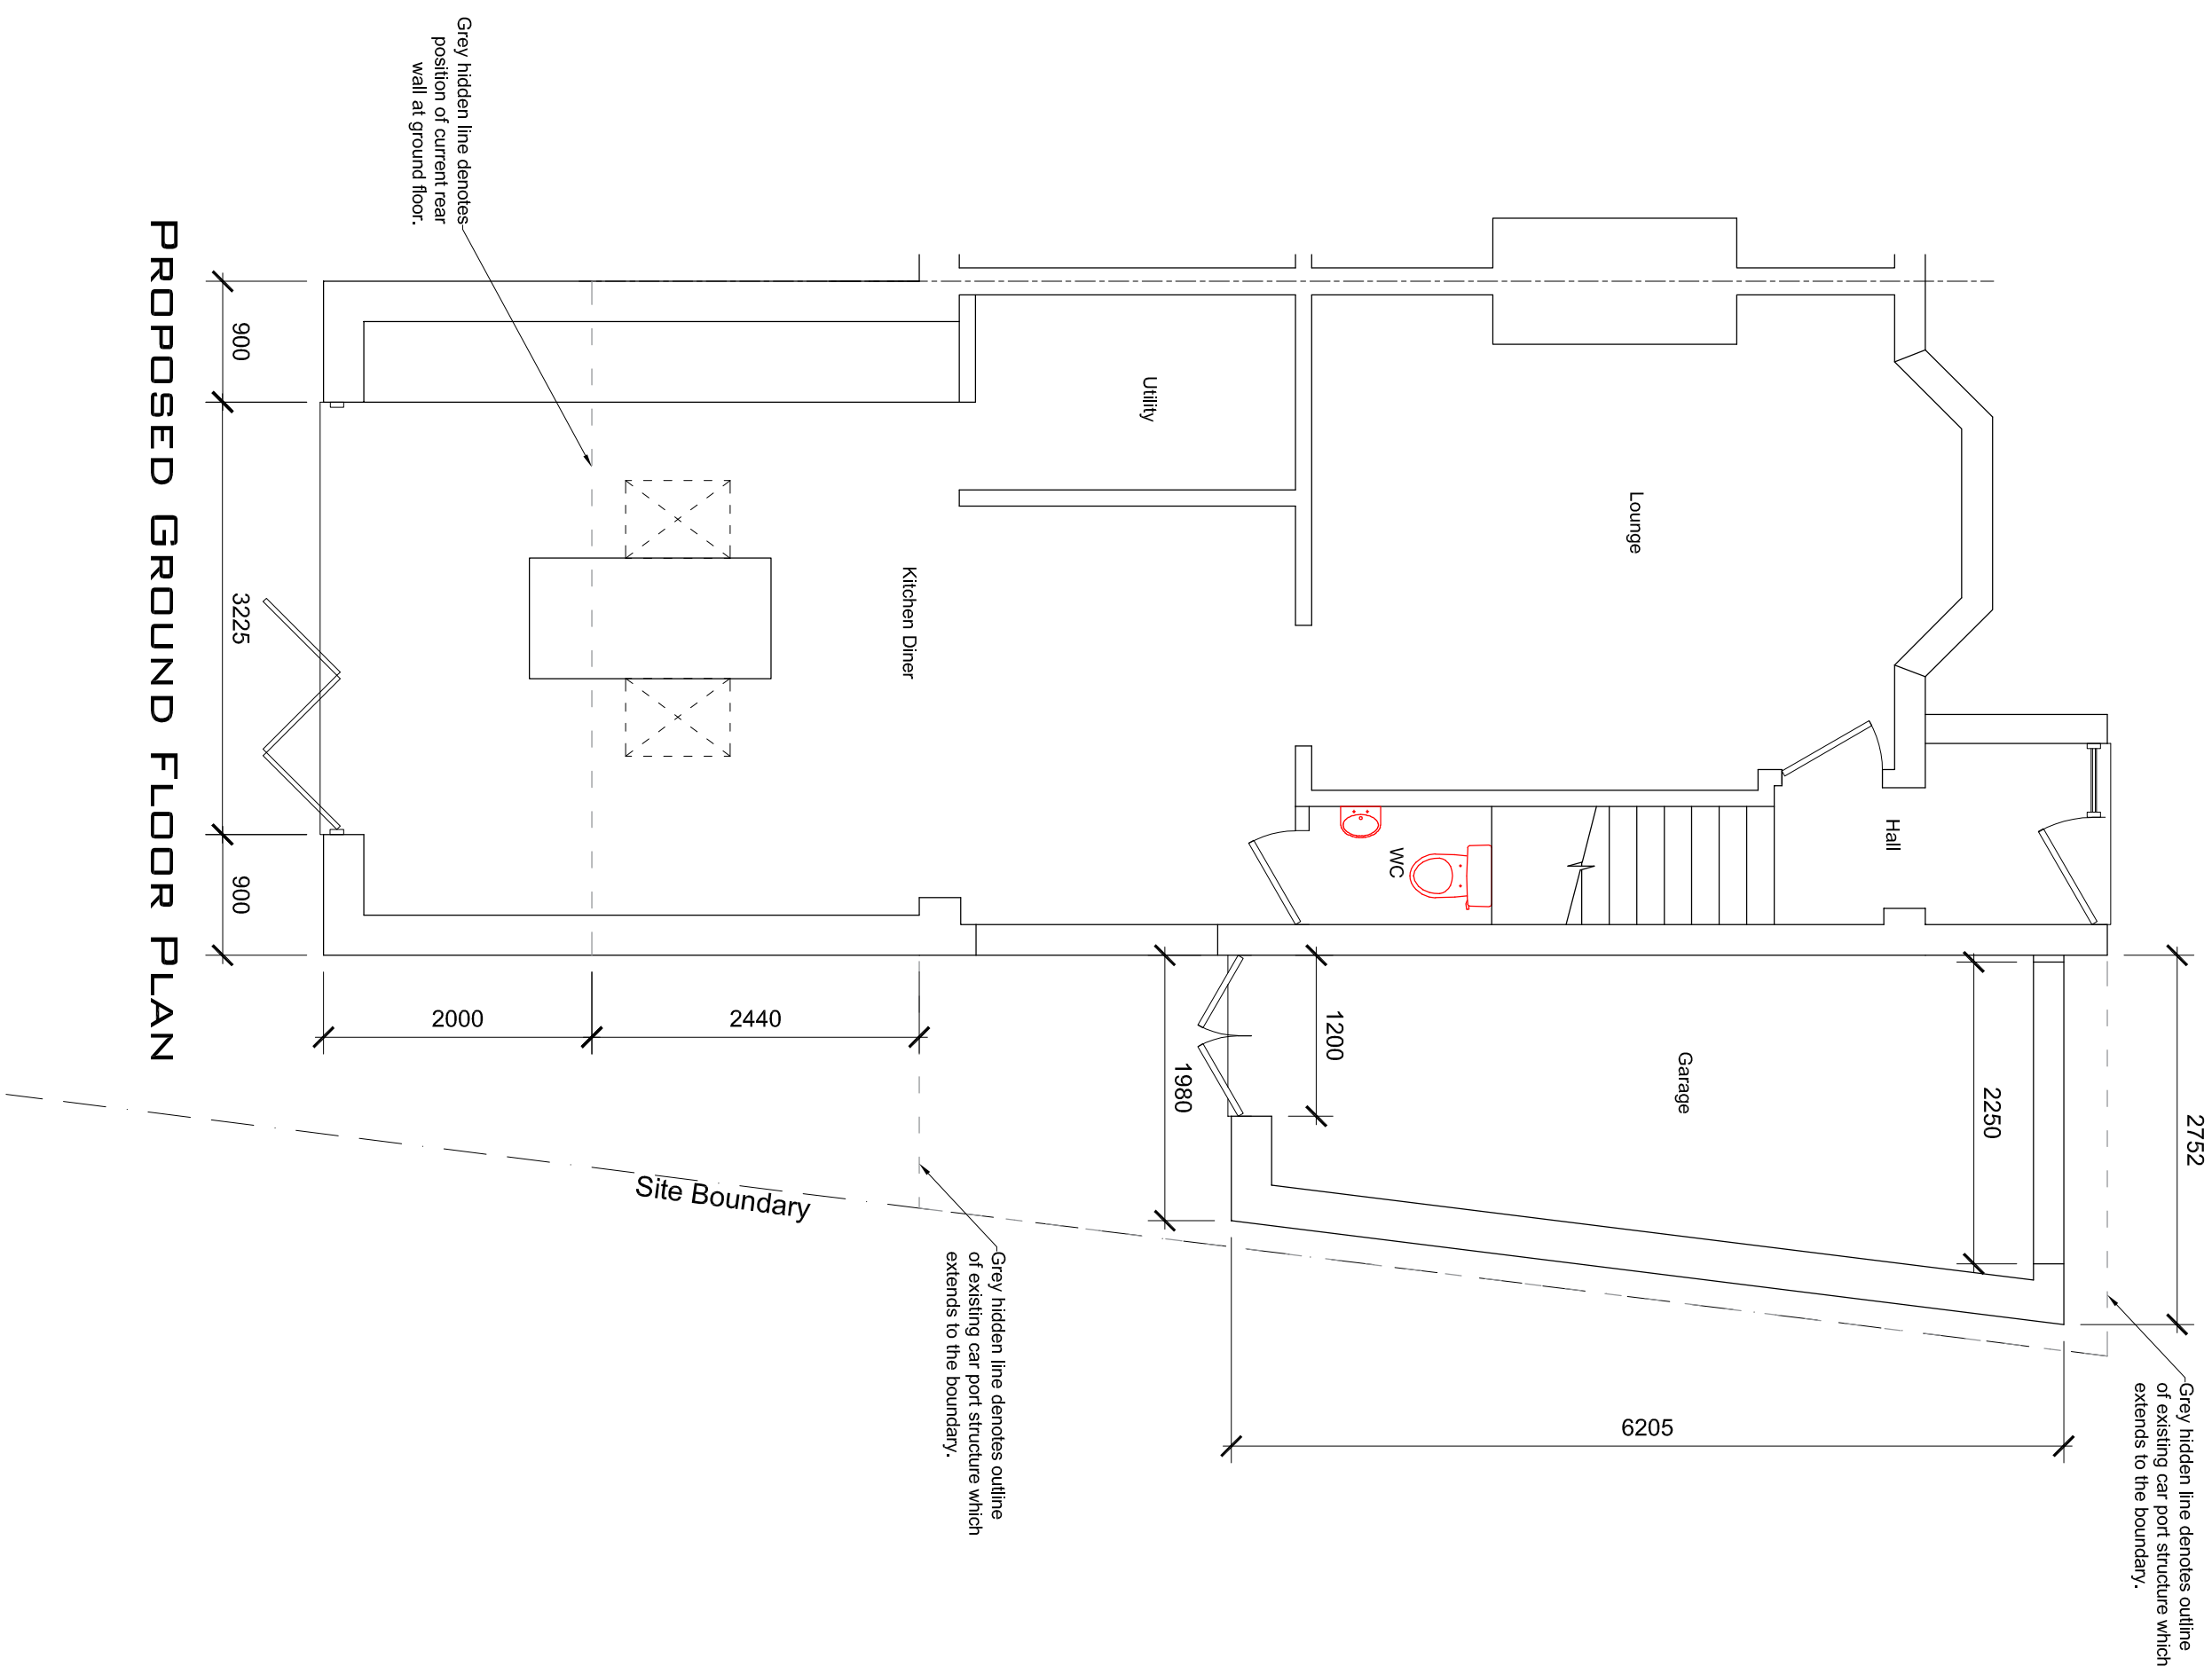


PROPOSED FRONT ELEVATION (1:100)

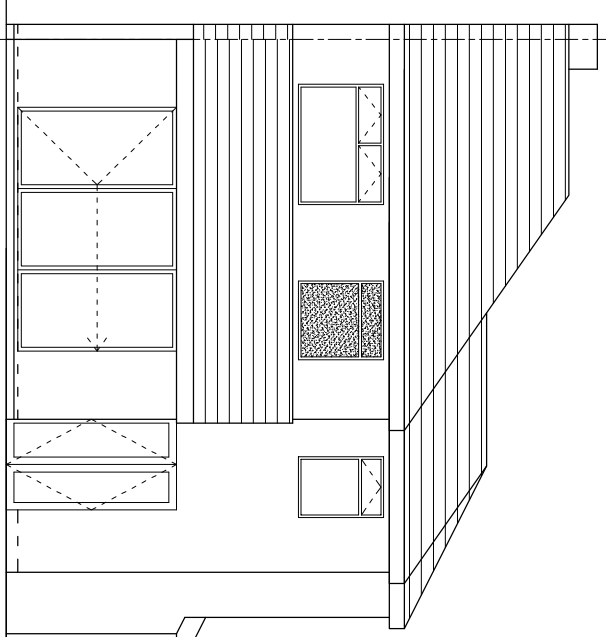


PROPOSED REAR ELEVATION (1:100)

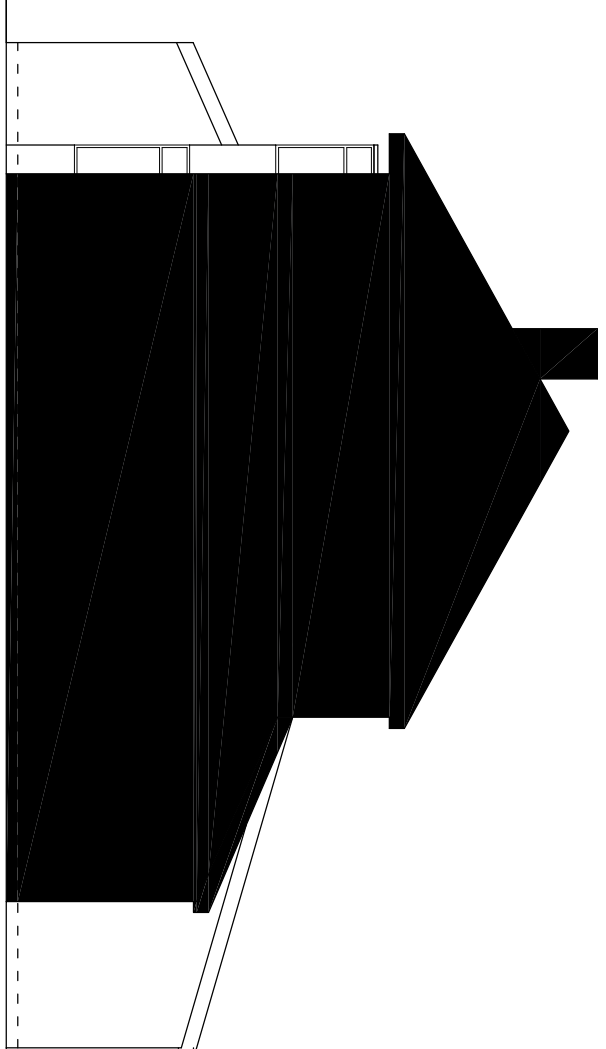


PROPOSED RHS ELEVATION (1:100)

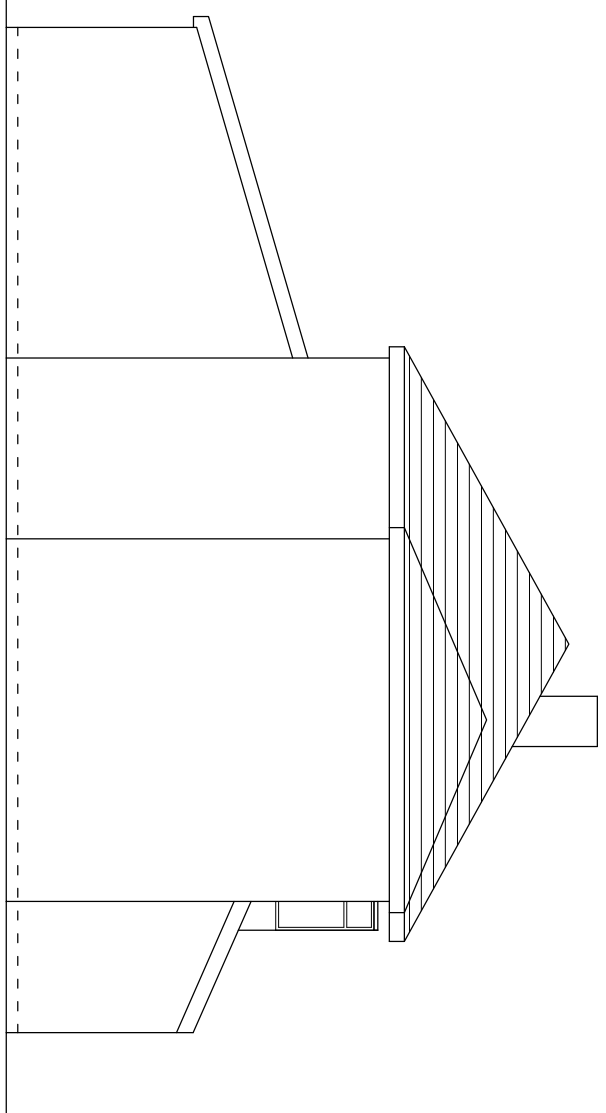

PROPOSED LHS ELEVATION (1:100)

 

131 Dragon Lane, Whiston.

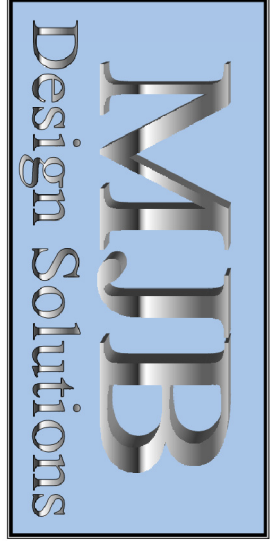

Client: Mr T Doherty
131 Dragon Lane, Whiston.
t: 01928571770
e: michael@mtbdesign.com

Proposed Rear & Side Extension
Proposed Plans & Elevations

Scale 1:50 @ A1 Drawing No: MB-131DL-02
UNO. Revision: A