


NOTES			
1.	Do not scale this drawing.		
2.	All dimensions to be checked on Site.		
3.	Final positions of all equipment to be agreed on Site.		
4.	This drawing is subject to Copyright and is not to be reproduced in part or whole without approval.		

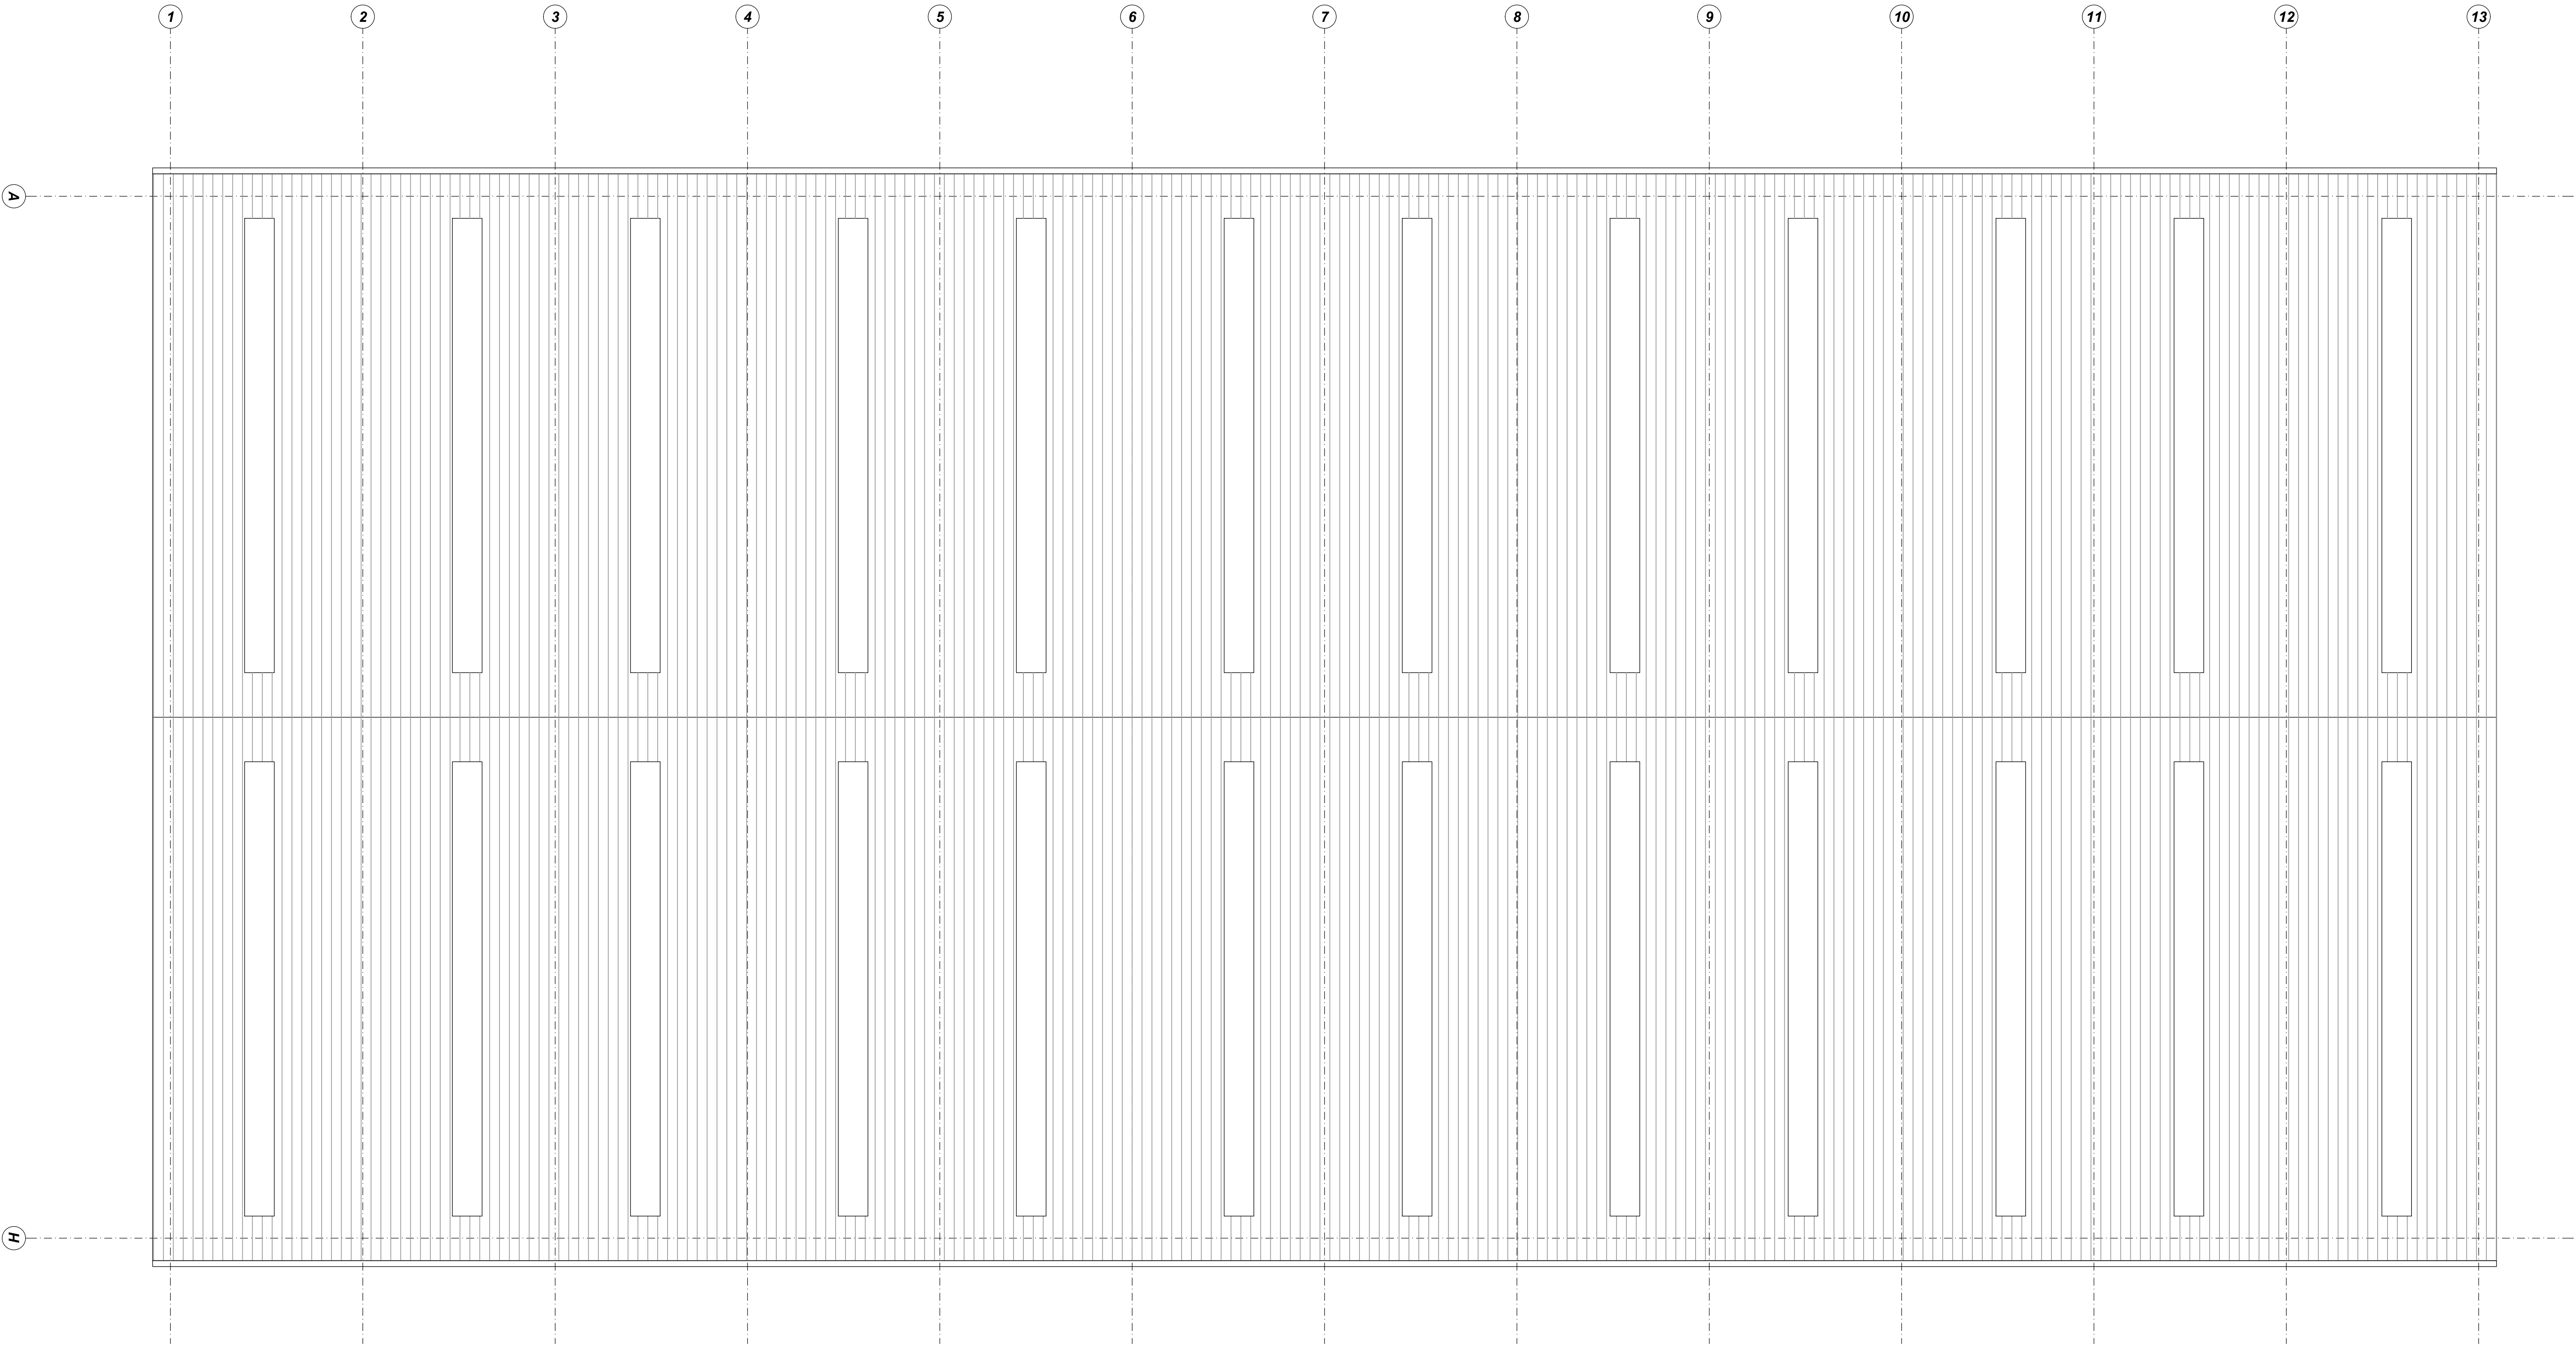

2. Roof Plan

0	TS	16.06.2025	First Issue:
Rev.	By	Date	Description

Client

Green Recovery Southwest Ltd.

Project

Former Waste Site
Land off Link Road
Huyton
L36 6AP

Drawing Title

Proposed Roof Plan

Drawn By

TS

Date

June 2025

Job No.

P499

Status

Planning

Dwg No.

L05

Rev.

0

Scale@A0

1:100

ARCHITECTURE WORKS

RESIDENTIAL COMMERCIAL INDUSTRIAL

The Coach House
Warrington Road
Mickle Trafford
Chester
CH2 4EA

Tel: 01244 300199
Mobile: 07974 674574
Email: toby@architectureworks

