




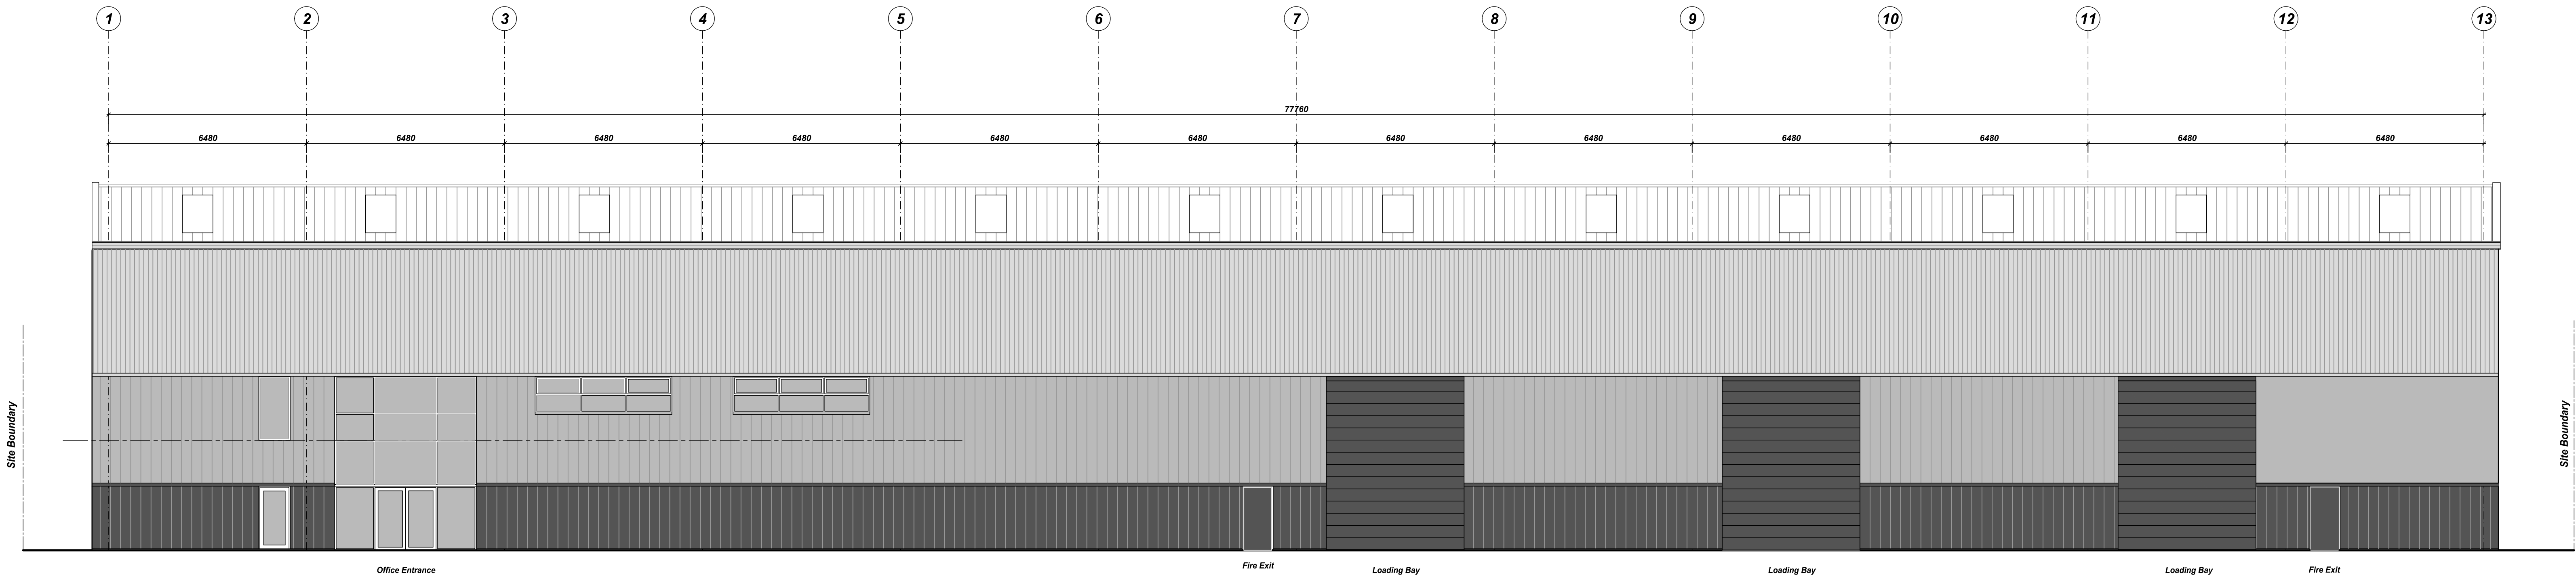


1. Front Elevation

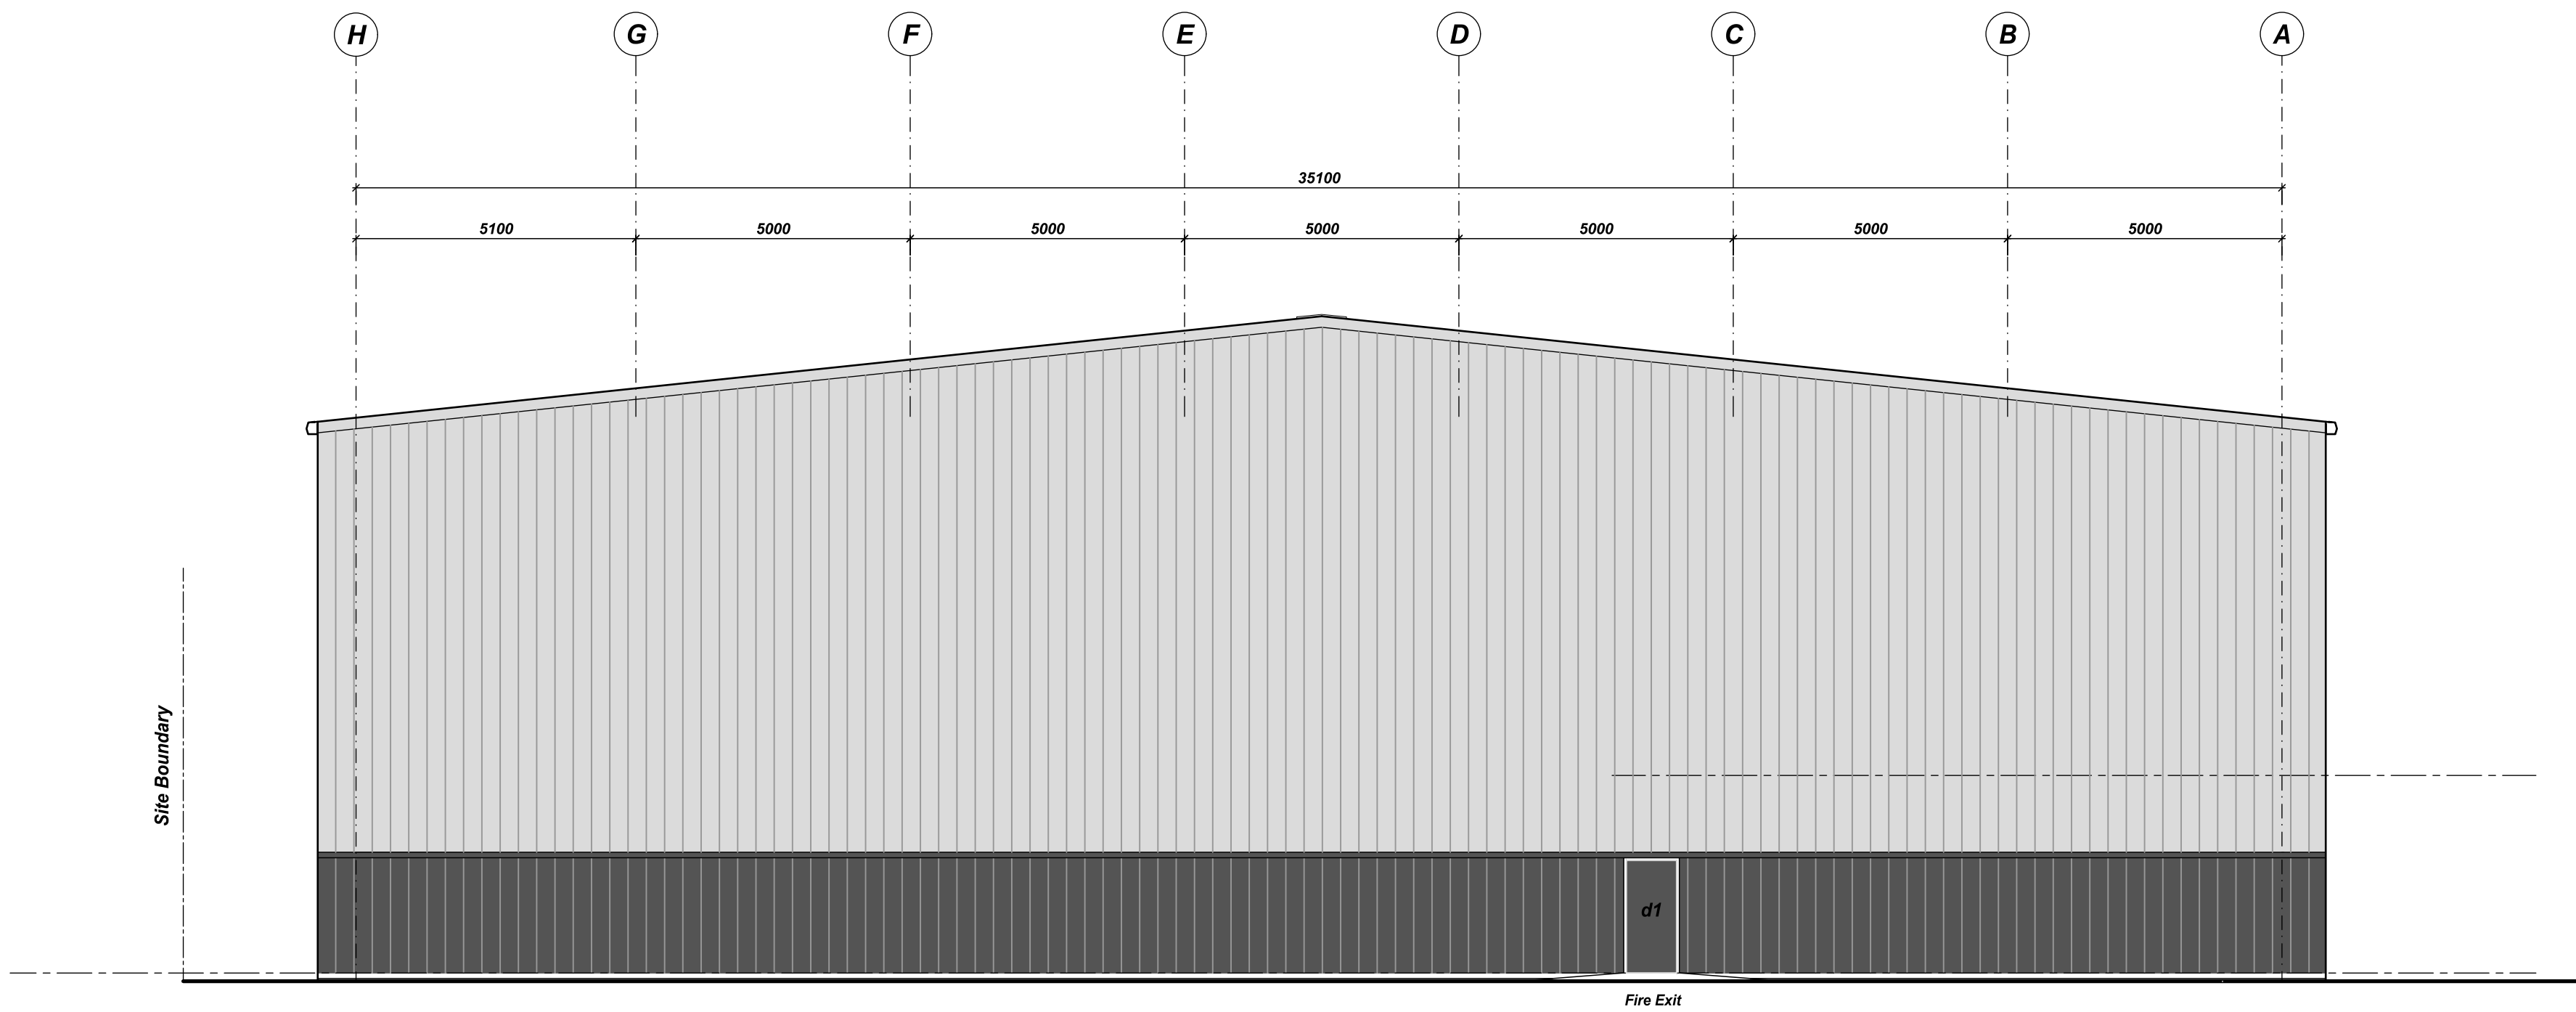


2. Side Elevation

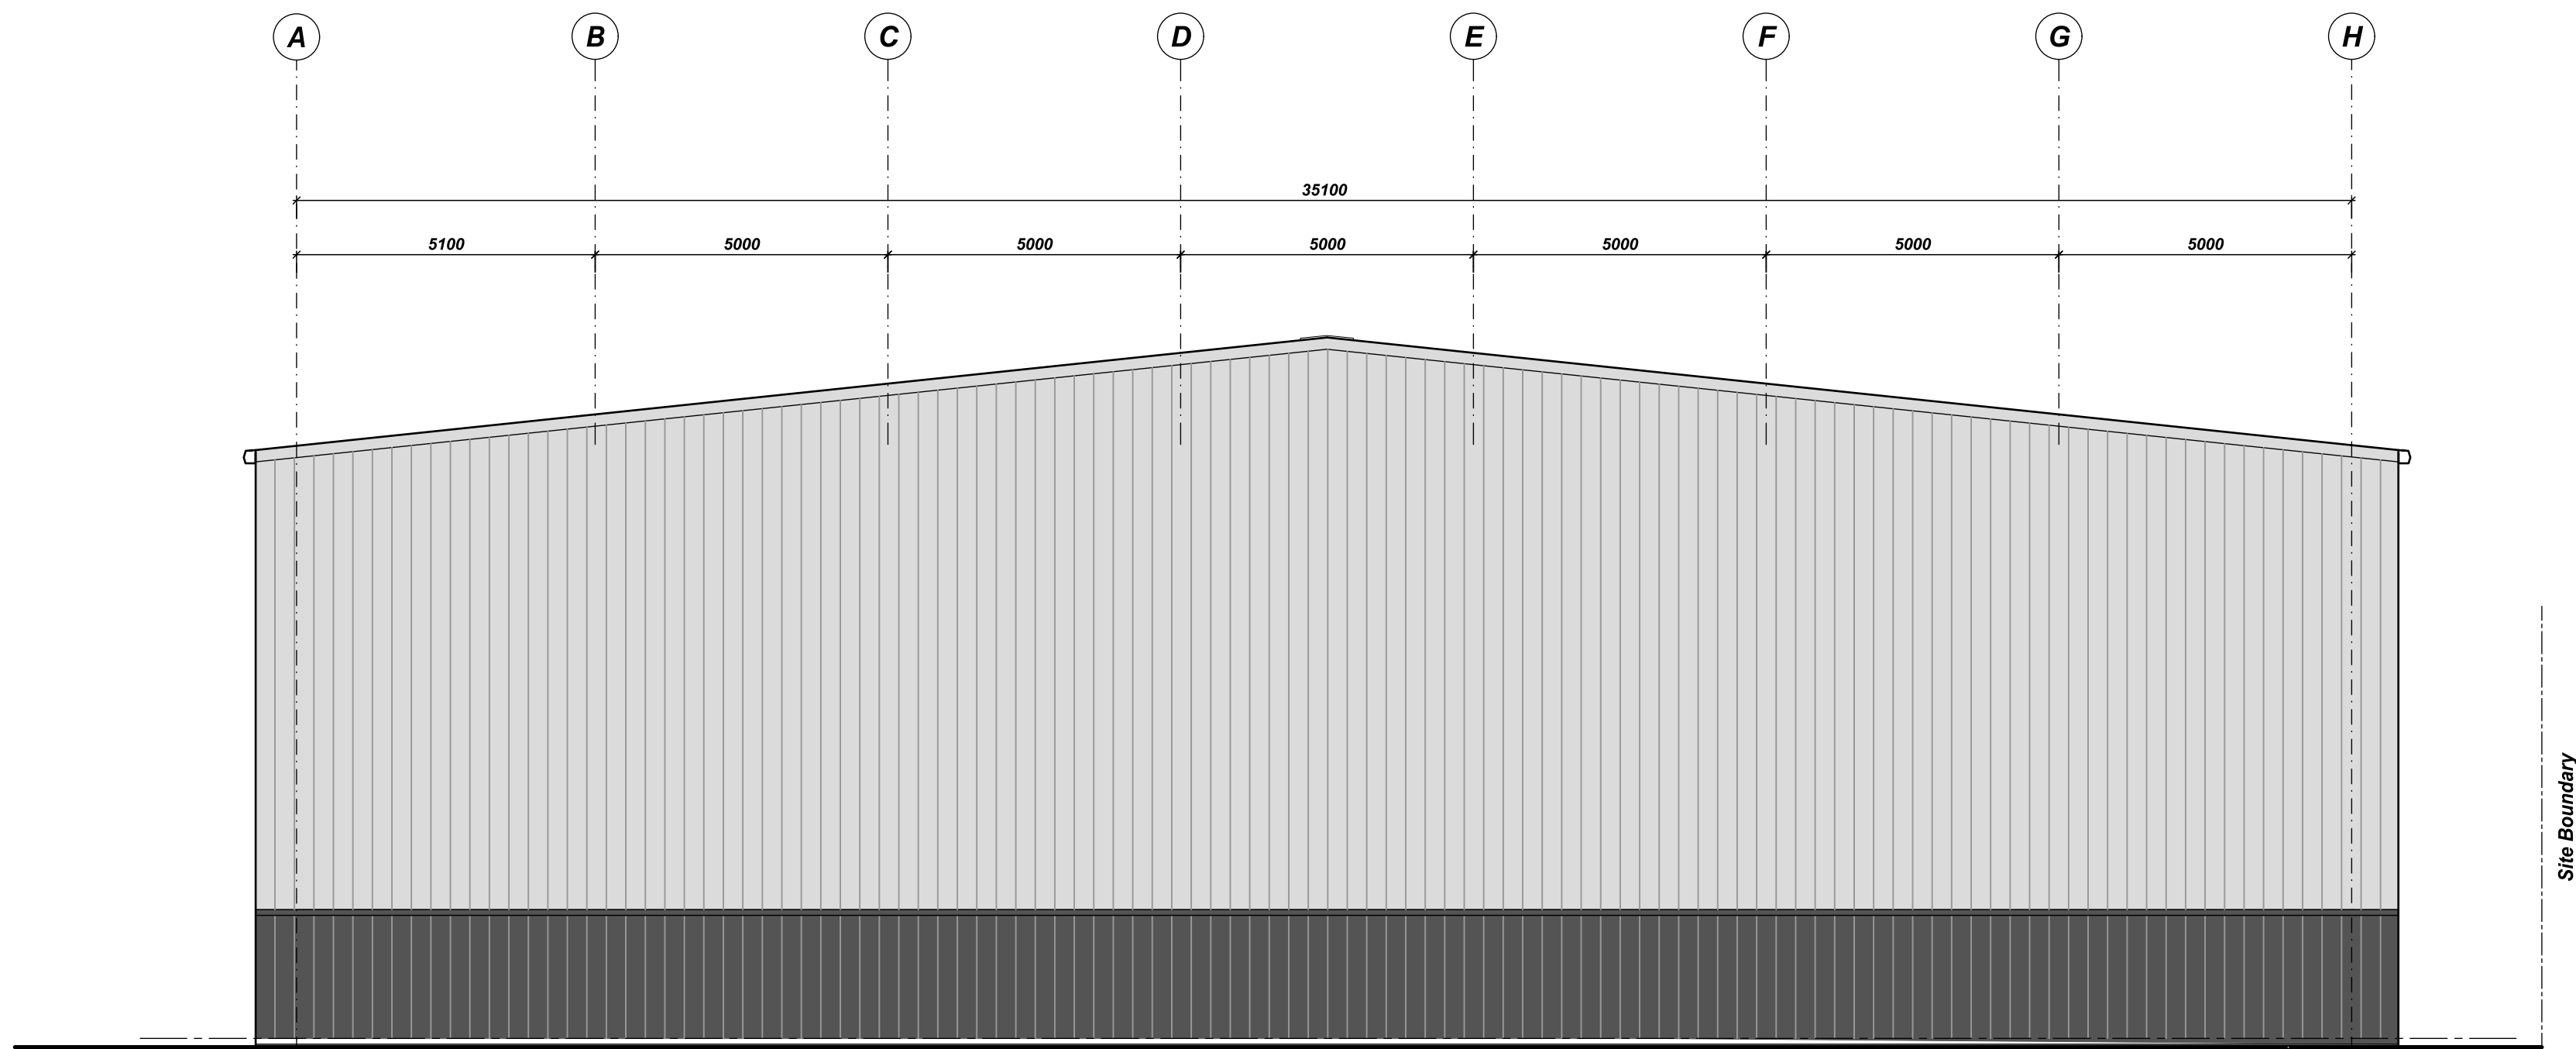

3. Side Elevation

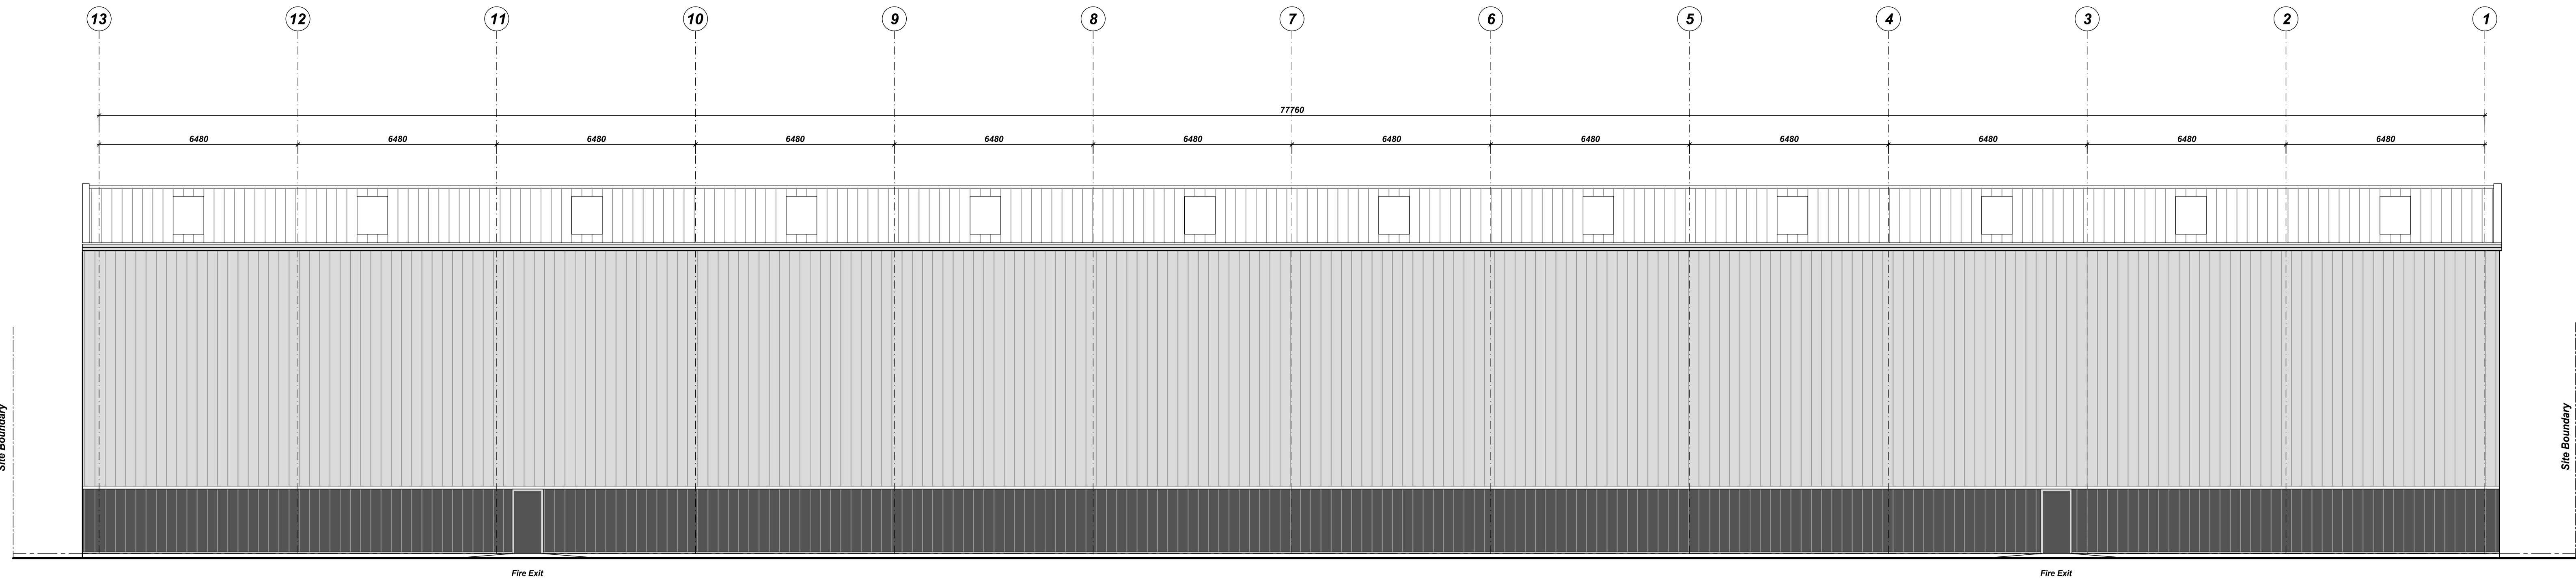

4. Rear Elevation

 

NOTES			
1.	Do not scale this drawing.		
2.	All dimensions to be checked on site.		
3.	Final positions of all equipment to be agreed on site.		
4.	This drawing is subject to Copyright and is not to be reproduced in part or whole without approval.		

#	TS	16.06.2025	First Issue:
Rev.	By	Date	Description

Client Green Recovery Southwest Ltd.	
Project Former Waste Site Land off Link Road Huyton L36 6AP	
Drawing Title Proposed Elevations	
Drawn By TS	Date June 2025
Job No. P499	Status Planning
Dwg No. L06	Rev. 0 Scale: A0 1:100
ARCHITECTURE WORKS RESIDENTIAL COMMERCIAL INDUSTRIAL The Coach House Warrington Road Mickle Trafford Chester CH2 4EA Tel: 01244 300199 Mobile: 07974 674574 Email: toby@architecture.works	