


Rev	Date	Description
XX	XX:XX:XX	XXXX


EXISTING FRONT ELEVATION

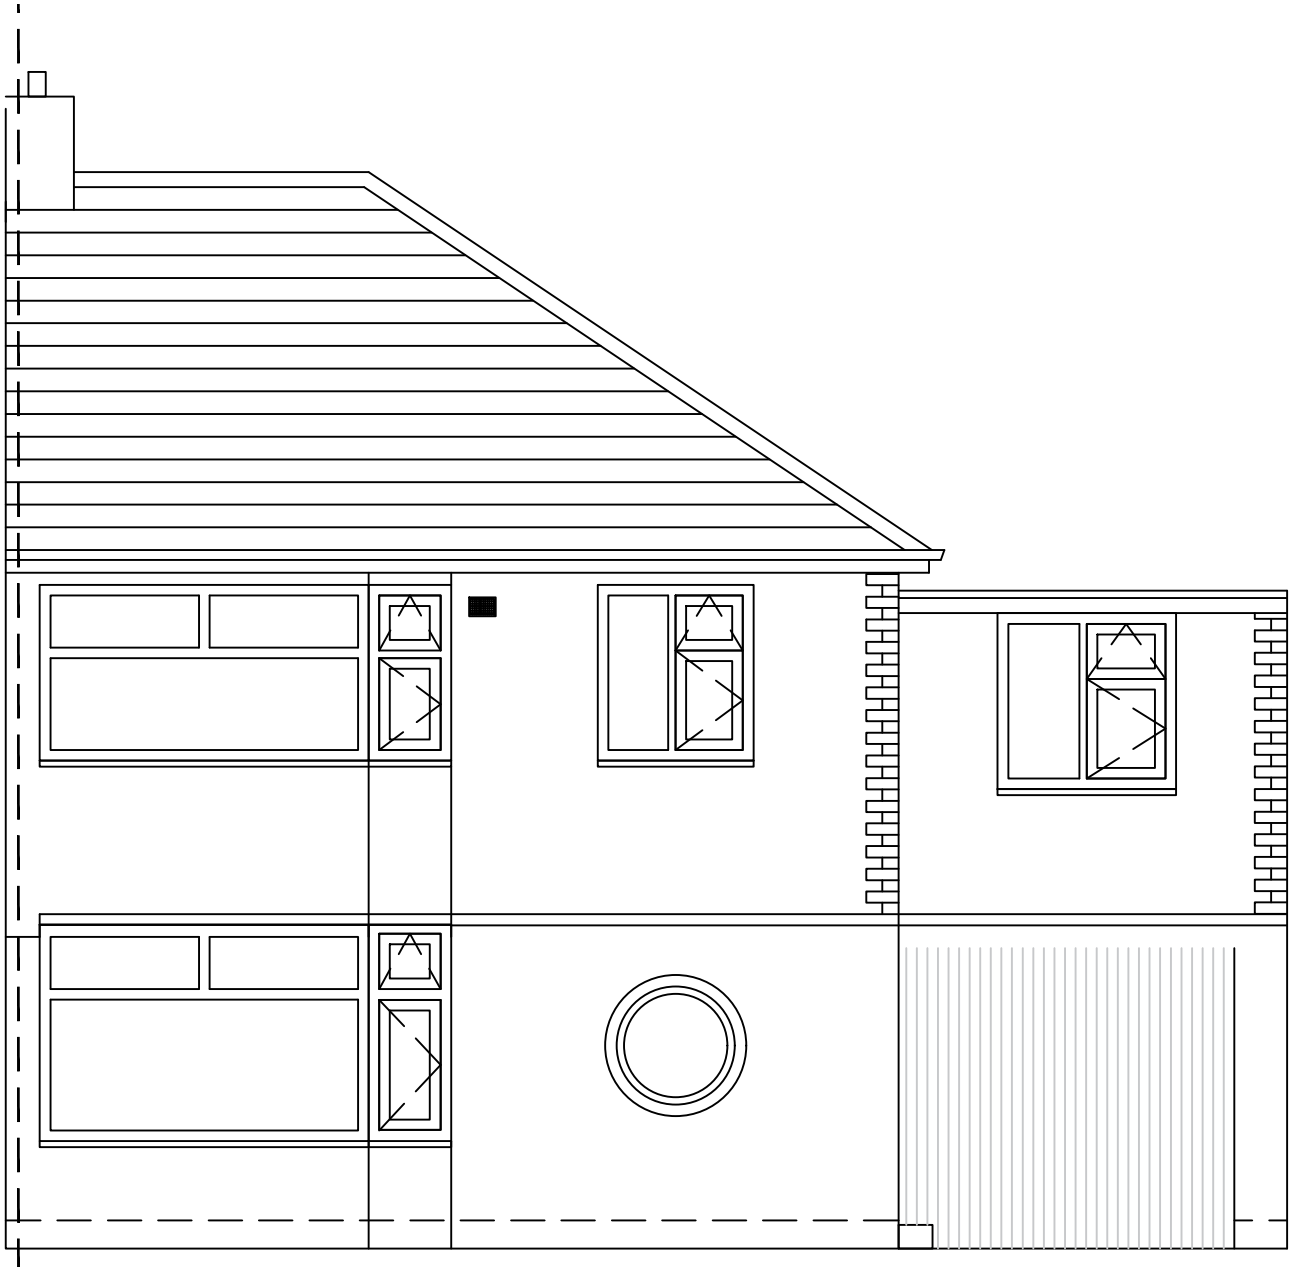


EXISTING LEFT HAND ELEVATION



EXISTING RIGHT HAND ELEVATION

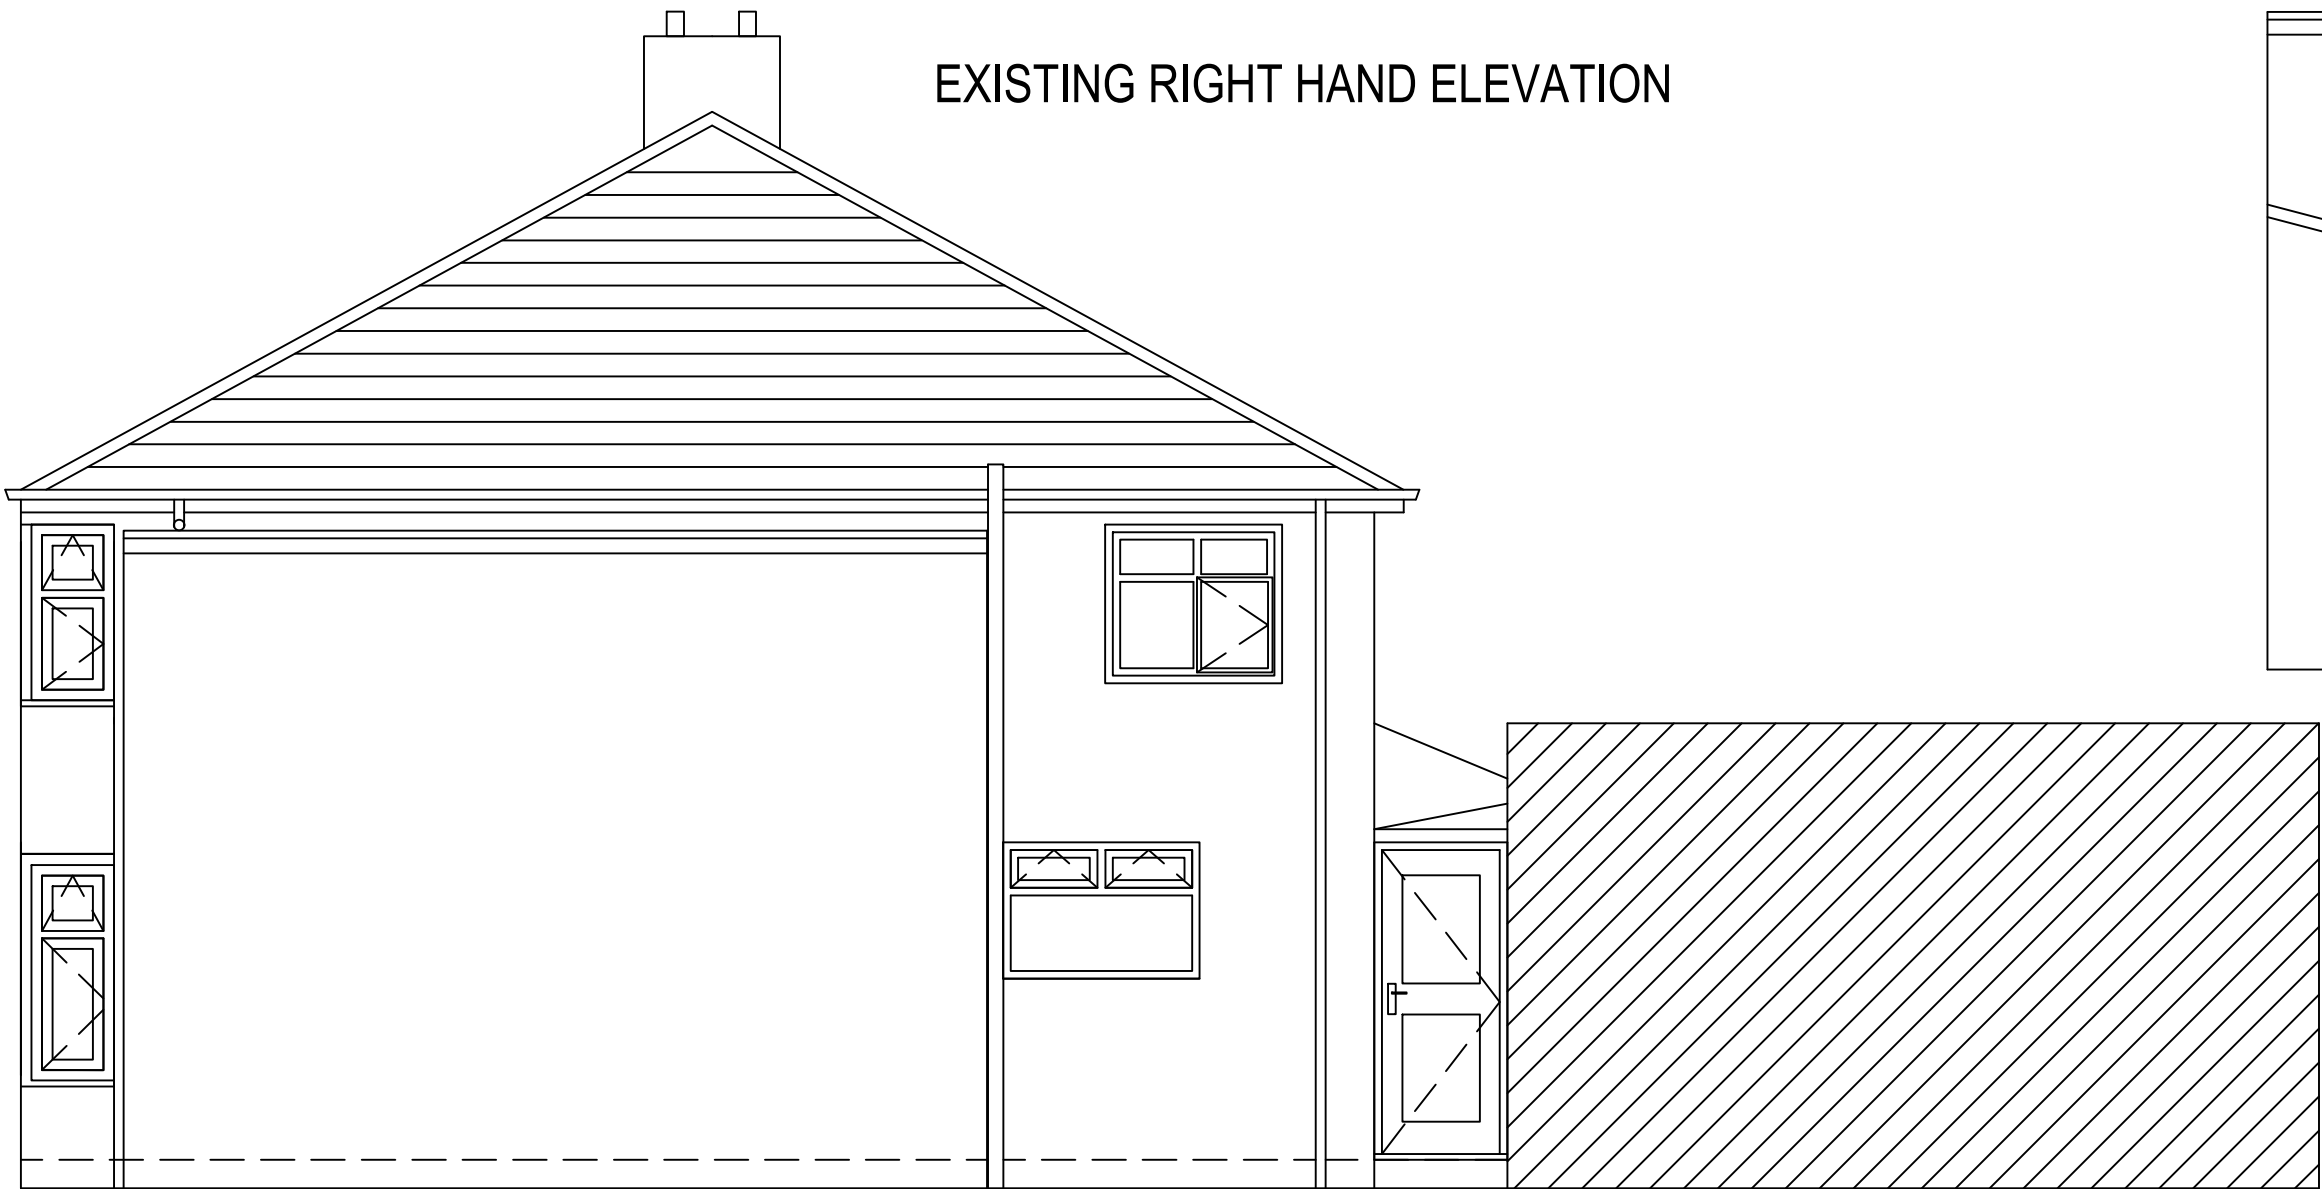

EXISTING REAR ELEVATION

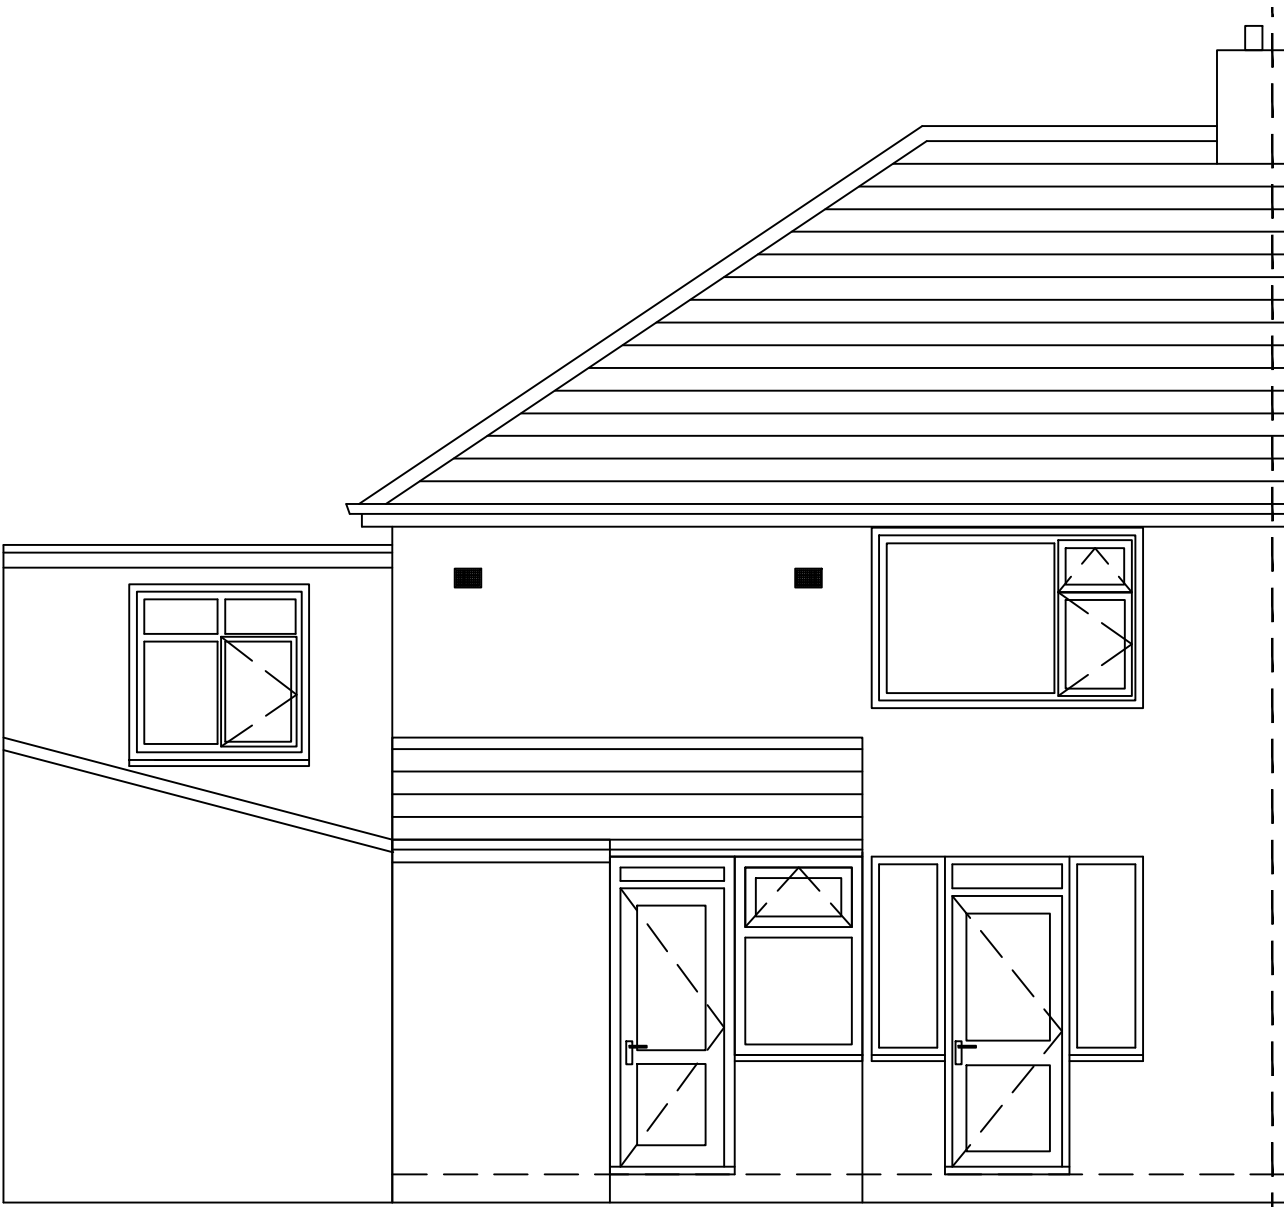

Client		
Mr James Whitehead, 41 Longview Drive, Huyton, L36		
Project		
Proposed Refurbishment Works		
Title		
Existing Elevations		
Scale @ A2	Date	Stage
1:50@A2	06.10.22	-
Job No	Drawing No	Rev
LVD001	001	-
Drawn	Approved	