




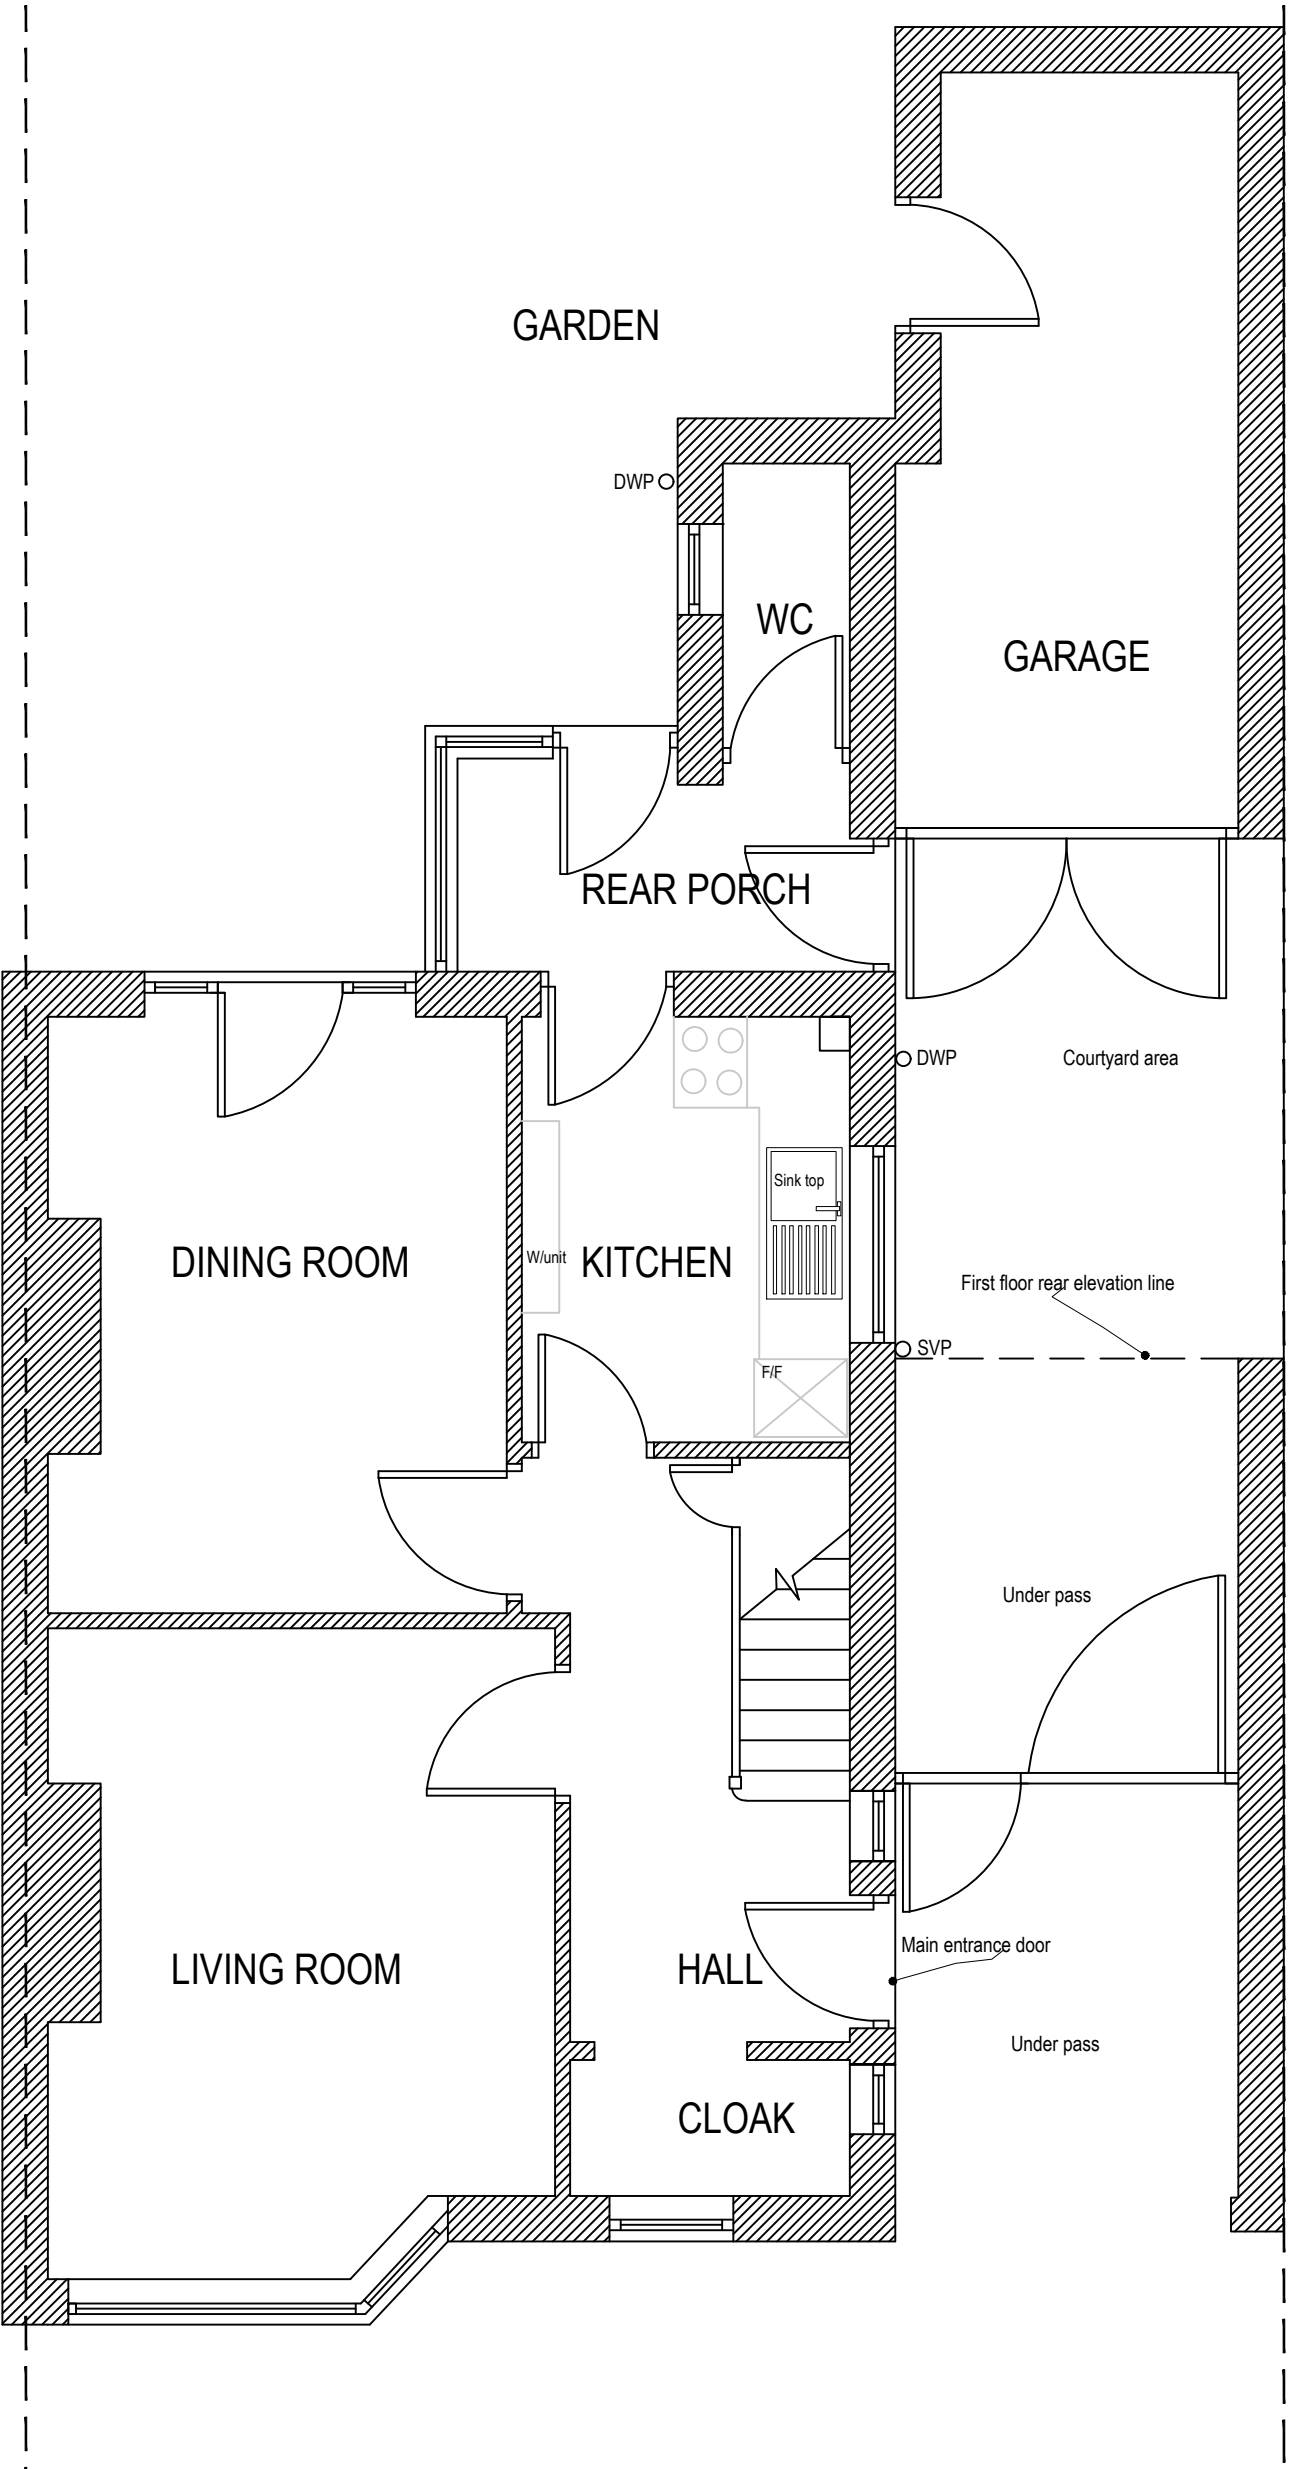

EXISTING GROUND FLOOR LAYOUT

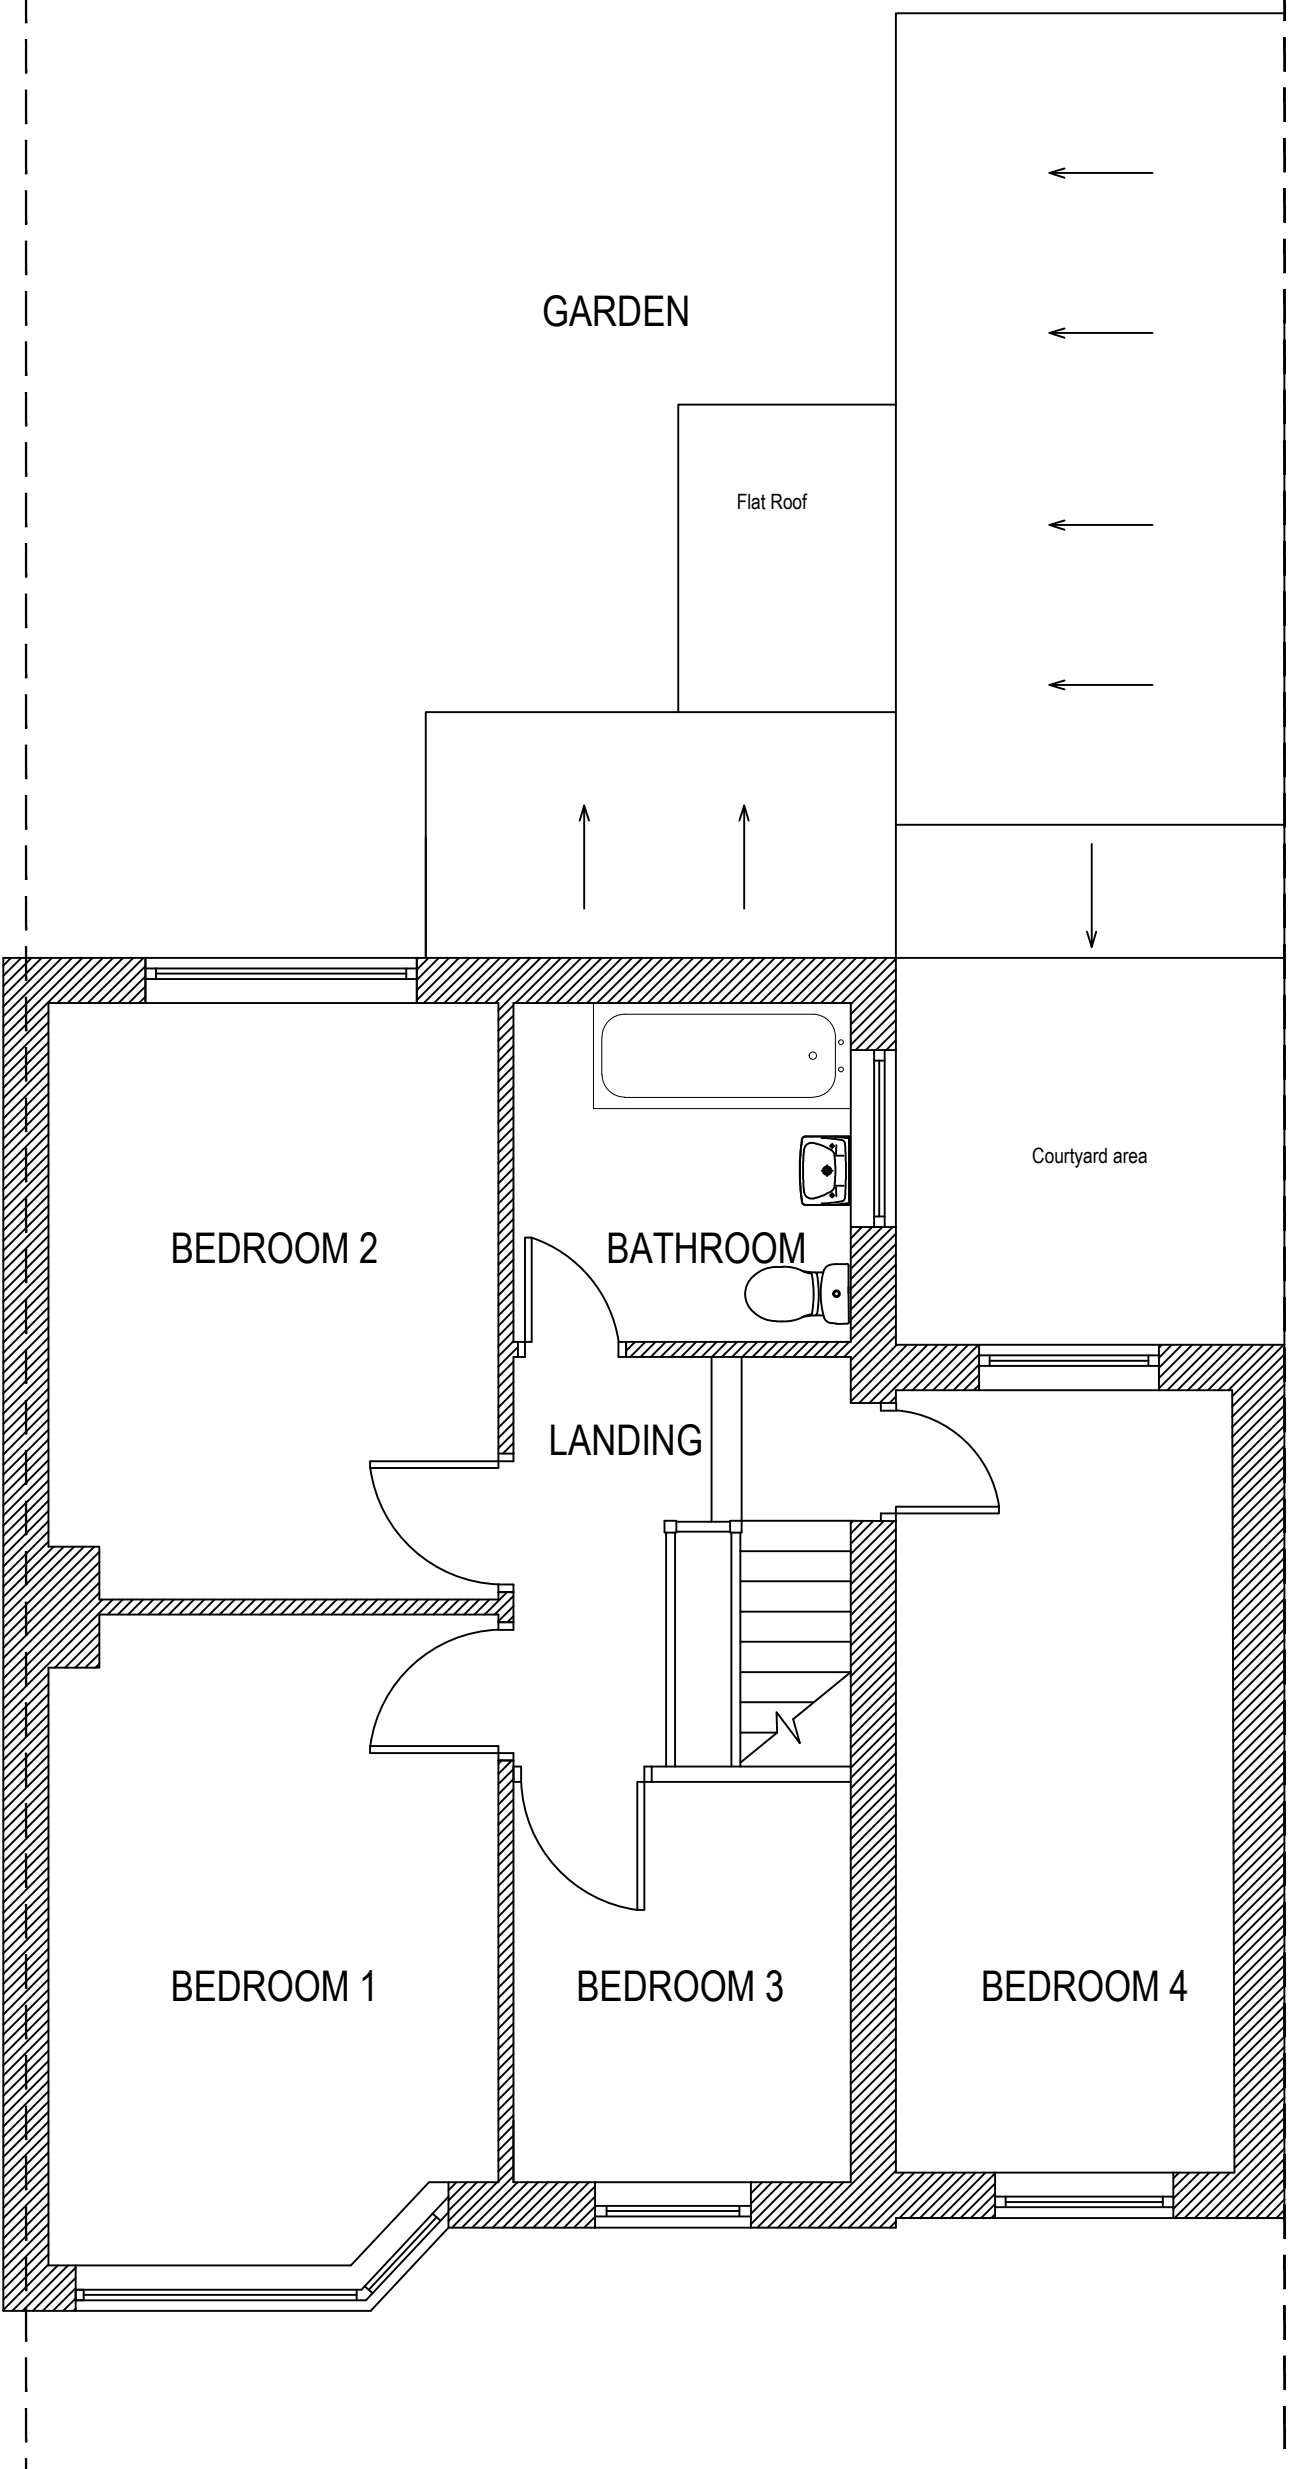

EXISTING FIRST FLOOR LAYOUT

 

mm

Rev	Date	Description
XX	XX.XX.XX	XXXX

Client
Mr James Whitehead, 41 Longview Drive, Huyton, L36

Project
Proposed Refurbishment Works

Title
Existing Floor Plans

Scale @ A2 1:50@A2	Date 23.09.22	Stage -
Job No LVD001	Drawing No 002	Rev -
Drawn	Approved	