
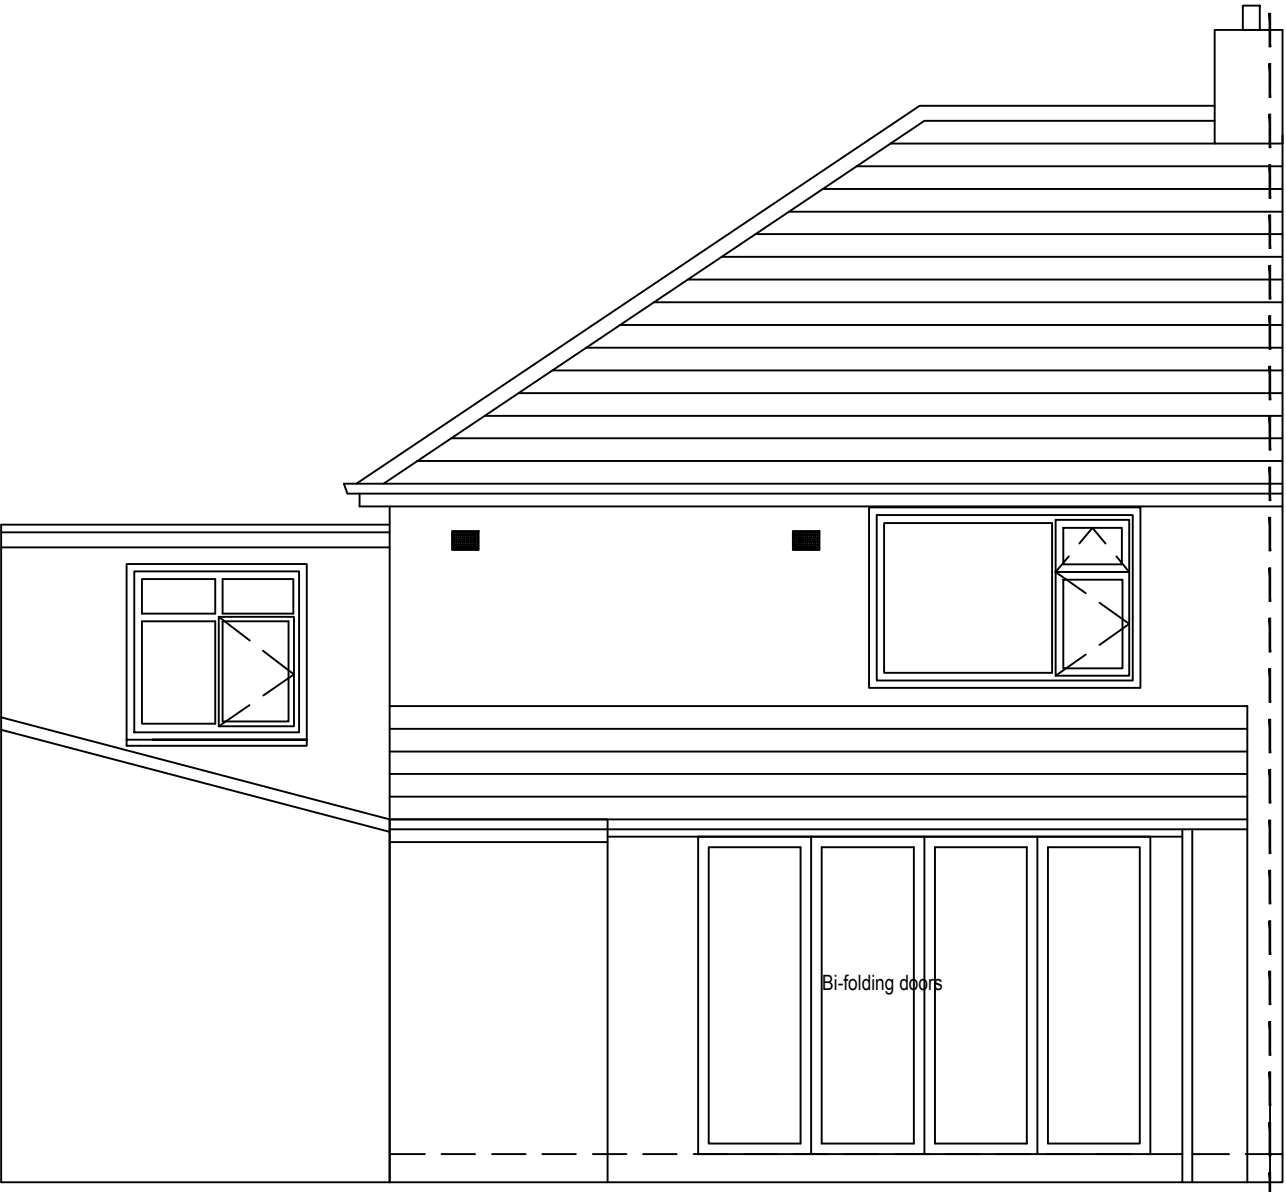
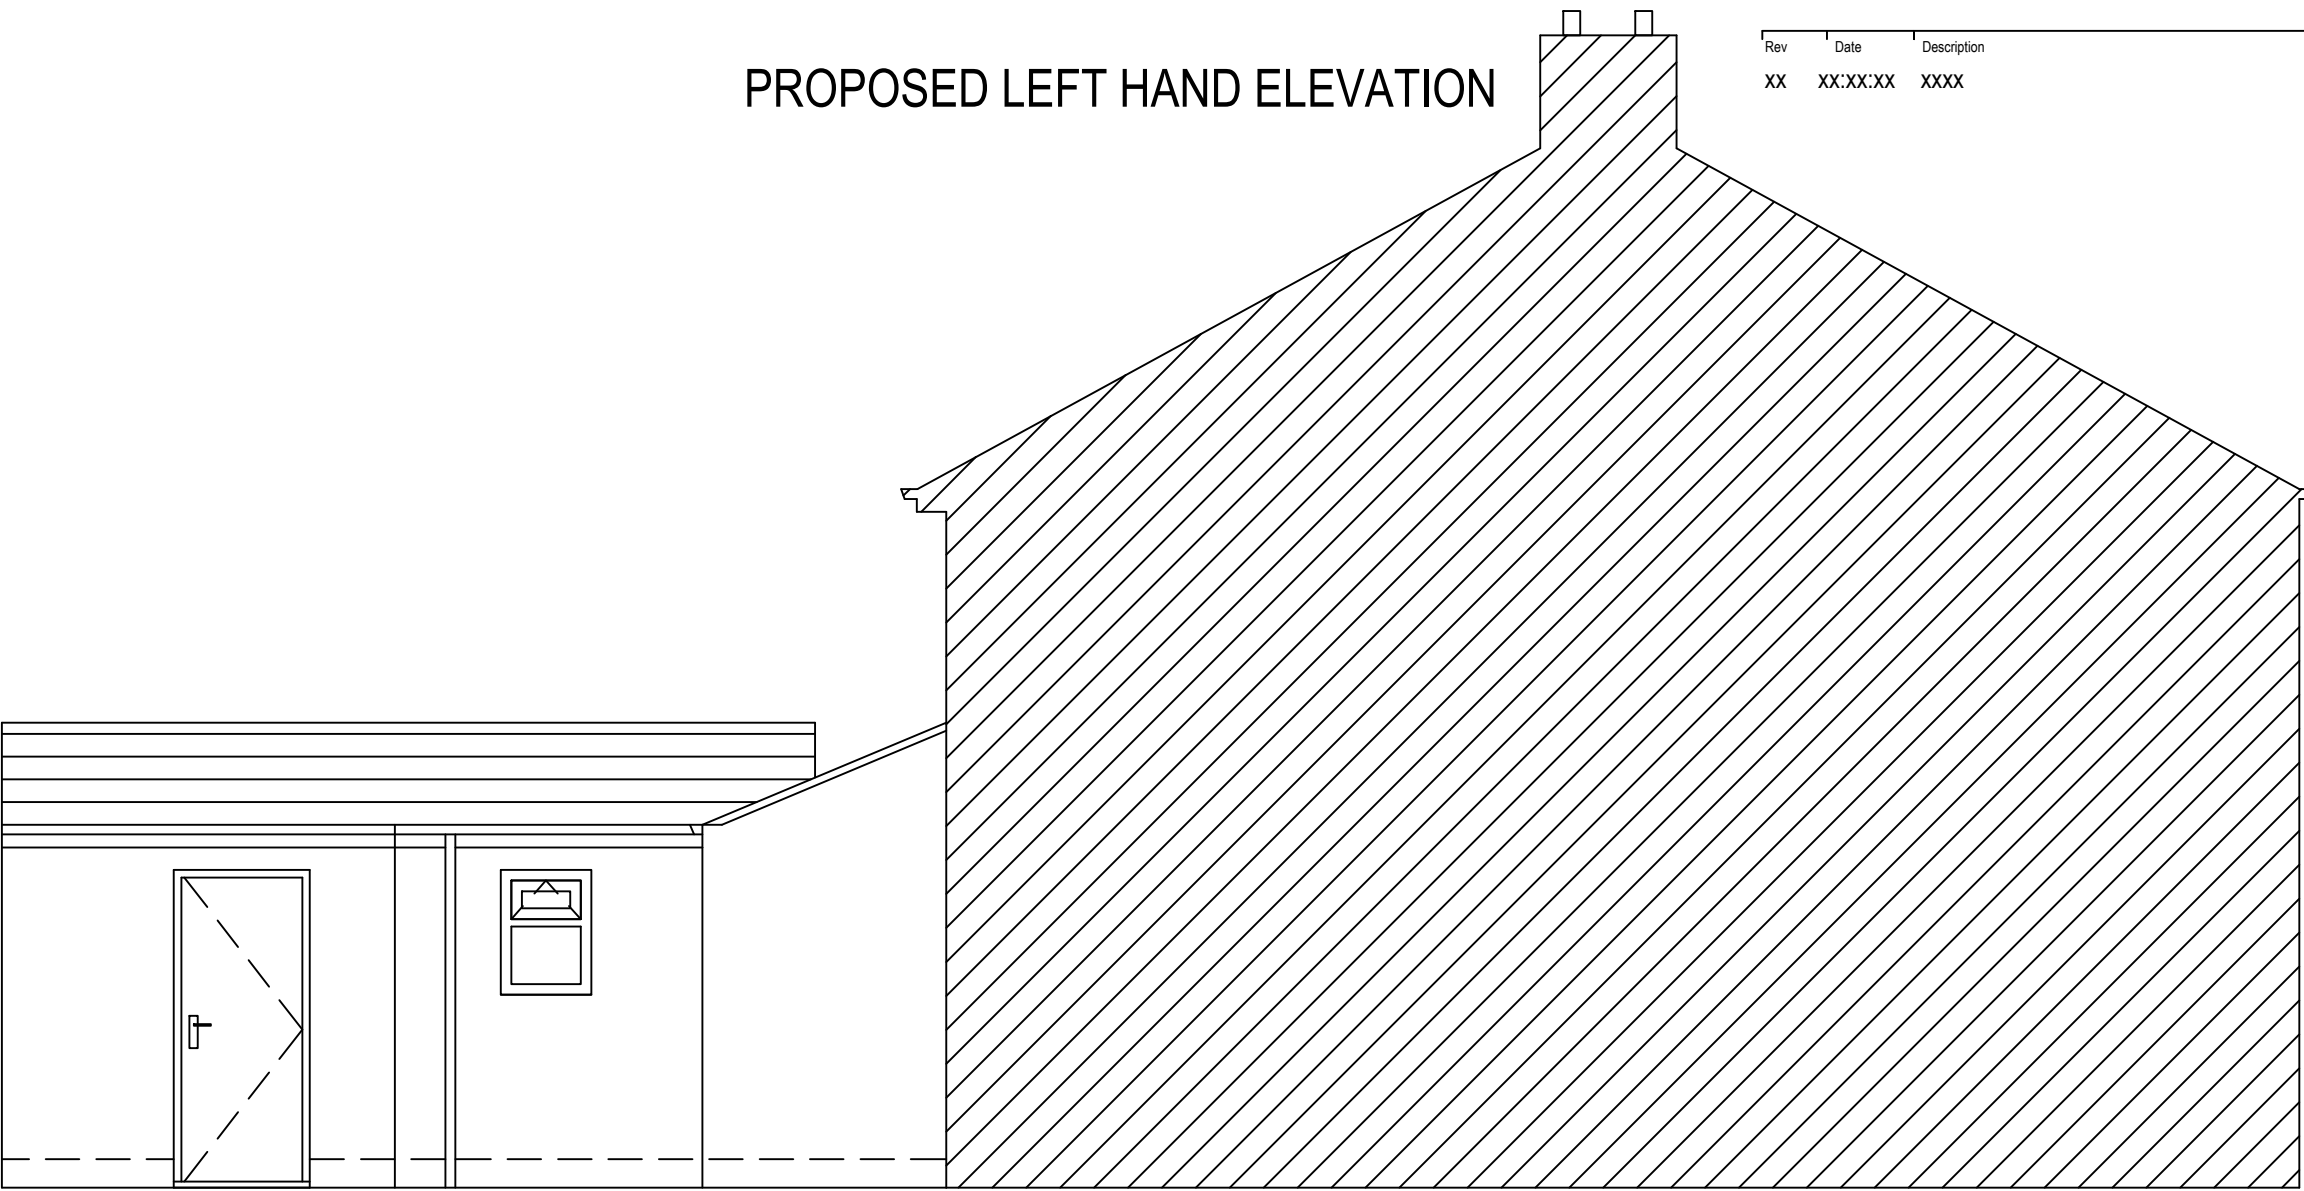


PROPOSED LEFT HAND ELEVATION

Rev	Date	Description
XX	XX:XX:XX	XXXX

PROPOSED FRONT ELEVATION

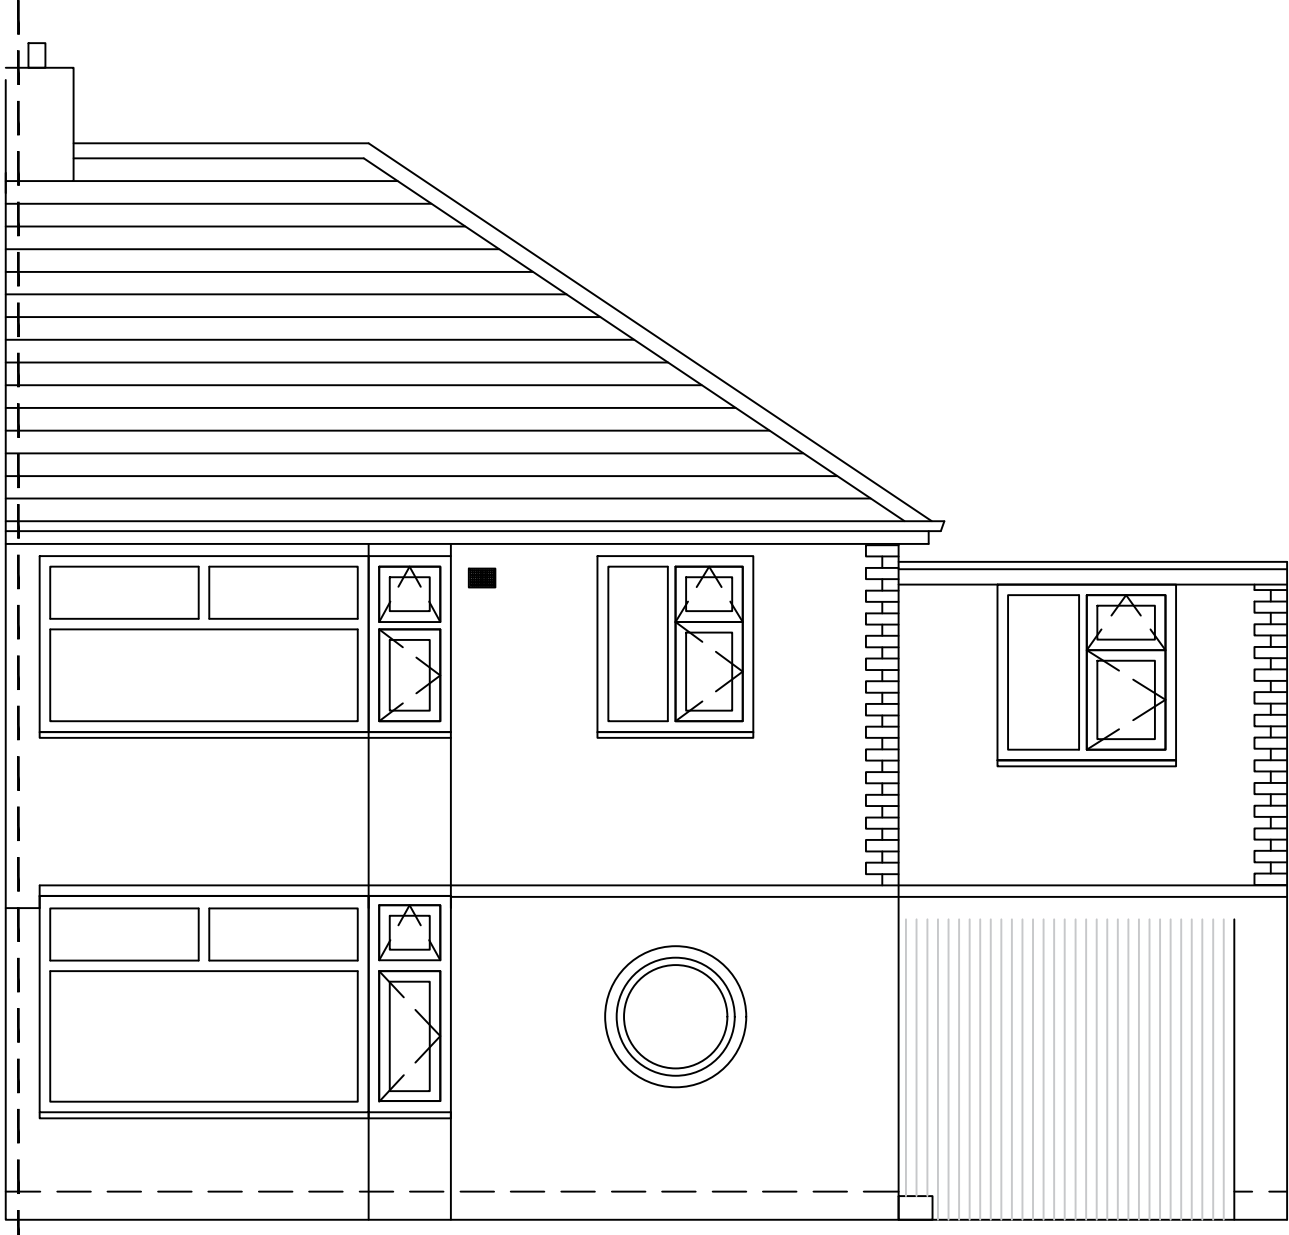

PROPOSED REAR ELEVATION



PROPOSED RIGHT HAND ELEVATION

Client		
Mr James Whitehead, 41 Longview Drive, Huyton, L36		
Project		
Proposed Refurbishment Works		
Title		
Proposed Elevations		
Scale @ A2	Date	Stage
1:50@A2	06.10.22	-
Job No	Drawing No	Rev
LVD001	003	-
Drawn	Approved	