




Rev	Date	Description
XX	XX:XX:XX	XXXX

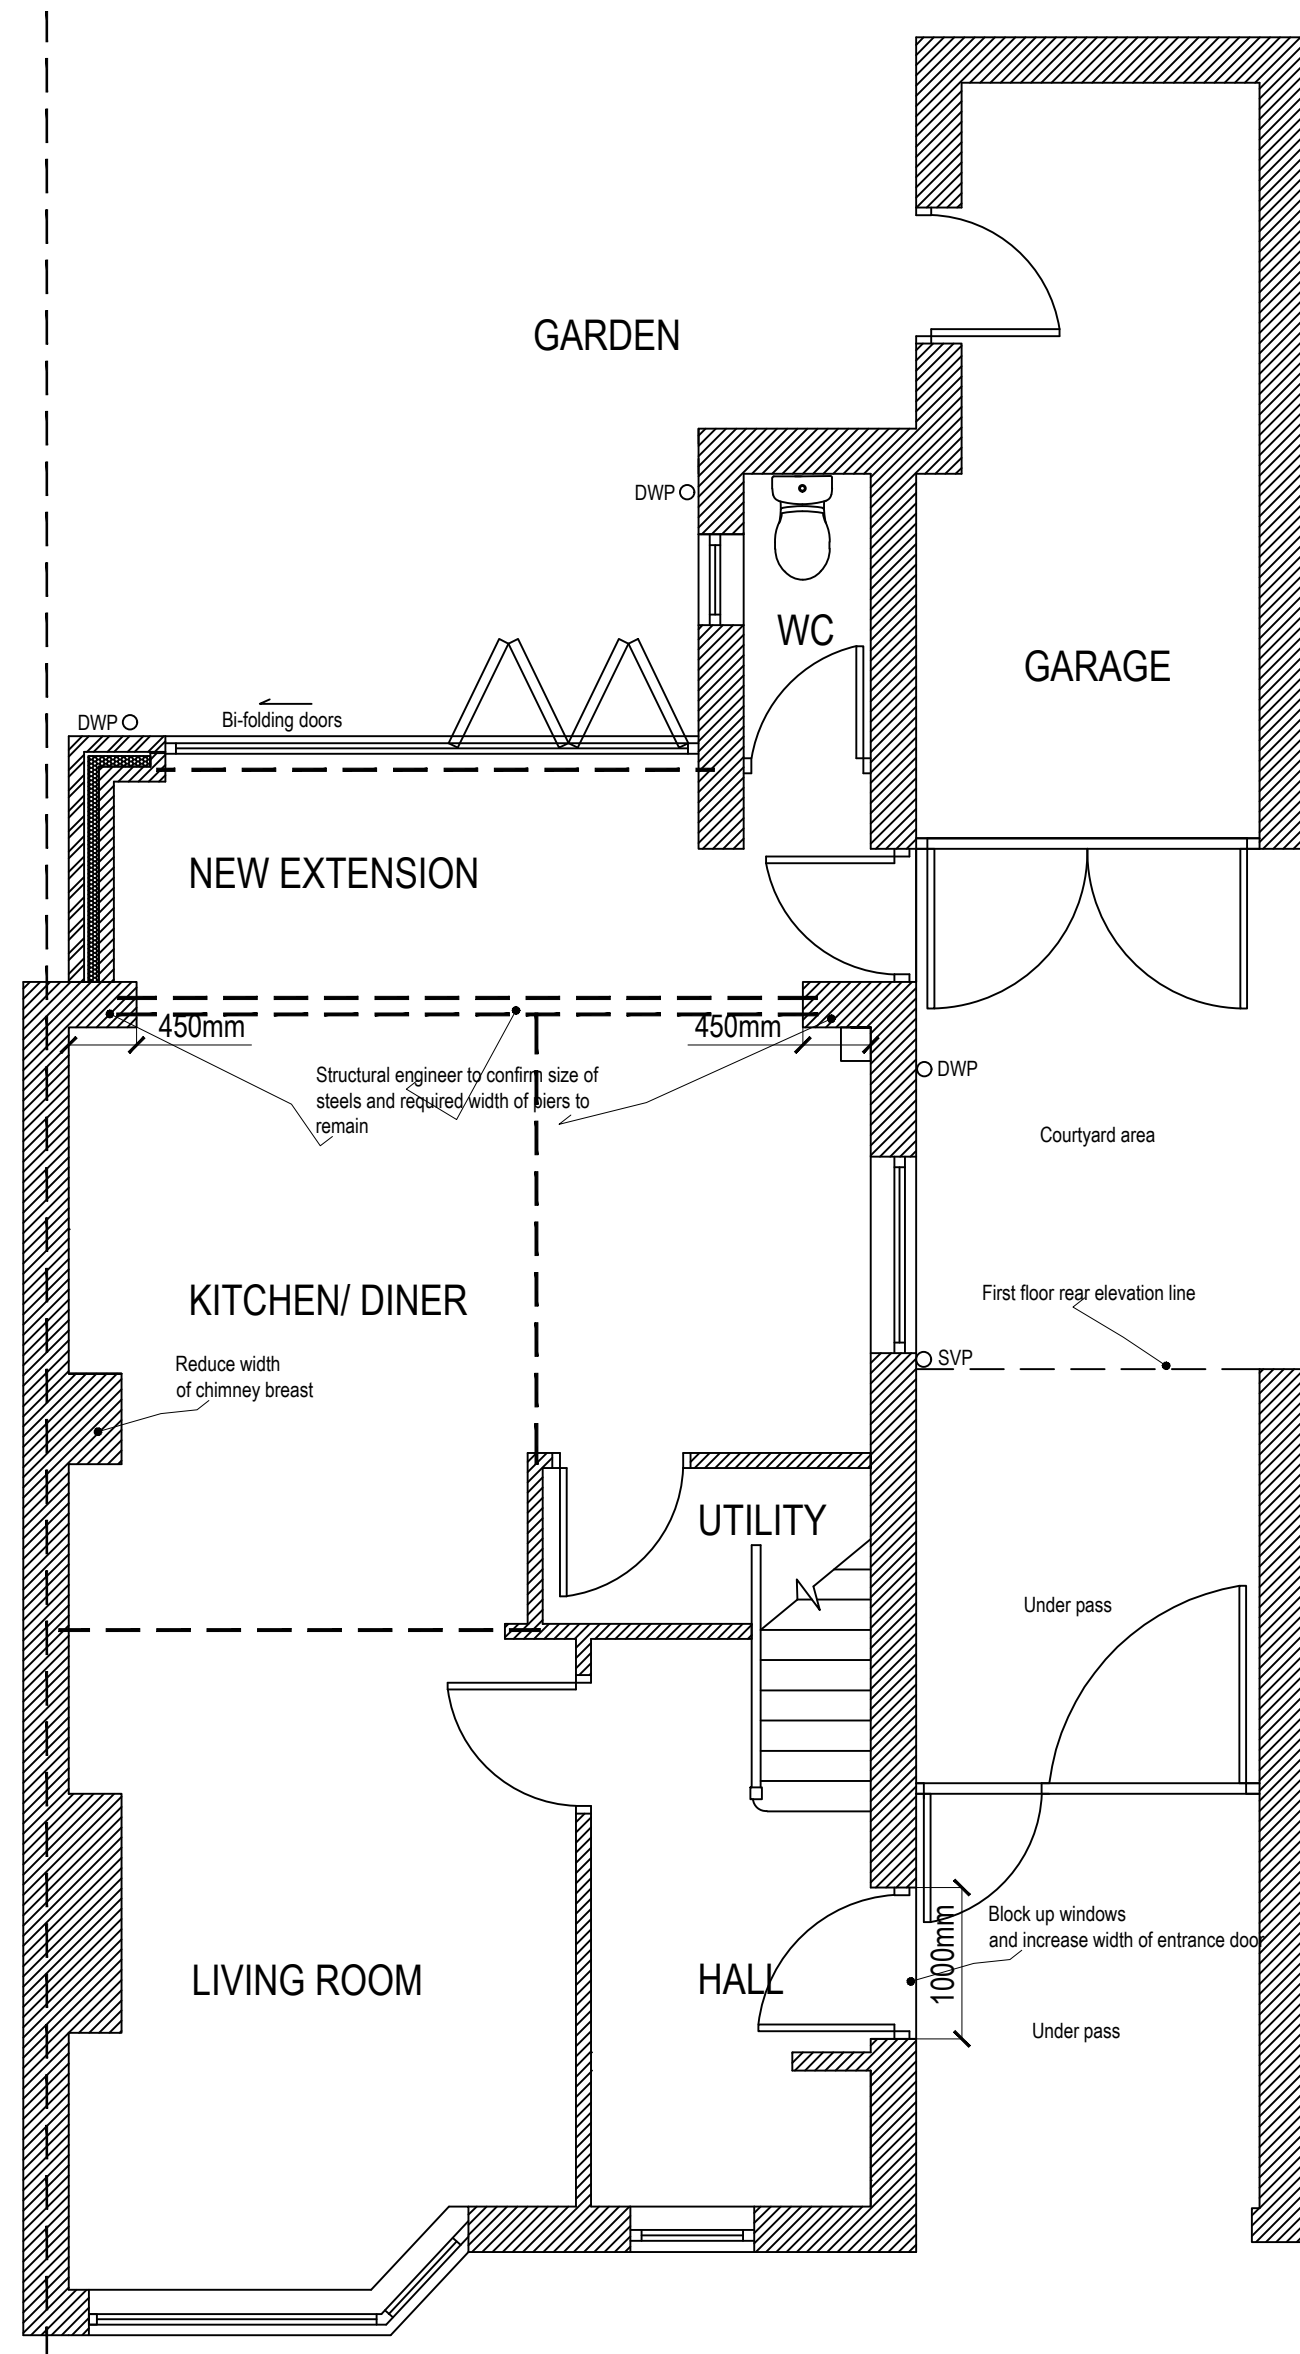

PROPOSED GROUND FLOOR LAYOUT

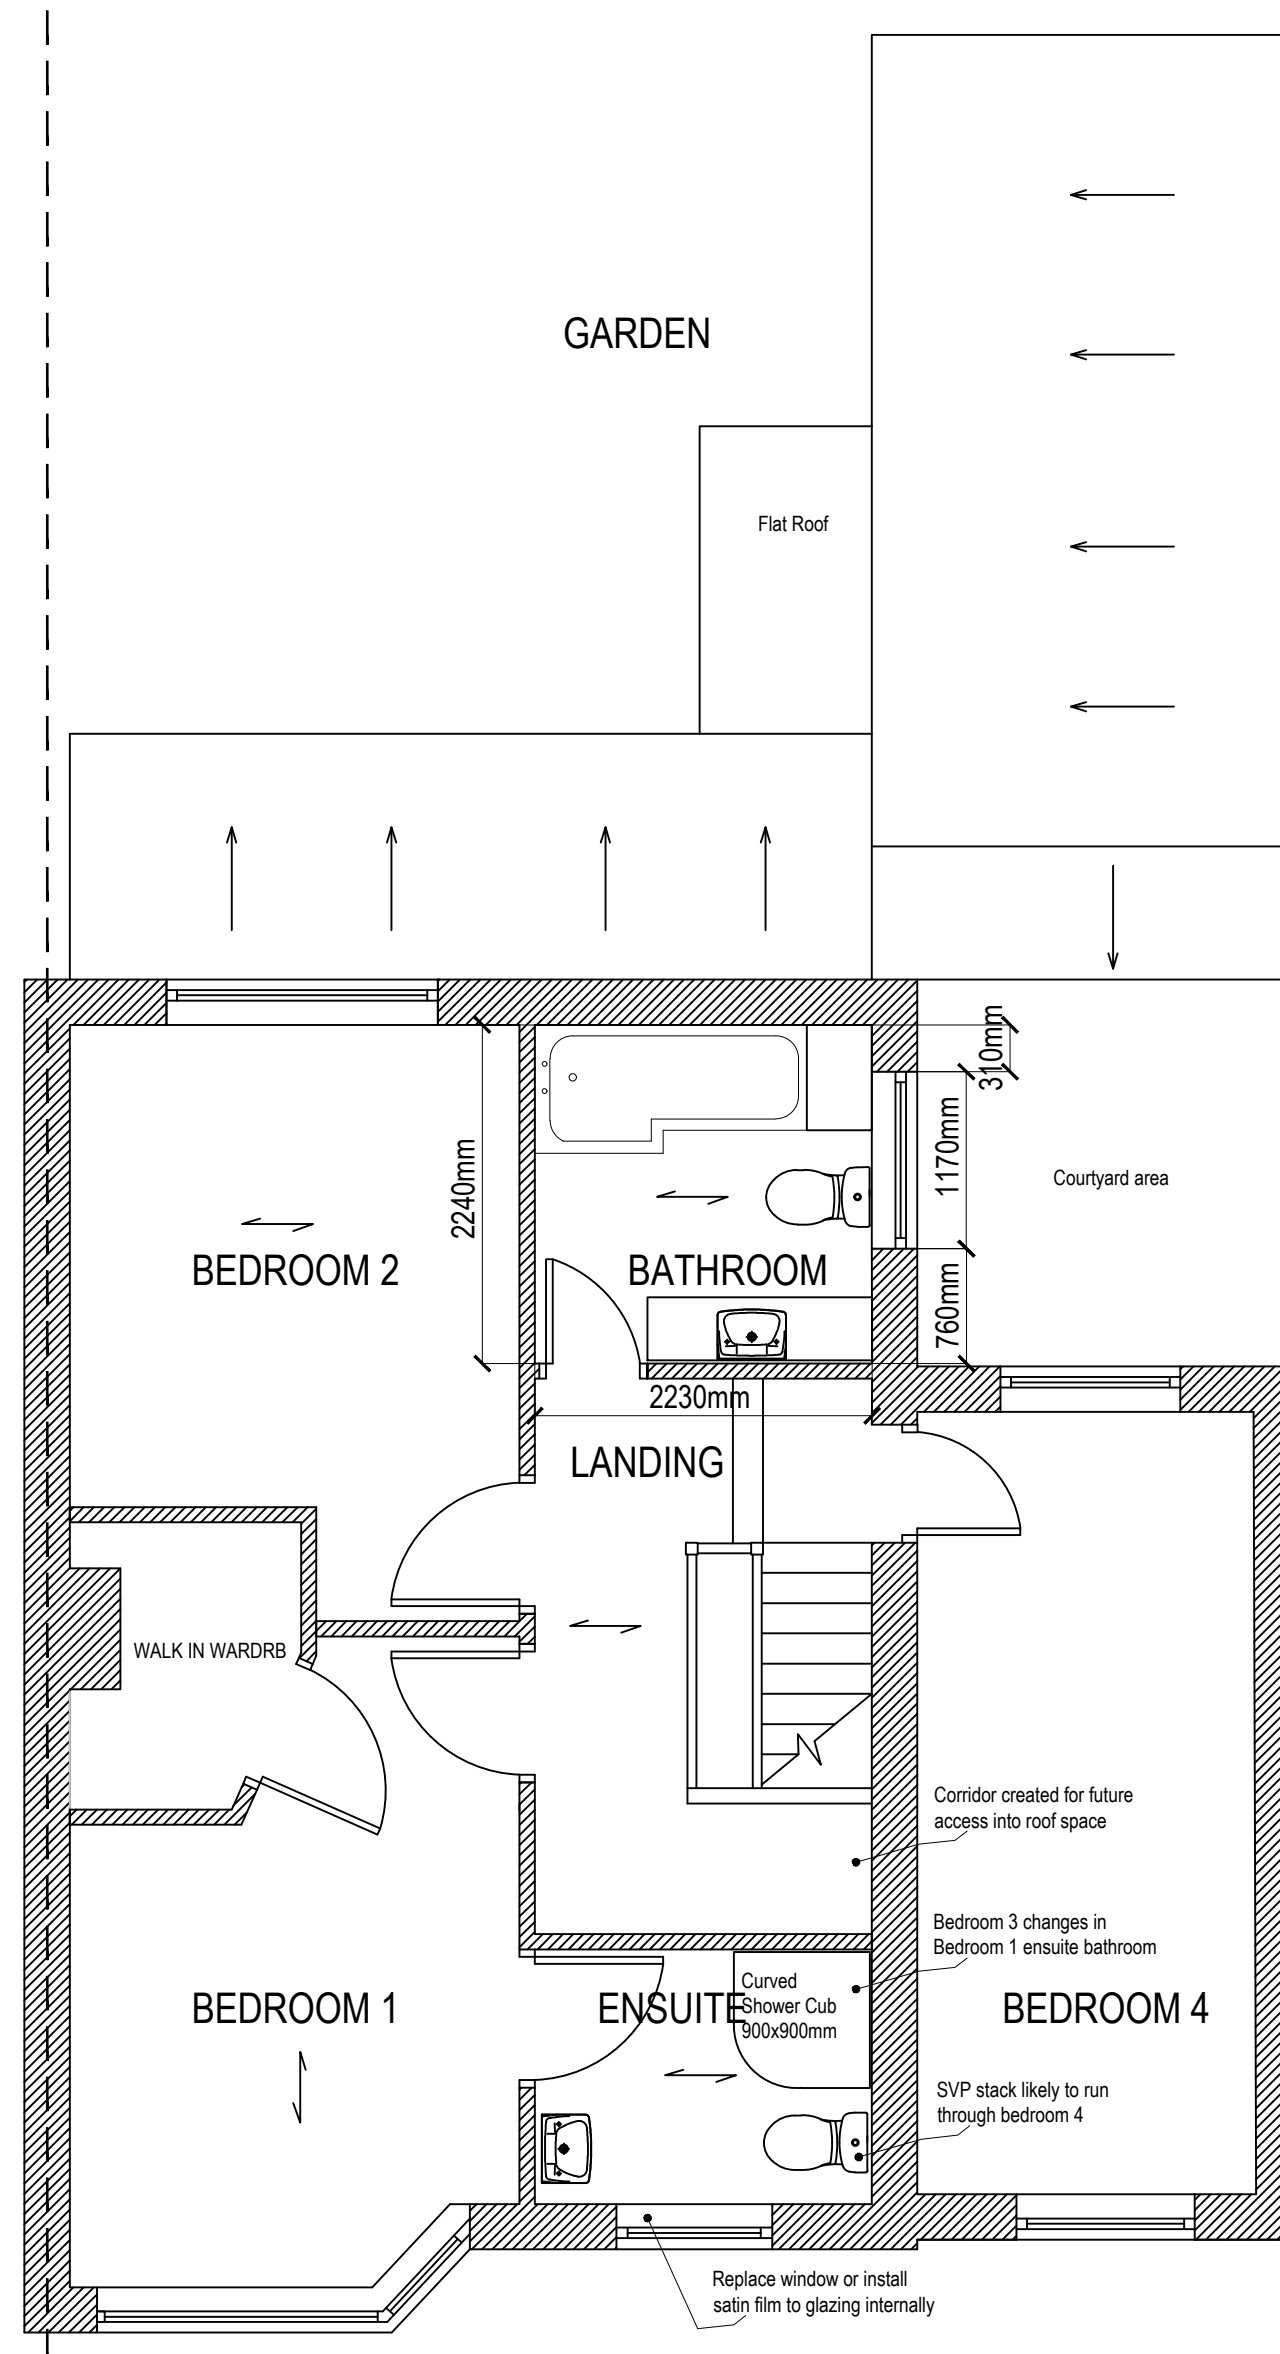

PROPOSED FIRST FLOOR LAYOUT

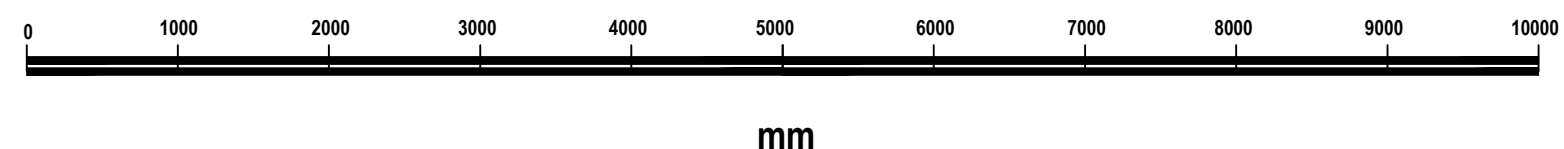

Client
Mr James Whitehead, 41 Longview Drive, Huyton, L36

Project
Proposed Refurbishment Works

Title
Proposed Floor Plans

Scale @ A2	Date	Stage
1:50@A2	06.02.23	-
Job No	Drawing No	Rev
LVD001	005	-
Drawn	Approved	