



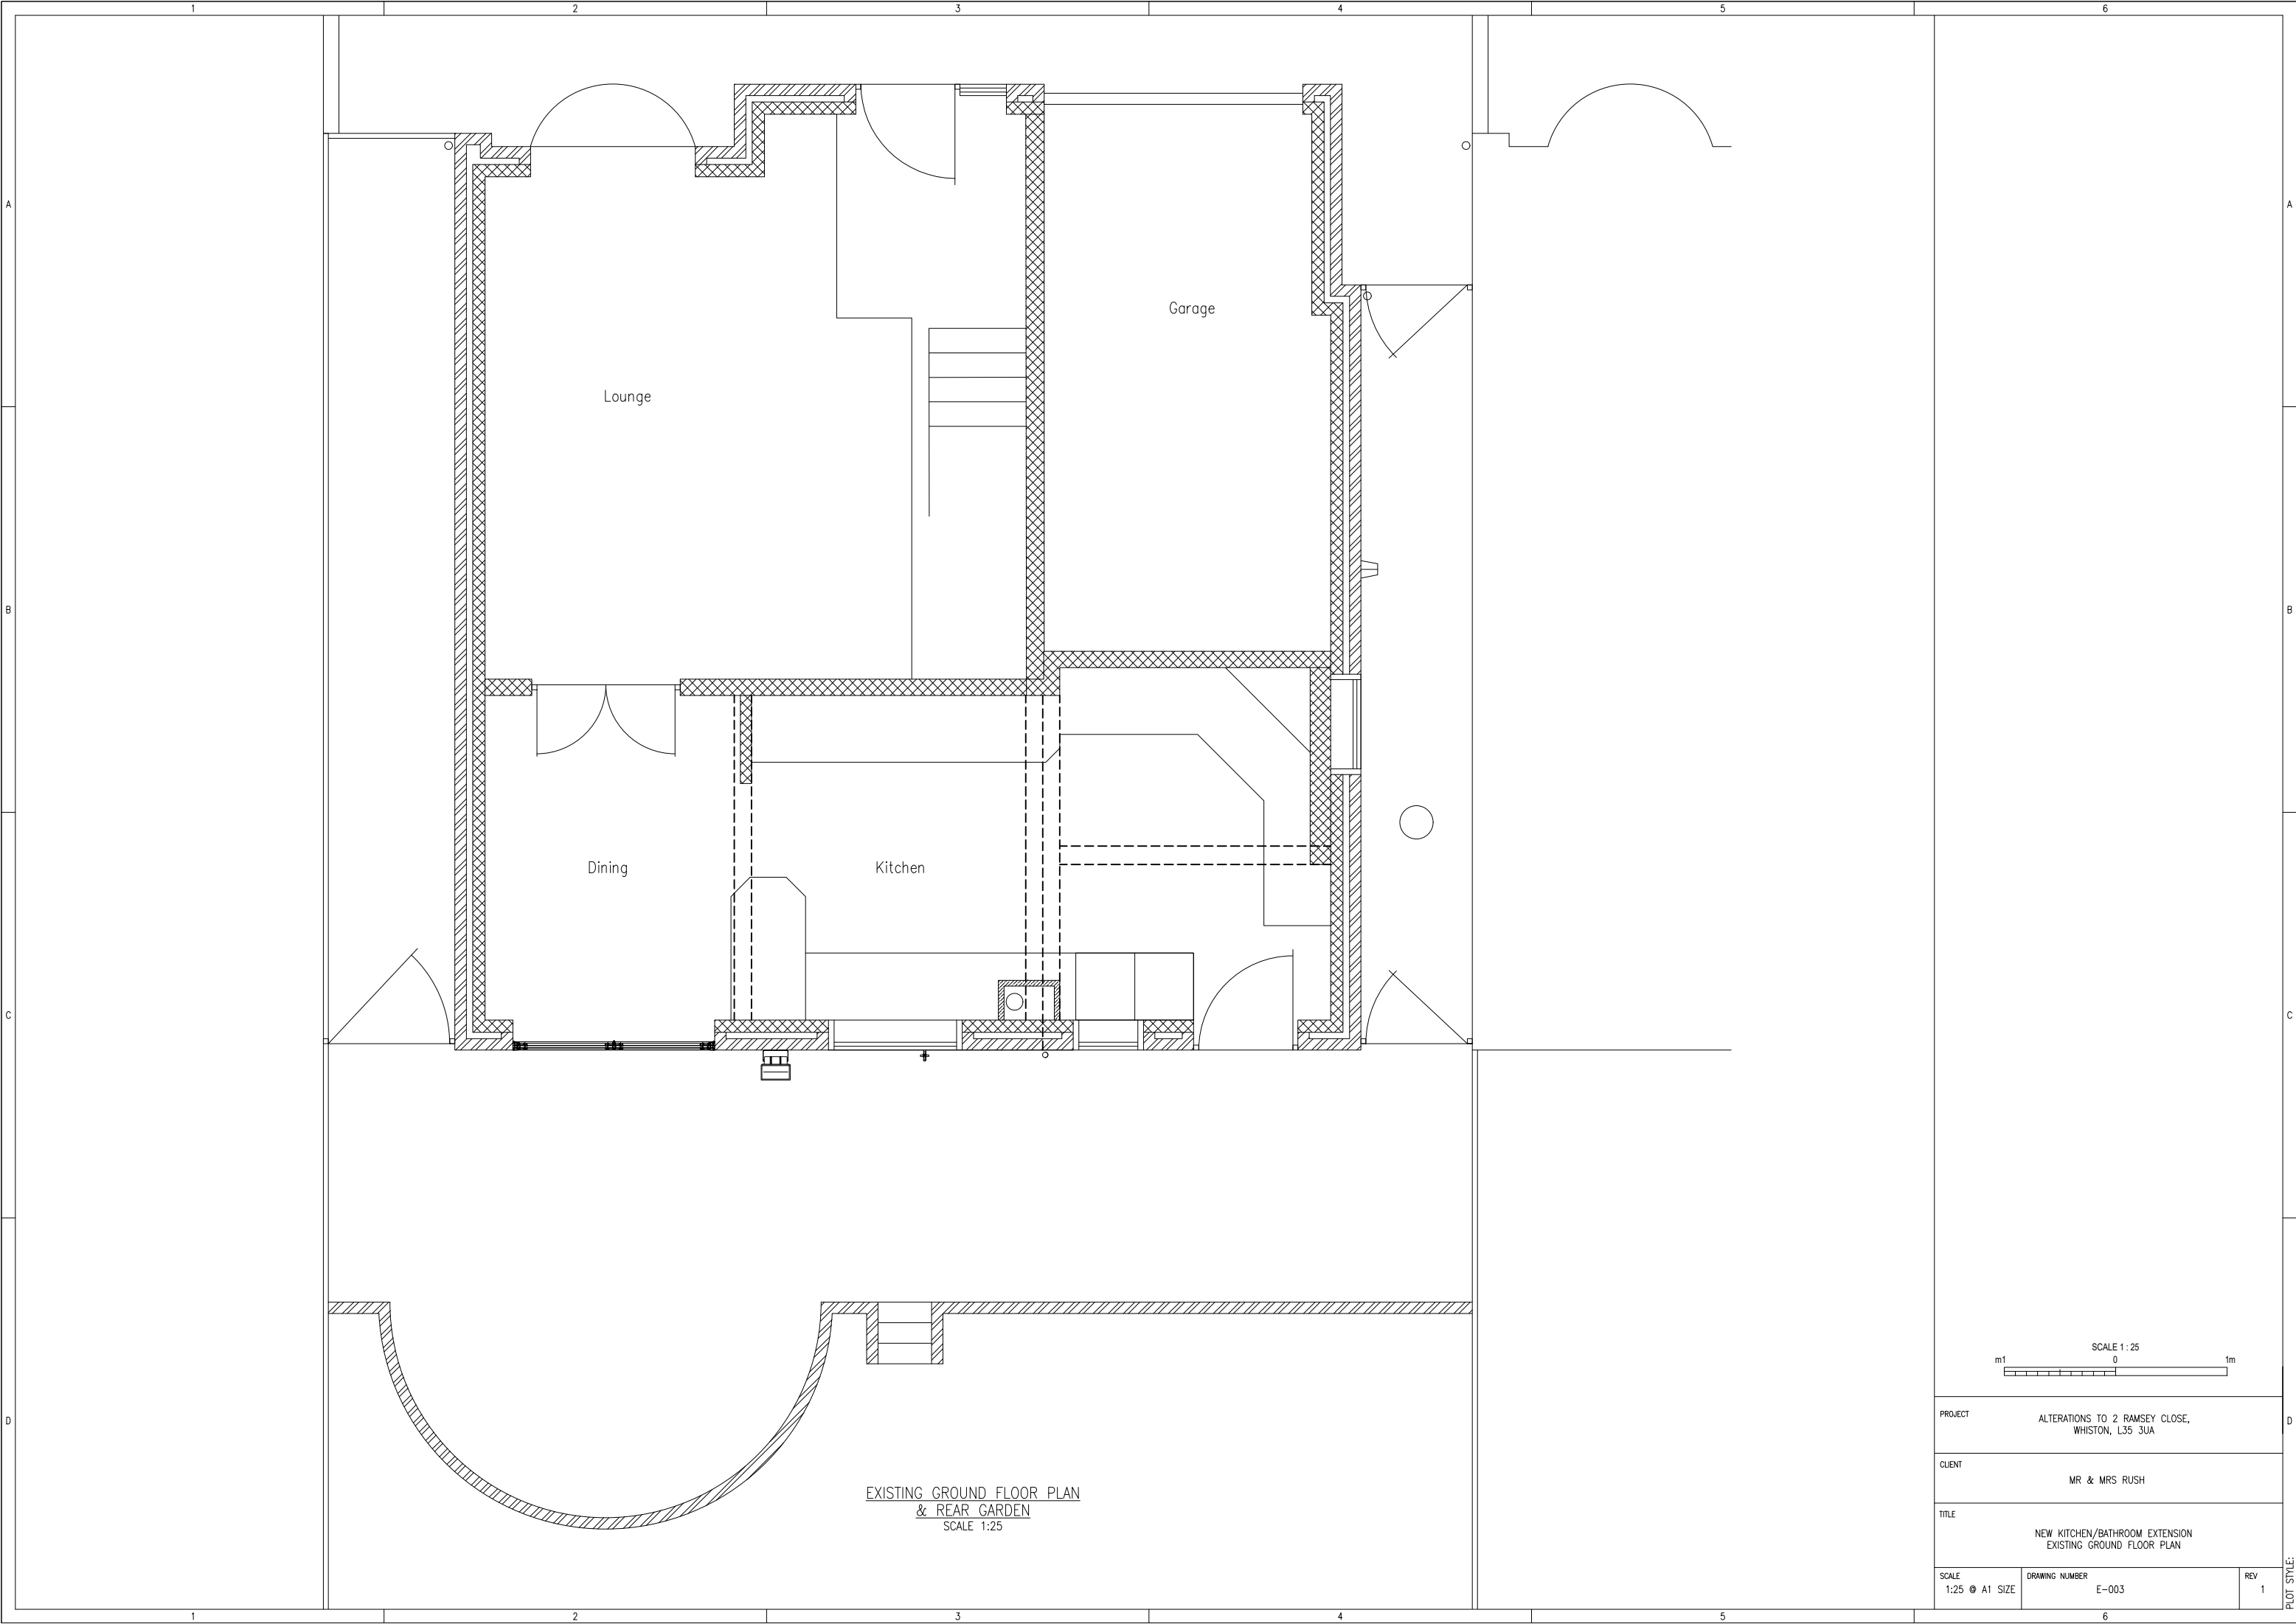

EXISTING GROUND FLOOR PLAN
& REAR GARDEN
SCALE 1:25

 

PROJECT			ALTERATIONS TO 2 RAMSEY CLOSE, WHISTON, L35 3UA		
CLIENT			MR & MRS RUSH		
TITLE			NEW KITCHEN/BATHROOM EXTENSION EXISTING GROUND FLOOR PLAN		
SCALE 1:25 @ A1 SIZE	DRAWING NUMBER E-003	REV 1	PLOT STYLE:		