

aldrock

architecture • surveying • energy

CIAT

RICS

STROMA
CERTIFIED

Project Information

Project Number: AQ32
Project Name: MyDentist, Unit 8 Kirkby Retail Park, L32 8US
Project Address: Enter address here
Project Status: Concept


Client Information

Client Name: Client Name
Client Address: Client Address

Project Comments

Insert project comments here


Sheet List			
Sheet Number	Sheet Name	Current Revision	Current Revision Date
001	Existing and Proposed Signage		

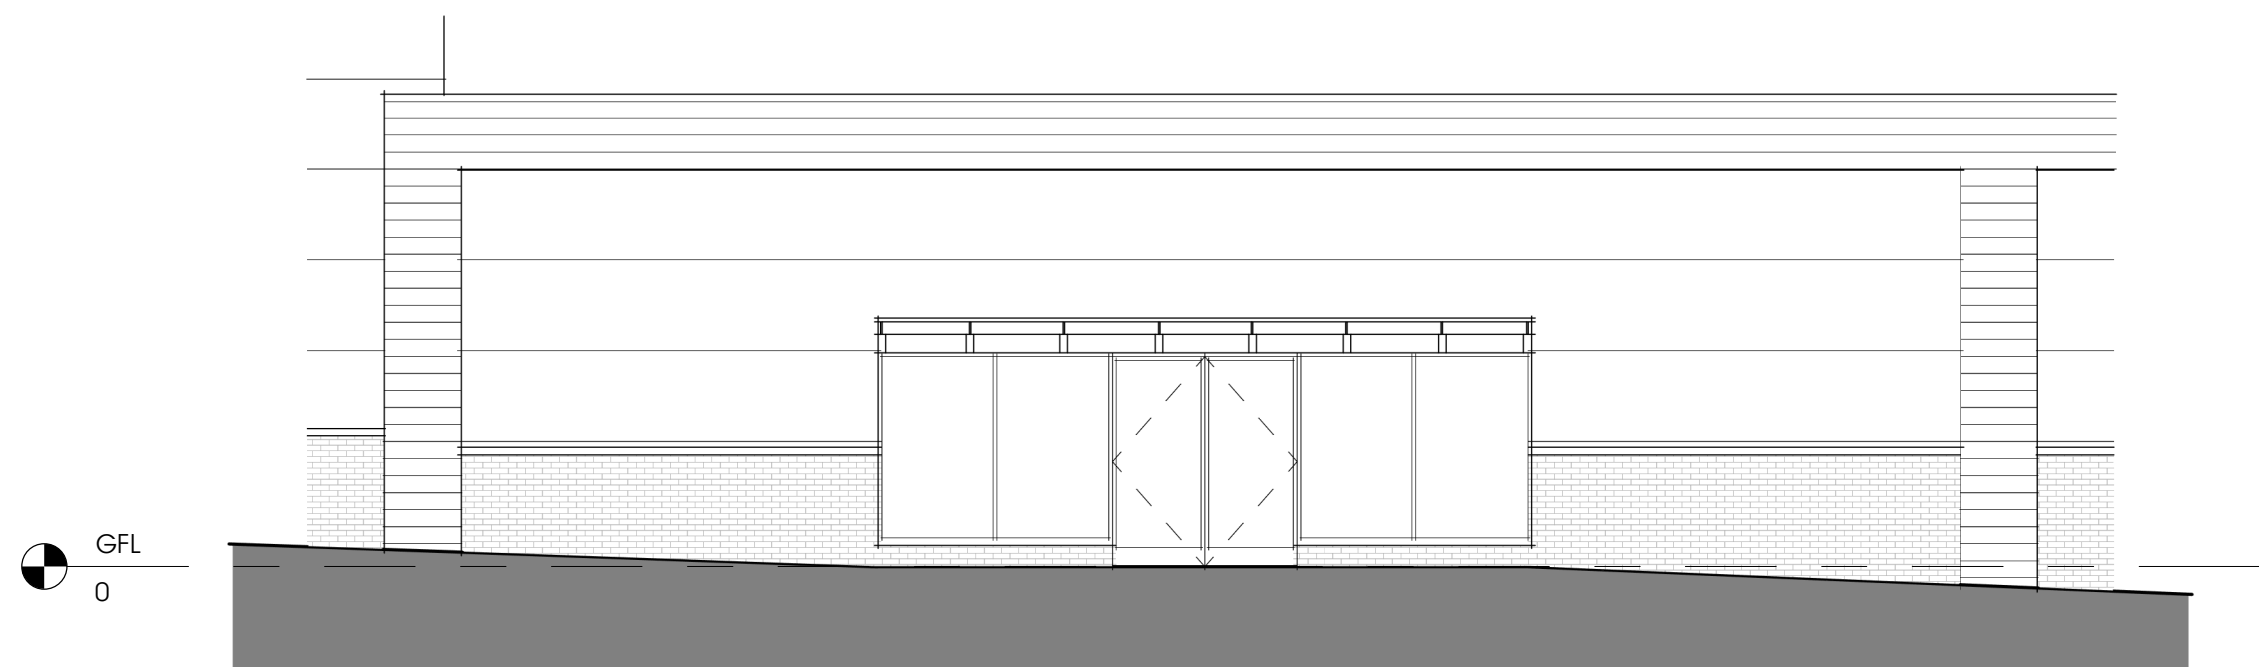


E1 Existing Front Elevation (W)
1 : 100



P1 Proposed Front Elevation (W)
1 : 100

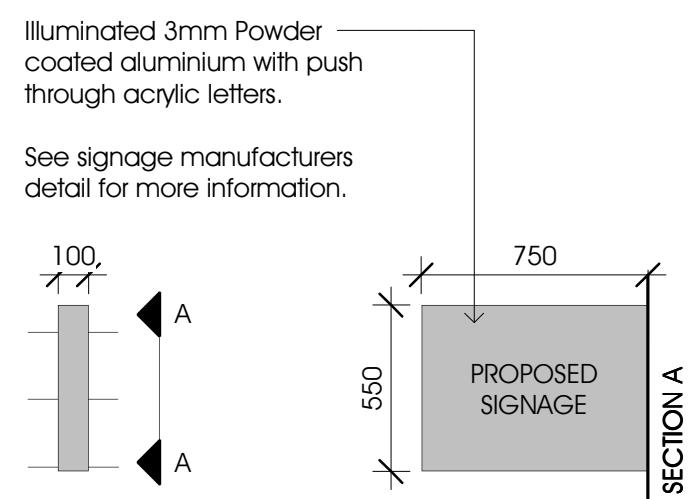


D1 Projecting Sign
1 : 25

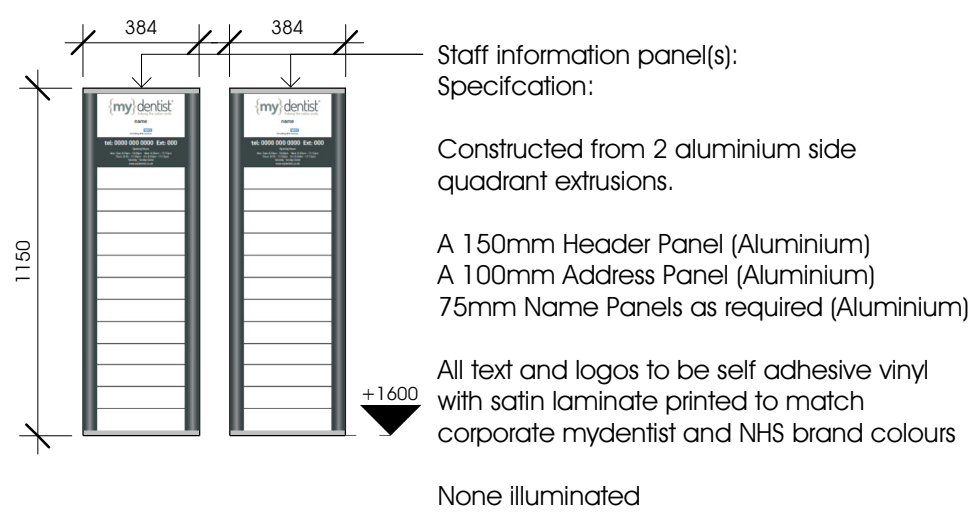

D2 Staff Information Panels
1 : 25



LP Location Plan
1 : 1250

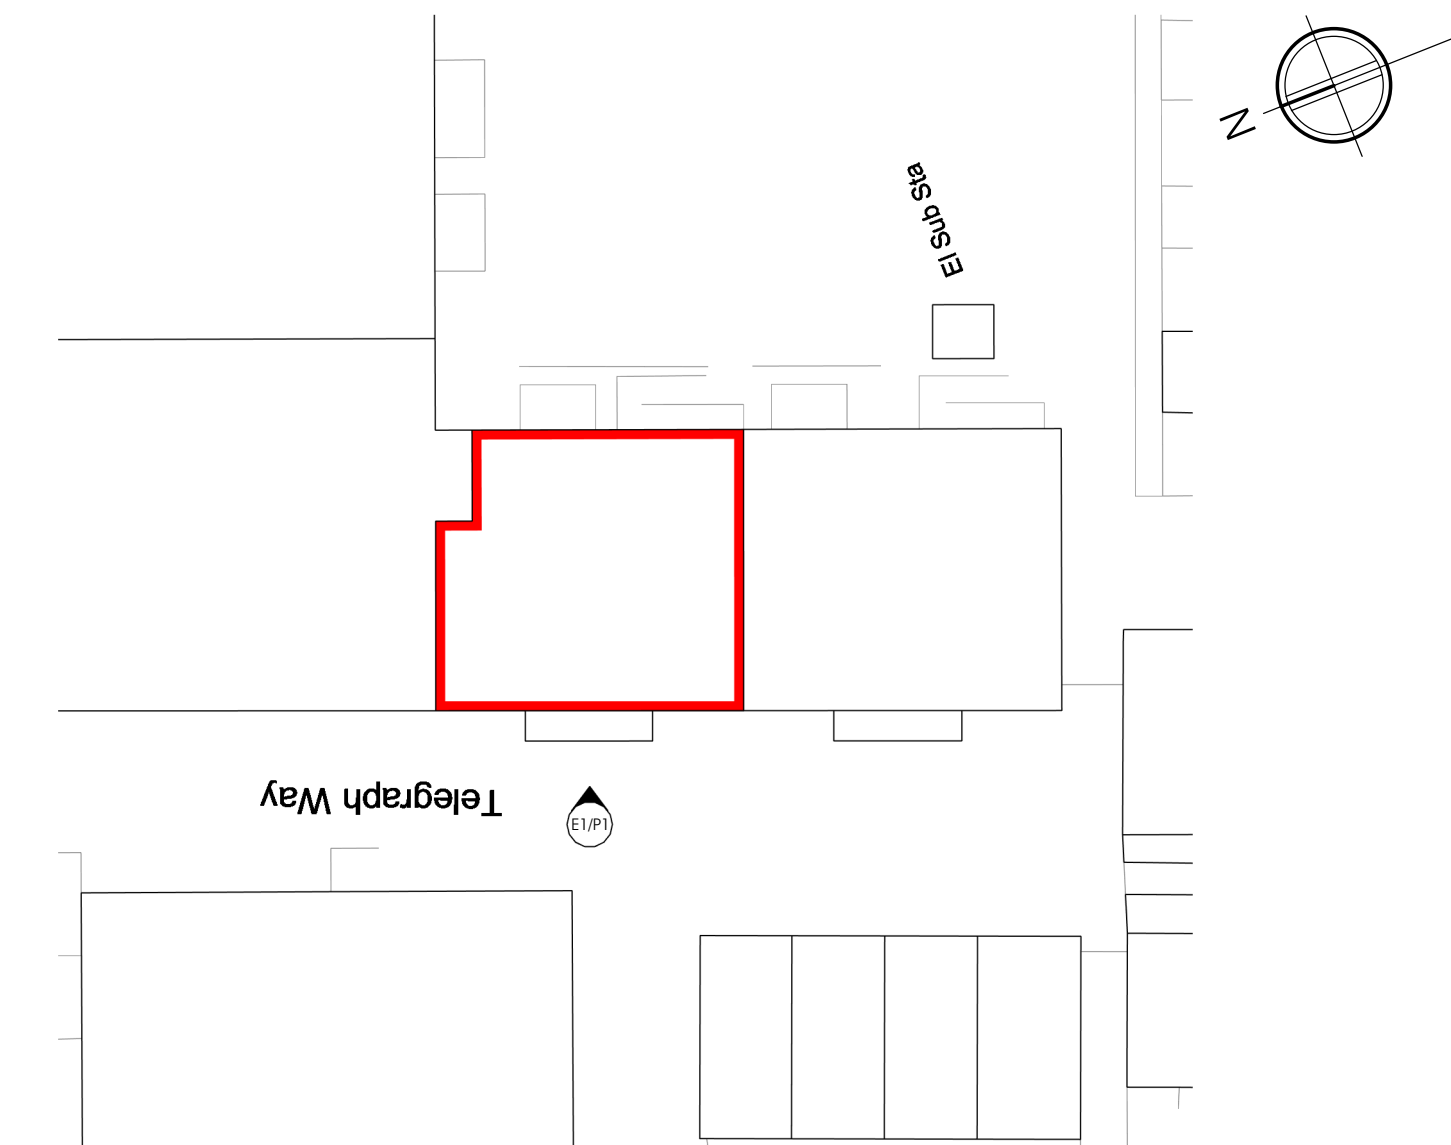

SP Site Plan
1 : 500

PROJECT NAME & LOCATION				
MyDentist, Unit 8 Kirkby Retail Park, L32 8US				
DRAWING TITLE:				
Existing and Proposed Signage				

PROJECT NO.	DWG NO.	REV.	DRAWN.	CHECK.
AQ32	001		DC	JS
SCALE:		As indicated @ A1		

Note:
All dimensions and levels to be checked on site and any discrepancies to be reported immediately before the commencement of work. Drawing to be read in conjunction with all relevant drawings and specifications.

STATUS:
Planning
DATE:
11/06/25

