





Conway Architectural Design shall have no responsibility for any use made of this document other than for that which it was prepared and issued. All dimensions and levels to be checked on site. No building work is to be started until all relevant approvals are in place. Any discrepancies should be reported to Conway Architectural Design. This drawing should not be reproduced without written permission from Conway Architectural Design. **Standard Building Regs Notes are to be provided by Conway Architectural Design prior to a building regs application being submitted.**

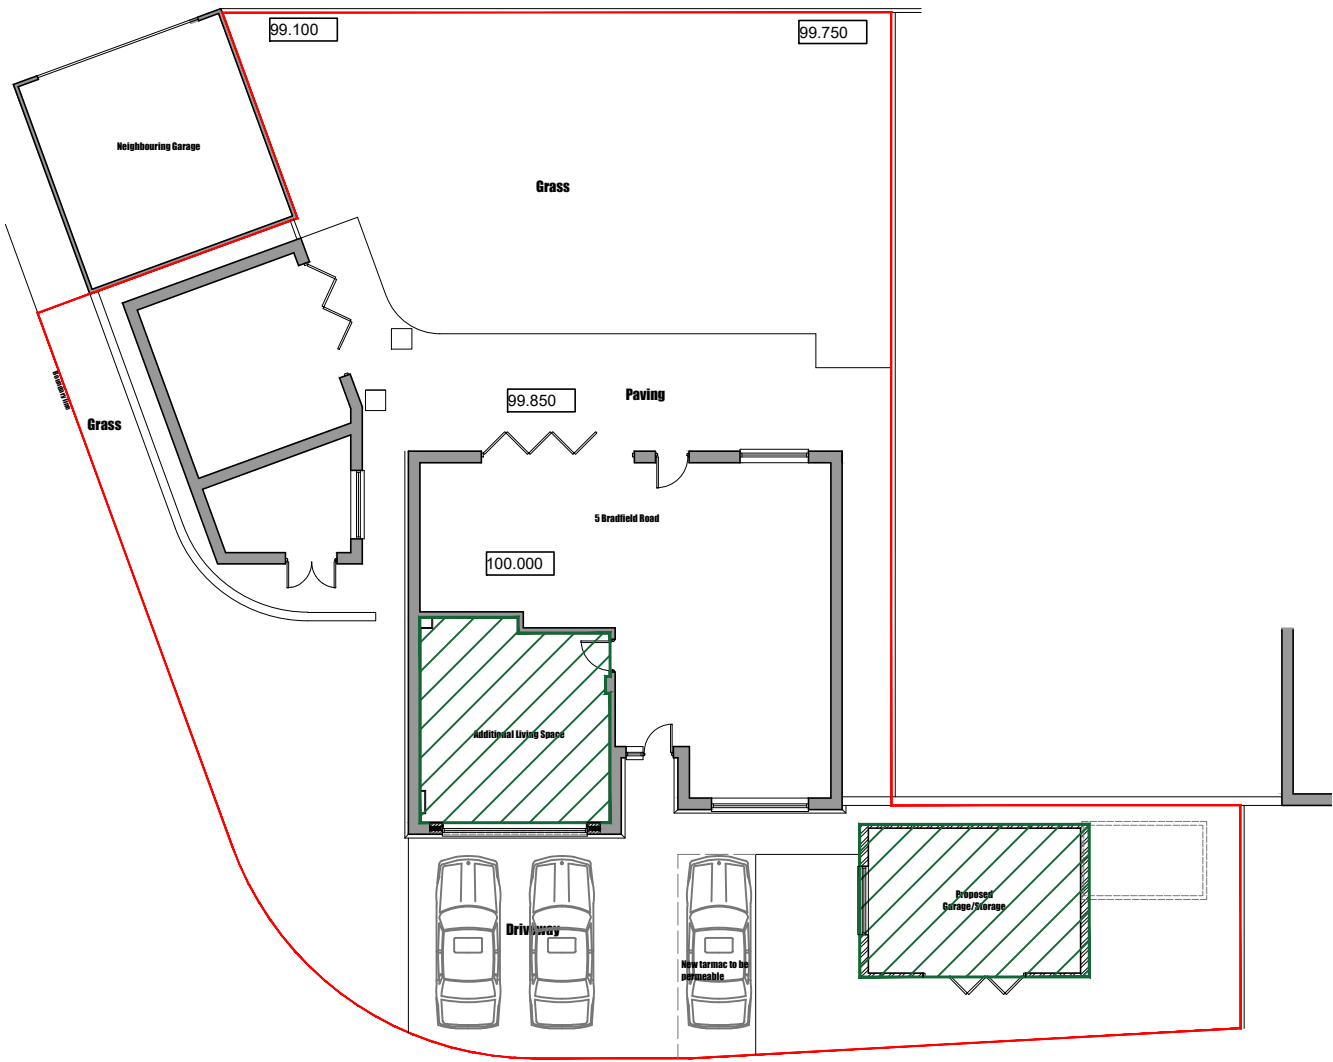

Site Plan
Scale 1:200

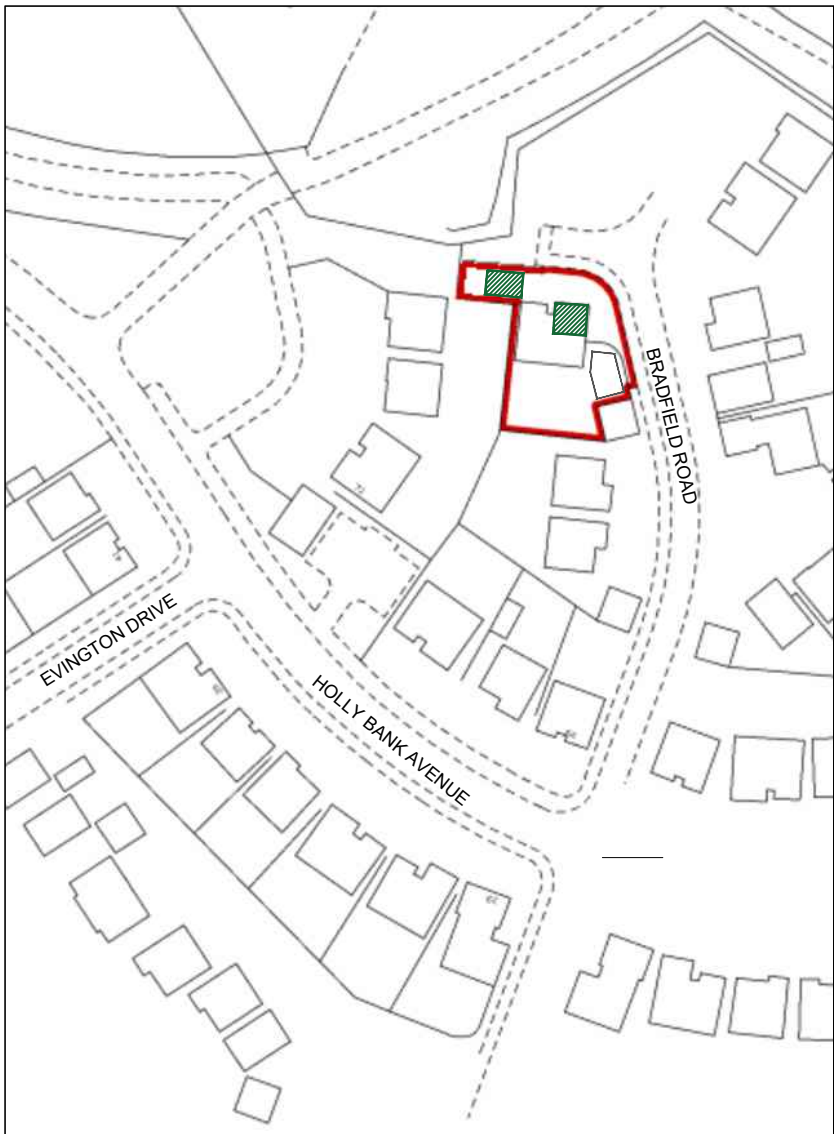

Location Plan
Scale 1:1250

 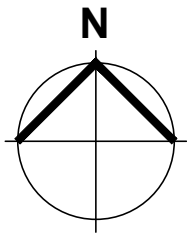

SCALE 1:200



SCALE 1:1250



6 Conway Close
Alkington
Middleton
Manchester, M24 1EW
E: conway-design@outlook.com

JOB TITLE : Garage Conversion And Detached Garage
ADDRESS : 5 Bradfield Road, Knotty Ash
DRAWING TITLE : Proposed Site And Location Plan
SCALE : As Noted @ A3
DRAWN : xxx
DATE : 08.12.22

JOB NO./ DWG NO. 373-104D