



NOTES

All dimensions to be checked on site. Figure dimensions to be read responsibility for any unauthorised copying of this drawing. The drawing is not to be used for any other purpose or property of drawing shall be unless otherwise agreed.

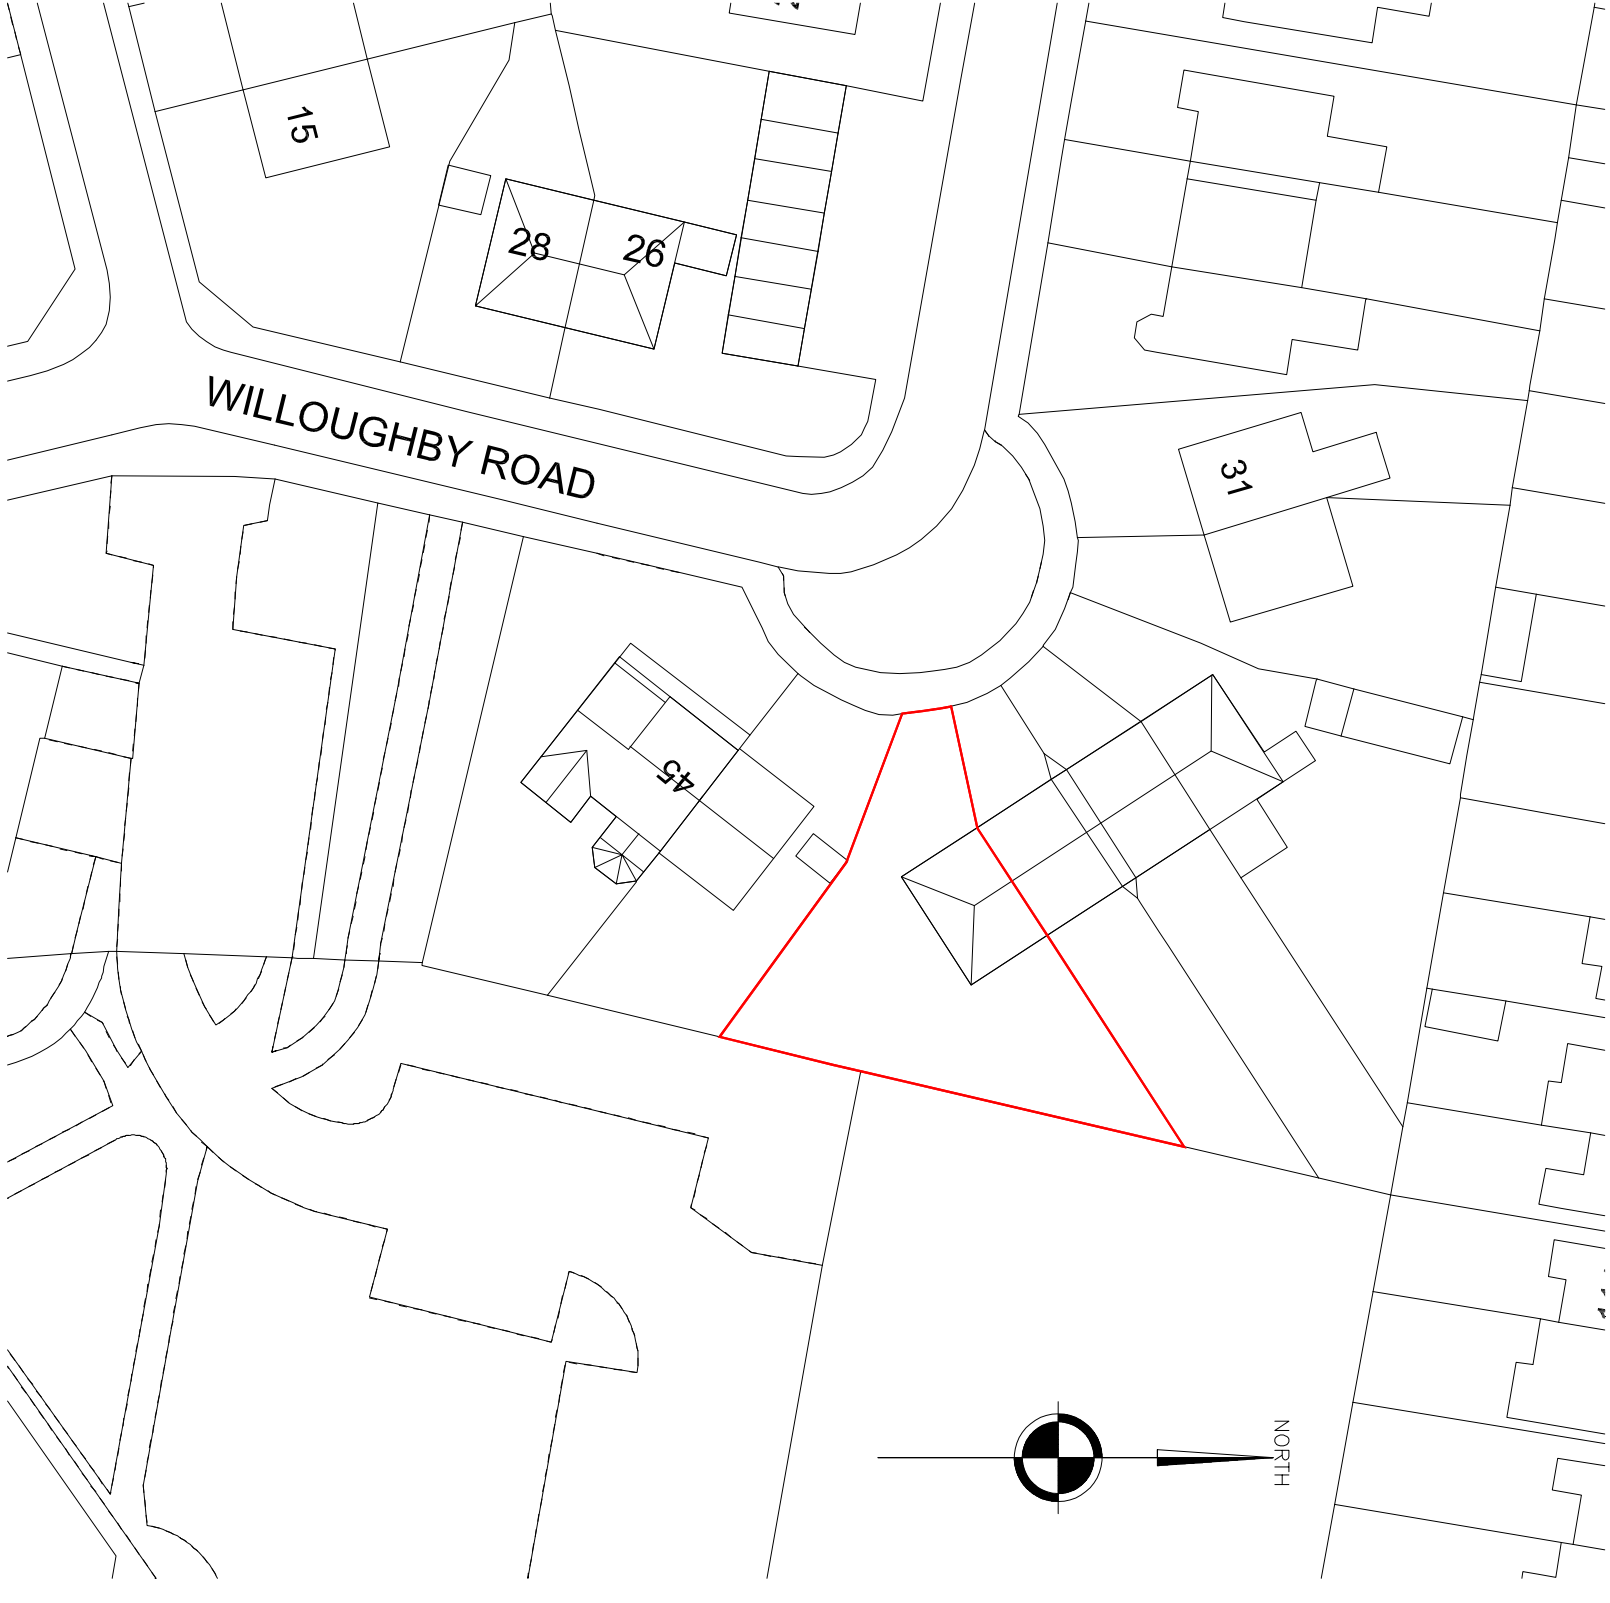

Location Plan
Scale 1:500

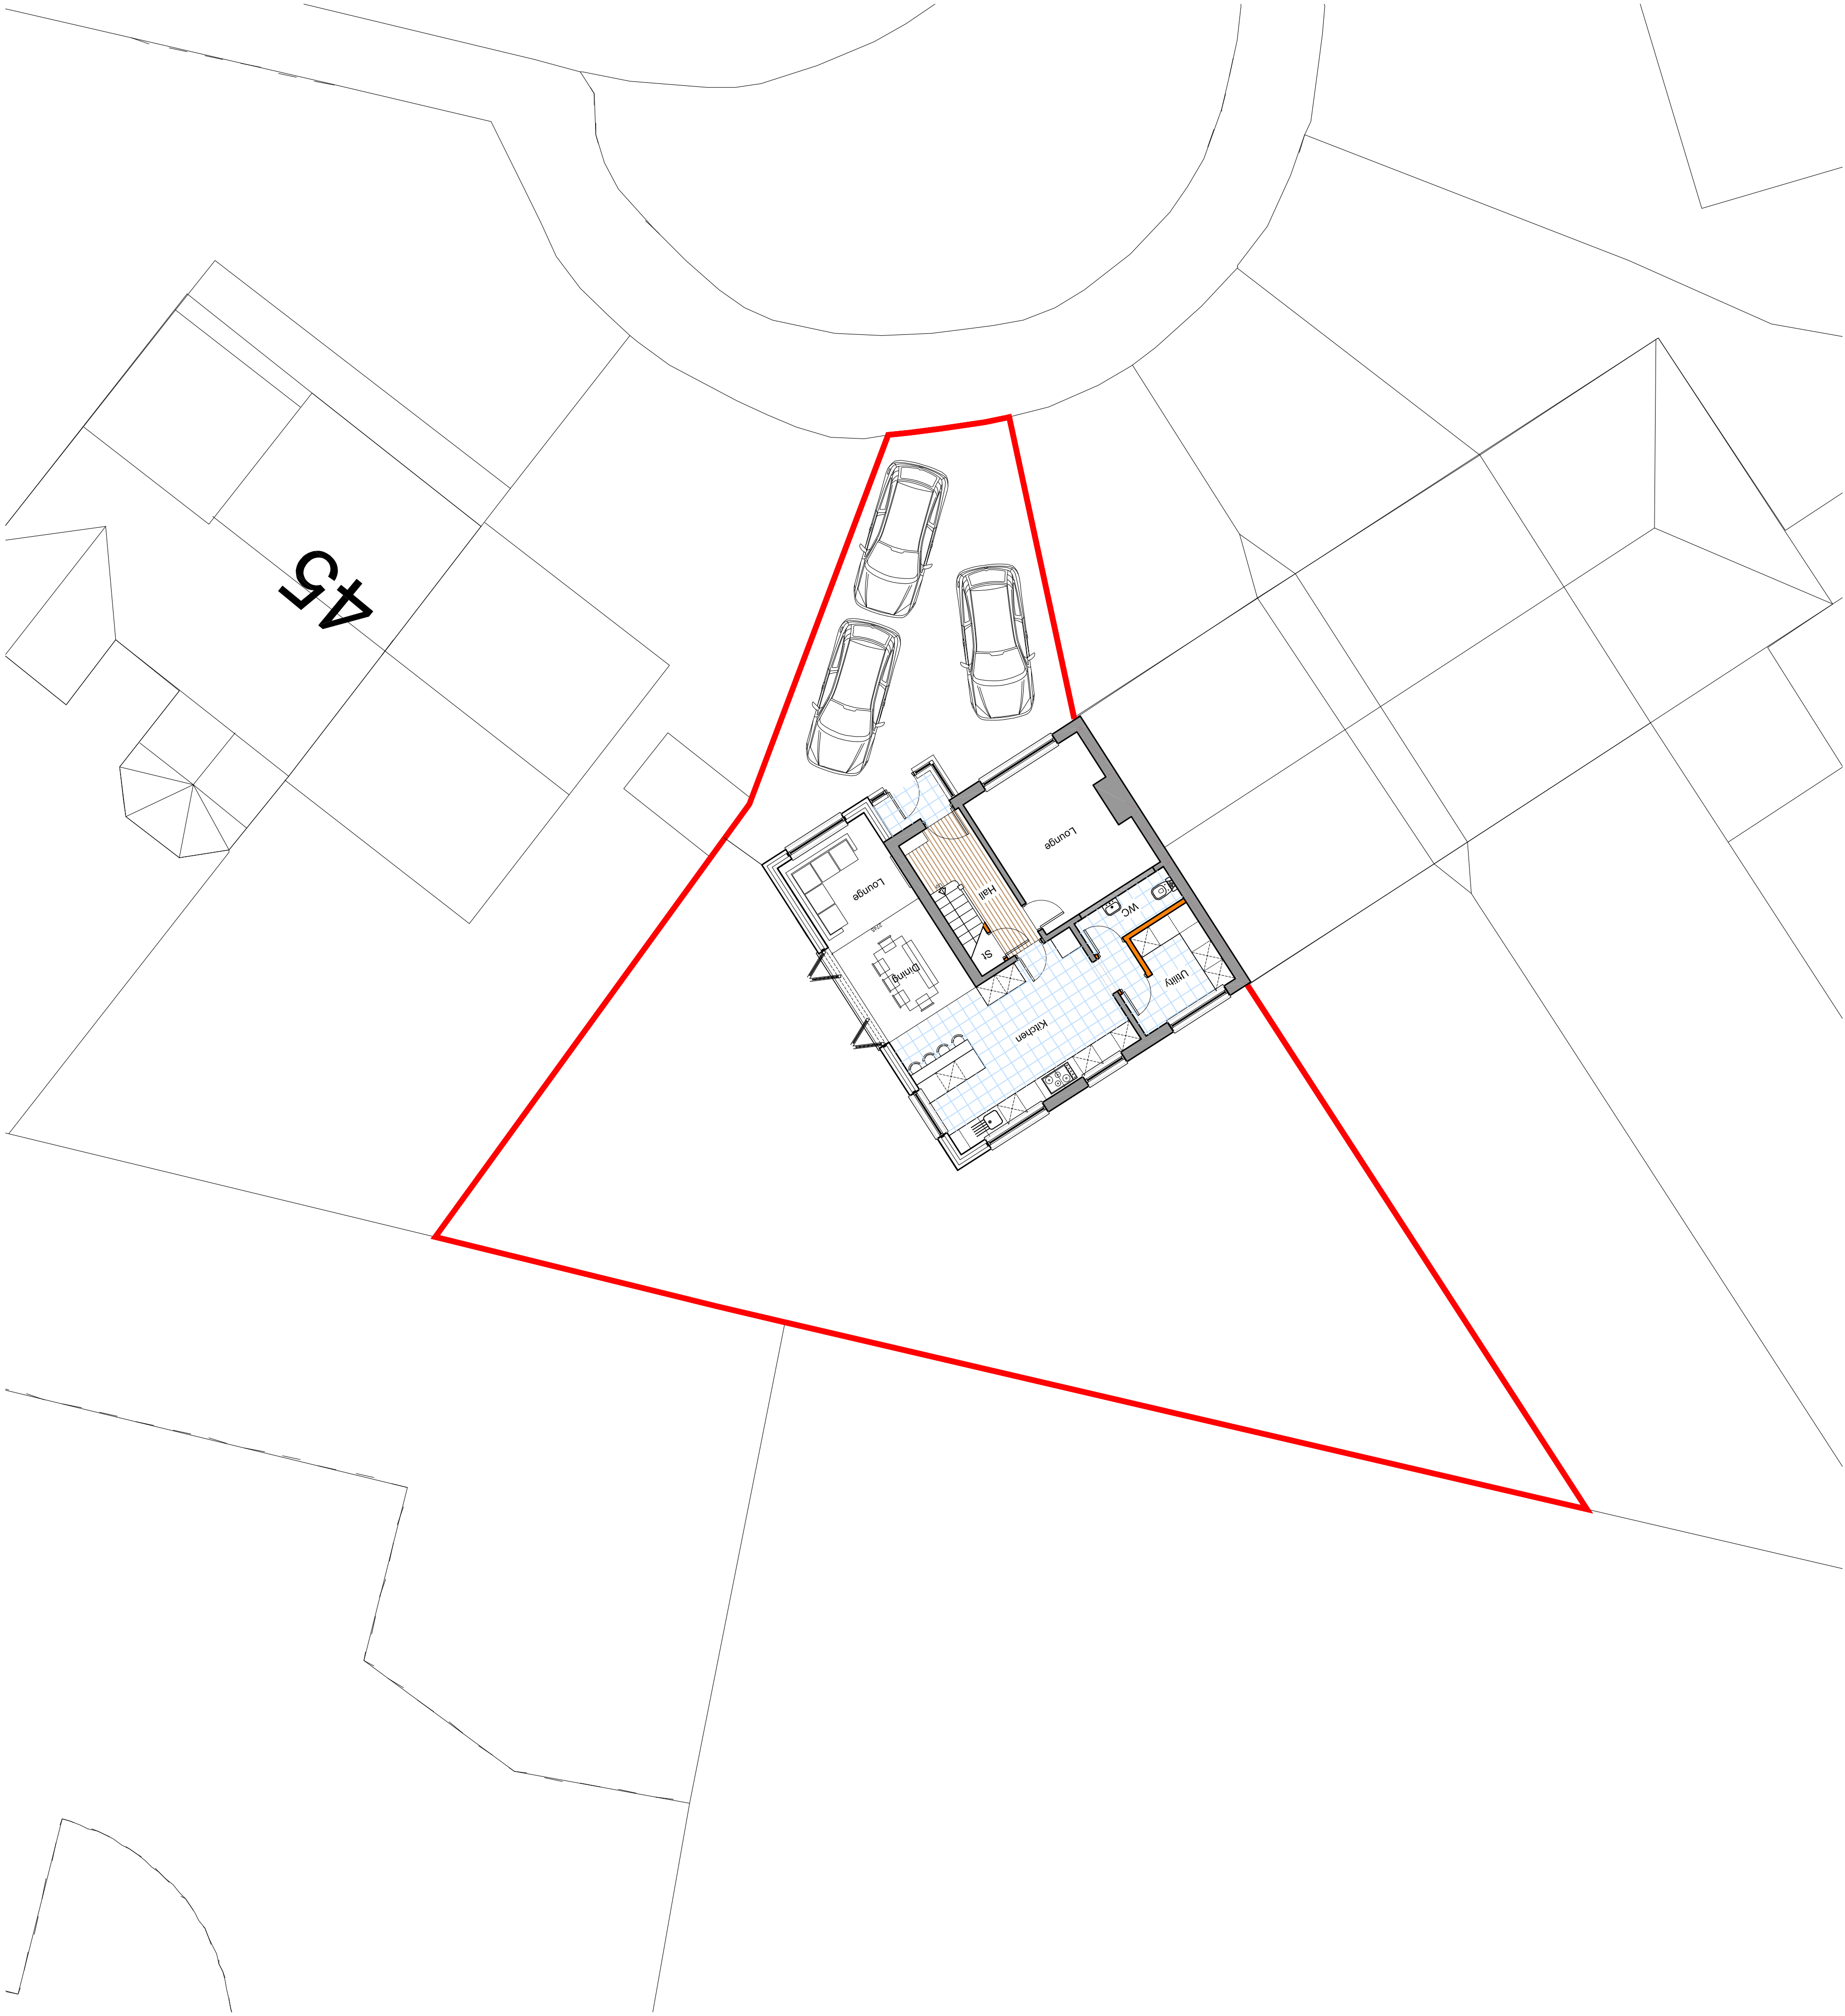

Proposed Site Plan
Scale 1:100

Version	Amendment	Drawn	Checked	Approved
1	01	10/01/21	10/01/21	10/01/21

McGovern Architectural Design
McGovern Architects
Email: info@mcgovernarchitectural.com

Internal Project Number
Client
MR. & MRS. J. & K. COUGH

Project Name
41, WILLOUGHBY ROAD, SWANSEA

Drawing Title
PROPOSED SITE PLAN

Scale	Original Size	* A1	* A2	* A3	* A4
1:100	1:100	1:100	1:100	1:100	1:100
Date	10/01/21	10/01/21	10/01/21	10/01/21	10/01/21
Drawing Number	PL_02	PL_02	PL_02	PL_02	PL_02
Revision	1	1	1	1	1

