




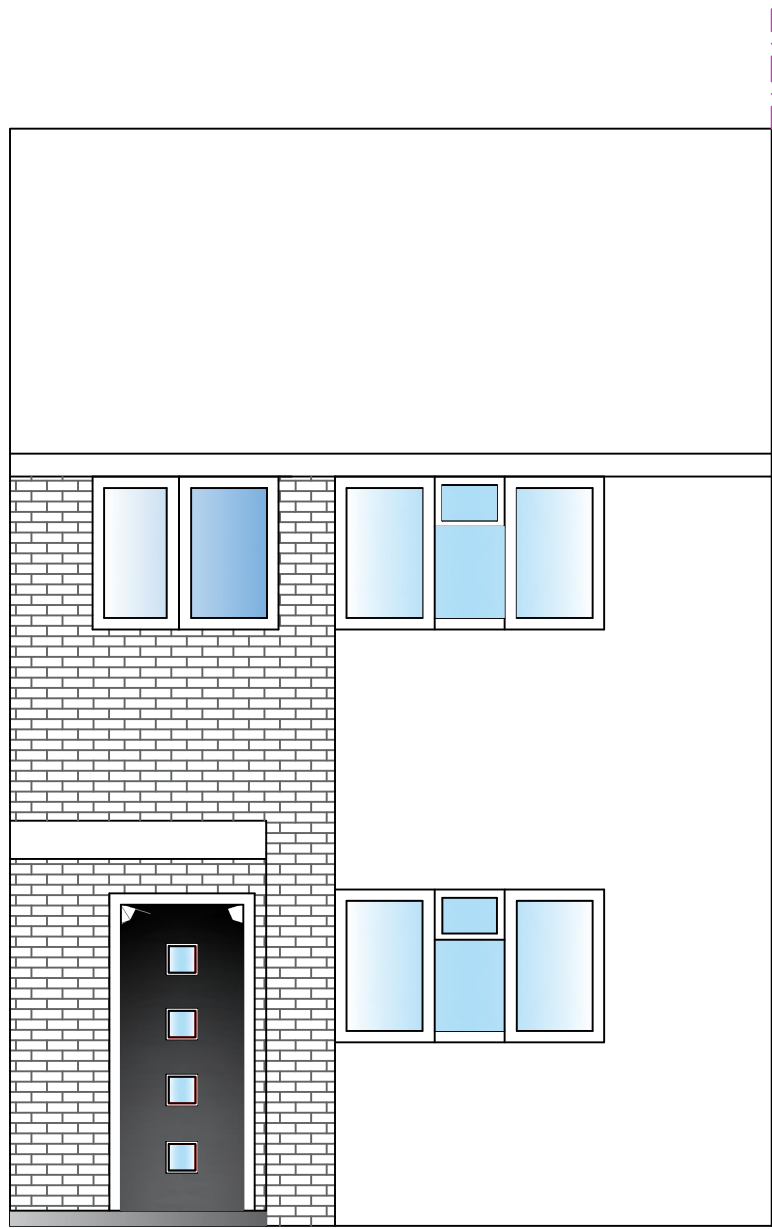


EXISTING FRONT ELEVATION
(1:100 @ A3)

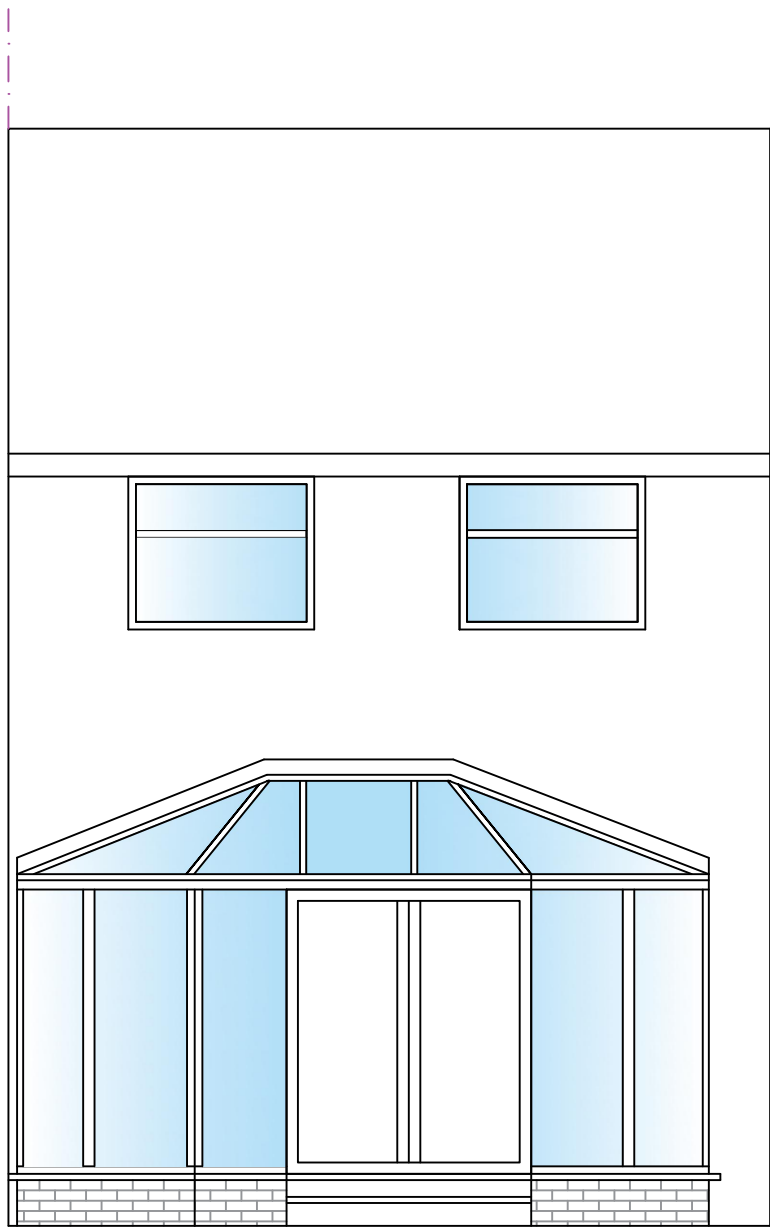

EXISTING REAR ELEVATION
(1:100 @ A3)

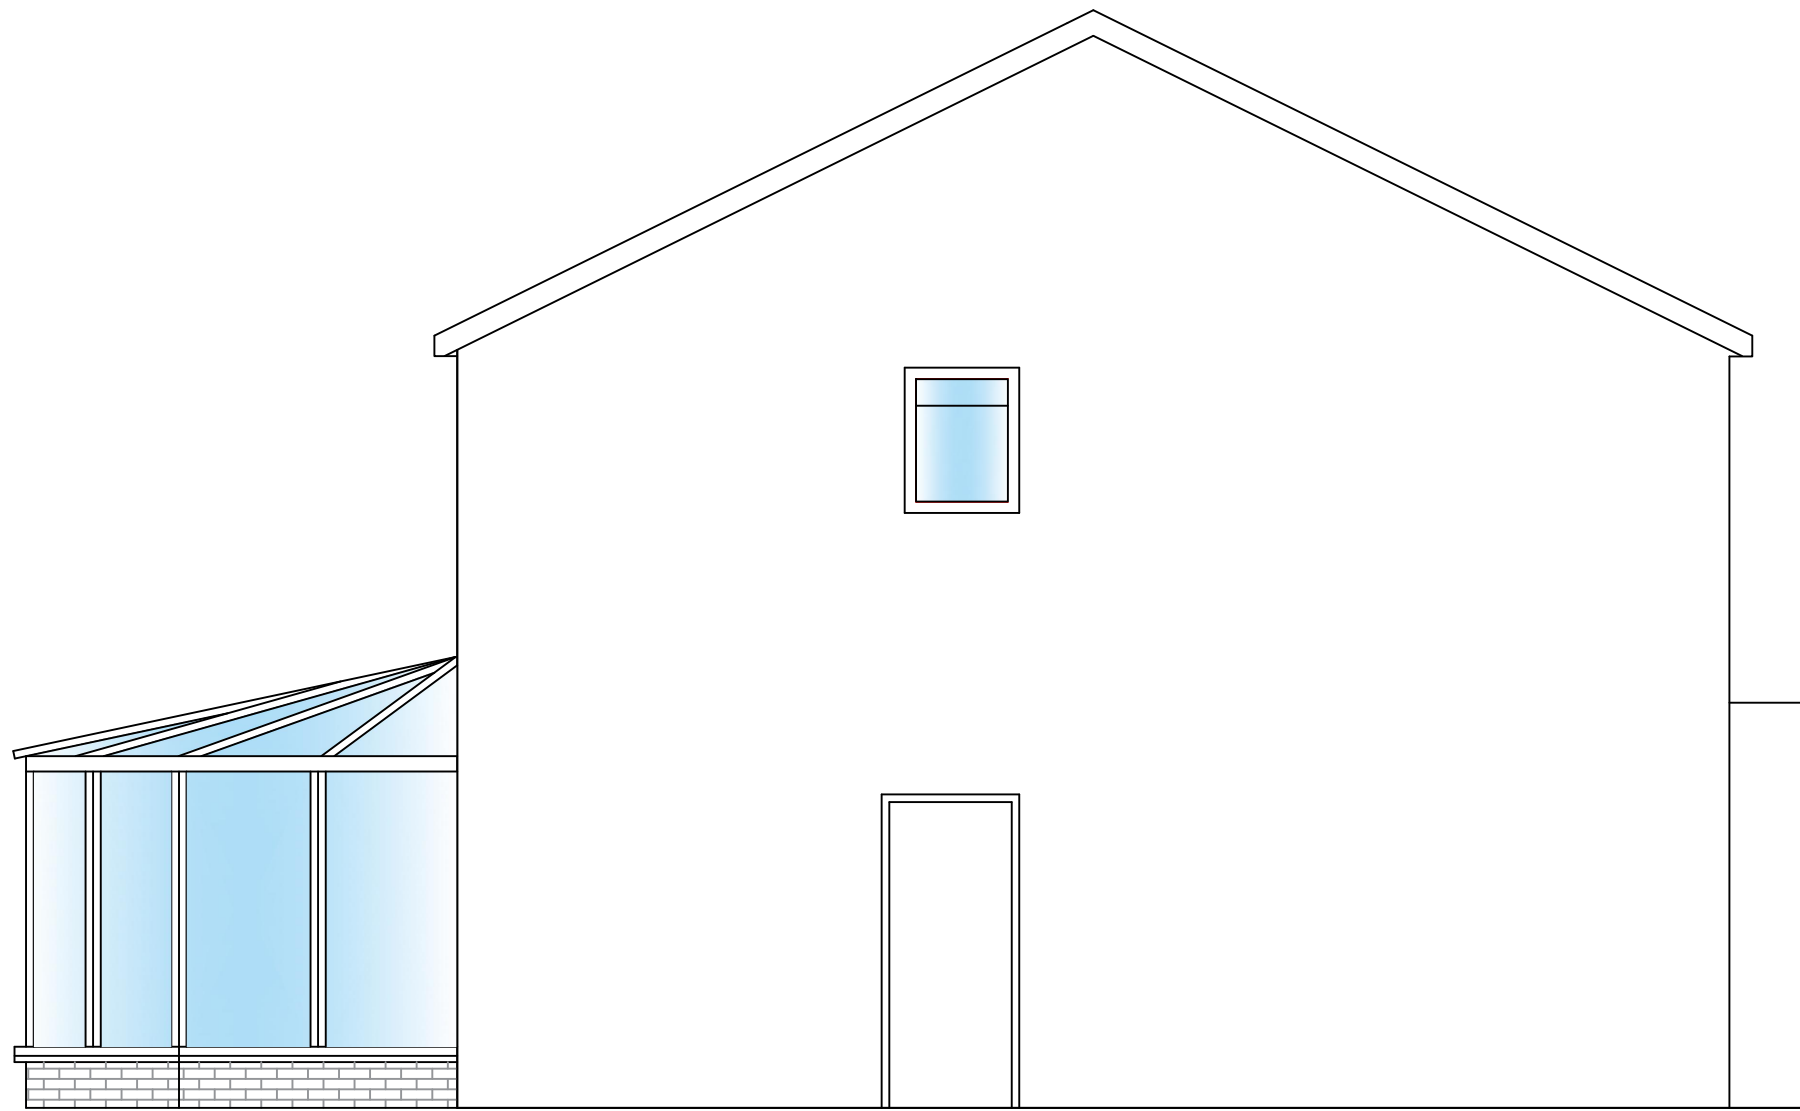


EXISTING GABLE END VIEW
(1:100 @ A3)

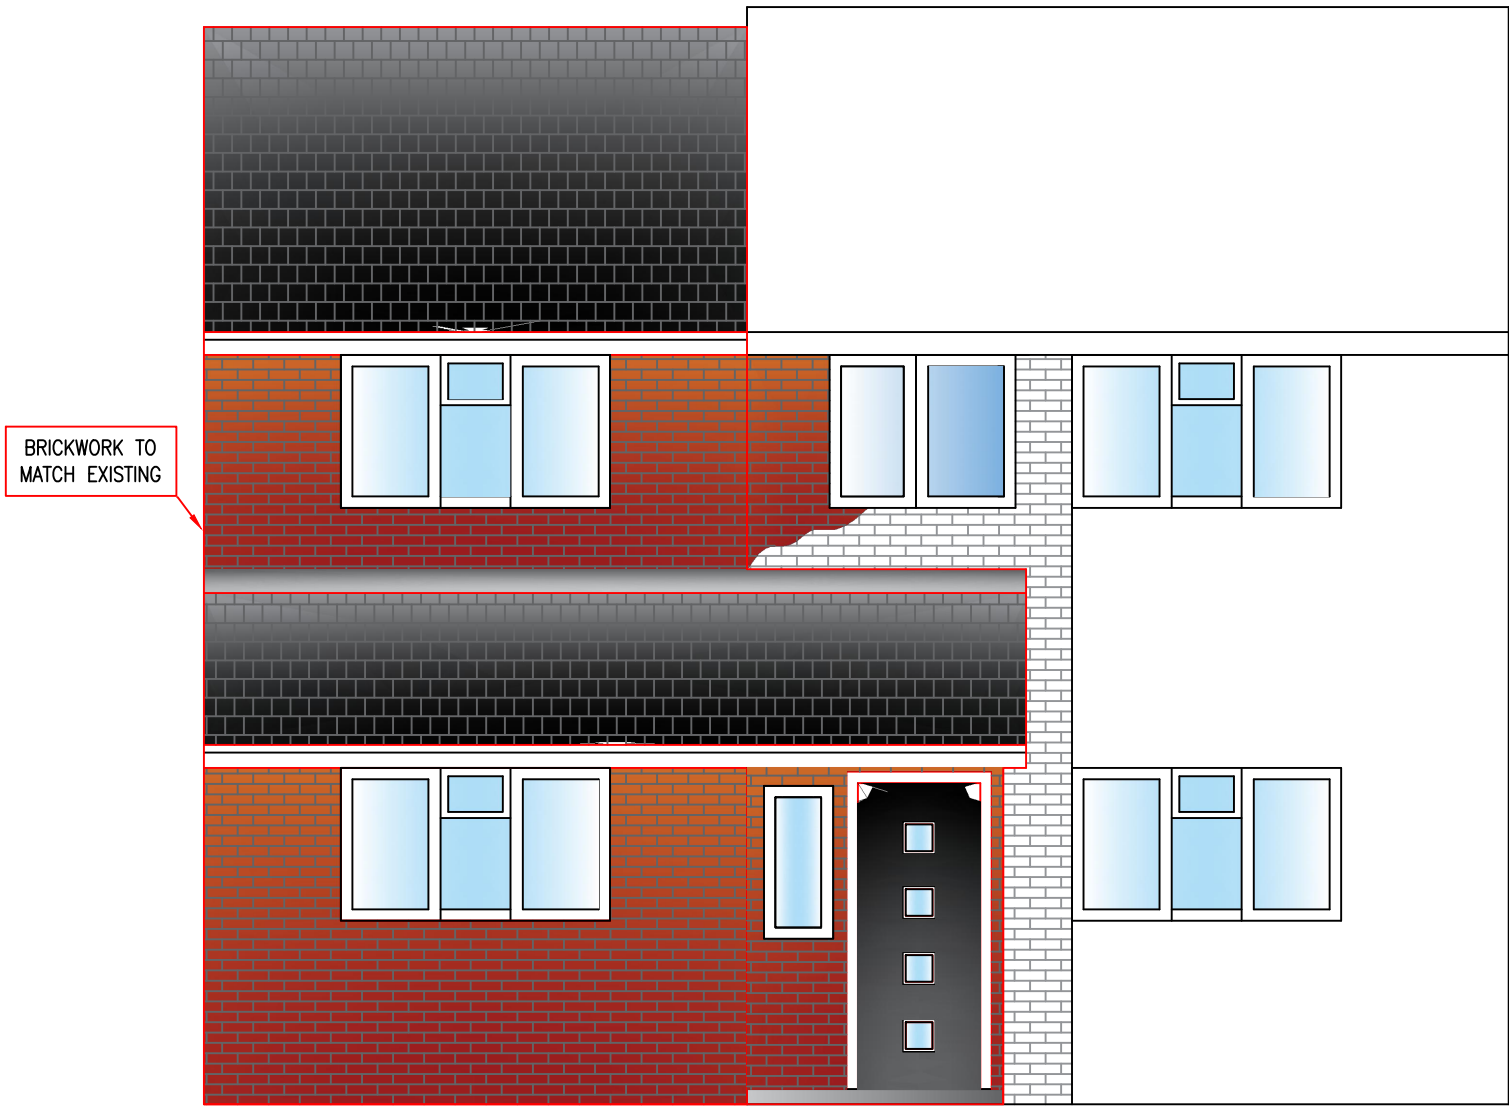

PROPOSED NEW FRONT ELEVATION
(1:100 @ A3)



PROPOSED NEW REAR ELEVATION
(1:100 @ A3)

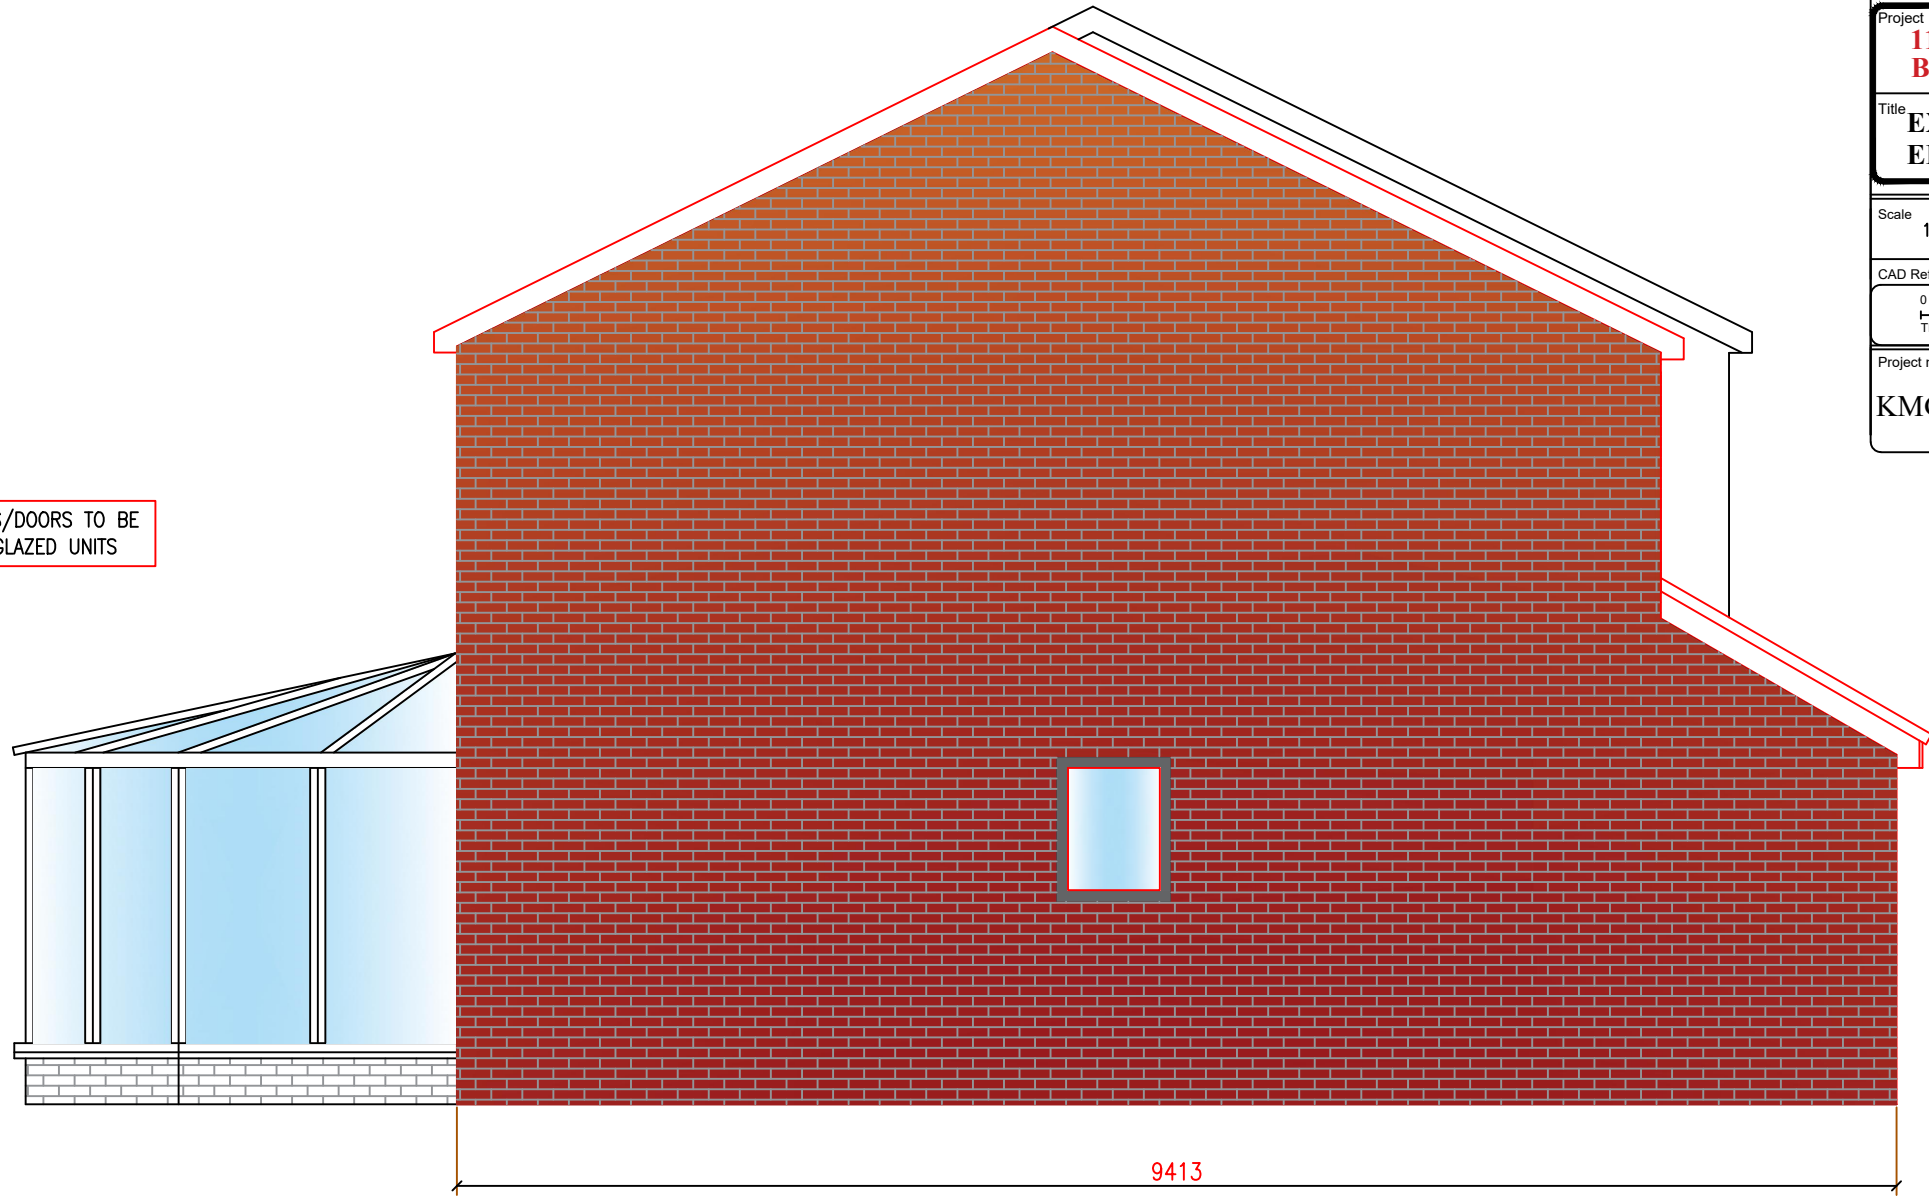

NEW EXTENSION GABLE END VIEW
(1:100 @ A3)

GENERAL DESIGN NOTES:
1. ALL DIMENSIONS IN MILLIMETRES UNLESS STATED OTHERWISE STATED.

INSTALLATION CONSIDERATIONS

Reference Drawings	Description
TORM21124132502635	LOCATION PLAN
TORM21124135623210	SITE PLAN
KM-RG-001	FLOOR PLAN DRAWINGS

Revision	Description	Drawn	Check	Approved
B	ROOF LINE AMENDED, SCALE ADDED, NOTES ADDED, LOCATION & SITE PLAN DRAWINGS REFERENCED.	RG		
A	REAR PATIO DOOR INCLUSION/PLANNING PERMISSION ISSUE	RG		
P3	UTILITY/WC LOCATION REPOSITIONED/GENERAL UPDATE	RG		
P2	LAYOUT AMENDMENTS UPDATED	RG		
P1	PROPOSAL FOR REVIEW - PRE PLANNING SUBMISSION	RG		

GREEN DESIGN

Project

110 SAXON WAY, KIRKBY L33 4DQ
BUILDING EXTENSION PLANNING

Title

EXISTING AND NEW PROPOSED
ELEVATION VIEWS

Scale

1:100 @ A3

Drawn

R.GREEN

Checked

K.M

Approved

Drawn

20/11/20

Checked

04/05/21

Approved

CAD Ref

KMGR01-001

This drawing may have been reduced

original scale

100mm

Project number

Drawing number

Revision

KMGR01

110KM-RGPLANS-002

B