




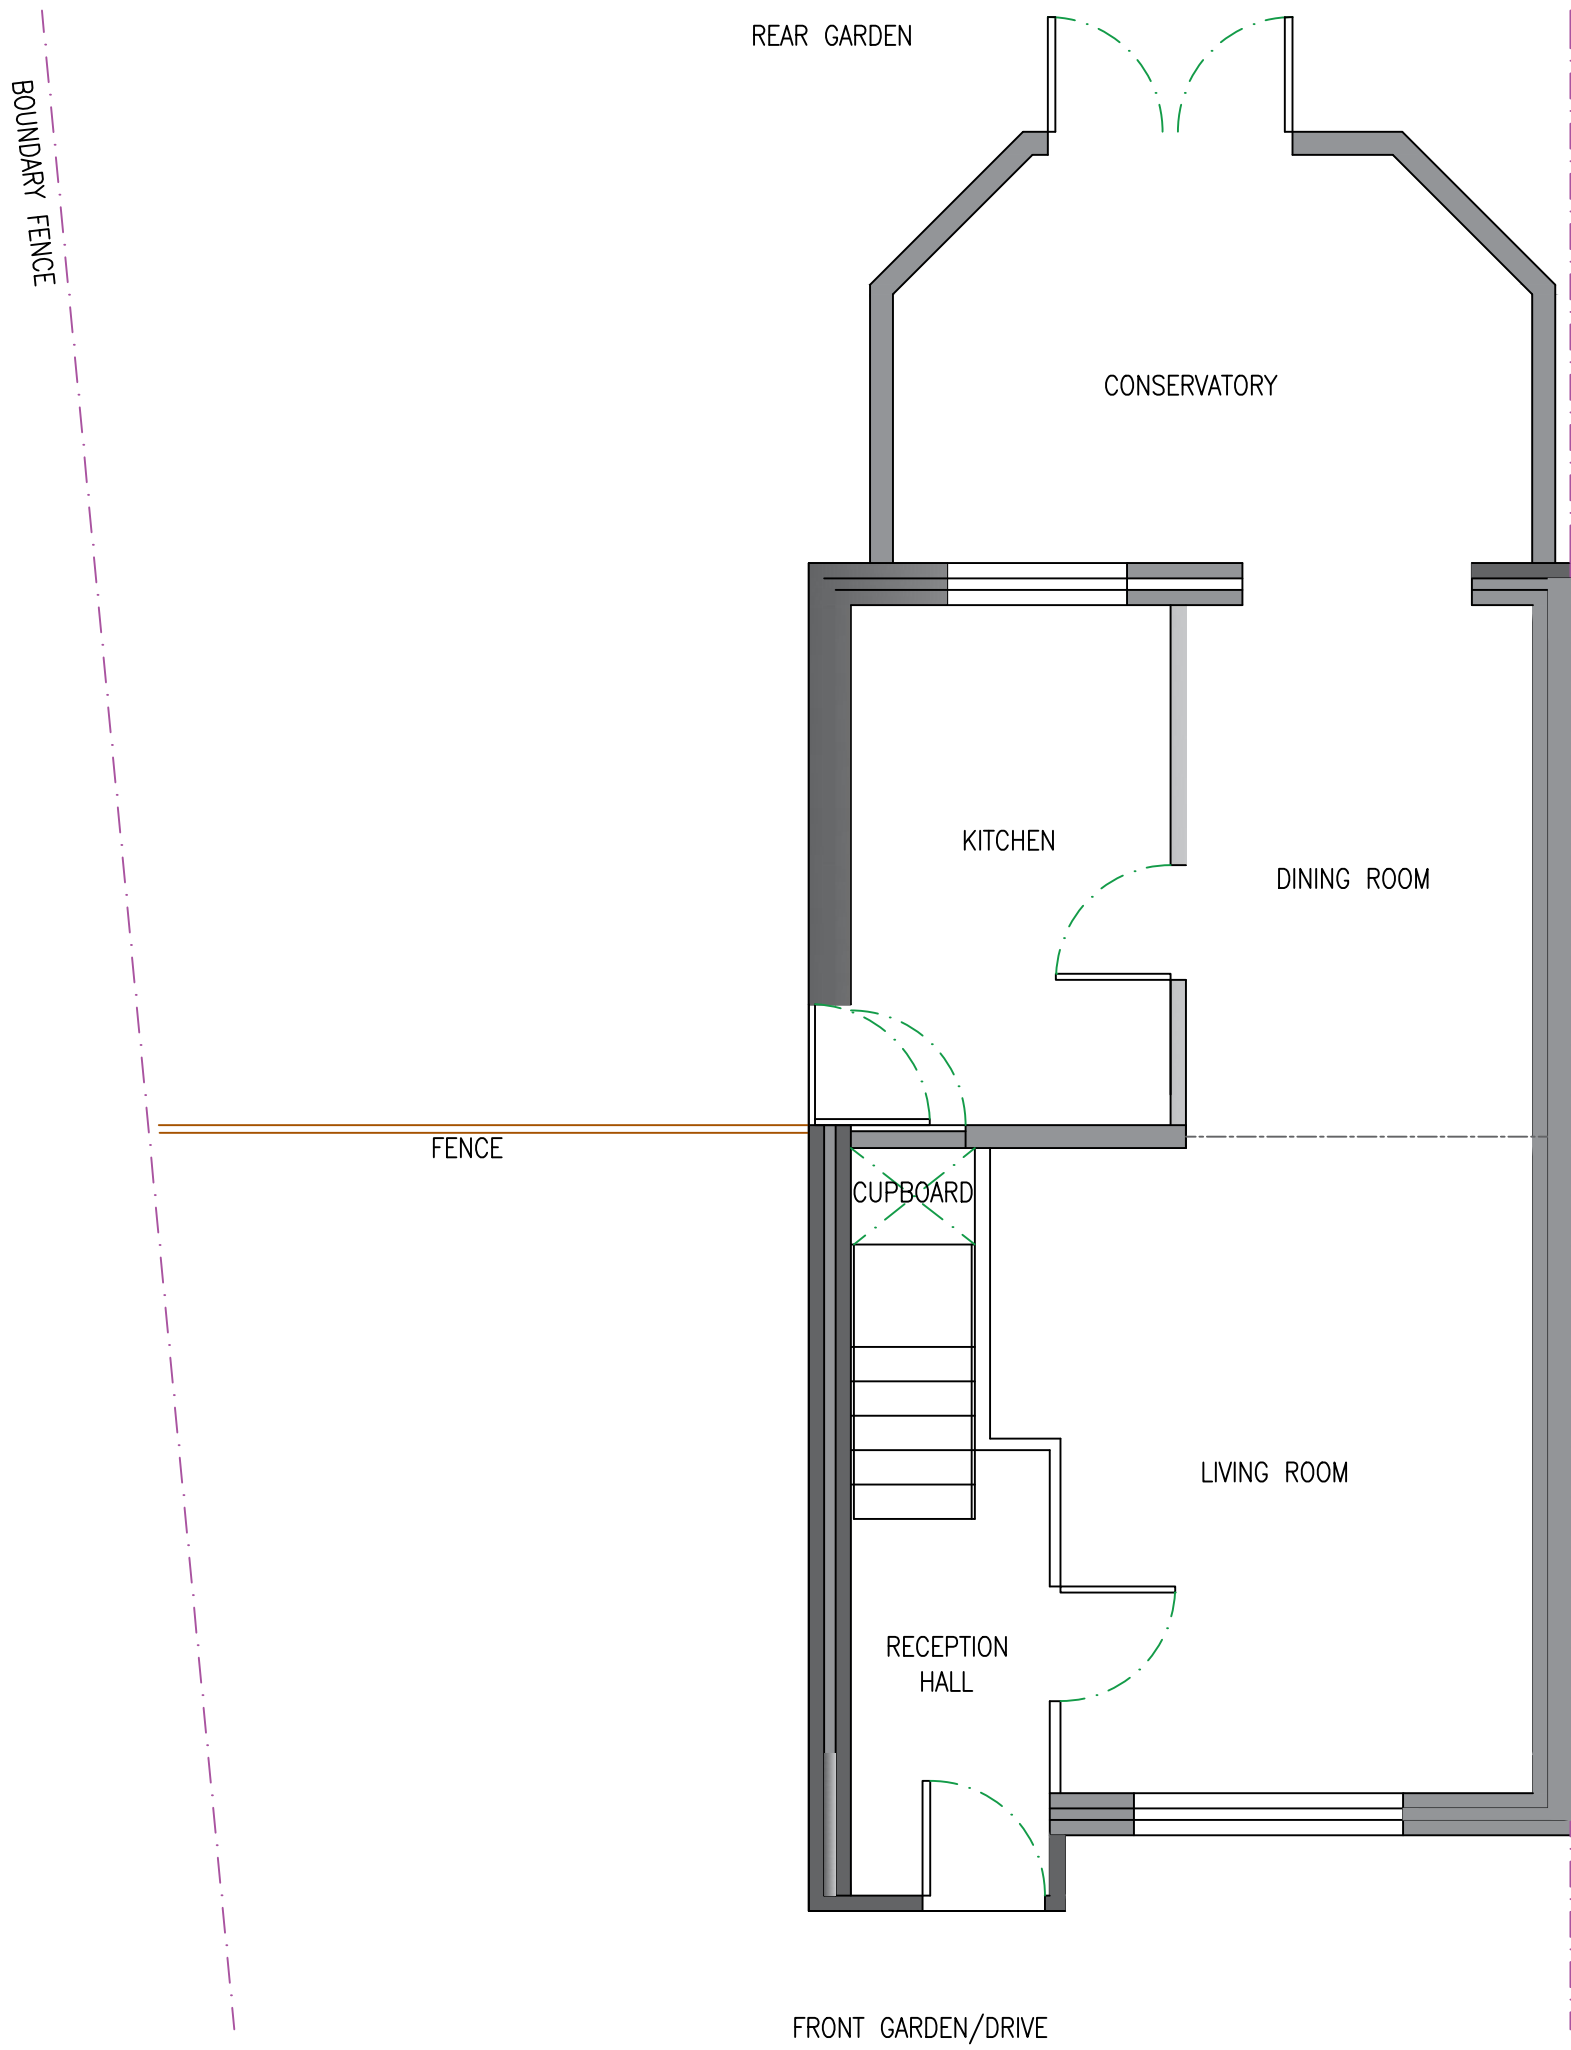


EXISTING GROUND FLOOR PLAN
(1:100 @: A3)

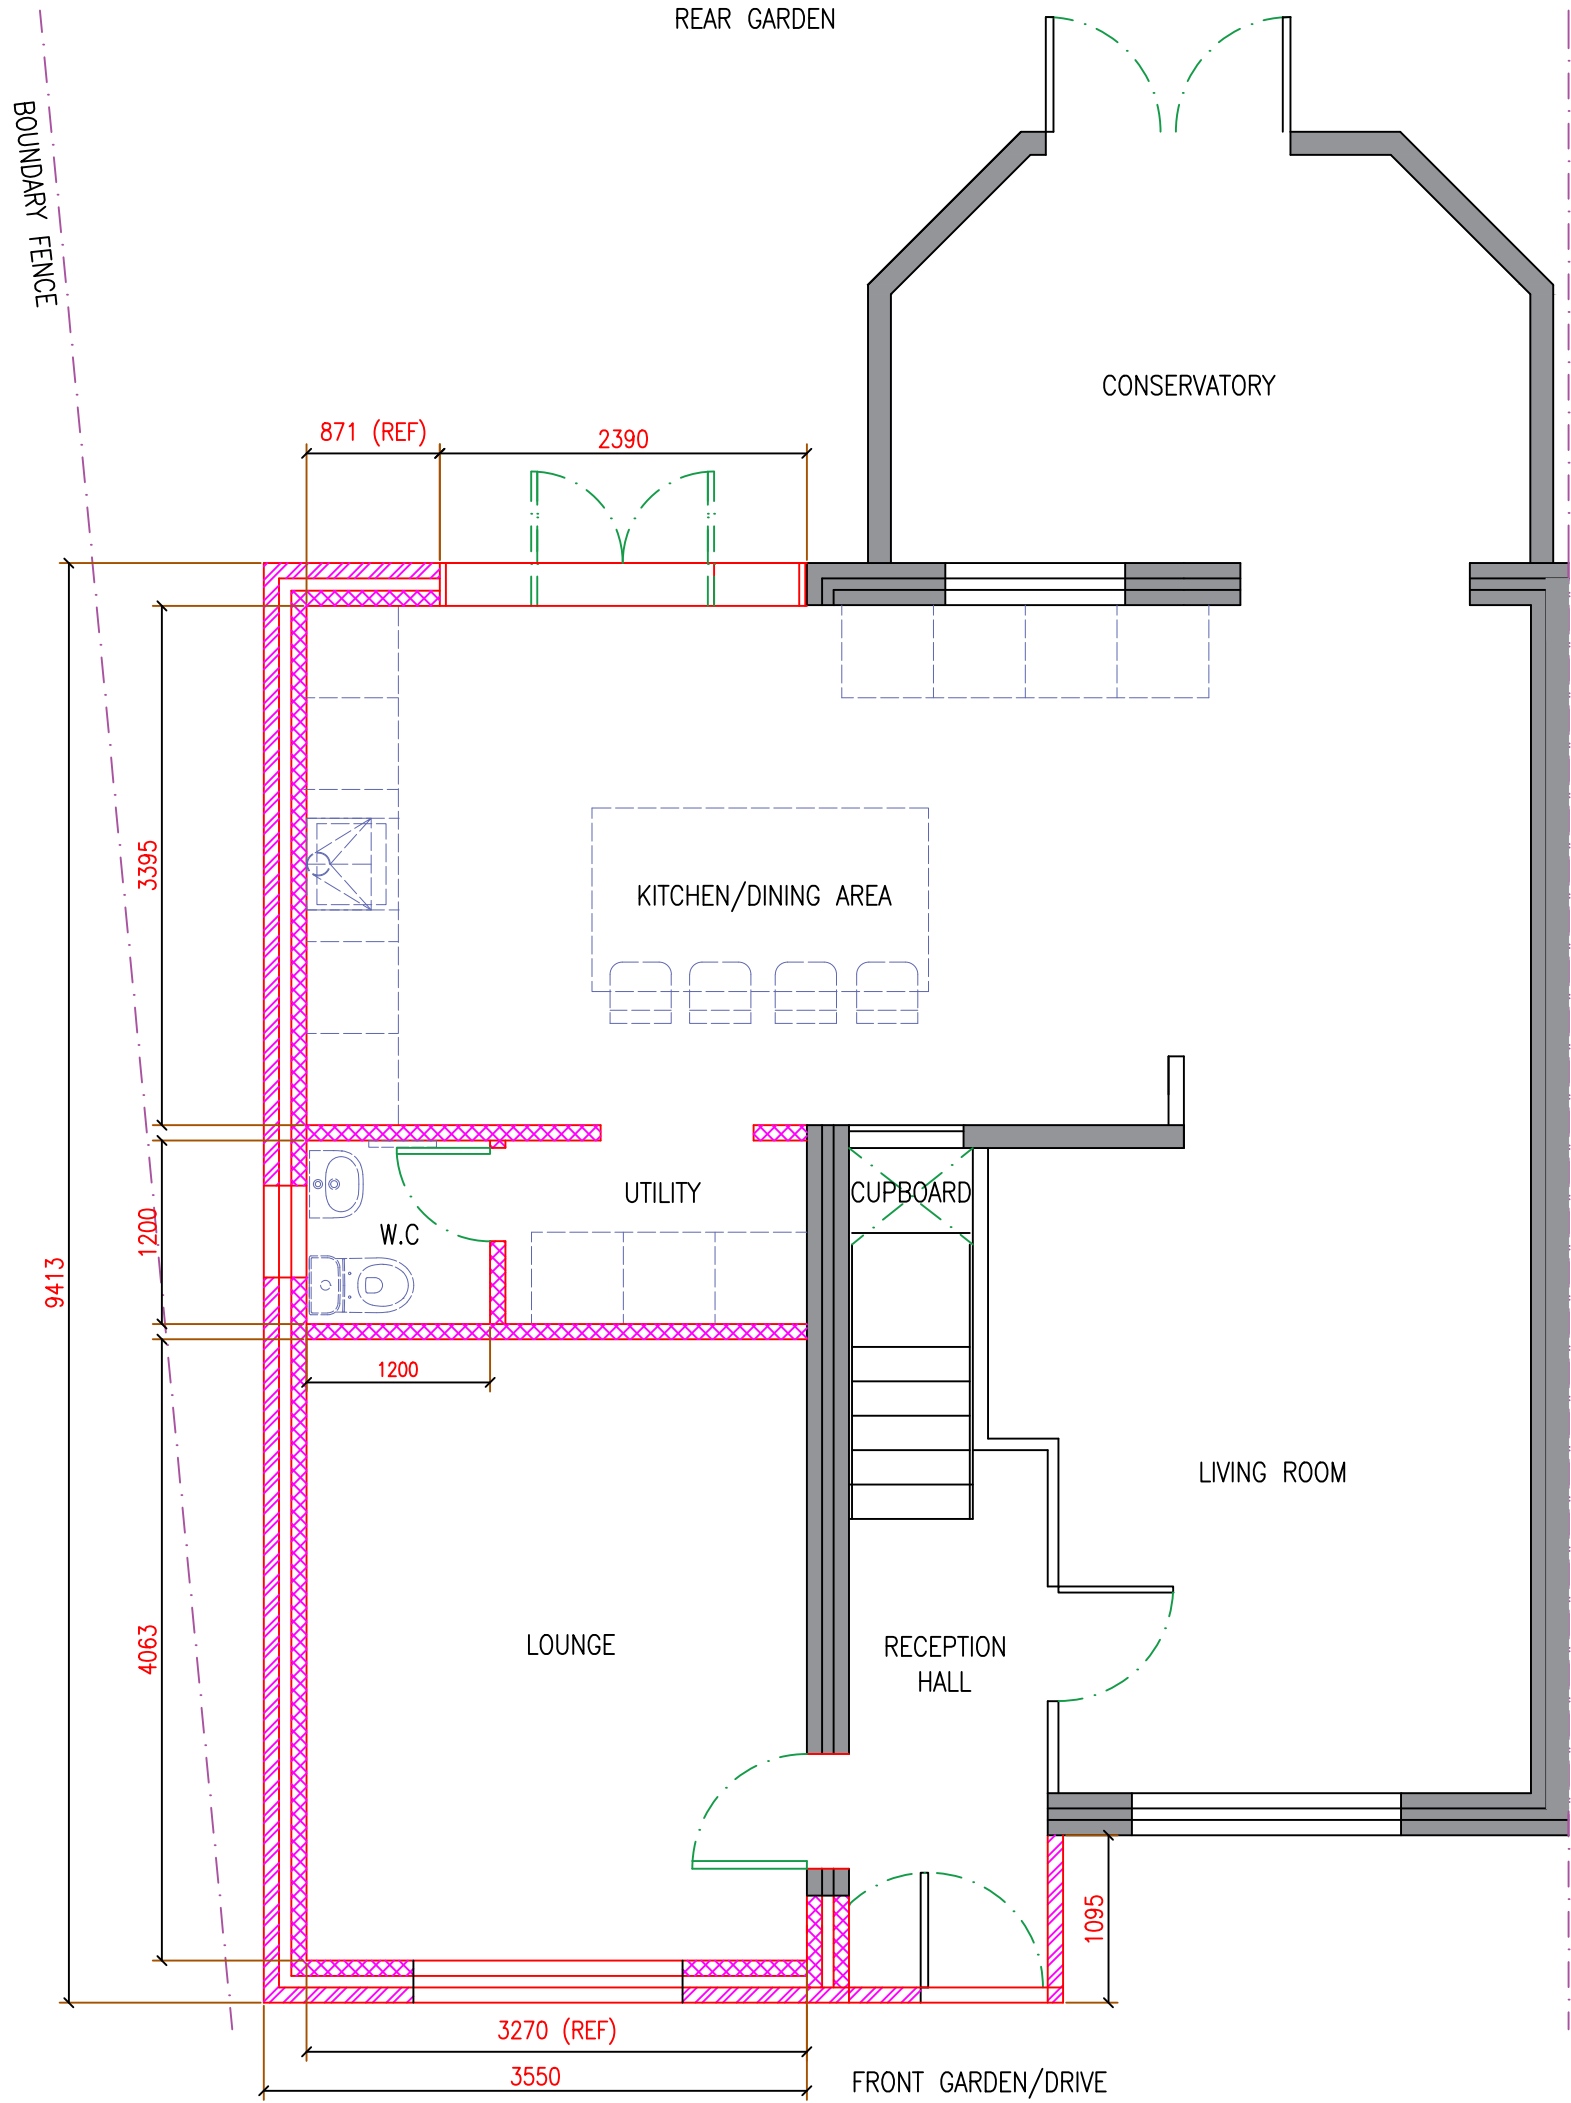

PROPOSED NEW GROUND FLOOR PLAN
(1:100 @ A3)

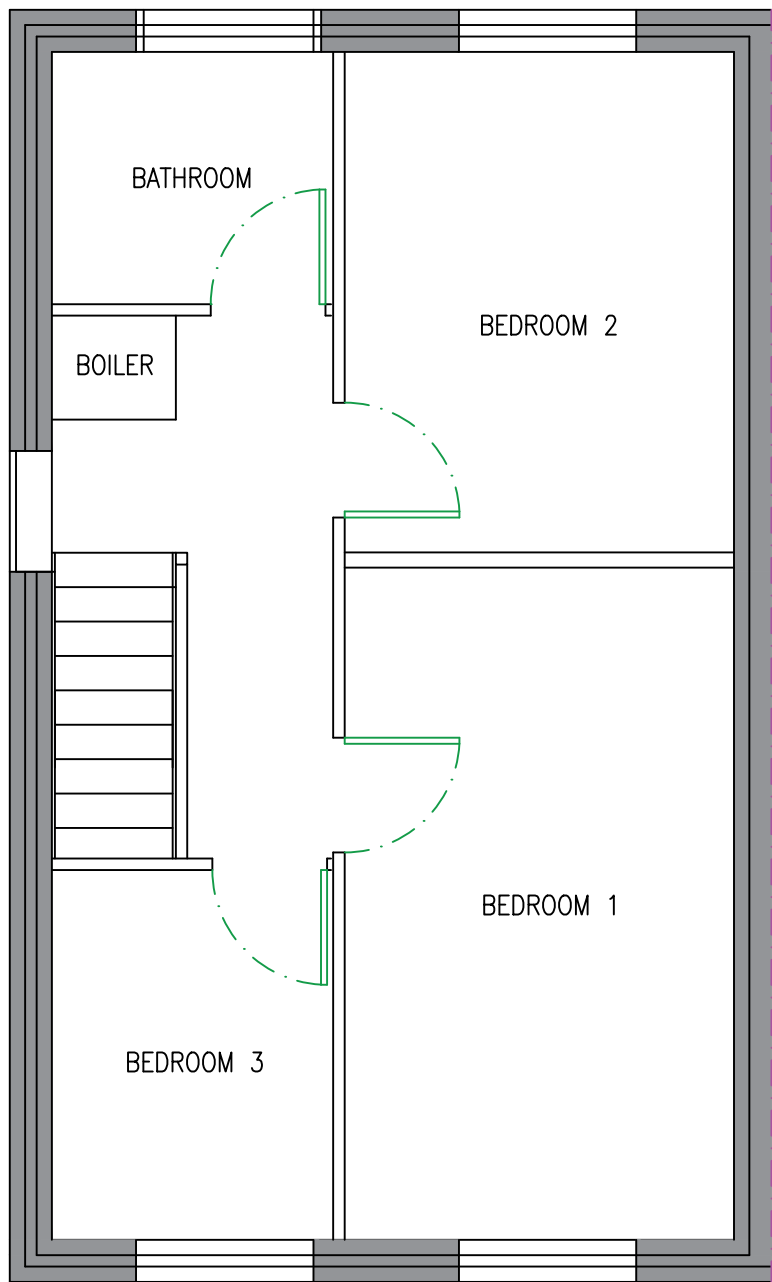

EXISTING 1ST FLOOR PLAN
(1:100 @ A3)

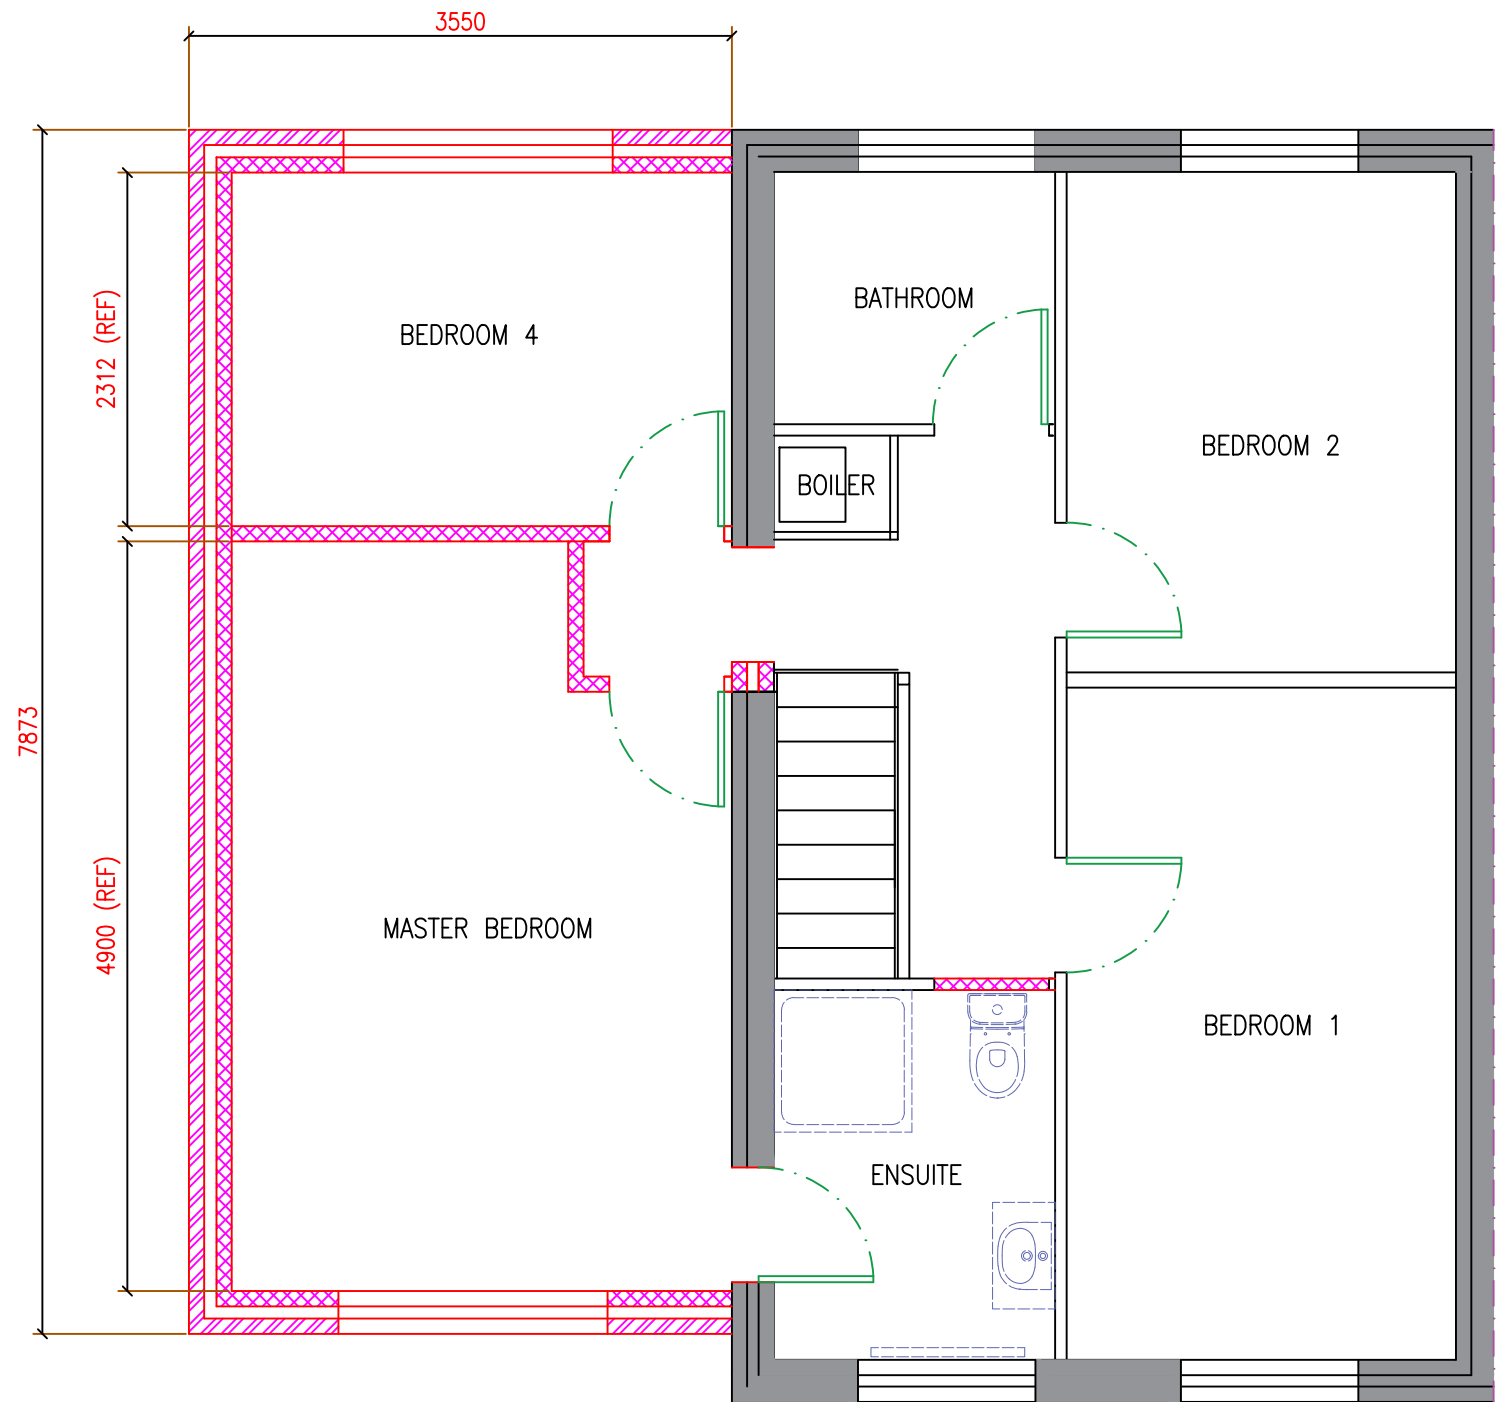

PROPOSED NEW 1ST FLOOR PLAN
(1:100 @ A3)

GENERAL DESIGN NOTES:
1. ALL DIMENSIONS IN MILLIMETRES UNLESS STATED OTHERWISE.

Reference Drawings:	Description
TORM21124132502635	LOCATION PLAN
TORM21124135623210	SITE PLAN
KM-RG-002	ELEVATION VIEWS

B	SCALE ADDED, LOCATION & SITE, NOTES ADDED, PLAN DRAWINGS REFERENCED.	RG	04/05/21
A	REAR PATIO DOOR INCLUSION/PLANNING PERMISSION ISSUE	RG	
P3	UTILITY/WC LOCATION REPOSITIONED/GENERAL UPDATE	RG	
P2	LAYOUT AMENDMENTS UPDATED	RG	
P1	PROPOSAL FOR REVIEW - PRE PLANNING SUBMISSION	RG	

Revisions	Description	Drawn	Checked	Approved

GREEN DESIGN

Project
110 SAXON WAY, KIRKBY.L33 4DQ
BUILDING EXTENSION PLANNING

TYPED
EXISTING AND NEW PROPOSED EXTENSION FLOOR PLANS

Scale	Drawn R.GREEN	Checked R.M.	Approved
1:1000A3	Date: 20/11/20	Date: 04/05/21	Date:

CAD Ref: **RG-STRUCT-265-01**

0 100
This drawing may have been reduced original scale: 100mm

Project number	Drawing number	Revision
KMGR01	110KM-RGPLANS-001	B