




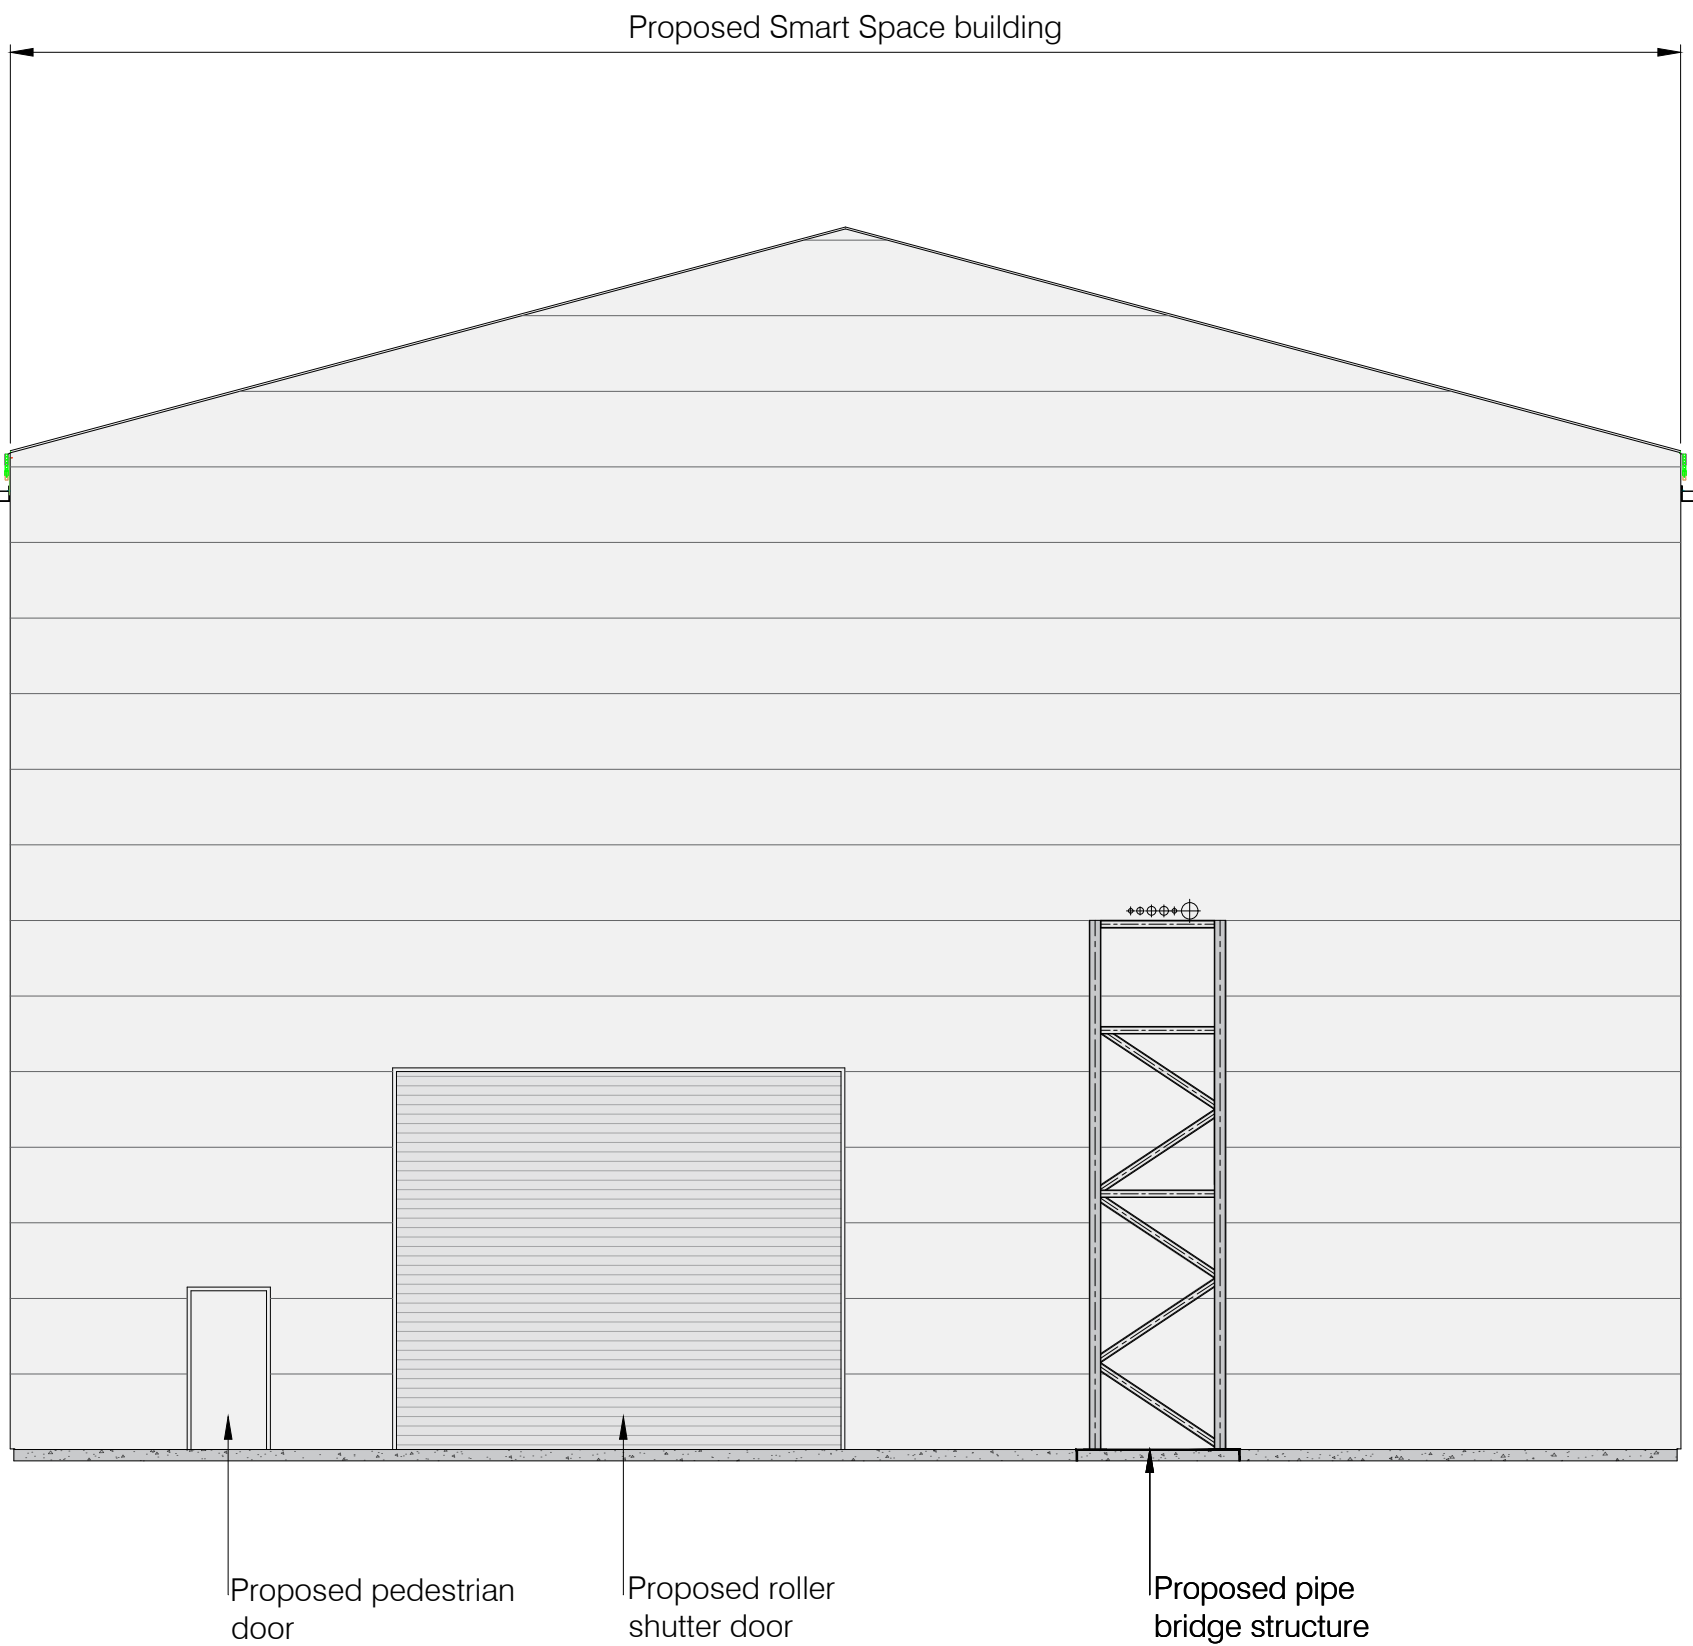


North Elevation

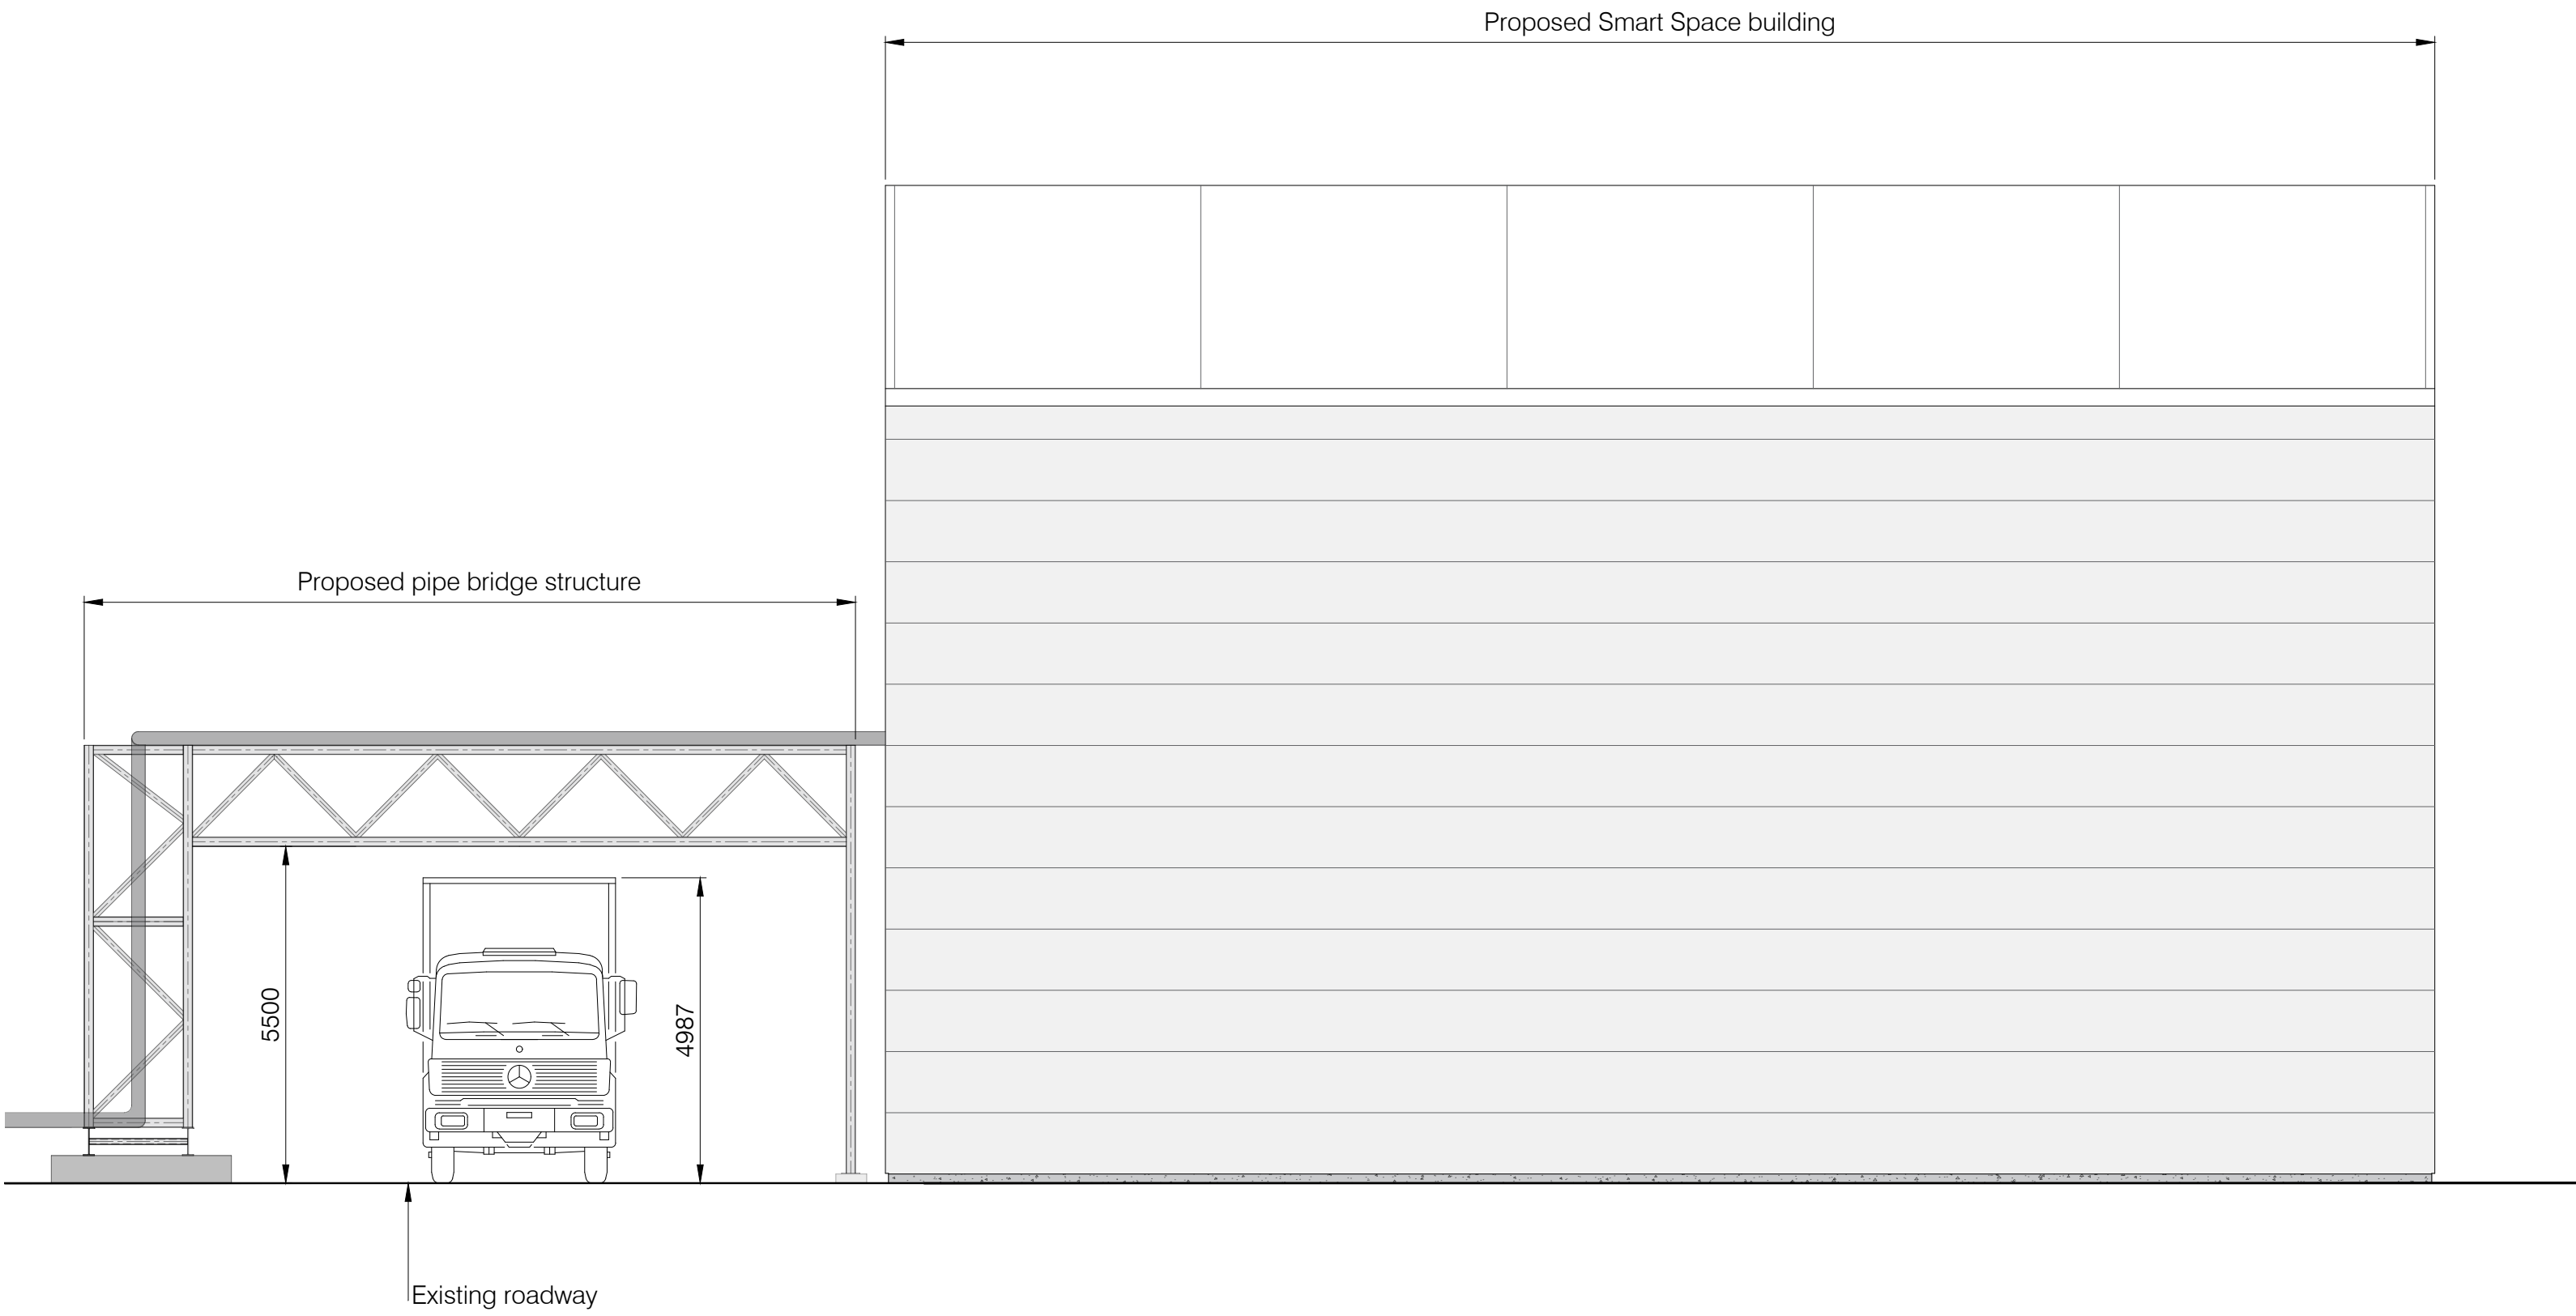

East Elevation

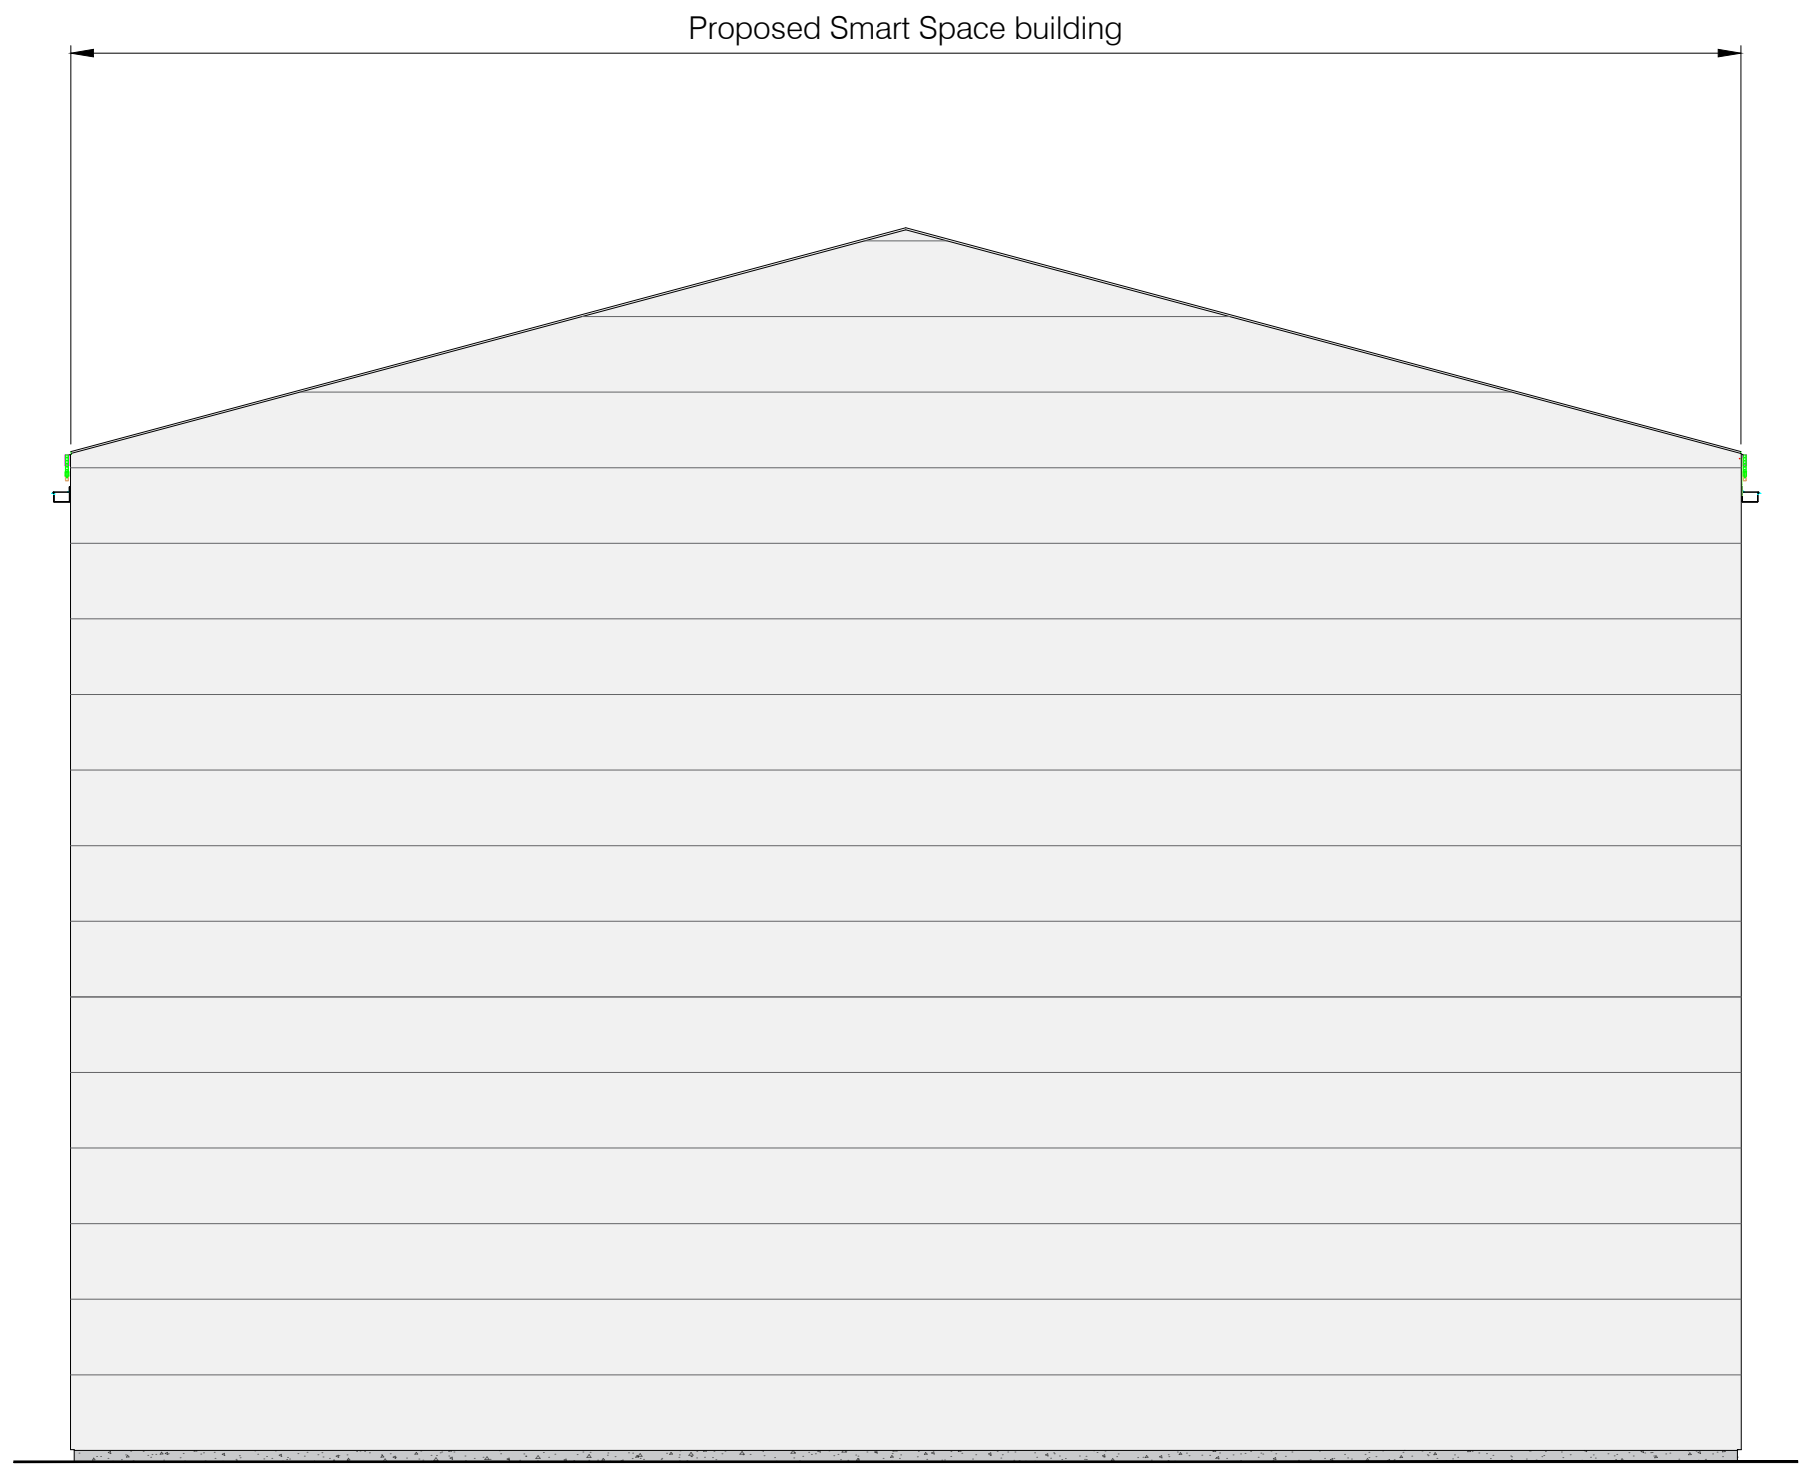

South Elevation

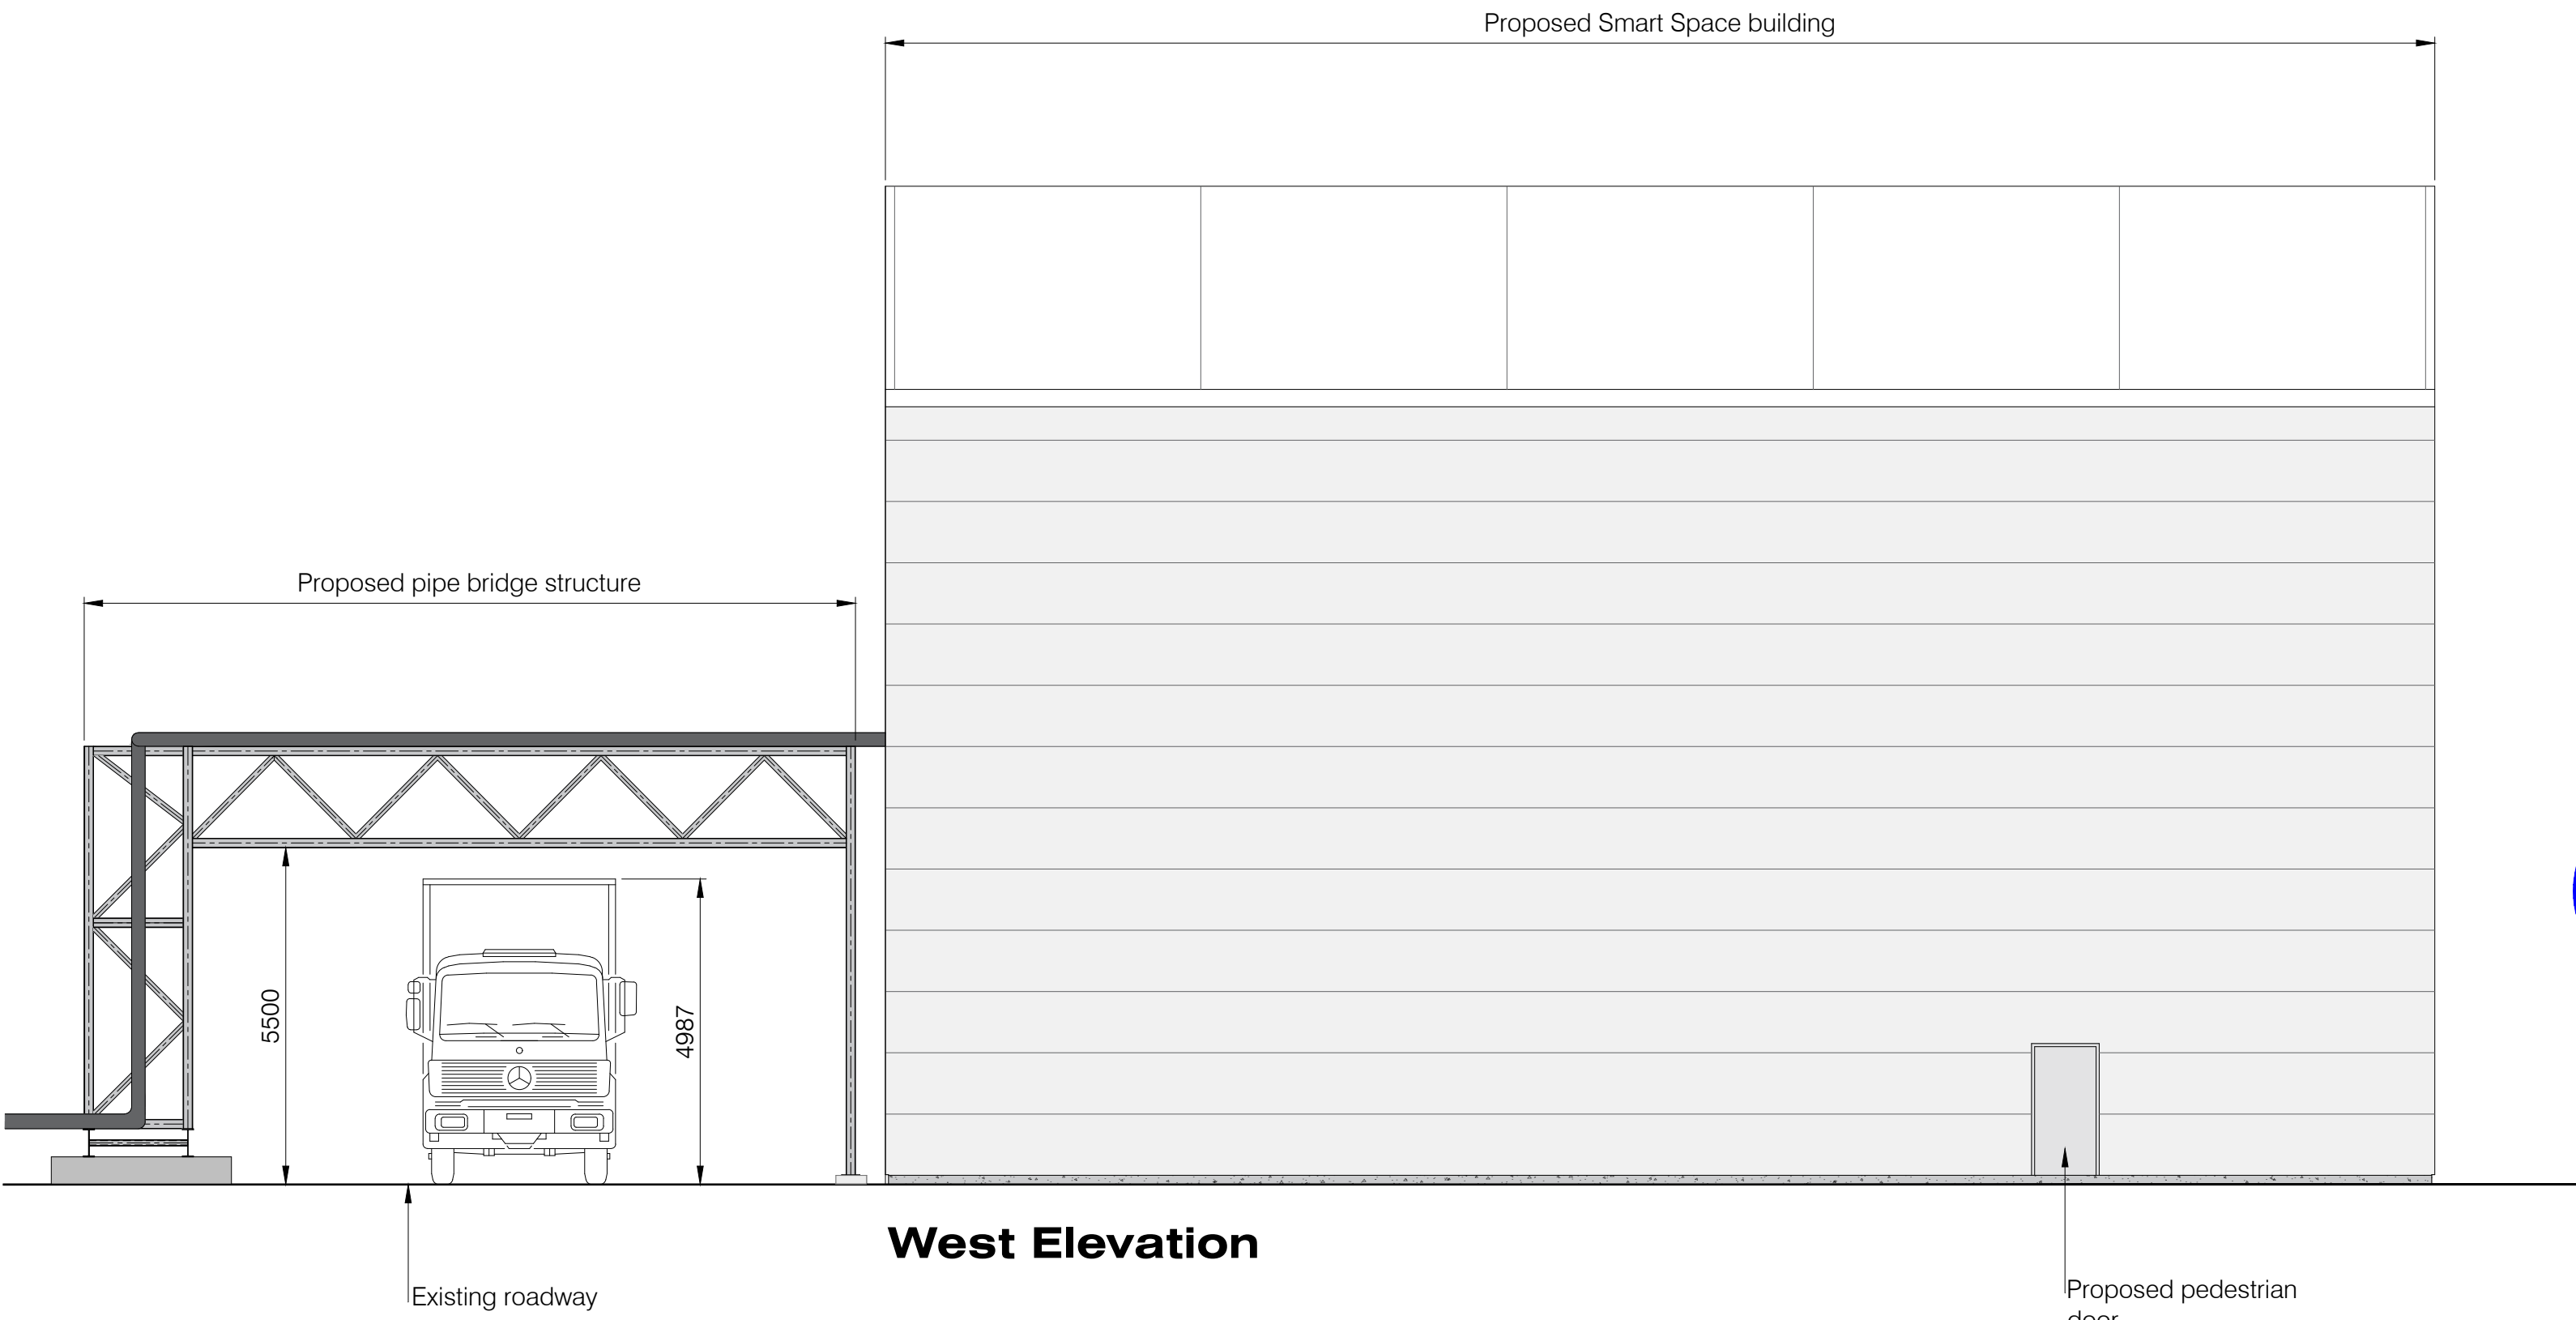

West Elevation



Scale Bar:
Scale 1:100

This drawing is copyright and property of ACR. It must not be copied in whole or in part used for manufacture or disclosed without the written consent of ACR.

RESPONSIBILITY IS NOT ACCEPTED FOR ERRORS MADE BY OTHERS IN SCALING FROM THIS DRAWING. ALL CONSTRUCTION INFORMATION SHOULD BE TAKEN FROM FIGURED DIMENSIONS ONLY.

B.	Do not scale note removed	FJW	02.07.25
A.	Drawing number updated	GK	11.06.25
No.	Revision/Issue	Chkd	Date

Client

AC Group Projects

Project Name and Address

Surface Transforms - CV15
Image Business Park
Acornfield Road
Knowsley Industrial Estate
L33 7UF

Title

Proposed Smart Space
Building Elevations

Construction Consultants
Facilities Management
Consulting Engineers
CDM Consultants



Head Office: Suite 5C, Stanley Grange Business Village,
Ormskirk Road, Knowsley Village, Merseyside, L34 4AR
Tel: +44 (0) 1744 621 660
Web Site: www.acr.org.uk

Drawn GK Checked FJW

Date May. 2025 Scale 1:100 Dwg Size A1

Drawing No. 4529 / P / 105 rev. B

Status FOR PLANNING APPROVAL

ACRA/ISO/P01
Issue 7 Template issued 12/03/13