



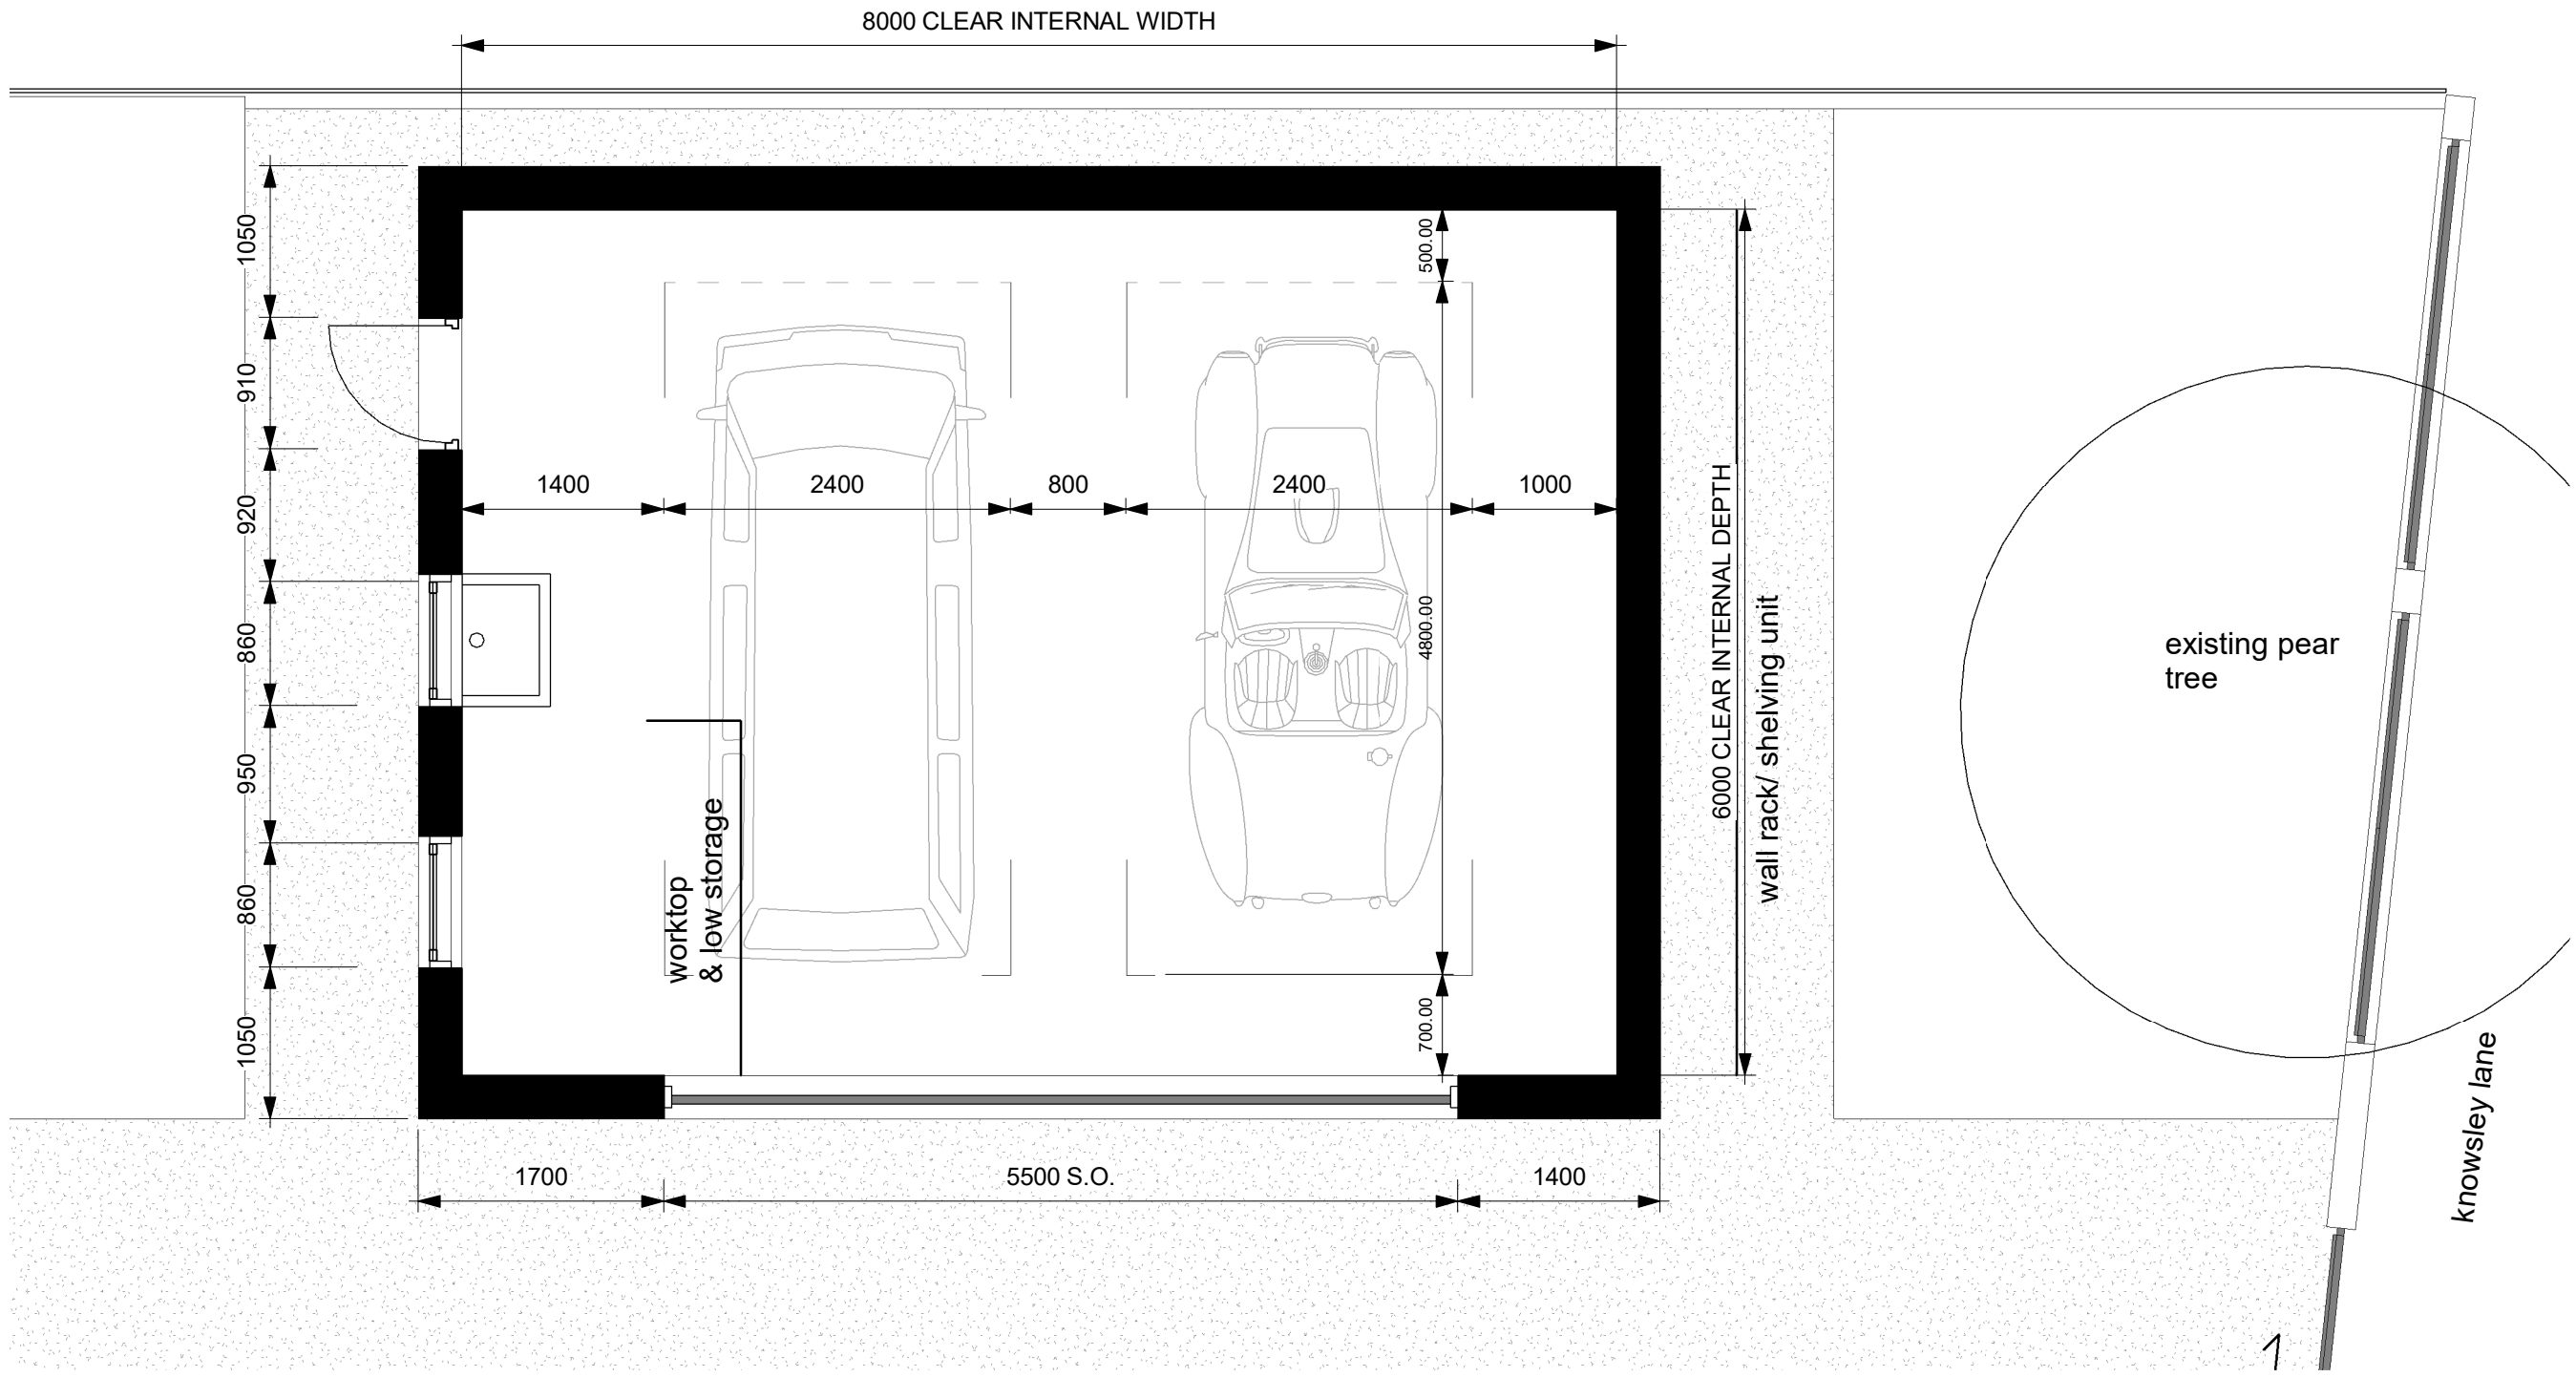

01 GA Plan - Garage

1 : 50

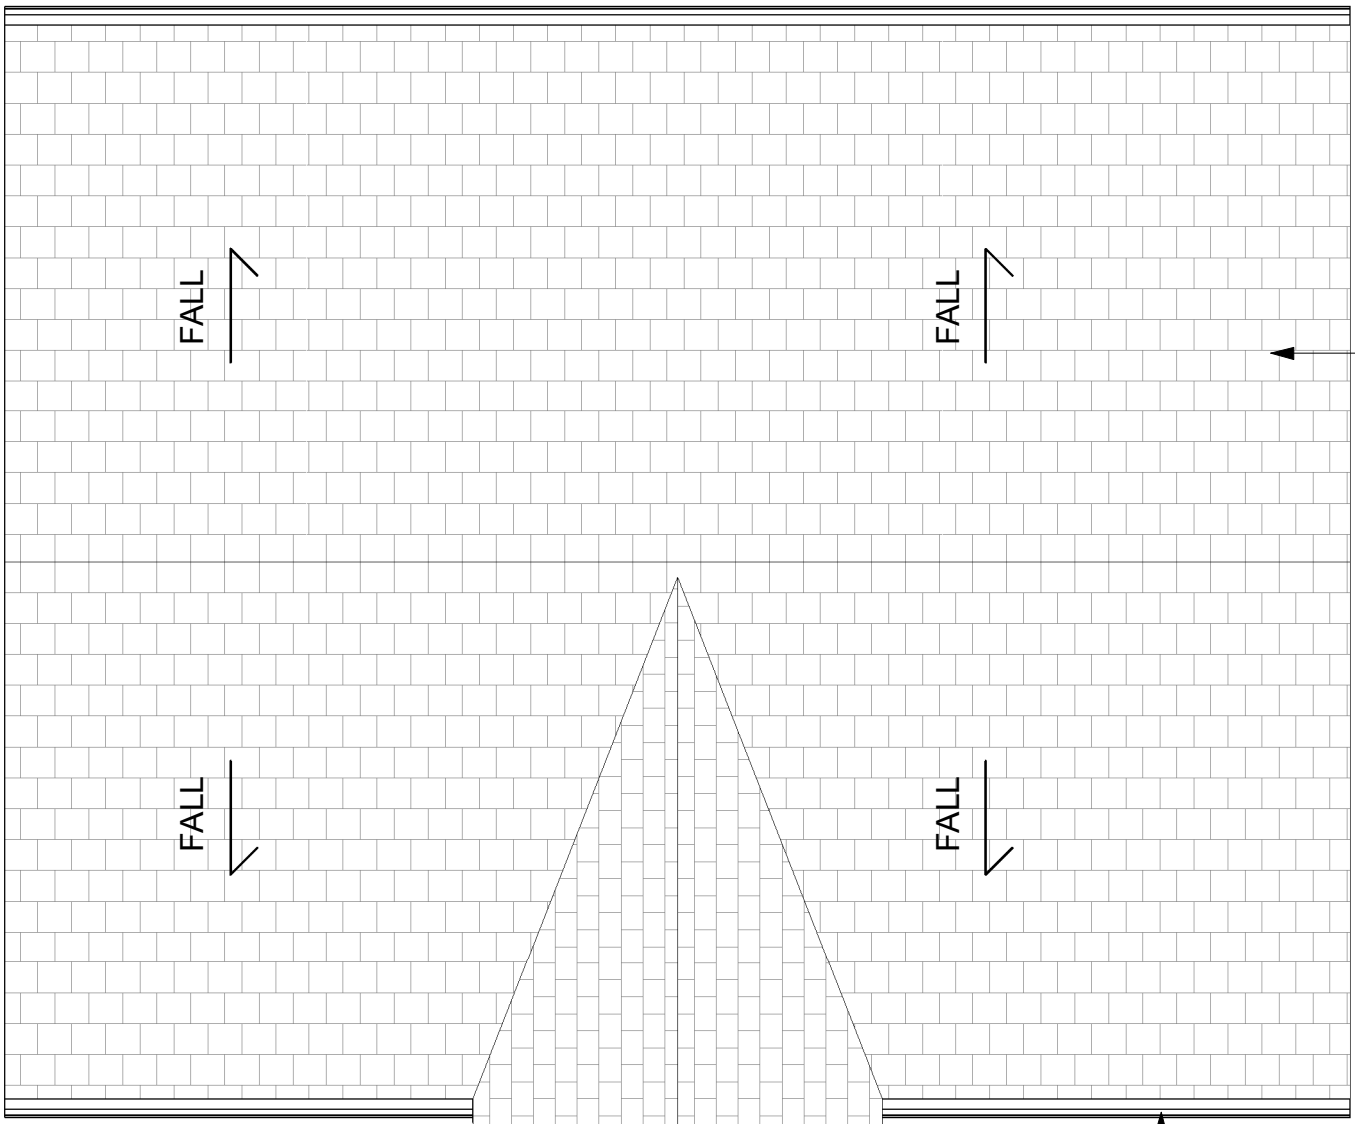

02 01 - Proposed Garage Roof Plan

1 : 50

PROPOSED PITCH ROOF GARAGE. PITCH AND TILES TO MATCH MAIN PROPERTY.

PROPOSED FASCIA AND GUTTERS TO MATCH EXISTING



PORTHOLE WINDOW TO DORMER

PROPOSED PITCH ROOF GARAGE. PITCH AND TILES TO MATCH MAIN PROPERTY.

PROPOSED FASCIA AND GUTTERS TO MATCH EXISTING

FACING BRICKWORK TO GARAGE. COLOUR, FINISH AND BOND ALL TO MATCH EXISTING PROPERTY

ELECTRIC GARAGE DOOR GREY COLOUR - FINISH TBC


PROPOSED PITCH ROOF GARAGE. PITCH AND TILES TO MATCH MAIN PROPERTY.

PROPOSED FASCIA AND GUTTERS TO MATCH EXISTING

FACING BRICKWORK TO GARAGE. COLOUR, FINISH AND BOND ALL TO MATCH EXISTING PROPERTY

03 Front Elevation - Garage

1 : 50

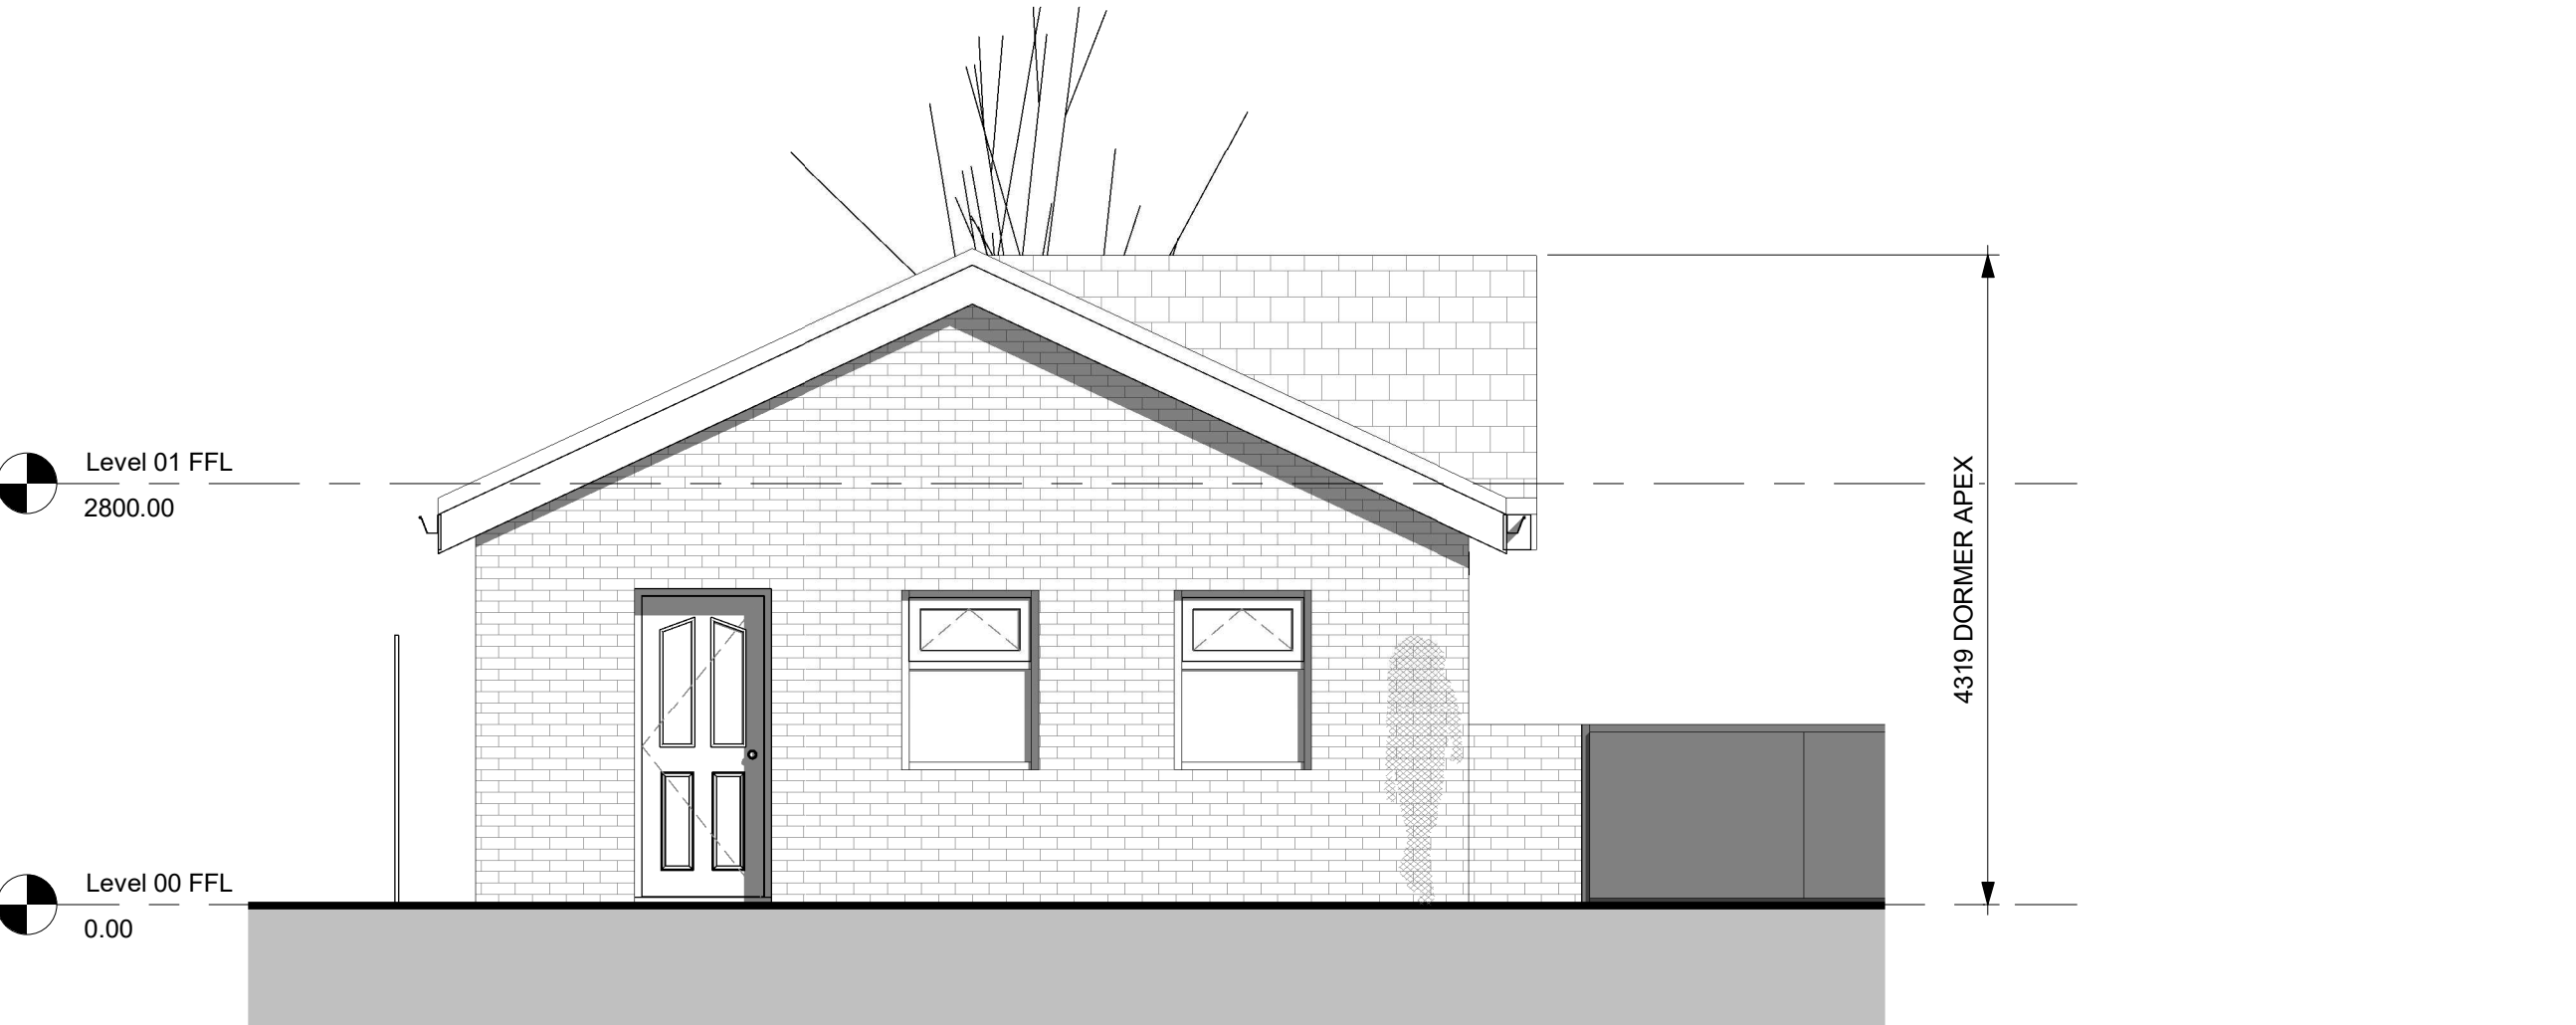


05 Side 1 Elevation - Garage

1 : 50

04 Rear Elevation - Garage

1 : 50

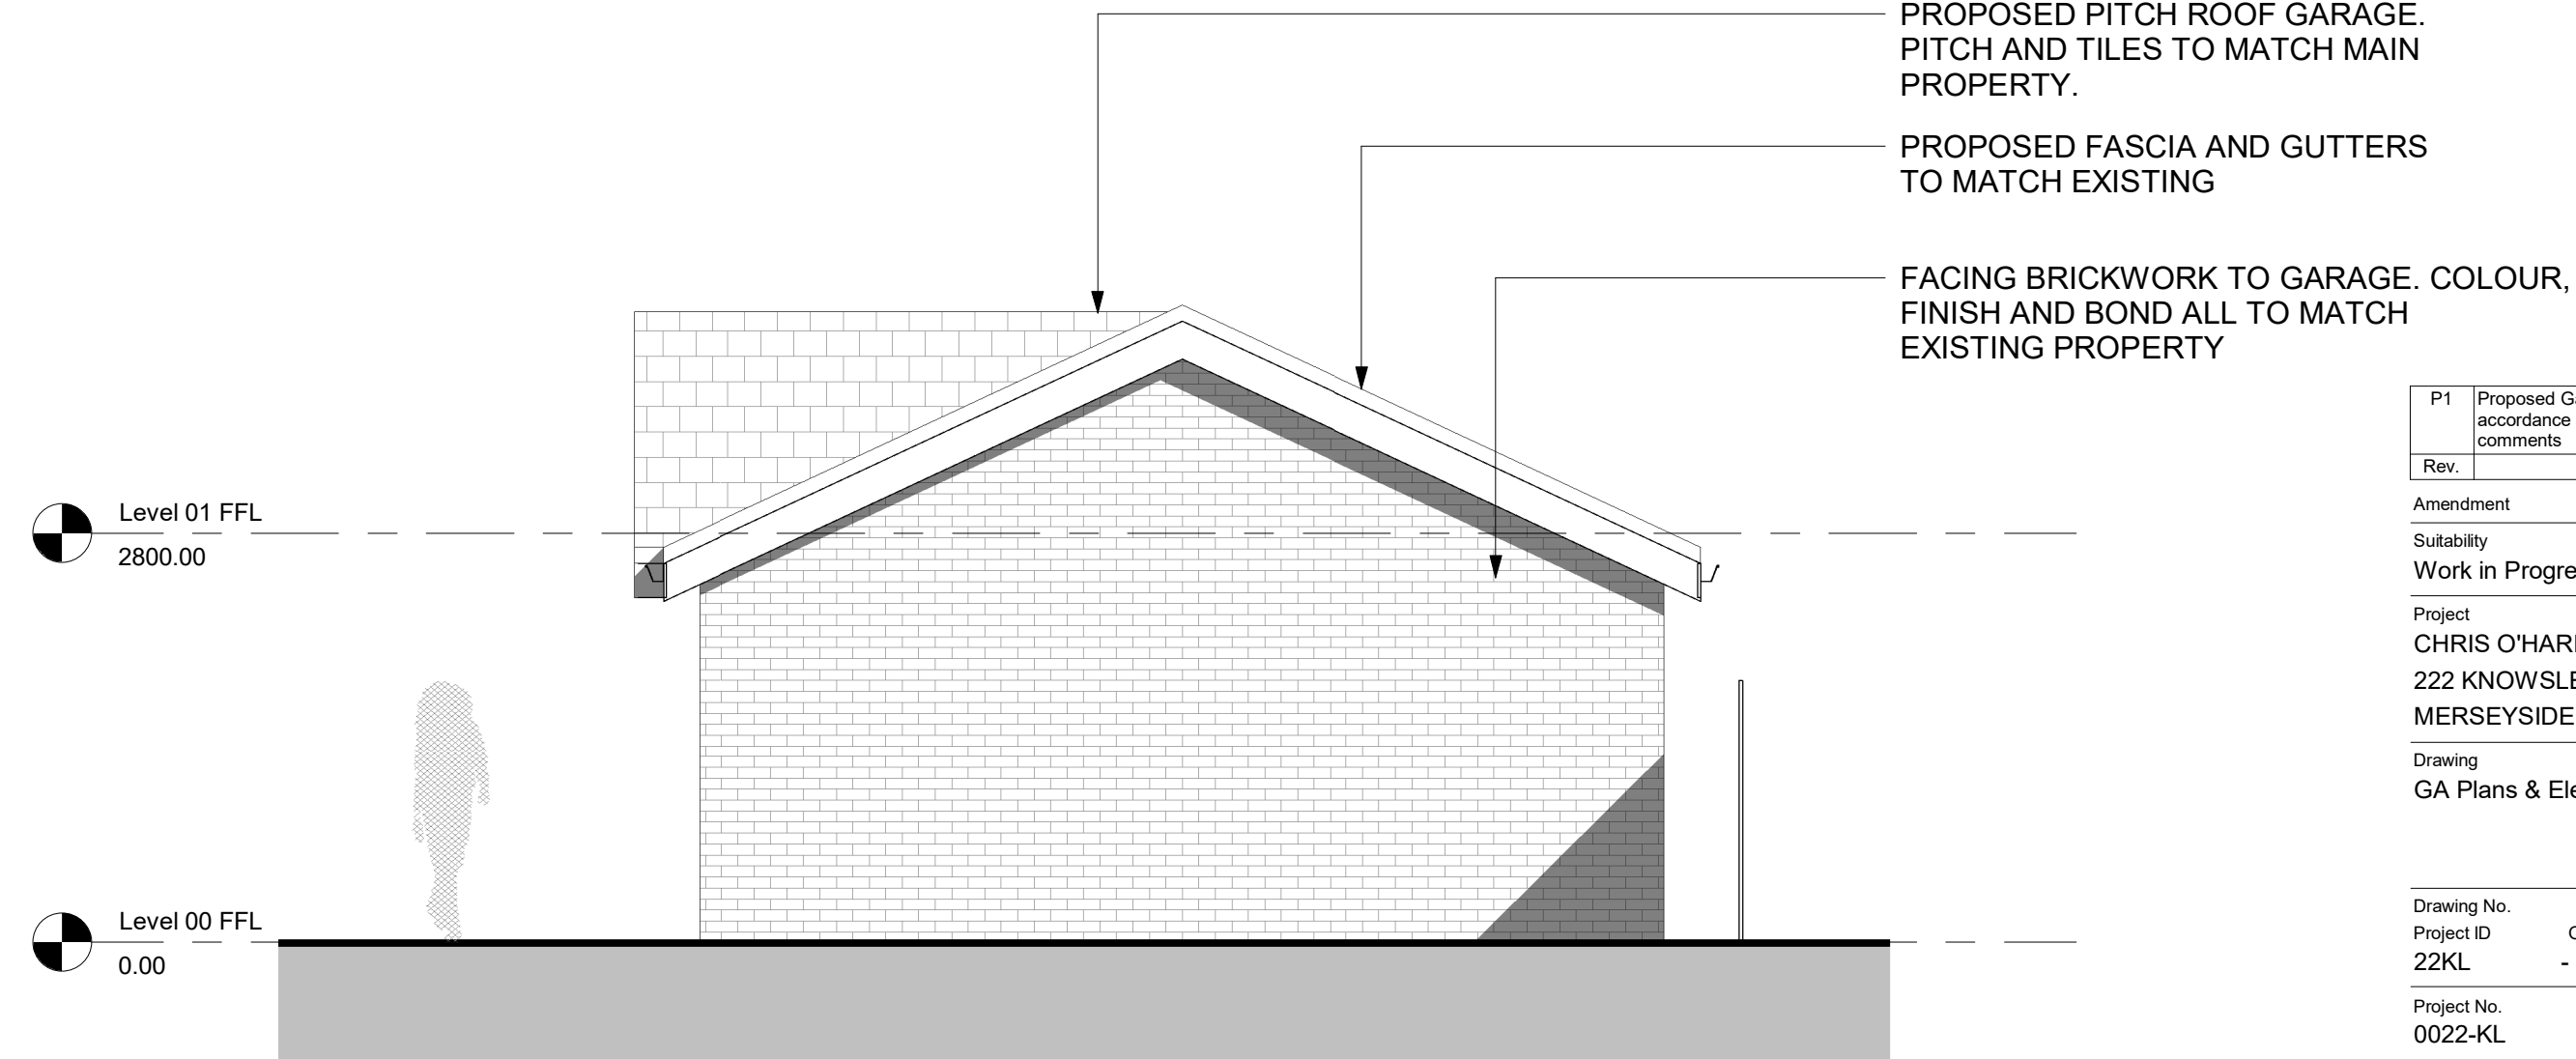

06 Side 2 Elevation - Garage

1 : 50

The use of this data by the recipient acts as an agreement of the following statements. Do not use this data if you do not agree with any of the following statements:

All drawings are based upon site information supplied by third parties and as such their accuracy cannot be guaranteed. All features are approximate and subject to clarification by a detailed topographical survey, statutory service enquiries and confirmation of the legal boundaries.

The controlled version of this drawing should be viewed in DWG or PDF format not DWG or other formats. All prints of this drawing must be made in full colour.

Where this drawing has been based upon Ordnance Survey data, reproduction of this drawing in whole or in part is prohibited without the prior permission of Ordnance Survey.

Do not scale the drawing. Use figured dimensions in all cases. Check all dimensions on site. Report any discrepancies in writing to SMU before proceeding.

Rev.	Description	SMU	CoH	Date
P1	Proposed Garage set back in accordance with local authorities comments			30/07/2024

Amendment

Subsidiary

Work in Progress

Project

CHRIS O'HARE

222 KNOWSLEY LANE

MERSEYSIDE

Drawing

GA Plans & Elevations

Drawing No.

Project ID

22KL

Project No.

0022-KL

Scale at

1 : 50

Status

S0

Revision

P1