

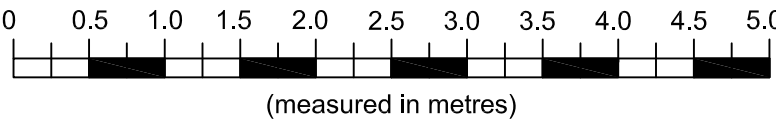


The Contractor is responsible for checking dimensions and any discrepancy to be verified with the Architects before proceeding. Figured dimensions to be worked to only. Subject to all Local Authority and Statutory approvals.
DO NOT SCALE

PLANNING

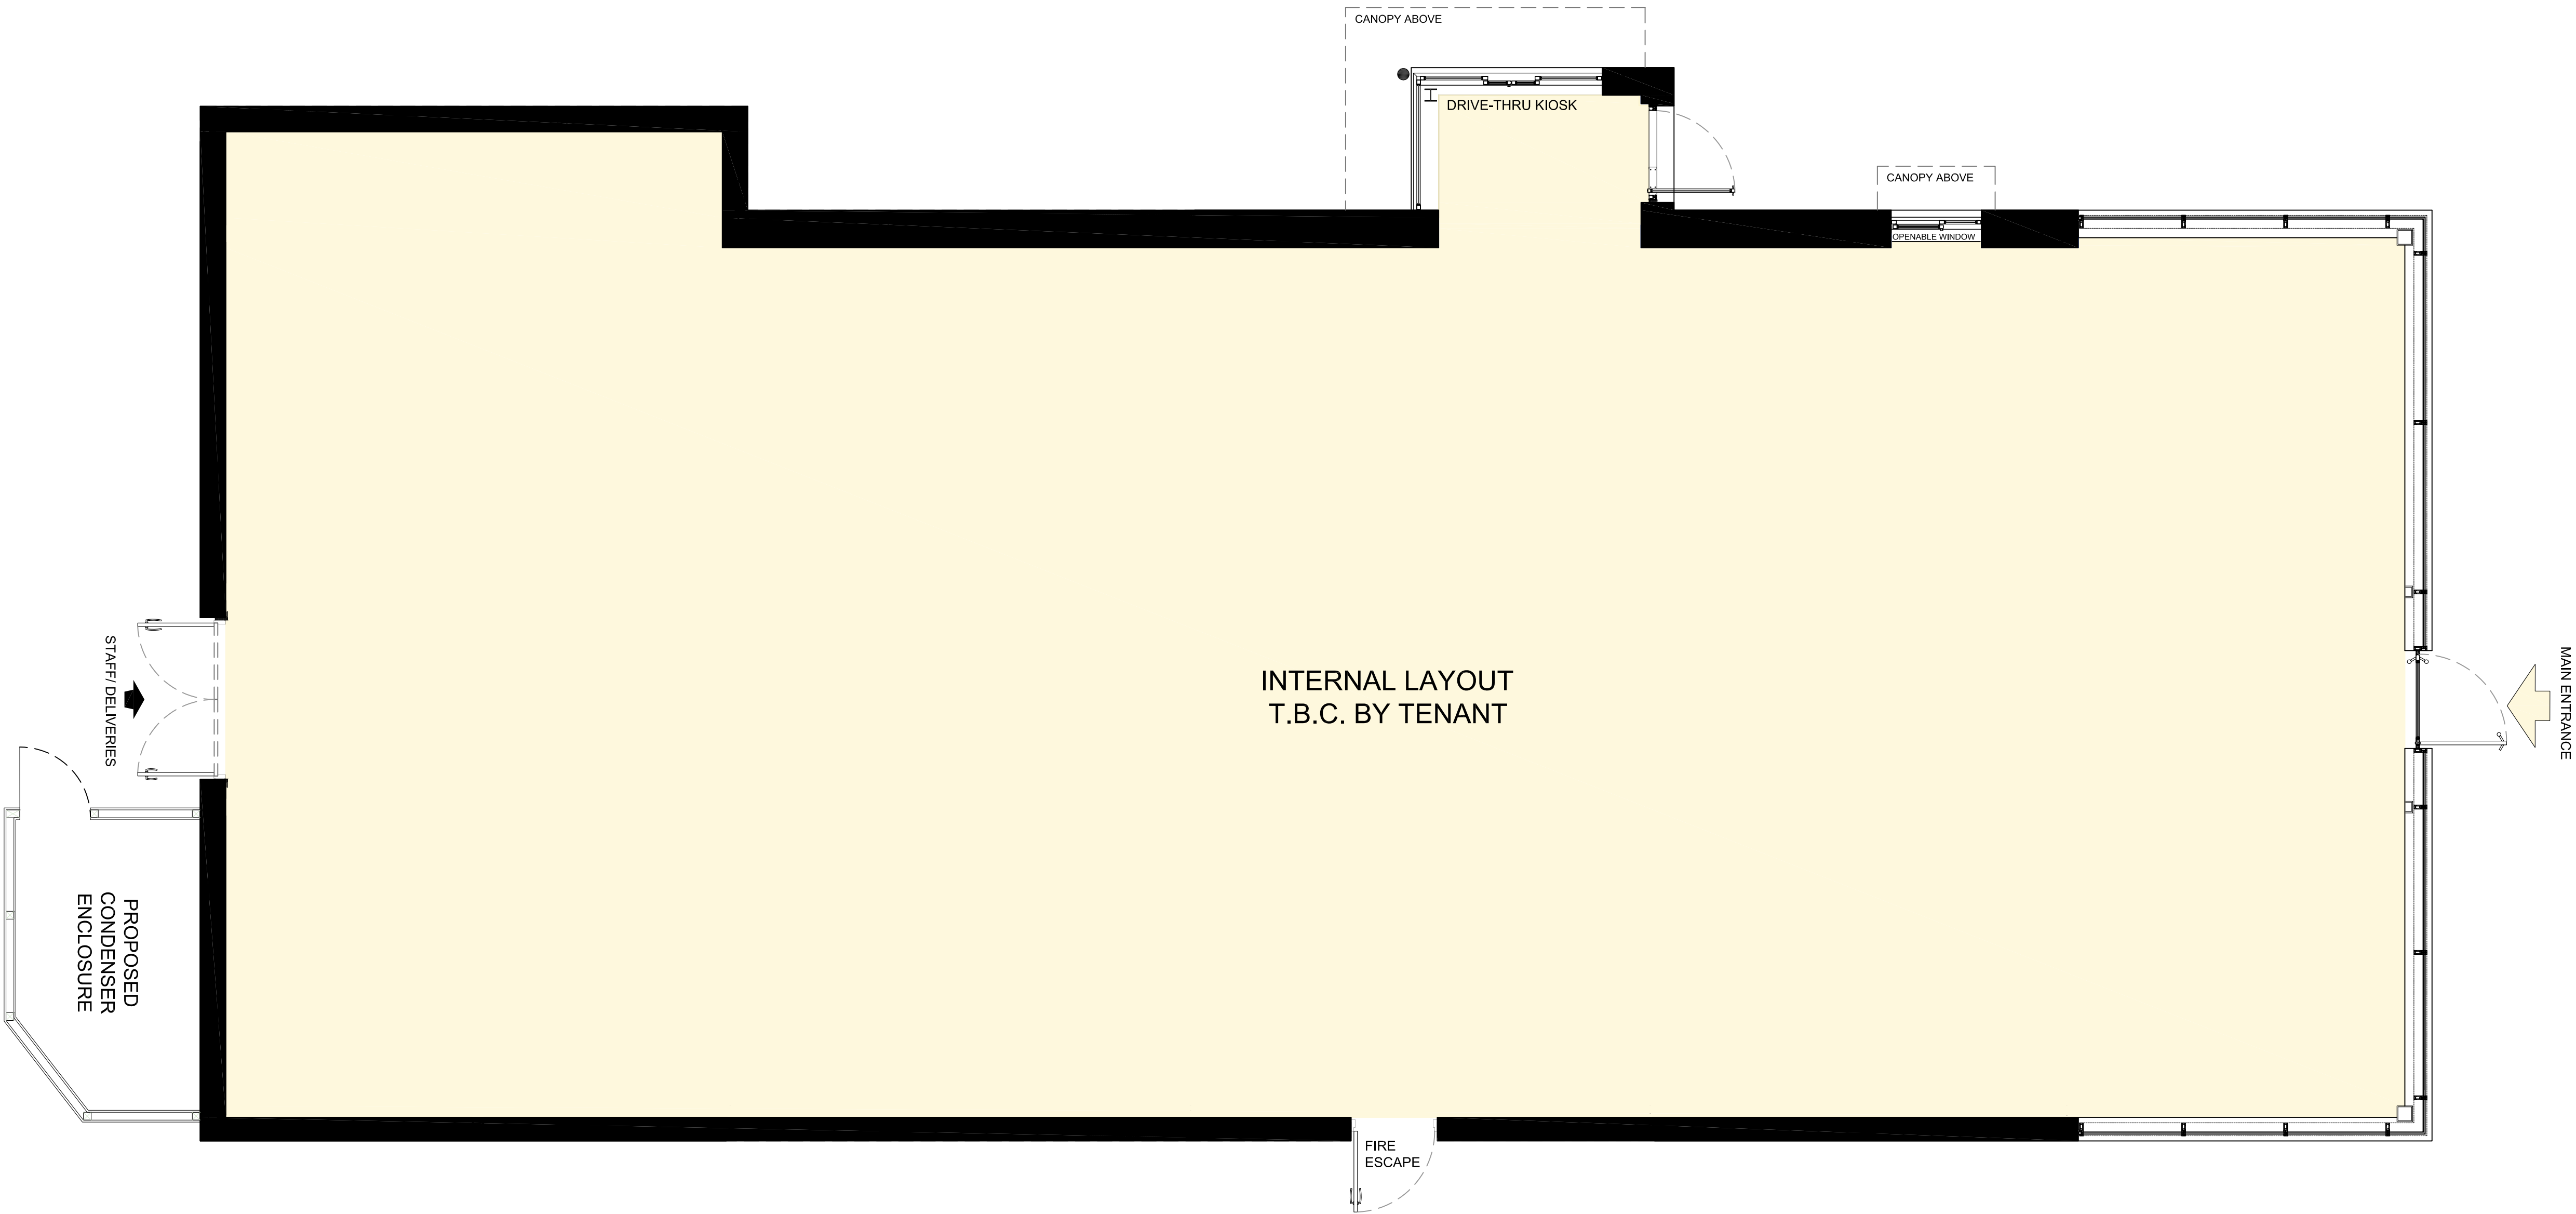

1:50

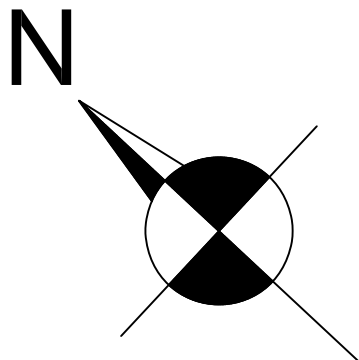

FLOOR PLAN

REV	DESCRIPTION	DATE
C	Fire escape and condenser enclosure added	04.12.23
B	Plan updated generally	04.08.23
A	Drive-thru window updated	02.07.19

EMERSON HOUSE, HEYES LANE,
ALDERLEY EDGE,
CHESHIRE SK9 7LF
Tel: (01625) 588400, Fax: (01625) 588276



location
ACADEMY BUSINESS PARK
LEES ROAD KNOWSLEY L33 7SA

title
Proposed Floor Plan
Unit 6A Resturant/Drive Thru

scale	@ A1	ref t.l.h.	checked	date
1:50				29.04.19

drawing no.
389-PL-2116-C