


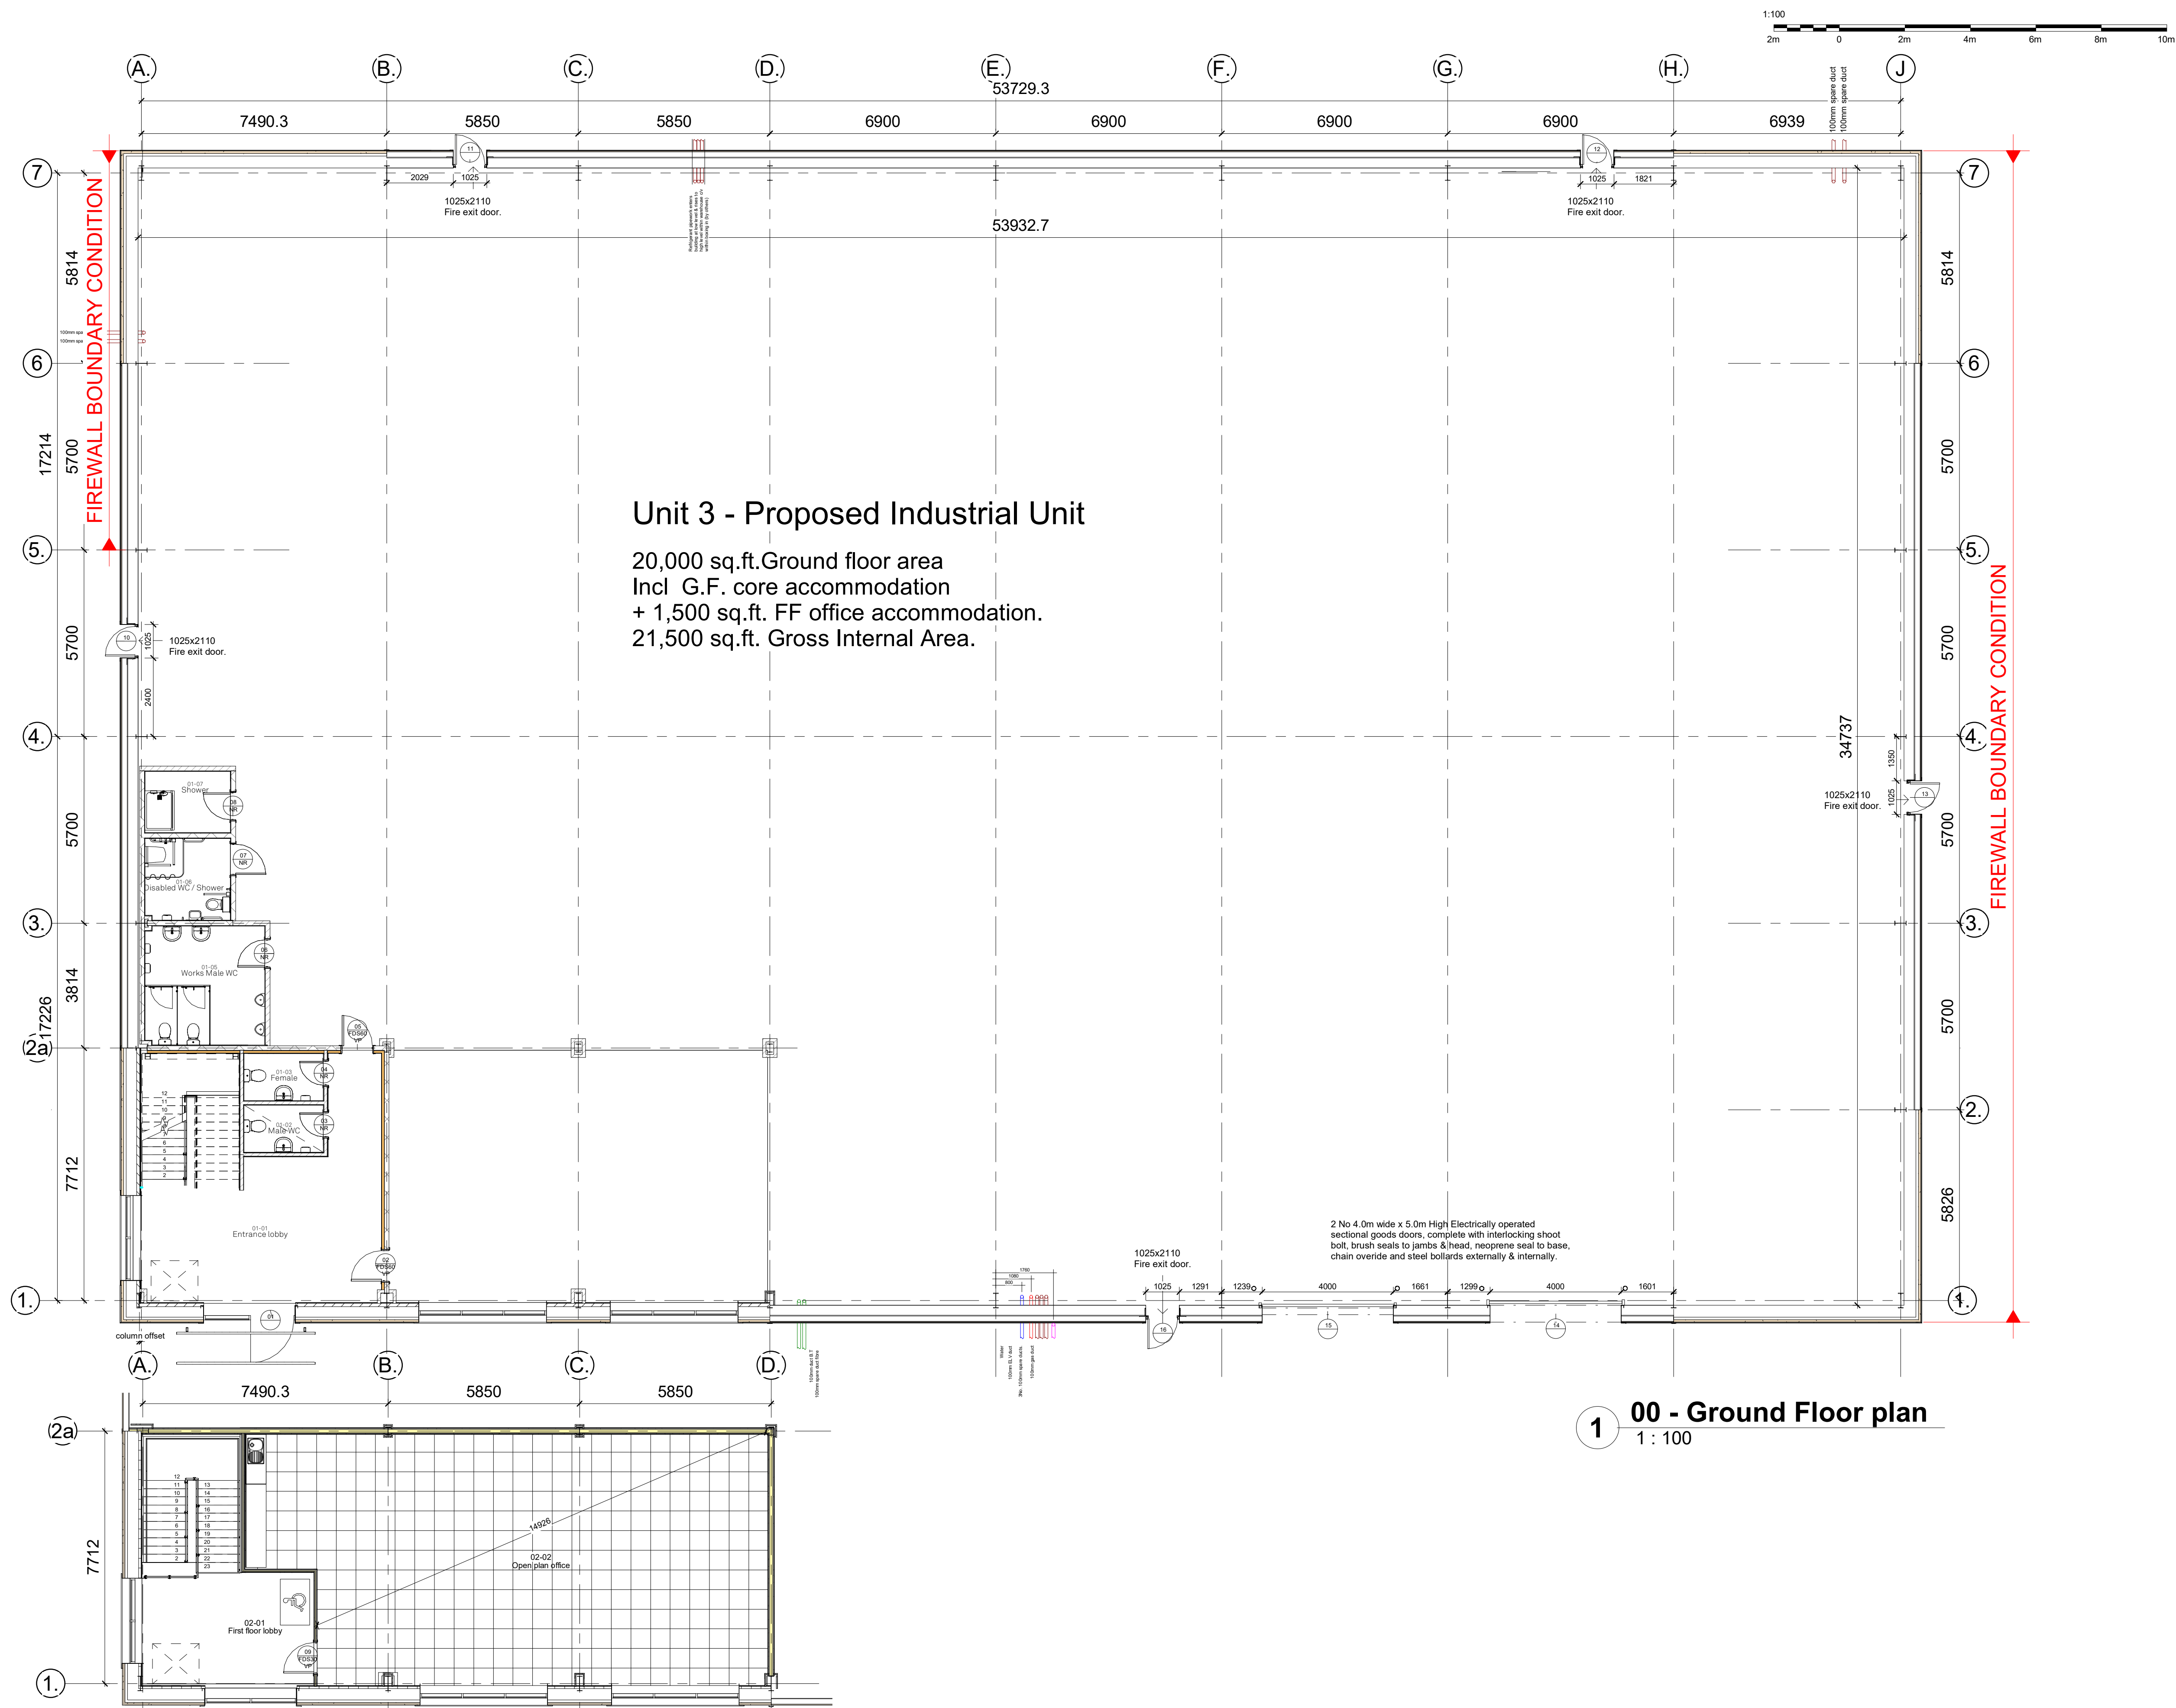

Unit 3 - Proposed Industrial Unit

20,000 sq.ft. Ground floor area
Incl G.F. core accommodation
+ 1,500 sq.ft. FF office accommodation.
21,500 sq.ft. Gross Internal Area.

1 00 - Ground Floor plan
1 : 100

2 02 - Finished first floor level
1 : 100

COPYRIGHT RESERVED

Notes

Revisions

Rev	Date	Description
A	28.7.23	Windows in West elevation slightly reduced to work with staircase core.
B	26.9.23	Firewall boundary conditions added.
C	12.10.23	Revised to spec unit, extent of windows revised to South & West elevations.
D	09.01.24	Scale bar added following planning comments

BUILDING MANAGEMENT SERVICES LTD

Huddersfield Road
Elland, West Yorkshire
HX5 9BW
TELEPHONE : ELLAND (01422) 371616
FAX No : (01422) 376717
email : mail@bmselland.com

**Building
Management
Services**

Client
CDP Limited

Project
Industrial Development,
Unit 3, Earlsfield Park,
Knowsley Lane,
Knowsley.

Sheet
Unit 3 - Floor plan layout

Drawn	DRH	Date	Oct 23
Scale	1 : 100		
Status	Construction		
Drawing No.	-M3167-(3)-100	Revision	REV D