



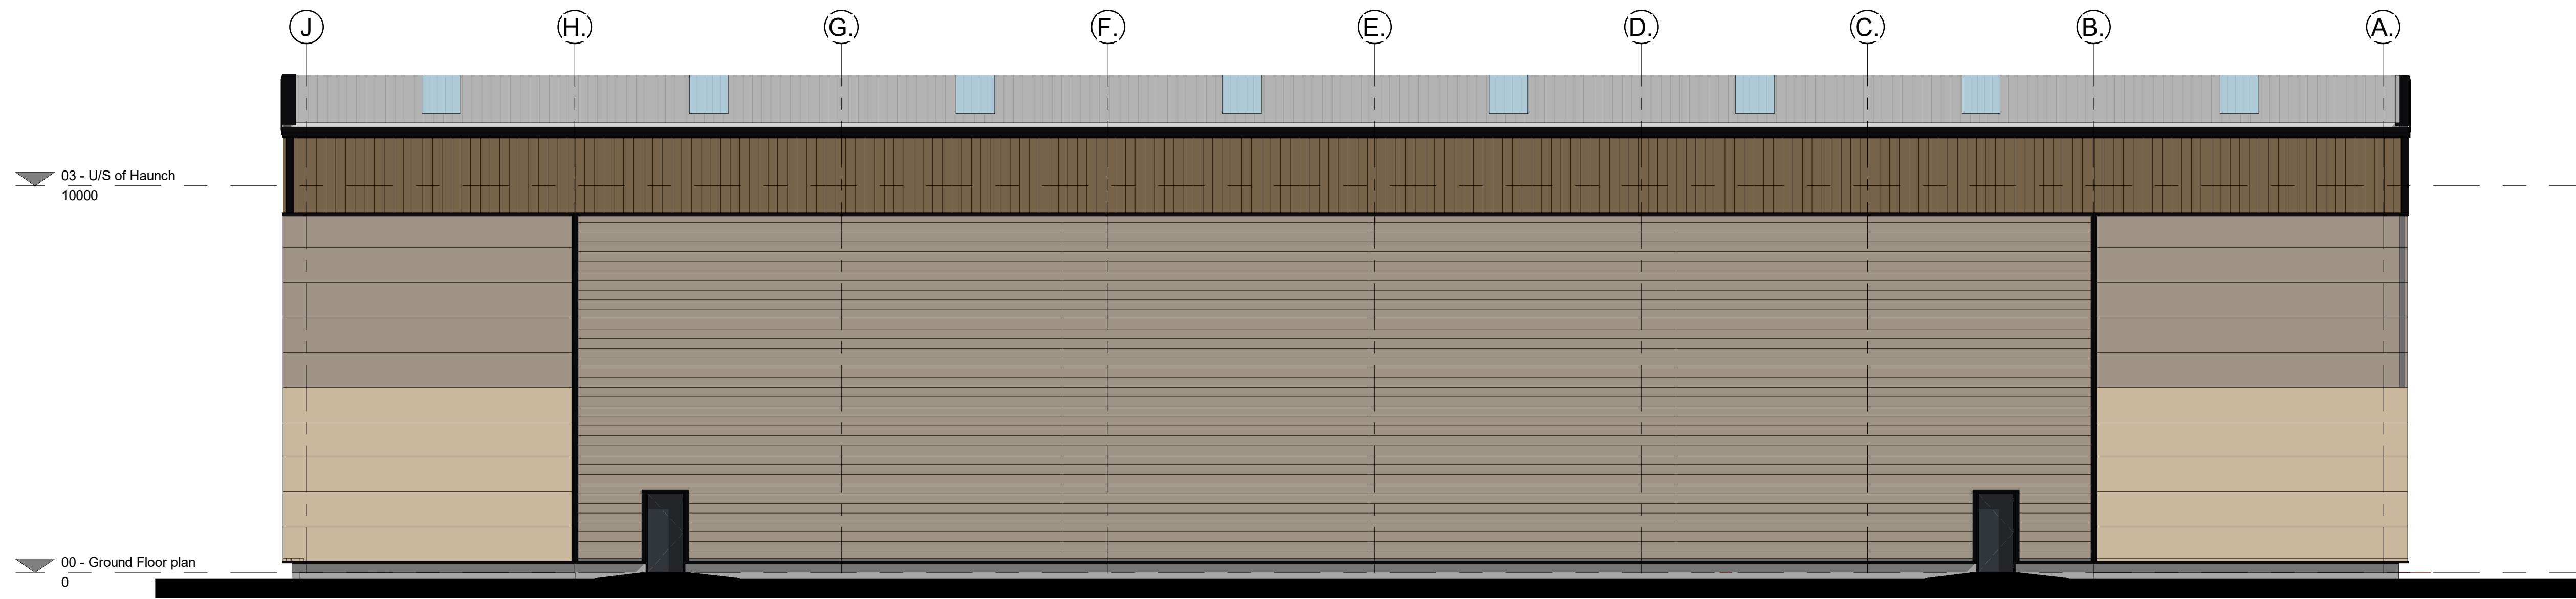


1 North Elevation
1 : 100

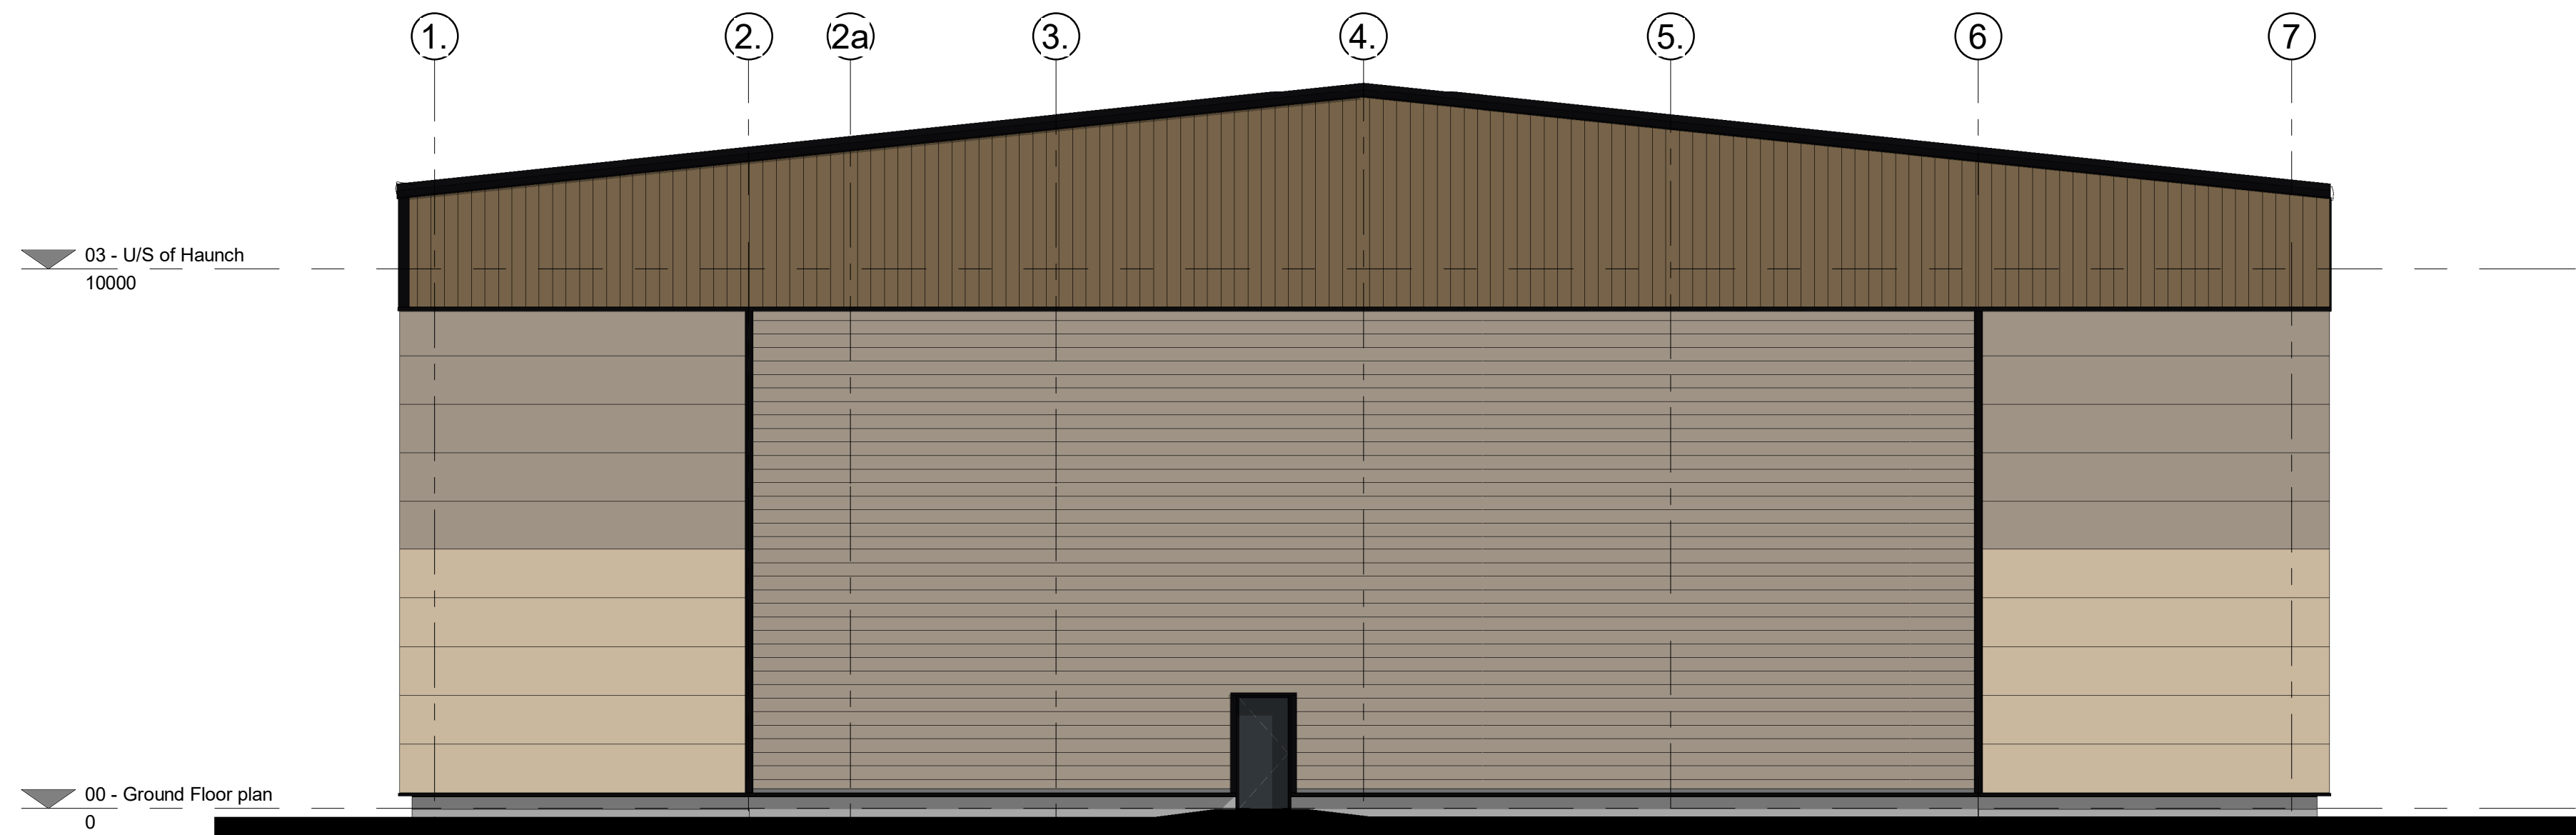



2 East Elevation
1 : 100



3 South Elevation
1 : 100

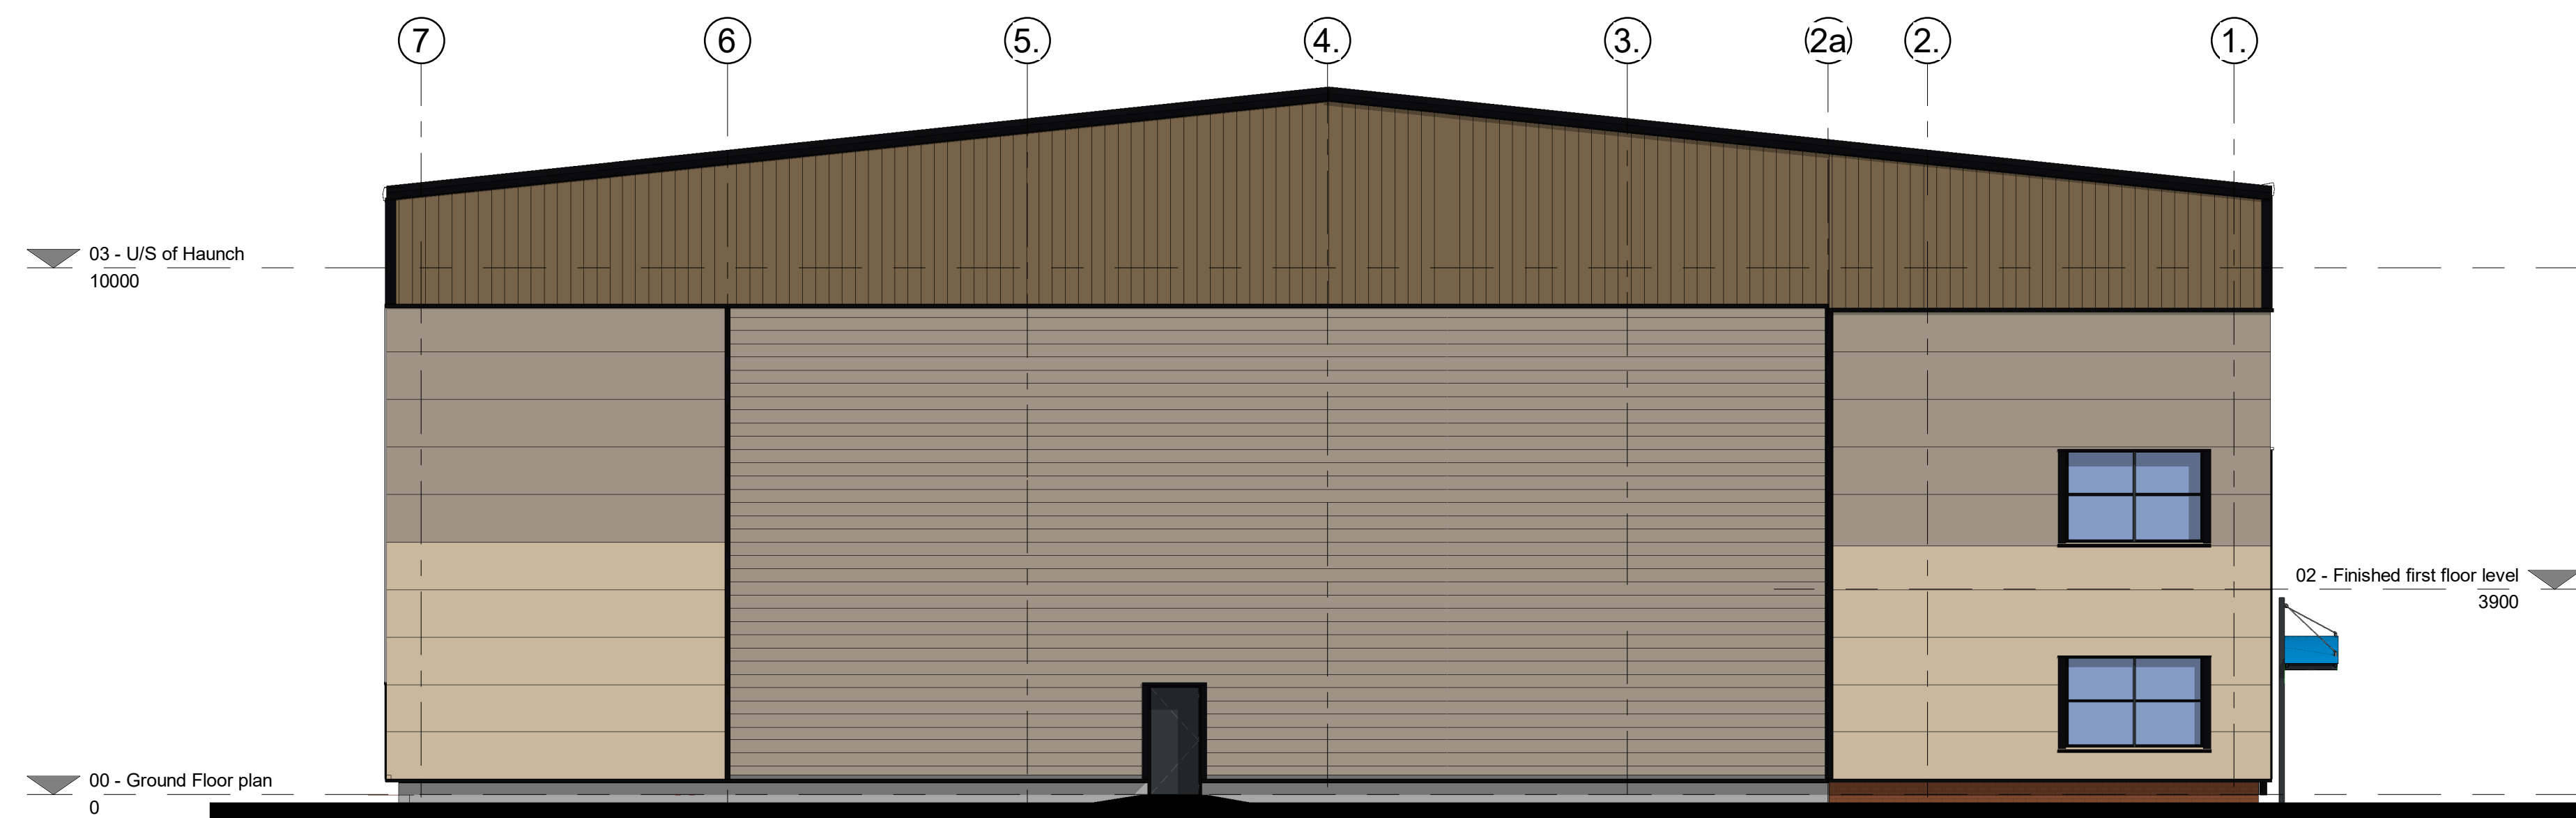

4 West Elevation
1 : 100

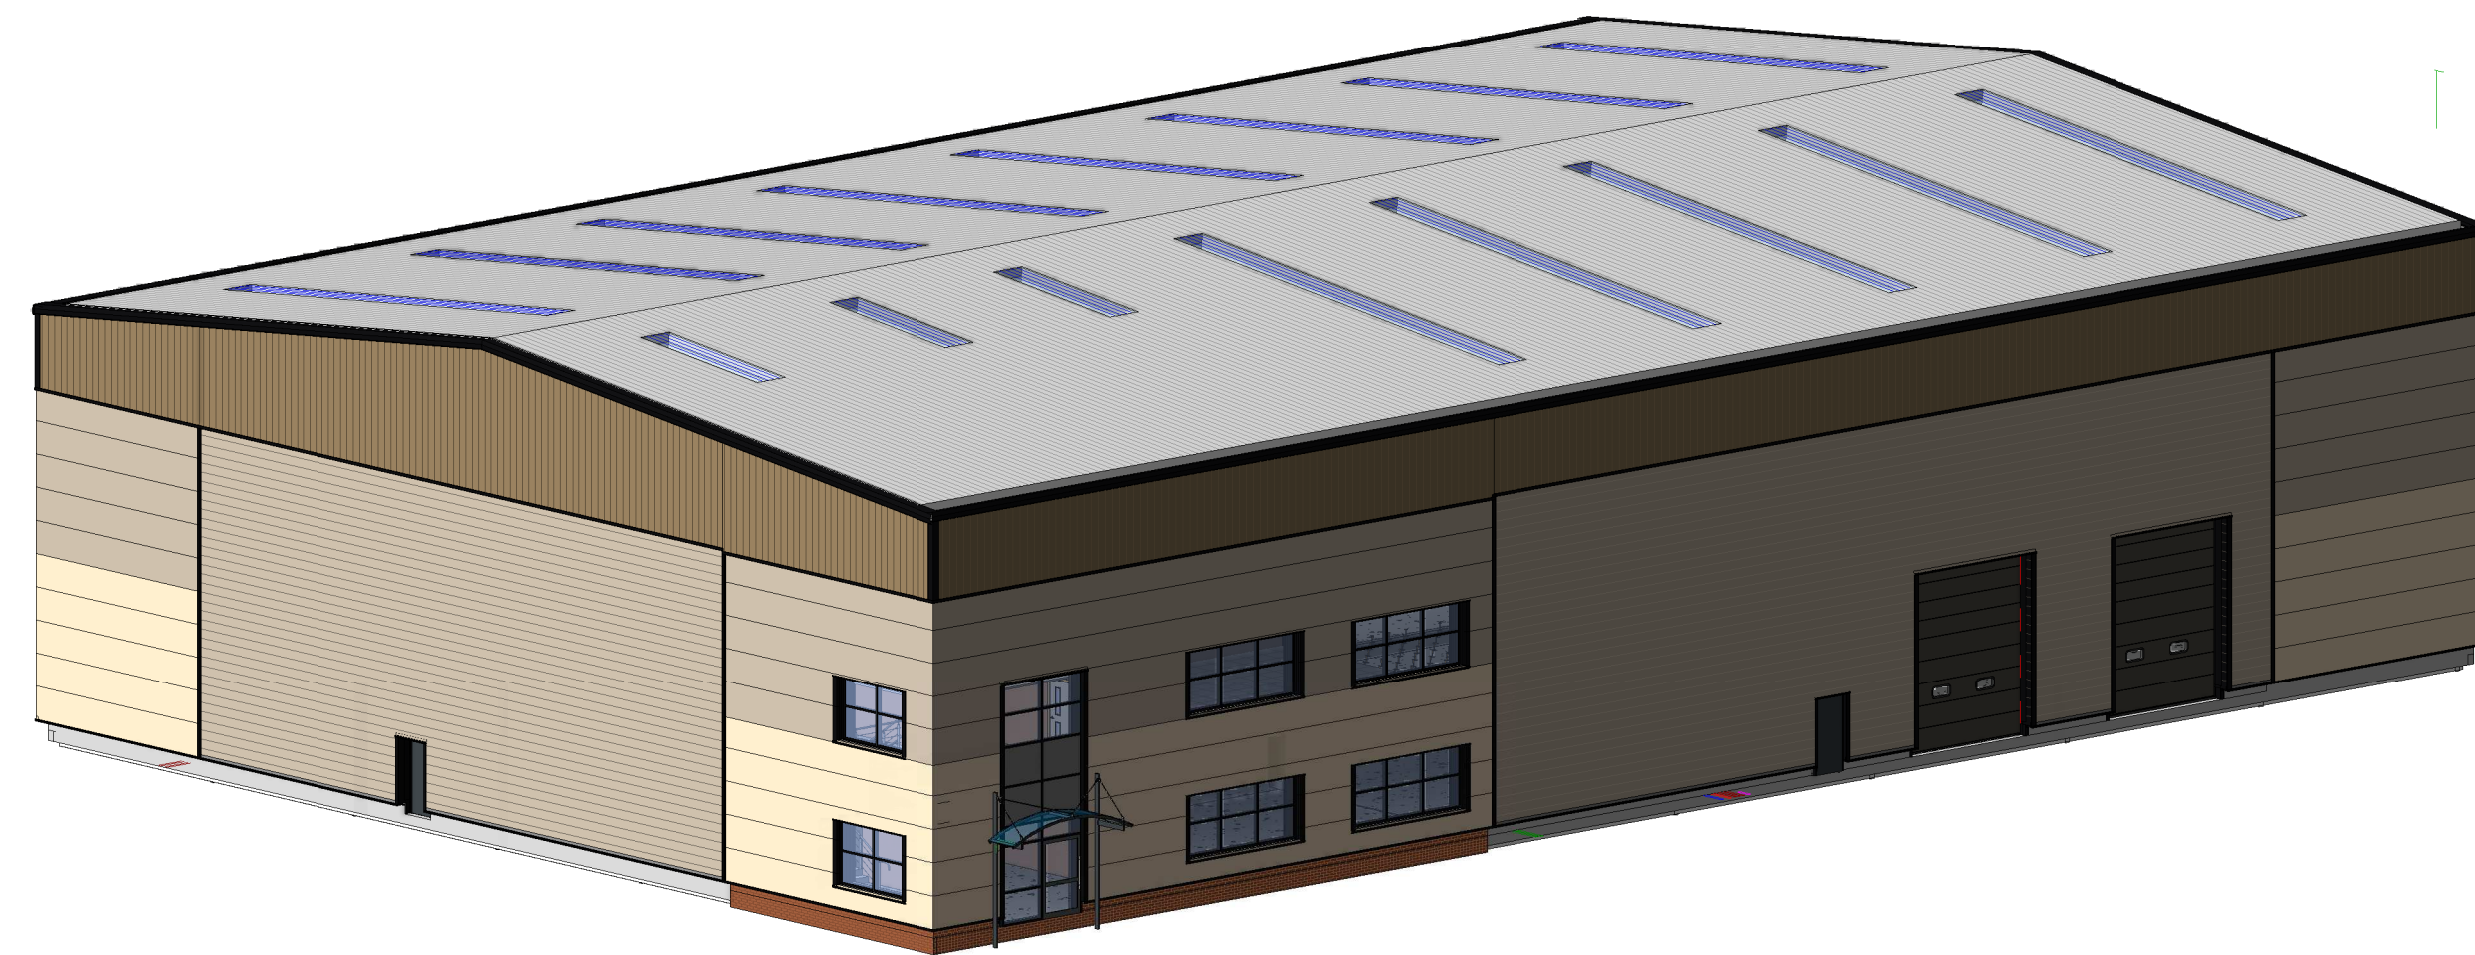 

5 3D View

External Materials:
Roof:- Colour:- Goosewing Grey BS 10a05,
Rooflights:- 10% to warehouse area (Currently shown indicative).

Walls:- Vertical cladding - Profiled steel cladding,
colour:- Svelte Grey RAL 080 50 20

Walls:- Horizontal cladding Profiled steel cladding,
Colour:- Mushroom RAL 080 70 10

Composite corner feature panels:- Kingspan KS1000MR - Micro - rib composite panels laid horizontally in various
length, XL Forte finish, colour:- Cream RAL 1015, Mushroom RAL 080 70 10

Office corner panels:- Kingspan KS1000MR - Micro - rib composite panels laid horizontally, XL Forte finish,
colour:- Cream RAL 1015, Mushroom RAL 080 70 10

All flashing to be contrasting black RAL 9005

Doors / windows / Curtain walling - Polyester power coated frames, colour:- RAL 7022. Solar reflective glazing

Fire exit doors, steel door sets, colour:- RAL 7022

Level entry & dock doors, prefinished colour:- RAL 7022

Office brickwork to be Ibstock red brick, Reference TBA.

Low level walls, retaining walls & walls to loading dock - Pre cast concrete.

Colours & finishes to be agreed with Local Authority

COPYRIGHT RESERVED

Notes

Revisions

Rev	Date	Description
A	28.7.23	Windows in West elevation slightly reduced to work with staircase core.
B	26.9.23	Firewall boundary conditions added.
C	12.10.23	Revised to spec unit, extent of windows revised to South & West elevations.
D	09.01.24	Scale bar added following planning comments

BUILDING MANAGEMENT SERVICES LTD

Huddersfield Road
Elland, West Yorkshire
HX5 9BW
TELEPHONE : ELLAND (01422) 371616
FAX No. : (01422) 376717
email : mail@bmselland.com

**Building
Management
Services**

Client

CDP Limited

Project

Industrial Development,
Unit 3, Earlsfield Park,
Knowsley Lane,
Knowsley.

Sheet

Unit 3 - Elevations

Drawn	DRH	Date	NOV 23
Scale	1 : 100		
Status	Construction		
Drawing No.	M3167-(3)-200	Revision	D