



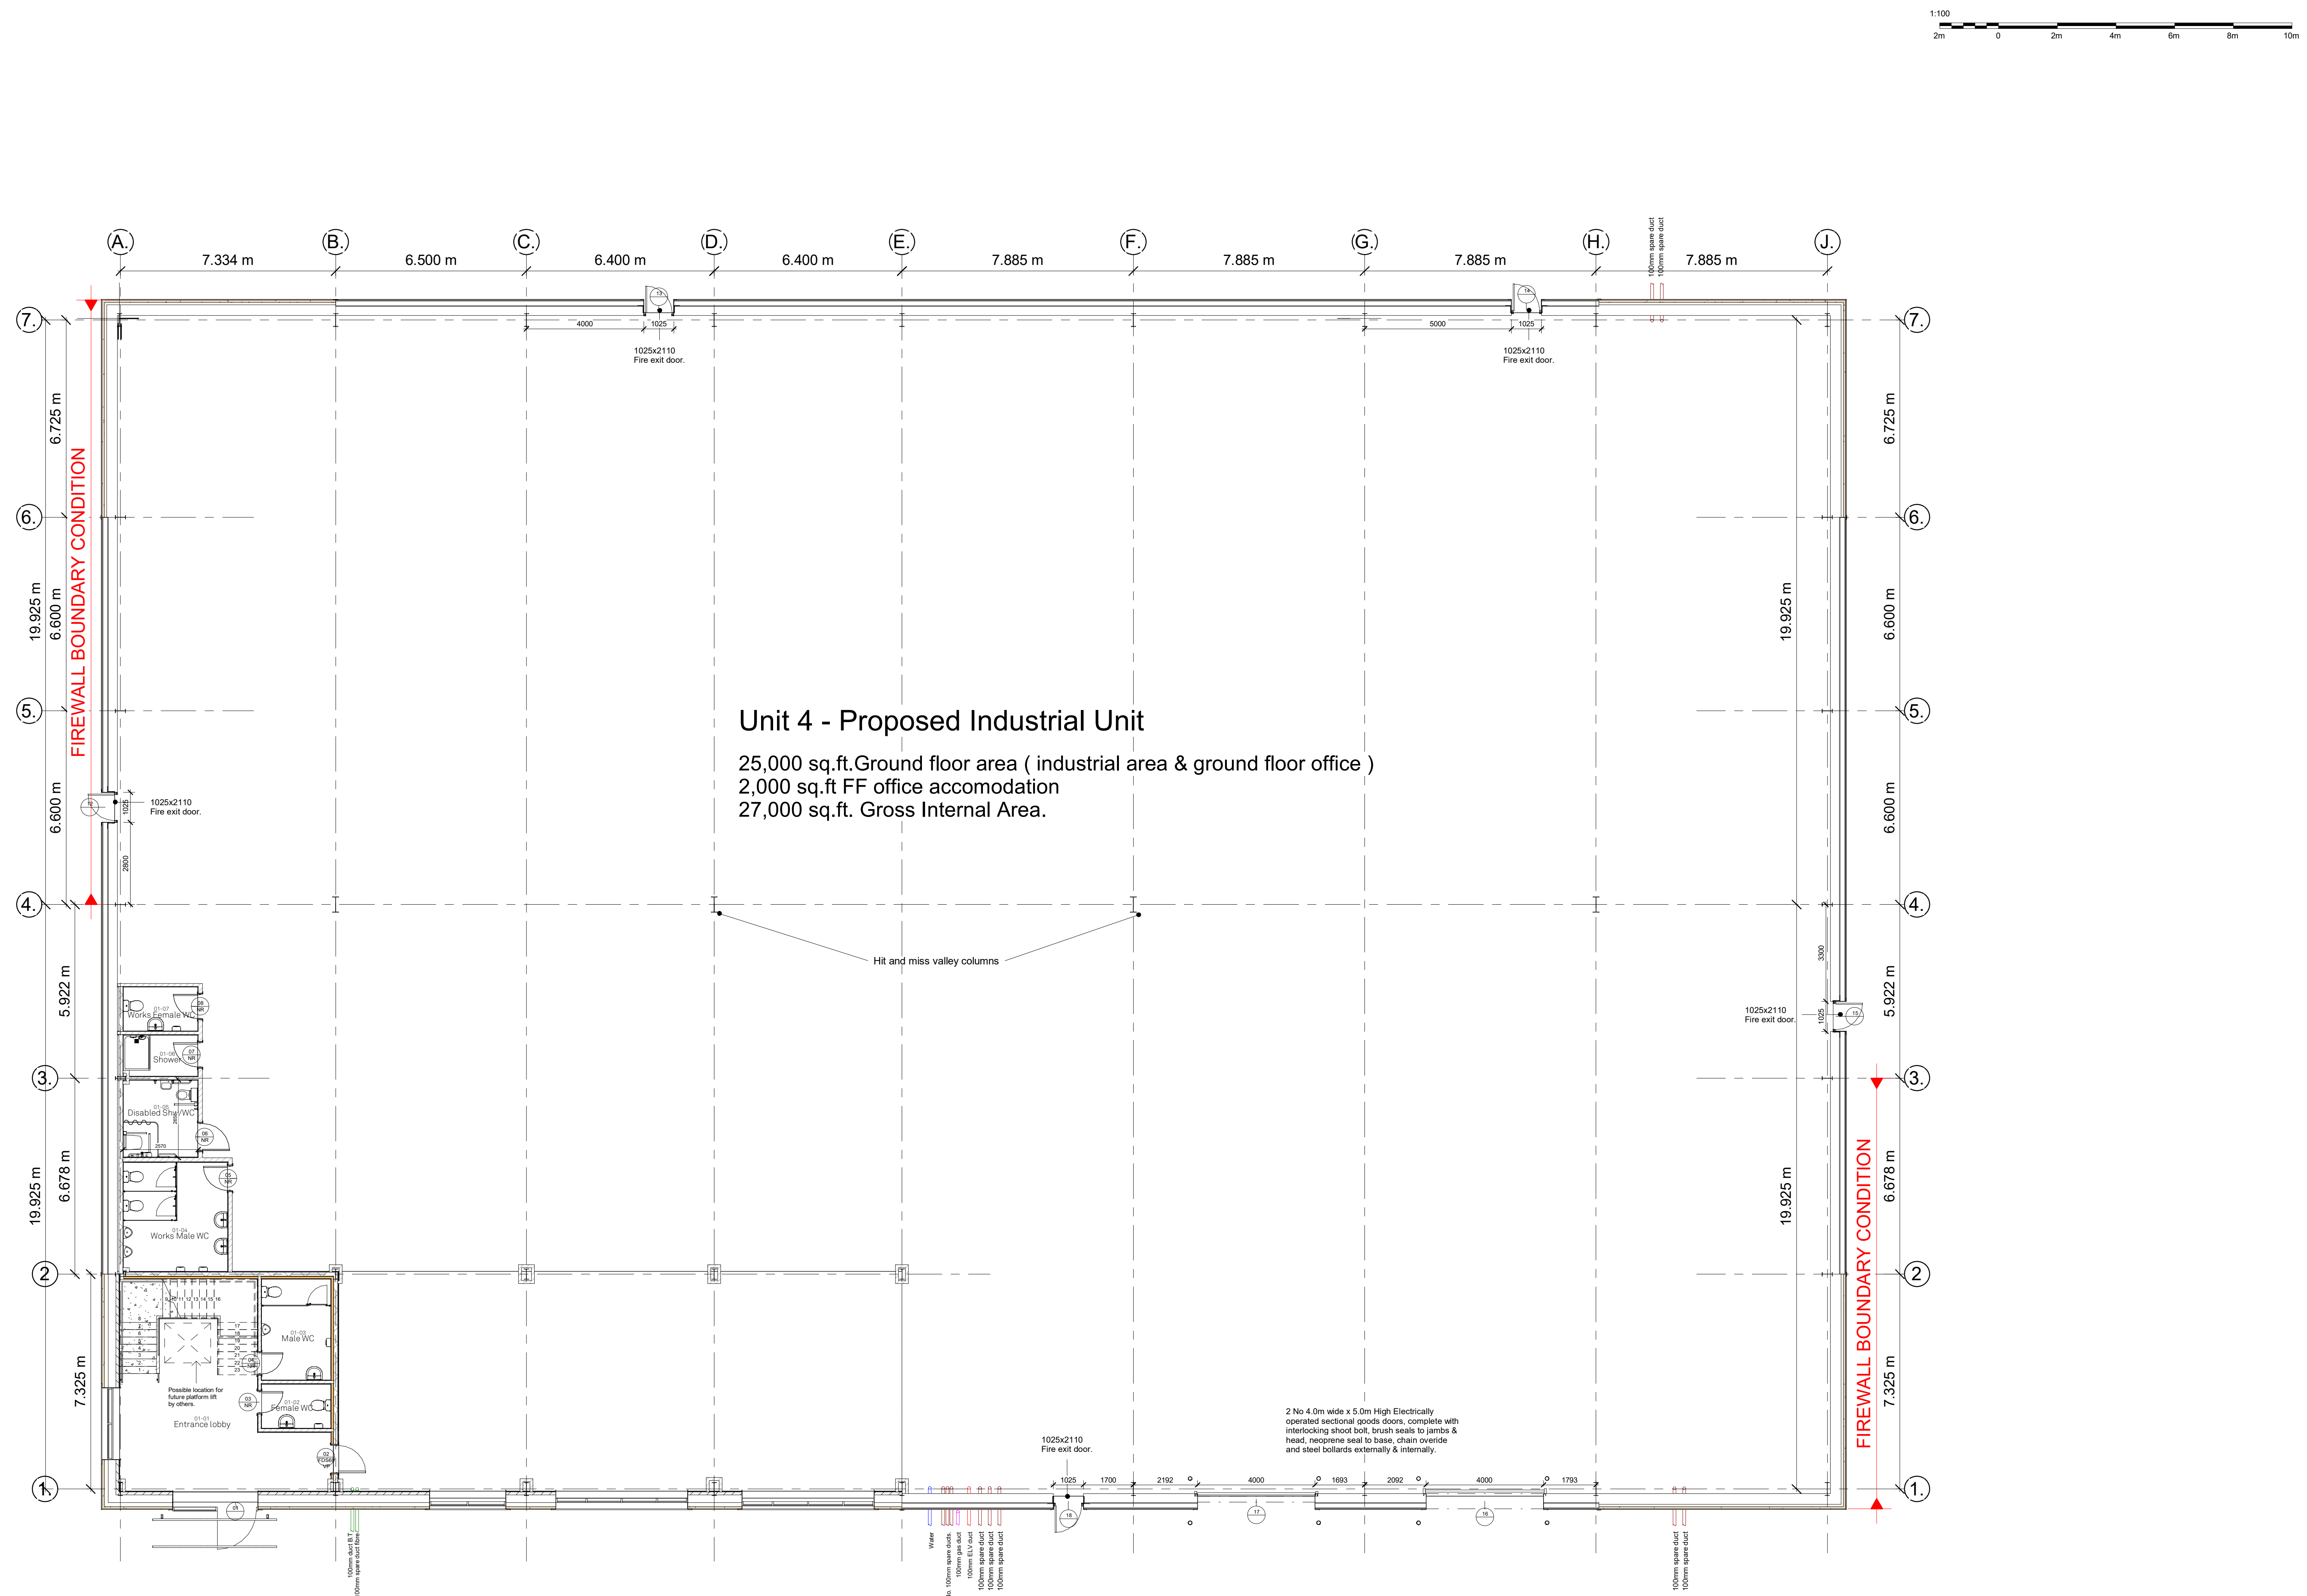

1 00 - Ground Floor plan
1 : 100

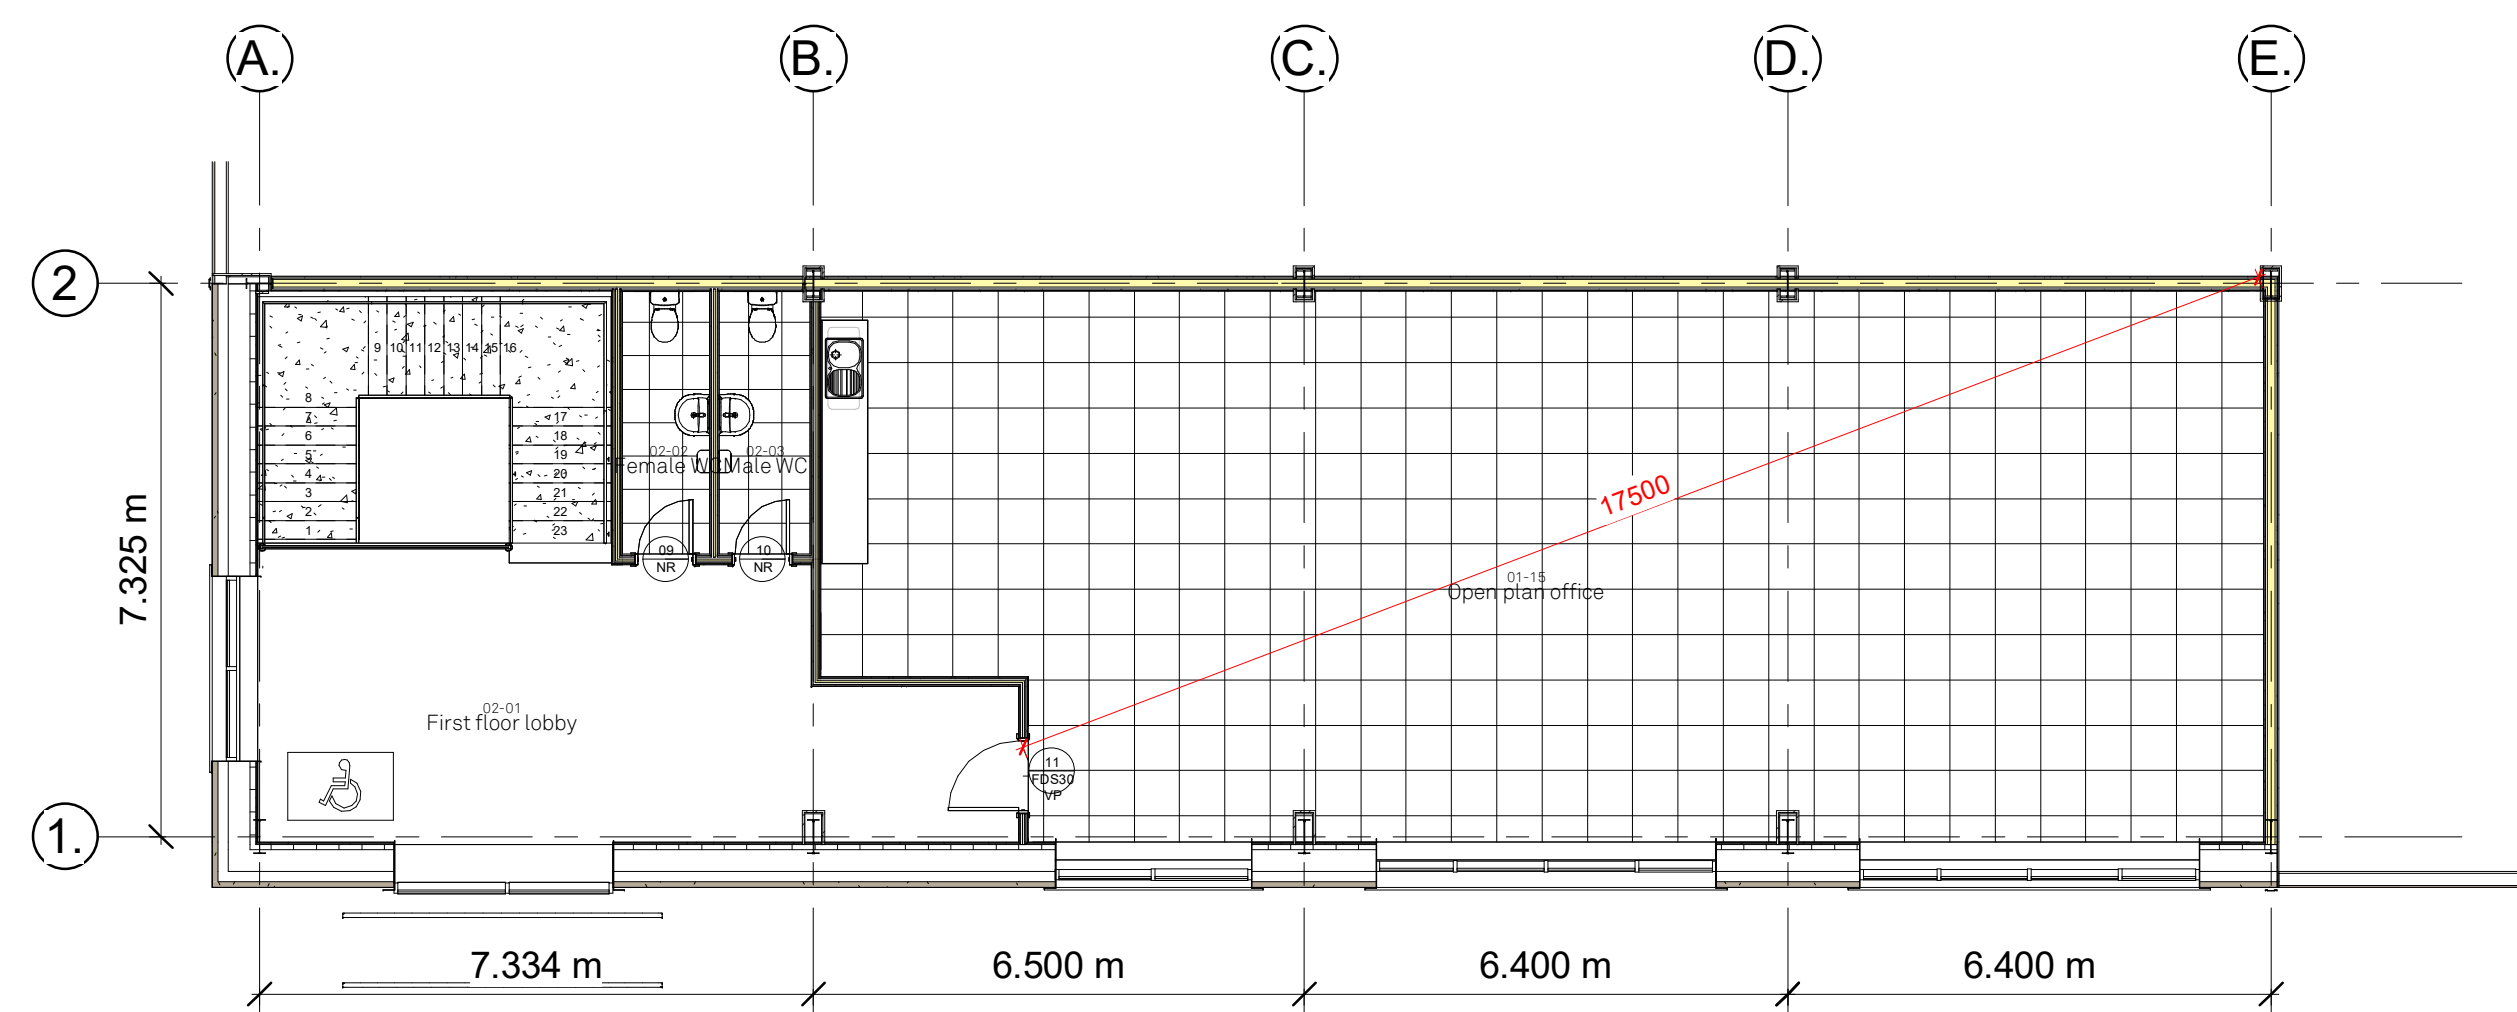

2 02 - Finished first floor level
1 : 100

COPYRIGHT RESERVED

Notes

Revisions

Rev	Date	Description
A	5.12.23	Firewall boundary condition added to gridline A, following reduction in office size.
B	09.01.24	Scale bar added following planning comments

BUILDING MANAGEMENT SERVICES LTD

Huddersfield Road
Elland, West Yorkshire
HX5 9BW
TELEPHONE : ELLAND (01422) 371616
FAX No. : (01422) 376717
email : mail@bmselland.com

**Building
Management
Services**

Client

CDP Limited

Project

Industrial Development
Earlsfield Park,
Knowsley Lane,
Knowsley.

Sheet

Unit 4 - Floor plan layout

Drawn	DRH	Date	NOV 23
Scale	1 : 100		
Status	Tender		
Drawing No.	M3167-(4)-100 sk2	Revision	B