




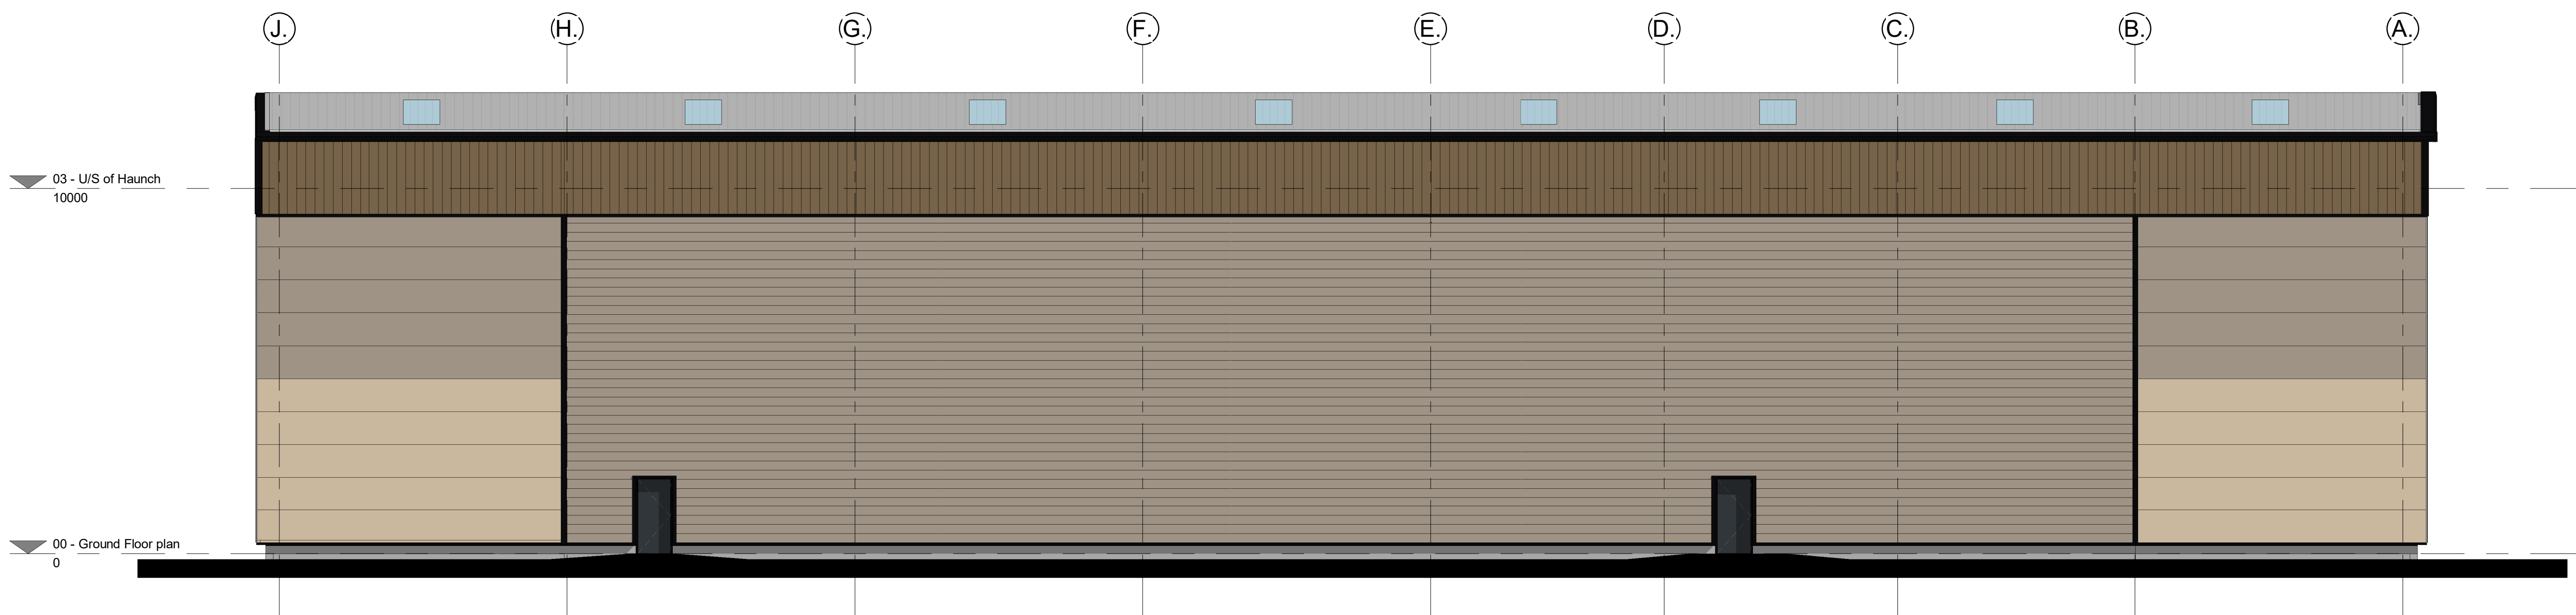


1 North Elevation
1 : 100

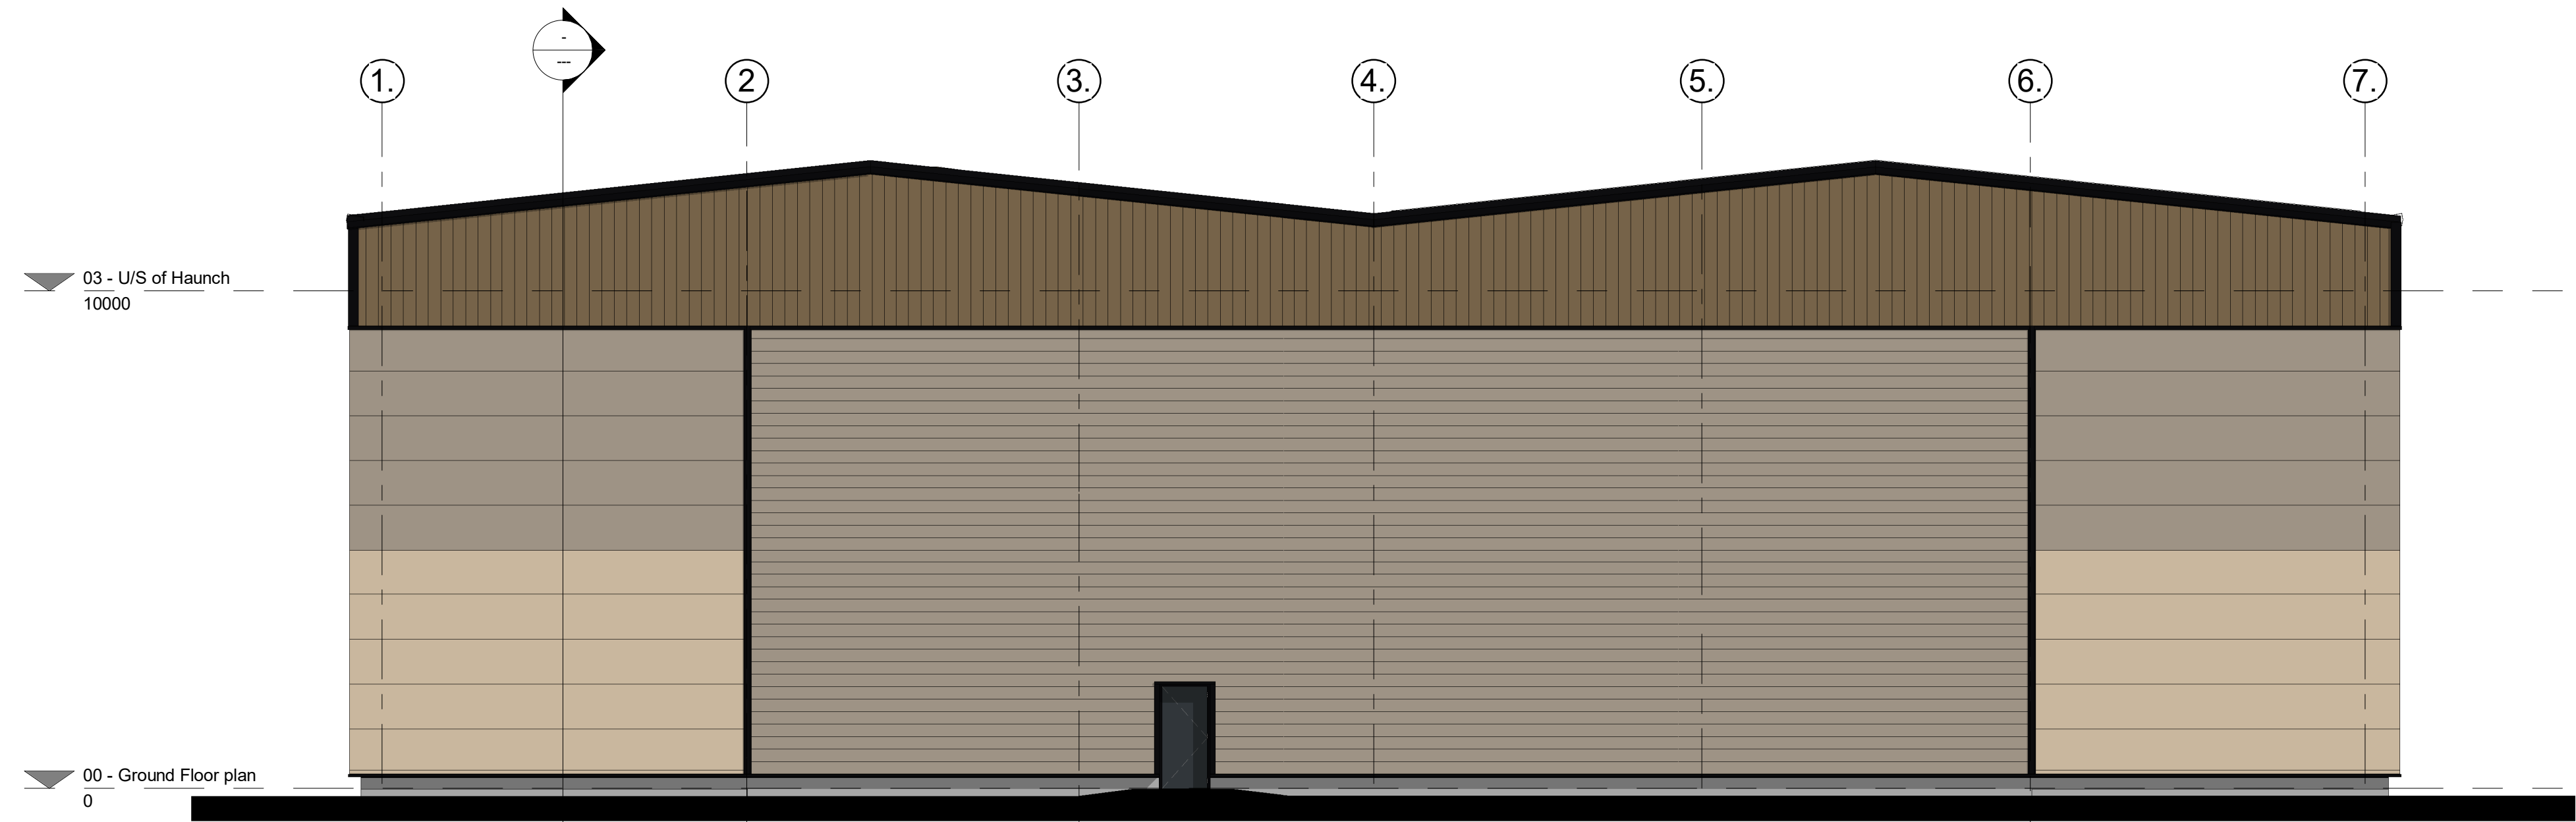


2 East Elevation
1 : 100

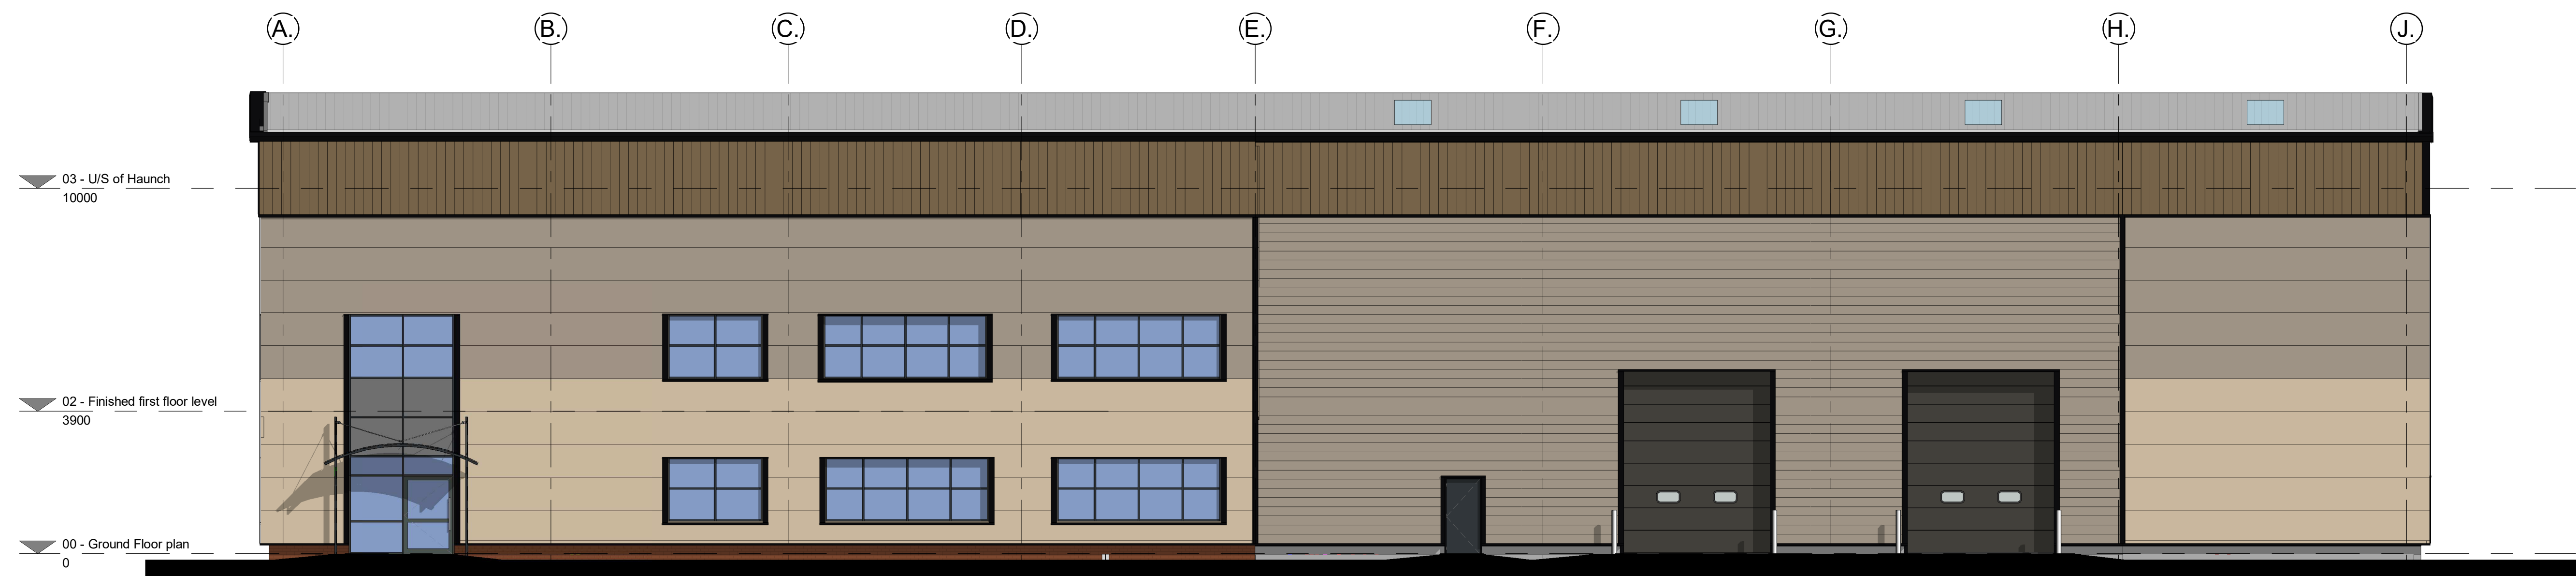

3 South Elevation
1 : 100

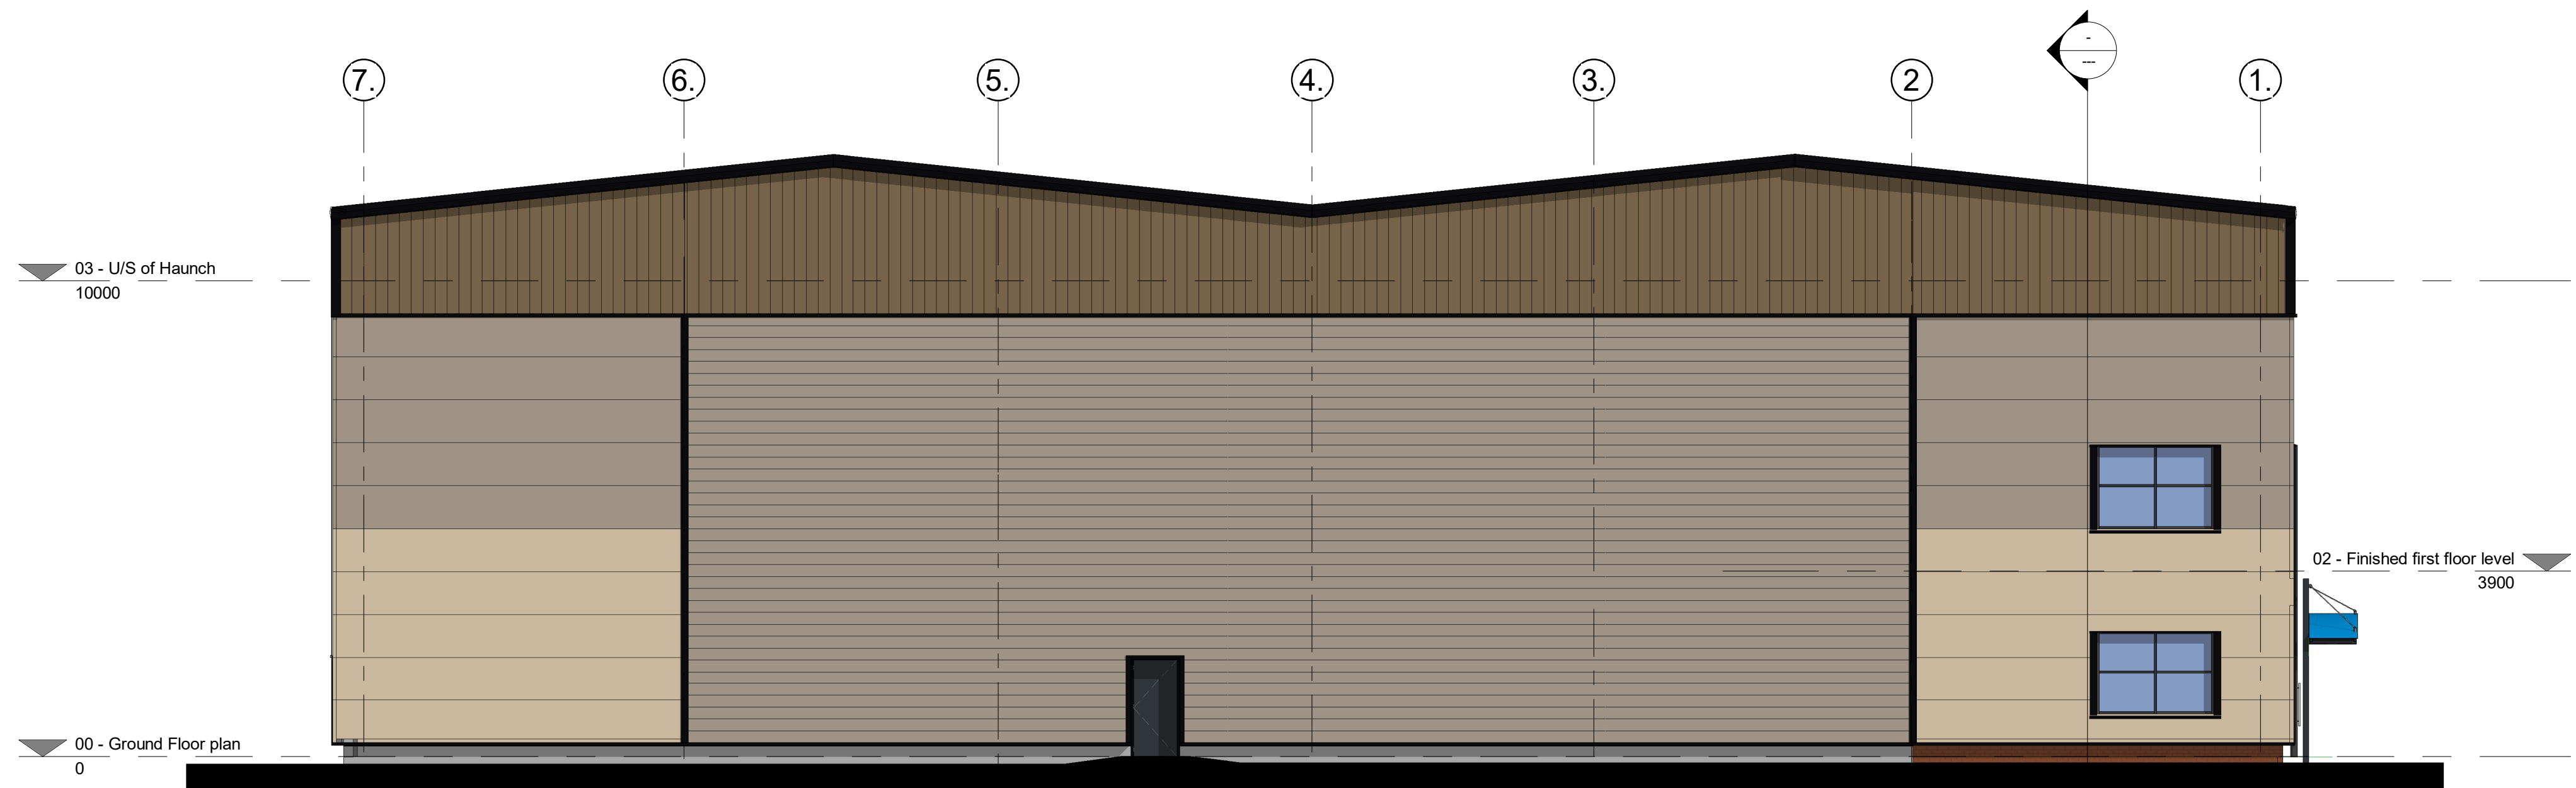

4 West Elevation
1 : 100

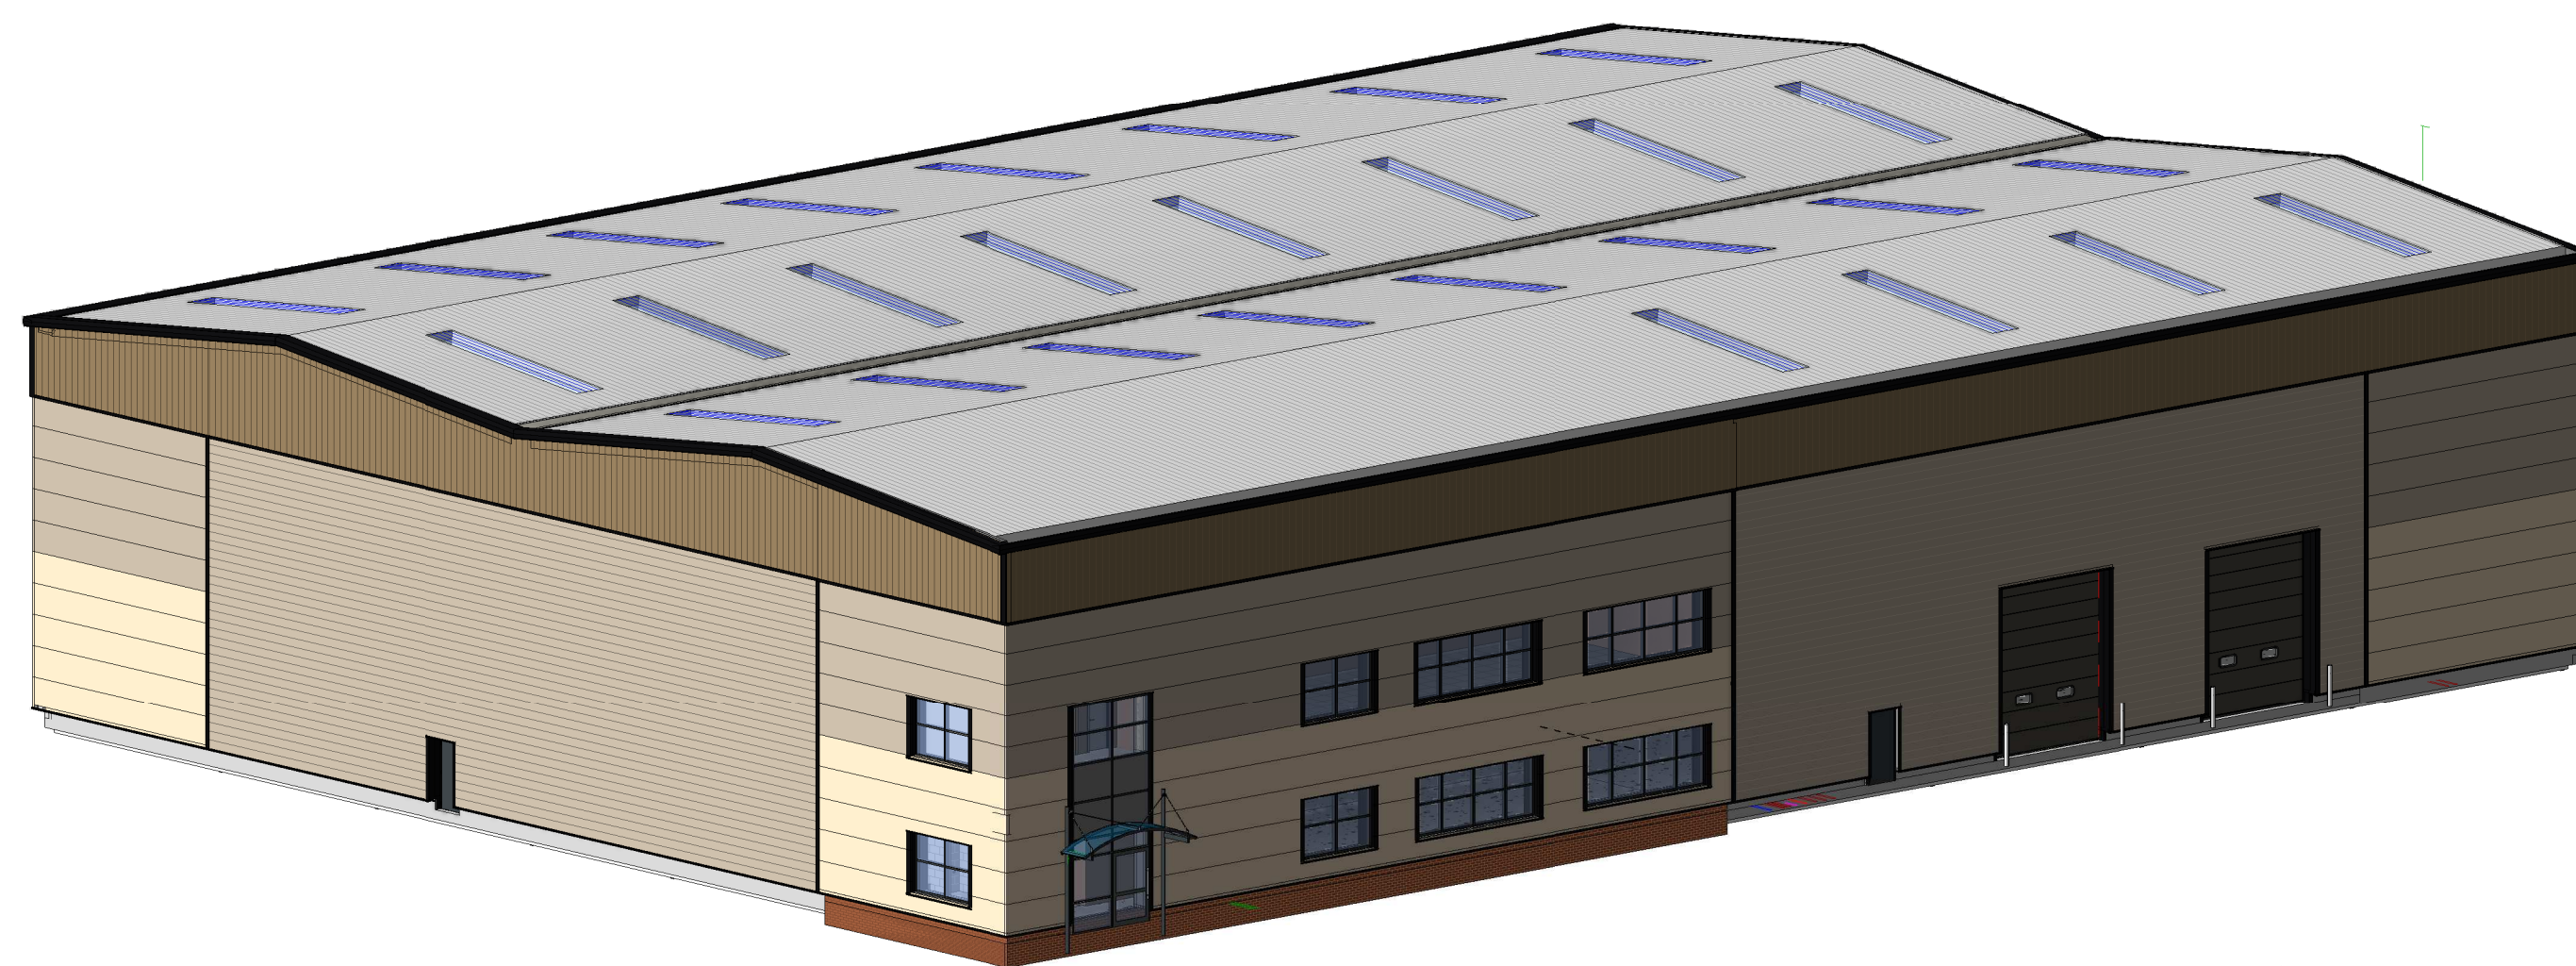

5 3D View

External Materials:
Roof:- Colour:- Goosewing Grey BS 10a05,
Rooflights:- 10% to warehouse area (Currently shown indicative).

Walls:- Vertical cladding - Profiled steel cladding,
colour:- Svelte Grey RAL 080 50 20

Walls:- Horizontal cladding Profiled steel cladding,
Colour:- Mushroom RAL 080 70 10

Composite corner feature panels:- Kingspan KS1000MR - Micro - rib composite panels laid horizontally in various
length, XL Forte finish, colour:- Cream RAL 1015, Mushroom RAL 080 70 10

Office corner panels:- Kingspan KS1000MR - Micro - rib composite panels laid horizontally, XL Forte finish,
colour:- Cream RAL 1015, Mushroom RAL 080 70 10

All flashing to be contrasting black RAL 9005

Doors / windows / Curtain walling - Polyester power coated frames, colour:- RAL 7022. Solar reflective glazing

Fire exit doors, steel door sets, colour:- RAL 7022

Level entry & dock doors, prefinished colour:- RAL 7022

Office brickwork to be lbstock red brick, Reference TBA.

Low level walls, retaining walls & walls to loading dock - Pre cast concrete.

Colours & finishes to be agreed with Local Authority

COPYRIGHT RESERVED

Notes

Revisions

Rev	Date	Description
A	09.01.24	Scale bar added following planning comments

BUILDING MANAGEMENT SERVICES LTD

Huddersfield Road
Elland, West Yorkshire
HX5 9BW
TELEPHONE:- ELLAND (01422) 371616
FAX No:- (01422) 378717
email:- mail@bmselland.com

**Building
Management
Services**

Client

CDP Limited

Project

Industrial Development
Earlsfield Park,
Knowsley Lane,
Knowsley.

Sheet

Unit 4 - Elevations

Drawn	DRH	Date	NOV 23
Scale	1 : 100		
Status	Tender		
Drawing No.	M3167-(4)-200 sk2	Revision	A