

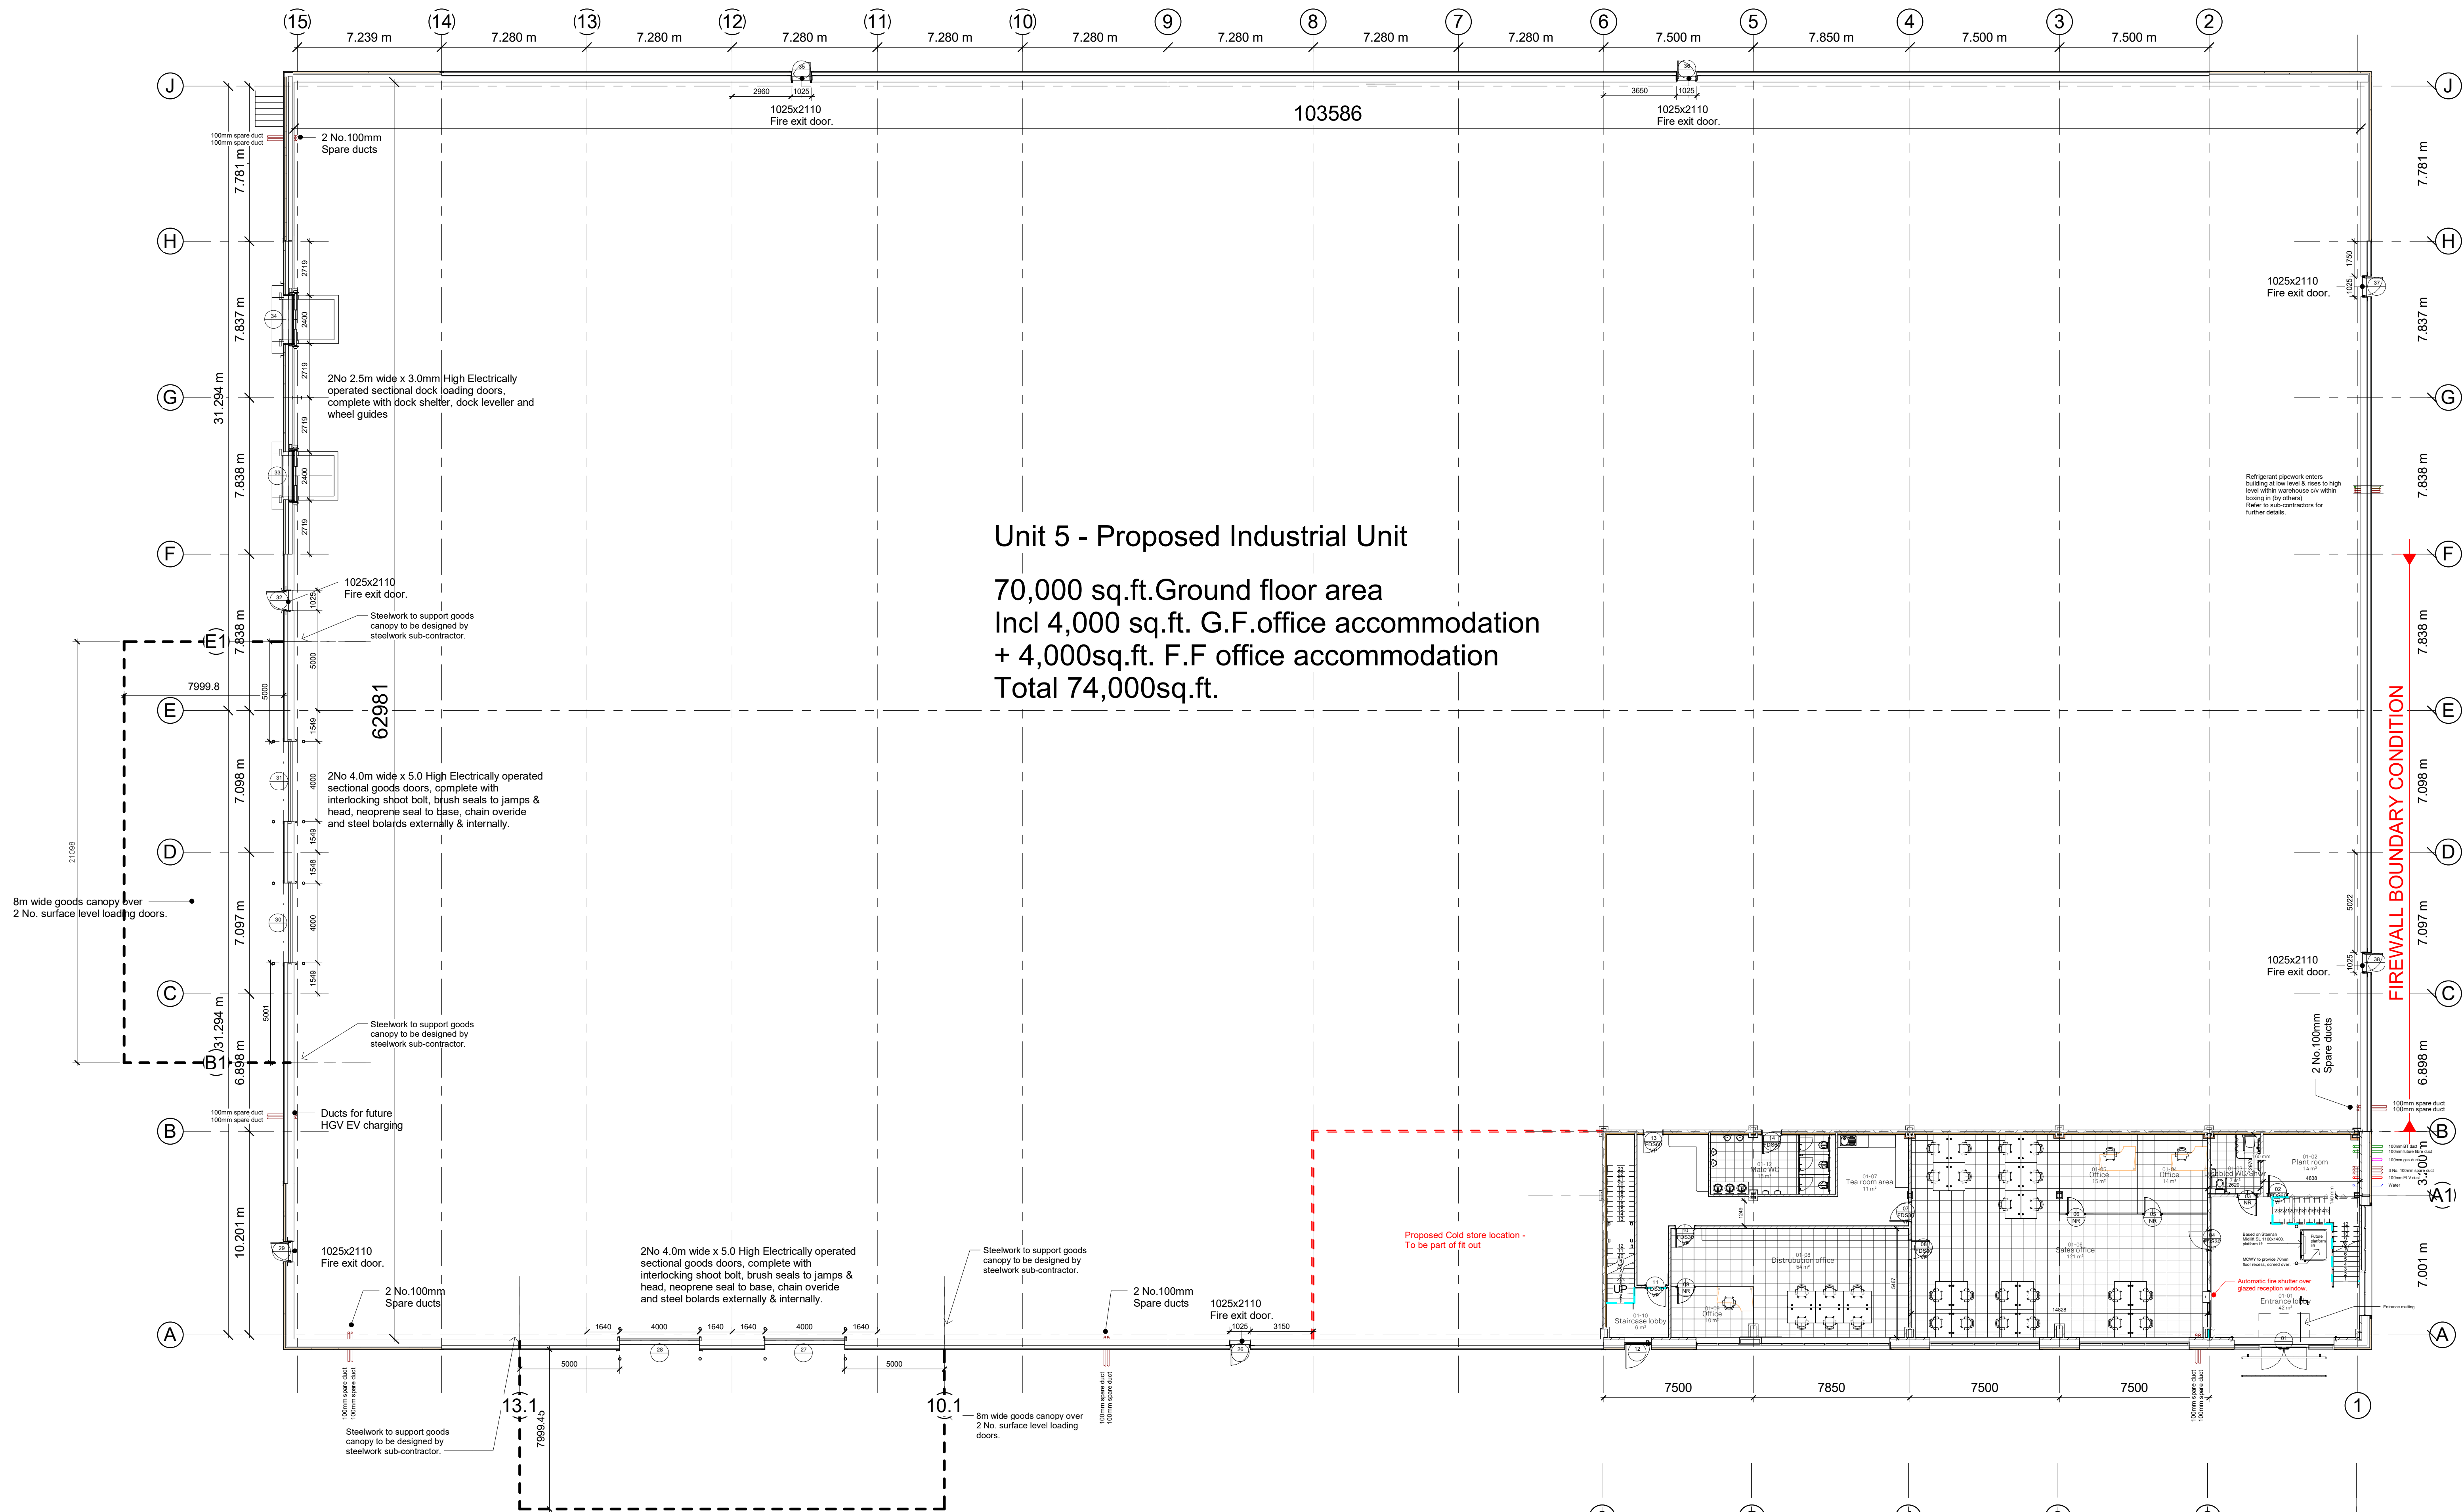


 

1 00 - Ground Floor plan
1 : 150

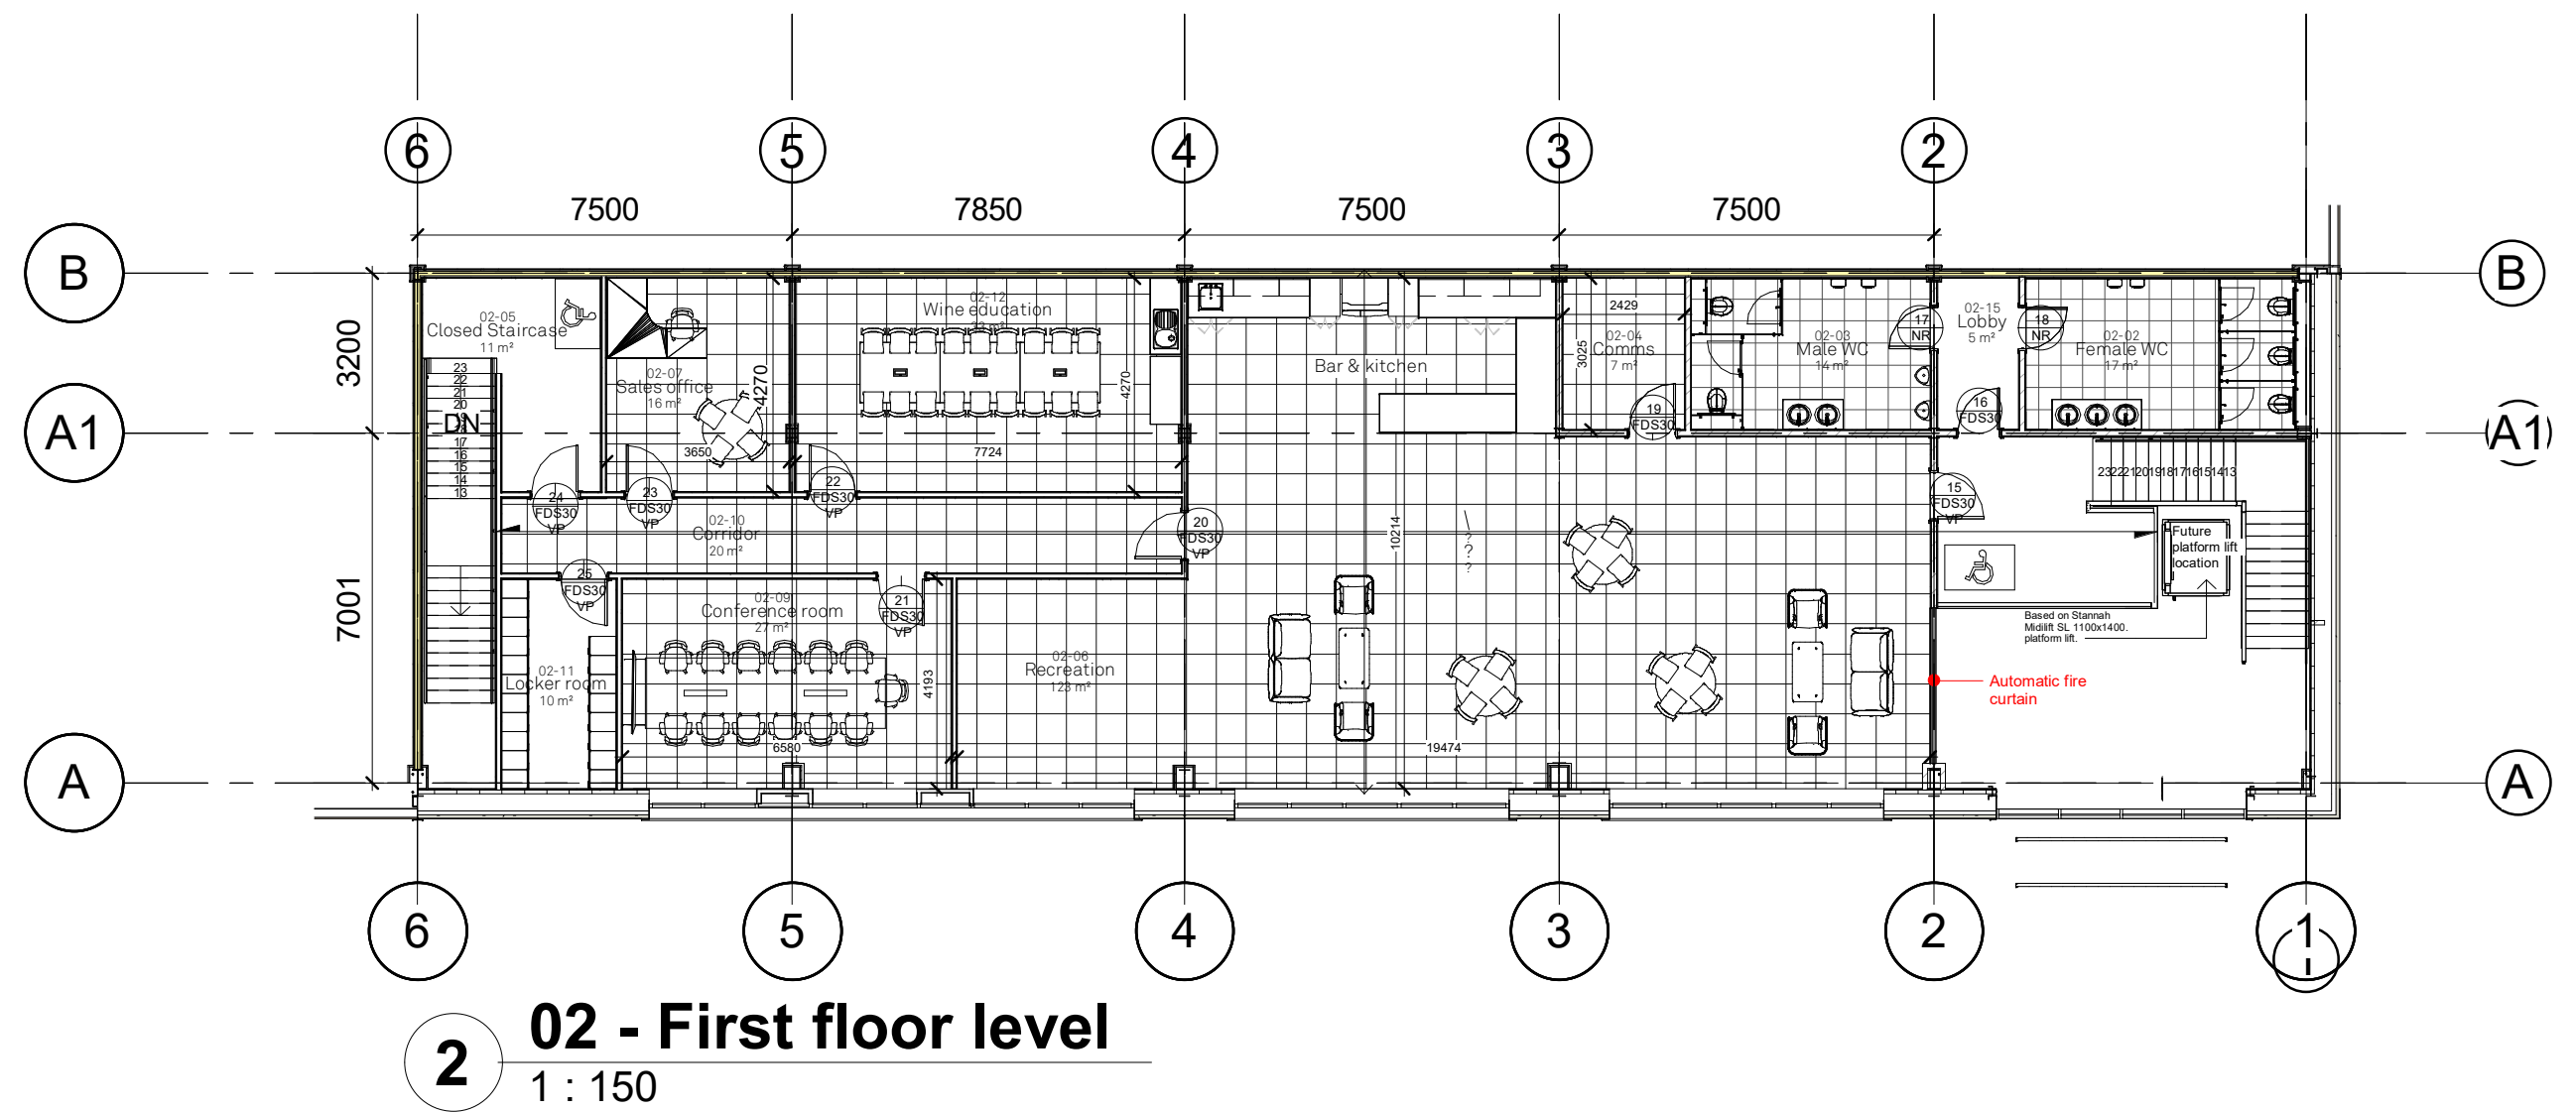

2 02 - First floor level
1 : 150

COPYRIGHT RESERVED

Notes

Revisions

Rev	Date	Description
A	16.3.23	Floor plan re-draw to suit clients requirements.
B	18.08.23	Plans revised following client meeting, first floor window omitted to East elevation
C	18.9.23	Good Canopies increased to 8m from building face
D	19.9.23	Steelwork columns added for goods canopies
E	20.9.23	Notes added regarding oak staircase and 70mm recess to future platform.
F	20.9.23	Note for main staircase revised to Precast stair with Oak Treads.
G	4.10.23	Goods canopy setting out updated.
H	09.01.24	Scale bar added following planning comments

BUILDING MANAGEMENT SERVICES LTD

Huddersfield Road
Elland, West Yorkshire
HX5 9BW
TELEPHONE : ELLAND (01422) 371616
FAX No. : (01422) 376717
email : mail@bmselland.com

Building
Management
Services

Client

CDP Limited

Project

Unit 5 Industrial Development,
Earlsfield Park,
Knowsley Lane,
Knowsley

Sheet

Unit 5 - Floor layout plan

Drawn DRH Date NOV 23

Scale

1 : 150

Status

Construction

Drawing No.

M3167-(5)-100-sk1

Revision

H