

Planting Schedule LL01 - Unit 2

Trees	Number	Species	Girth	Height	Specification
3 -	Alnus glutinosa	2L	3.0m	Feathered	
5 -	Betula pendula	14-16cm		Extra Heavy Standard	
8 -	Carpinus betulus	14-16cm		Extra Heavy Standard	
2 -	Fagus sylvatica	14-16cm		Extra Heavy Standard	
11 -	Prunus avium	14-16cm		Extra Heavy Standard	
1 -	Prunus avium 'Flora Plena'	14-16cm		Extra Heavy Standard	
8 -	Prunus padus 'Albertyl'	14-16cm		Extra Heavy Standard	
5 -	Quercus robur	14-16cm		Extra Heavy Standard	
15 -	Tilia cordata 'Green Spire'	14-16cm		Extra Heavy Standard	
Total: 58 -					

Hedges	Number	Species	Height	Density
144 -	Griselinia littoralis	Selected to 900mm	5/m	
Total: 144 -				

Shrubs	Number	Species	Pot Size	Density
16 -	Perovskia 'Blue Spire'	2L	5/m²	
5 -	Rosa 'Bonica'	7L	Counted	
5 -	Rosa 'Iceberg'	7L	Counted	
139 -	Rosa Rugosa 'Fru Dagmar Hastrup'	5L	4/m²	
177 -	Sarcococca hookeriana digyna	5L	4/m²	
Total: 402 -				

Herbaceous	Number	Species	Pot Size	Specification	Density
95 -	Aster frikartii 'Monch'	1L			8/m²
220 -	Bergenia 'Purpurea'	2L			8/m²
131 -	Euphorbia amy. robbiae	1L			8/m²
905 -	Geranium mac. 'Czakori'	1L			8/m²
230 -	Nepeta 'Six Hills Giant'	2L			5/m²
154 -	Rudbeckia 'Goldsturm'	1L			8/m²
Total: 1735 -					

Woodland Mix	Number	Species	Height	Specification	Density	% Contribution
19 -	Acer campestre	450-600mm	Locate to edges	2Ctr	10%	
38 -	Betula pendula	600-900mm	Distribute throughout	2Ctr	20%	
47 -	Corylus avellana	450-600mm	Distribute throughout	2Ctr	25%	
10 -	Crataegus monogyna	600-900mm	Distribute throughout	2Ctr	5%	
19 -	Ilex aquifolium	300-400mm	Distribute throughout; pot grown	2Ctr	10%	
10 -	Pinus nigra Austriaca	300-400mm	Distribute throughout	2Ctr	5%	
38 -	Quercus robur	600-900mm	Distribute throughout	2Ctr	20%	
10 -	Tilia cordata	450-600mm	Distribute throughout	2Ctr	5%	
Total: 191 -						

Woodland Shrub Mix	Number	Species	Height	Specification	Density	% Contribution
71 -	Corylus avellana	450-600mm		1.5Ctr	40%	
18 -	Crataegus monogyna	600-900mm		1.5Ctr	10%	
18 -	Ilex aquifolium	300-400mm	pot grown	1.5Ctr	10%	
9 -	Malus sylvestris	600-900mm		1.5Ctr	5%	
18 -	Prunus spinosa	600-900mm	Locate to edges	1.5Ctr	10%	
9 -	Rosa canina	600-900mm	Locate to edges	1.5Ctr	5%	
9 -	Sorbus aucuparia	600-900mm		1.5Ctr	5%	
27 -	Viburnum opulus	600-900mm	Locate to edges	1.5Ctr	15%	
Total: 179 -						


Native Hedge	Number	Species	Height	Specification	Density	Percentage Contribution
1006 -	Crataegus monogyna	600-900mm	All in 600mm perforated 'Tuley' tubes		5/m	80%
253 -	Ilex aquifolium	300-450mm	All in 600mm perforated 'Tuley' tubes. Plant at 1m centres along hedge		5/m	20%
Total: 1259 -						

Woodland areas mulched with 450mm radius circle and under sown with wildflower seed.
Woodland shrub areas to be mulched overall.
All in 600mm perforated 'Tuley' tubes.


See drawing SF 3422 LL02 for Specification notes.

Bird & Bat Boxes

to be located as directed by the landscape architect

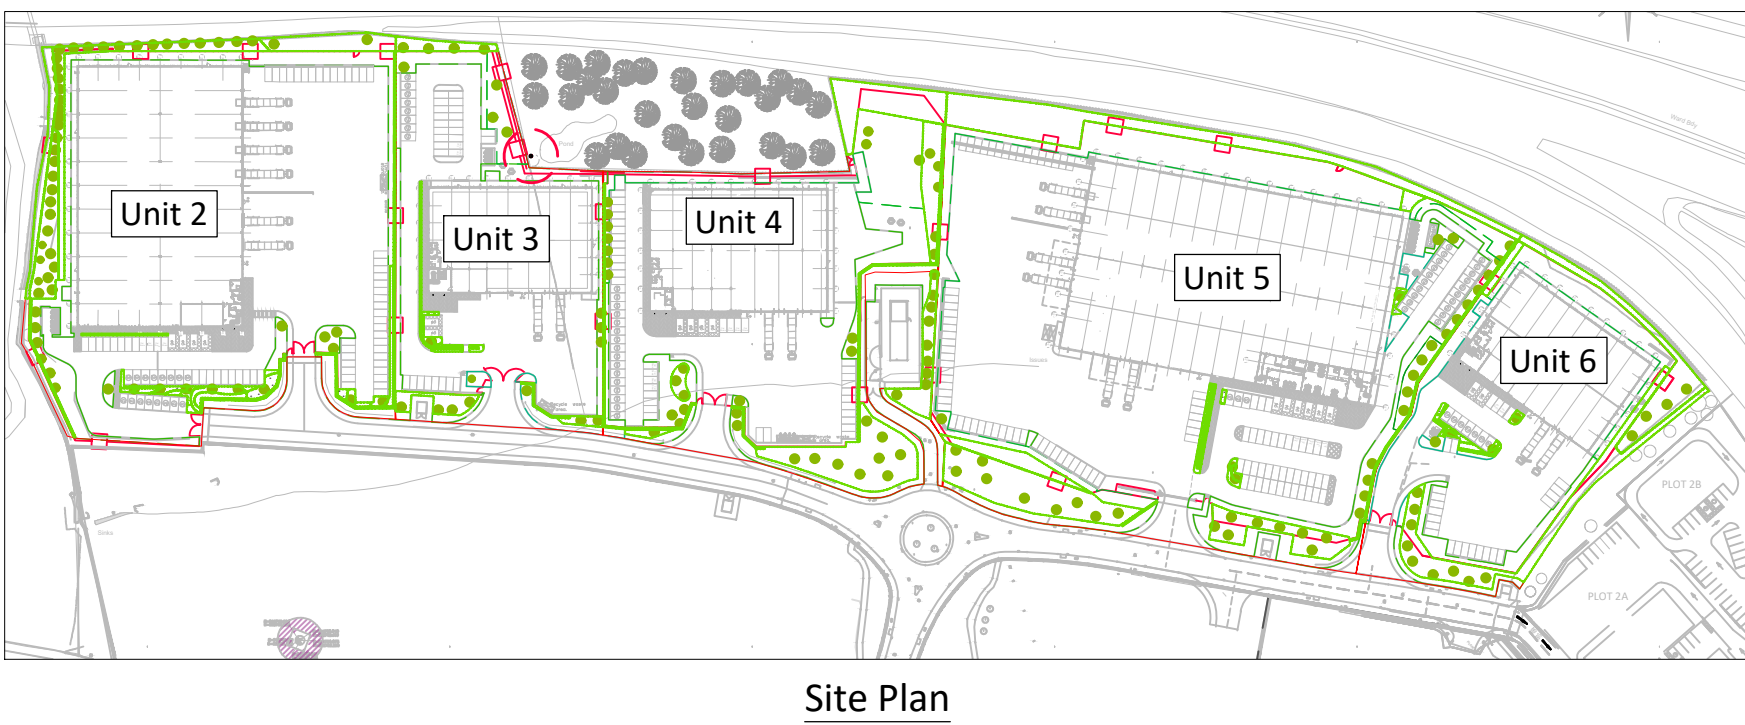

Site Plan

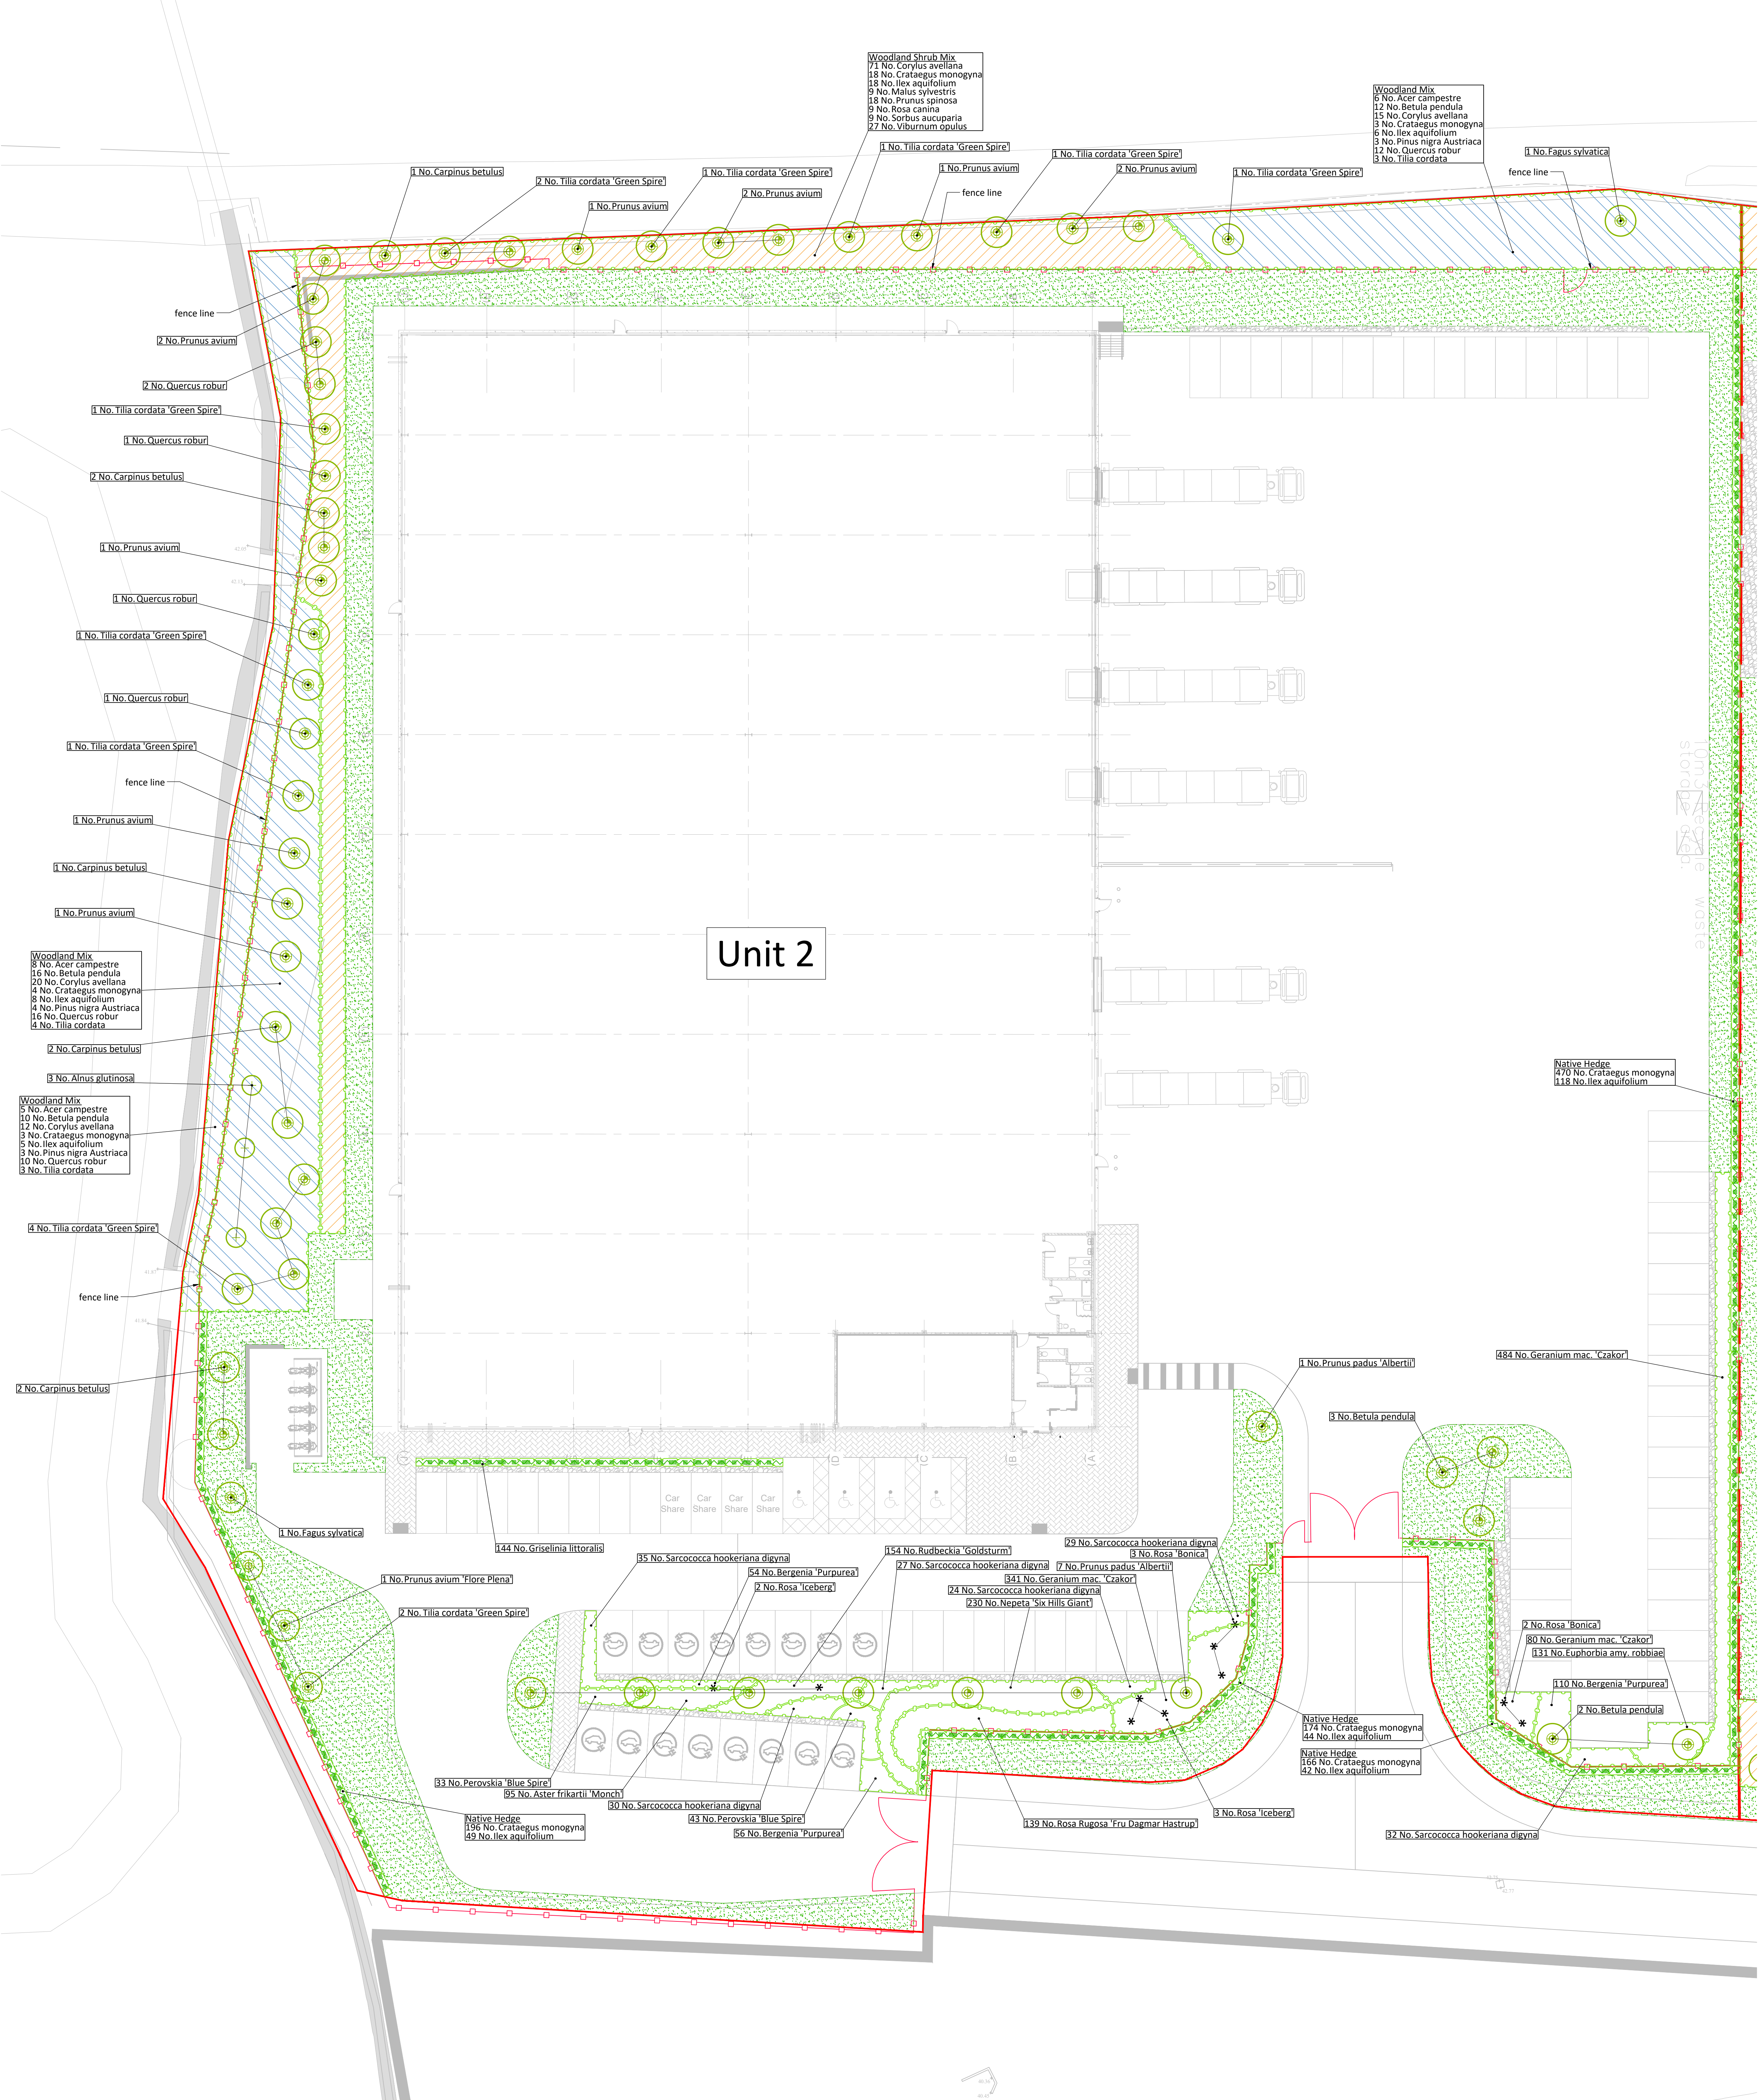

DESIGN RISK: PROJECT-SPECIFIC SIGNIFICANT RISKS		
#	Hazard/Risk	Mitigation/ Residual Risk
1	-	-
2	-	-
3	-	-
4	-	-
5	-	-

KEY	
	Low maintenance grass mix
	Turf
	Ornamental bed planting
	Woodland mix
	Woodland shrub mix
	Proposed hedge
	Wildflower seed mix
	Wildflower turf
	Spot planting
	Proposed tree feathered
	Proposed tree heavy standard 12-14cm girth
	Proposed tree extra heavy standard 14-16cm girth
	Proposed tree extra heavy standard 16-18cm girth
	Gravel
	Site boundary
	Unit area demarcation

FOR INFORMATION			
E	13.12.23	Various amendments to suit updated base plan	MSt MS
D	17.11.23	Amendments to planting along western boundary	MSt MS
C	13.11.23	Further amendments with new base plan	MSt MS
B	24.10.23	Amended following comments from planning officer	MSt MS
A	15.06.23	Various amendments to suit updated base plan	MSt -
Rev.	Date	Comments	Drawn Chkd

SMEEDEN FOREMAN	
Landscape Architecture • Ecology • Arboriculture	
Smeeden House, Low Moor Lane, Salford, Greater Manchester, M6 6PU, UK	
www.smeedenforeman.co.uk tel: 0161 883 3030	

Project	
Earlsfield Park	
Title	
Landscape Proposals - Unit 2	
Project No.	Drawing No.
SF 3422	LL01
Scale	Date
1:200 @ A0	07.06.2023
Drawn by	Checked by
MSt	MSt

Do not scale from this drawing.	
All plants including materials must be in accordance with British Standards, EC Standards, Health & Safety at work act & all other relevant regulations & Byelaws. All products to be used in accordance with the manufacturer's recommendations.	
Smeeden Foreman Limited has not checked or verified, and shall therefore not be liable for any inaccuracies which may be attributable to any information provided by third parties that may have been utilized within this drawing.	
Any discrepancies should be brought to the attention of Smeeden Foreman Limited.	
The locations of above and below ground utilities equipment, if shown, have been reproduced from plans supplied to Smeeden Foreman Limited by third parties. Although not the client's responsibility, Smeeden Foreman Limited shall not be held responsible for any inaccuracies which may be attributable to any information provided by third parties that may have been utilized within this drawing.	