

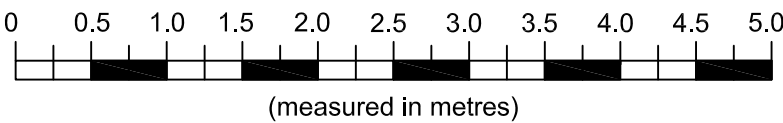


The Contractor is responsible for checking dimensions and any discrepancy to be verified with the Architects before proceeding. Figured dimensions to be worked to only. Subject to all Local Authority and Statutory approvals.
DO NOT SCALE

PLANNING

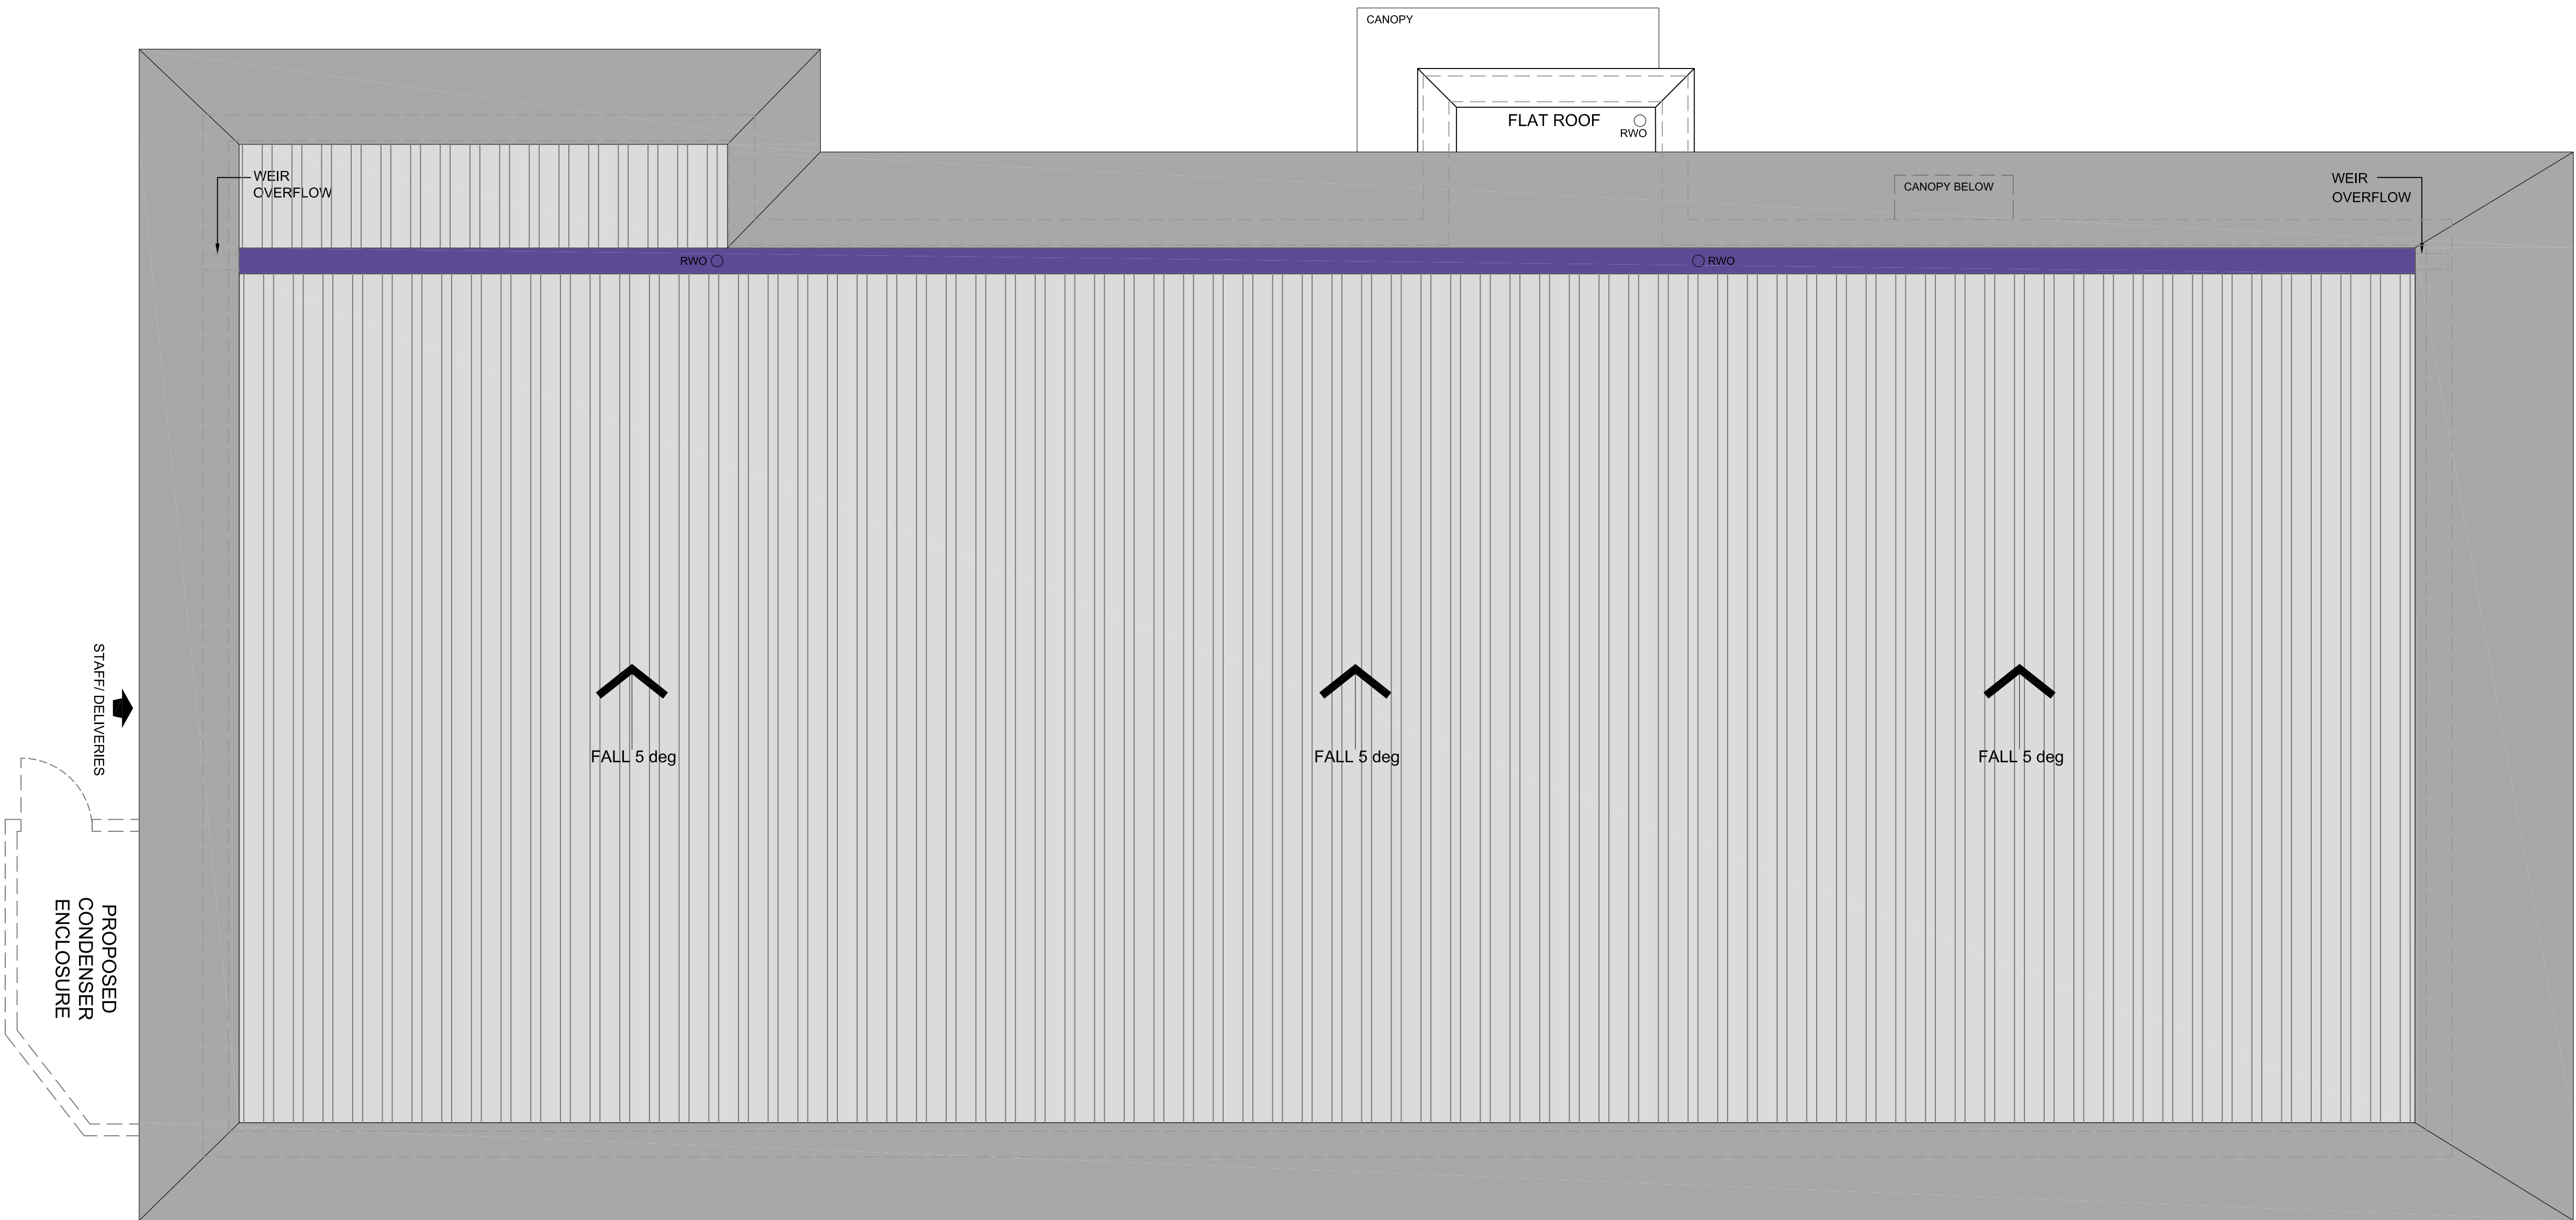

1:50

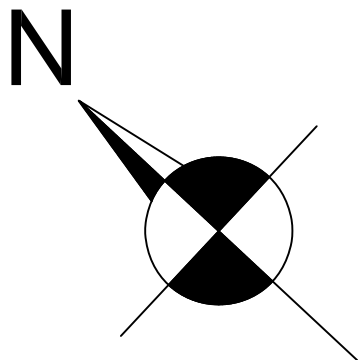

ROOF PLAN

B	Canopy + condenser enclosure added	04.12.23
A	General updates	02.08.23
REV	DESCRIPTION	DATE

EMERSON HOUSE, HEYES LANE,
ALDERLEY EDGE,
CHESHIRE SK9 7LF
Tel: (01625) 588400, Fax: (01625) 588276



location
ACADEMY BUSINESS PARK
LEES ROAD KNOWSLEY L33 7SA

title
Proposed Roof Plan
Unit 6A Resturant/ Drive Thru

scale 1:50	ref @ A1	checked t.l.h.	date 29.04.19
---------------	-------------	-------------------	------------------

drawing no.
389-PL-2117-B