


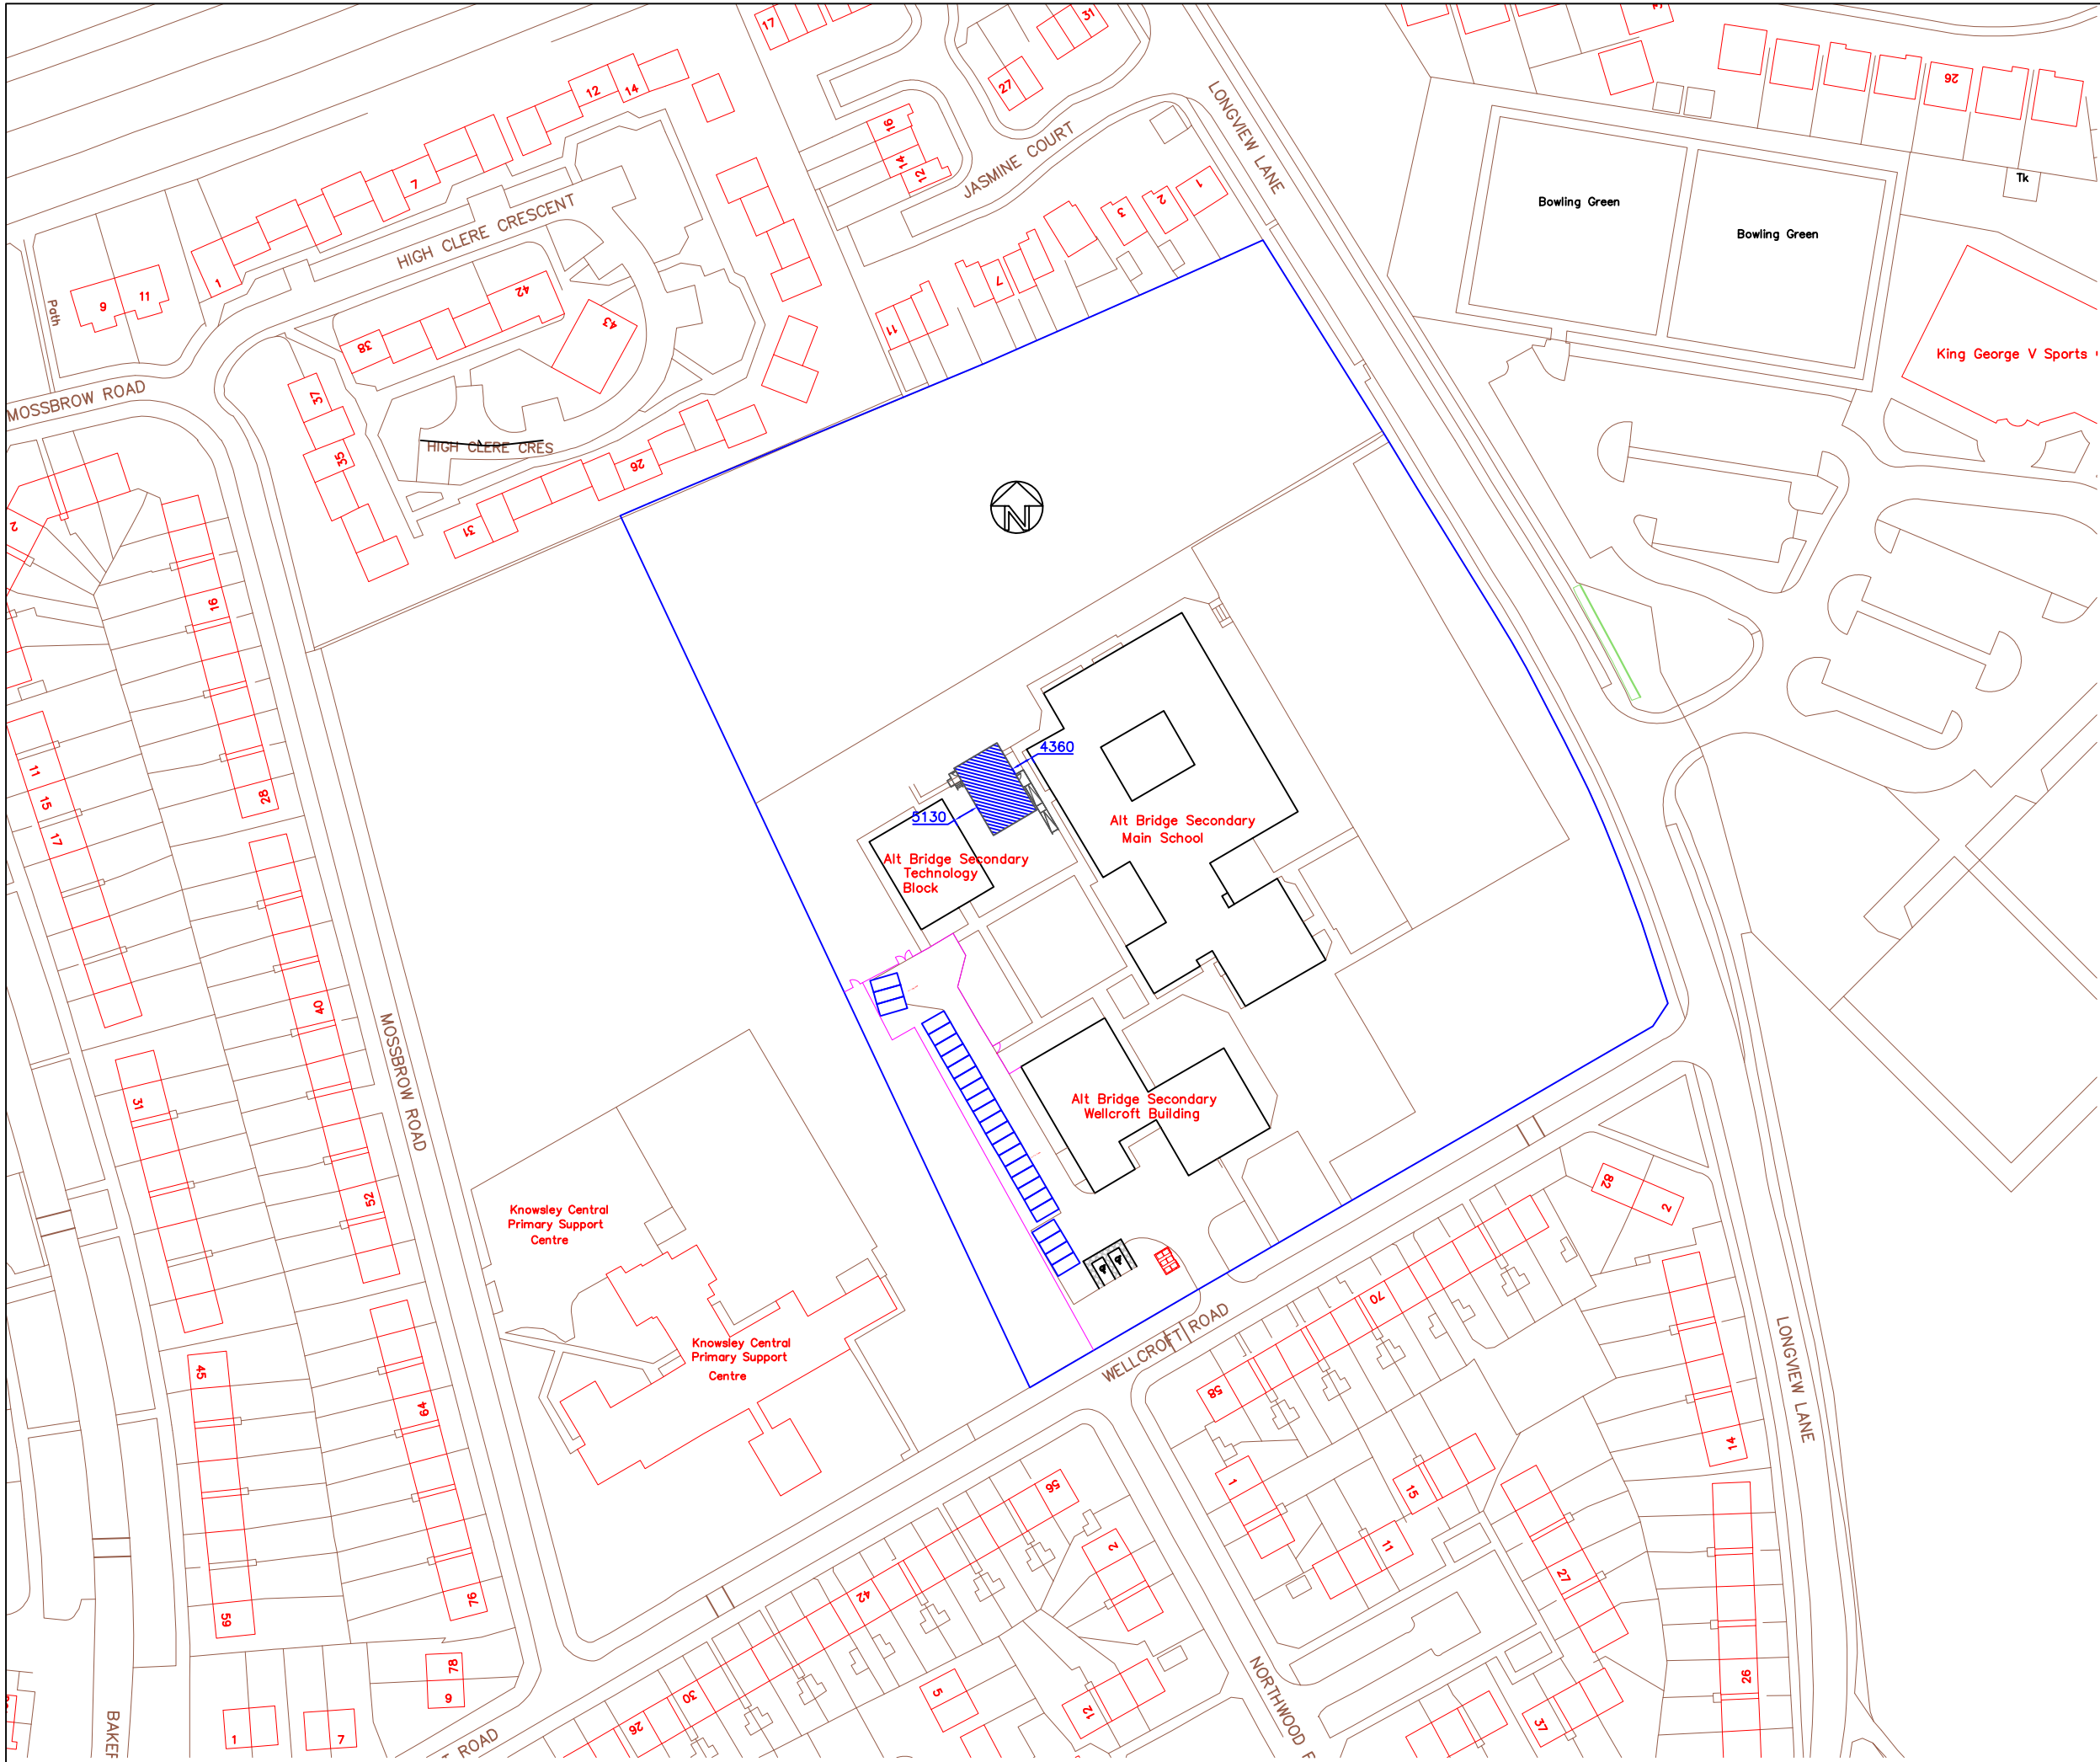

A 1200mm clear working space has to be provided on all Permaspace Single Module Installations
A 2500mm clear working space has to be provided on all 2 or more module Permaspace installations. Ground condition to be level, consolidated ground. Unless previously agreed.

Do Not Scale From Drawing
If Unsure Please Contact The Sibcas Drawing Office
Sibcas Take No Responsibility For Errors Caused By Scaling From The Drawing

Rev	By	Date	Description	Chk	App
S-0	KP	19.05.21	Initial Drawing	RB	

INFORMATION



flexible modular accommodation



Head Office
Easton Road,
Bathgate,
West Lothian,
EH48 2SF

Tel: 01506 633122
Fax: 01506 636320
www.sibcas.co.uk

Client	Knowsley MBC
Project	Alt Bridge Special School
Drawing Title	50' x 32' Permaspace Site Plan
Scale	1:1250 @ A3
Drawing No.	Revision
082 21 02	S-0