



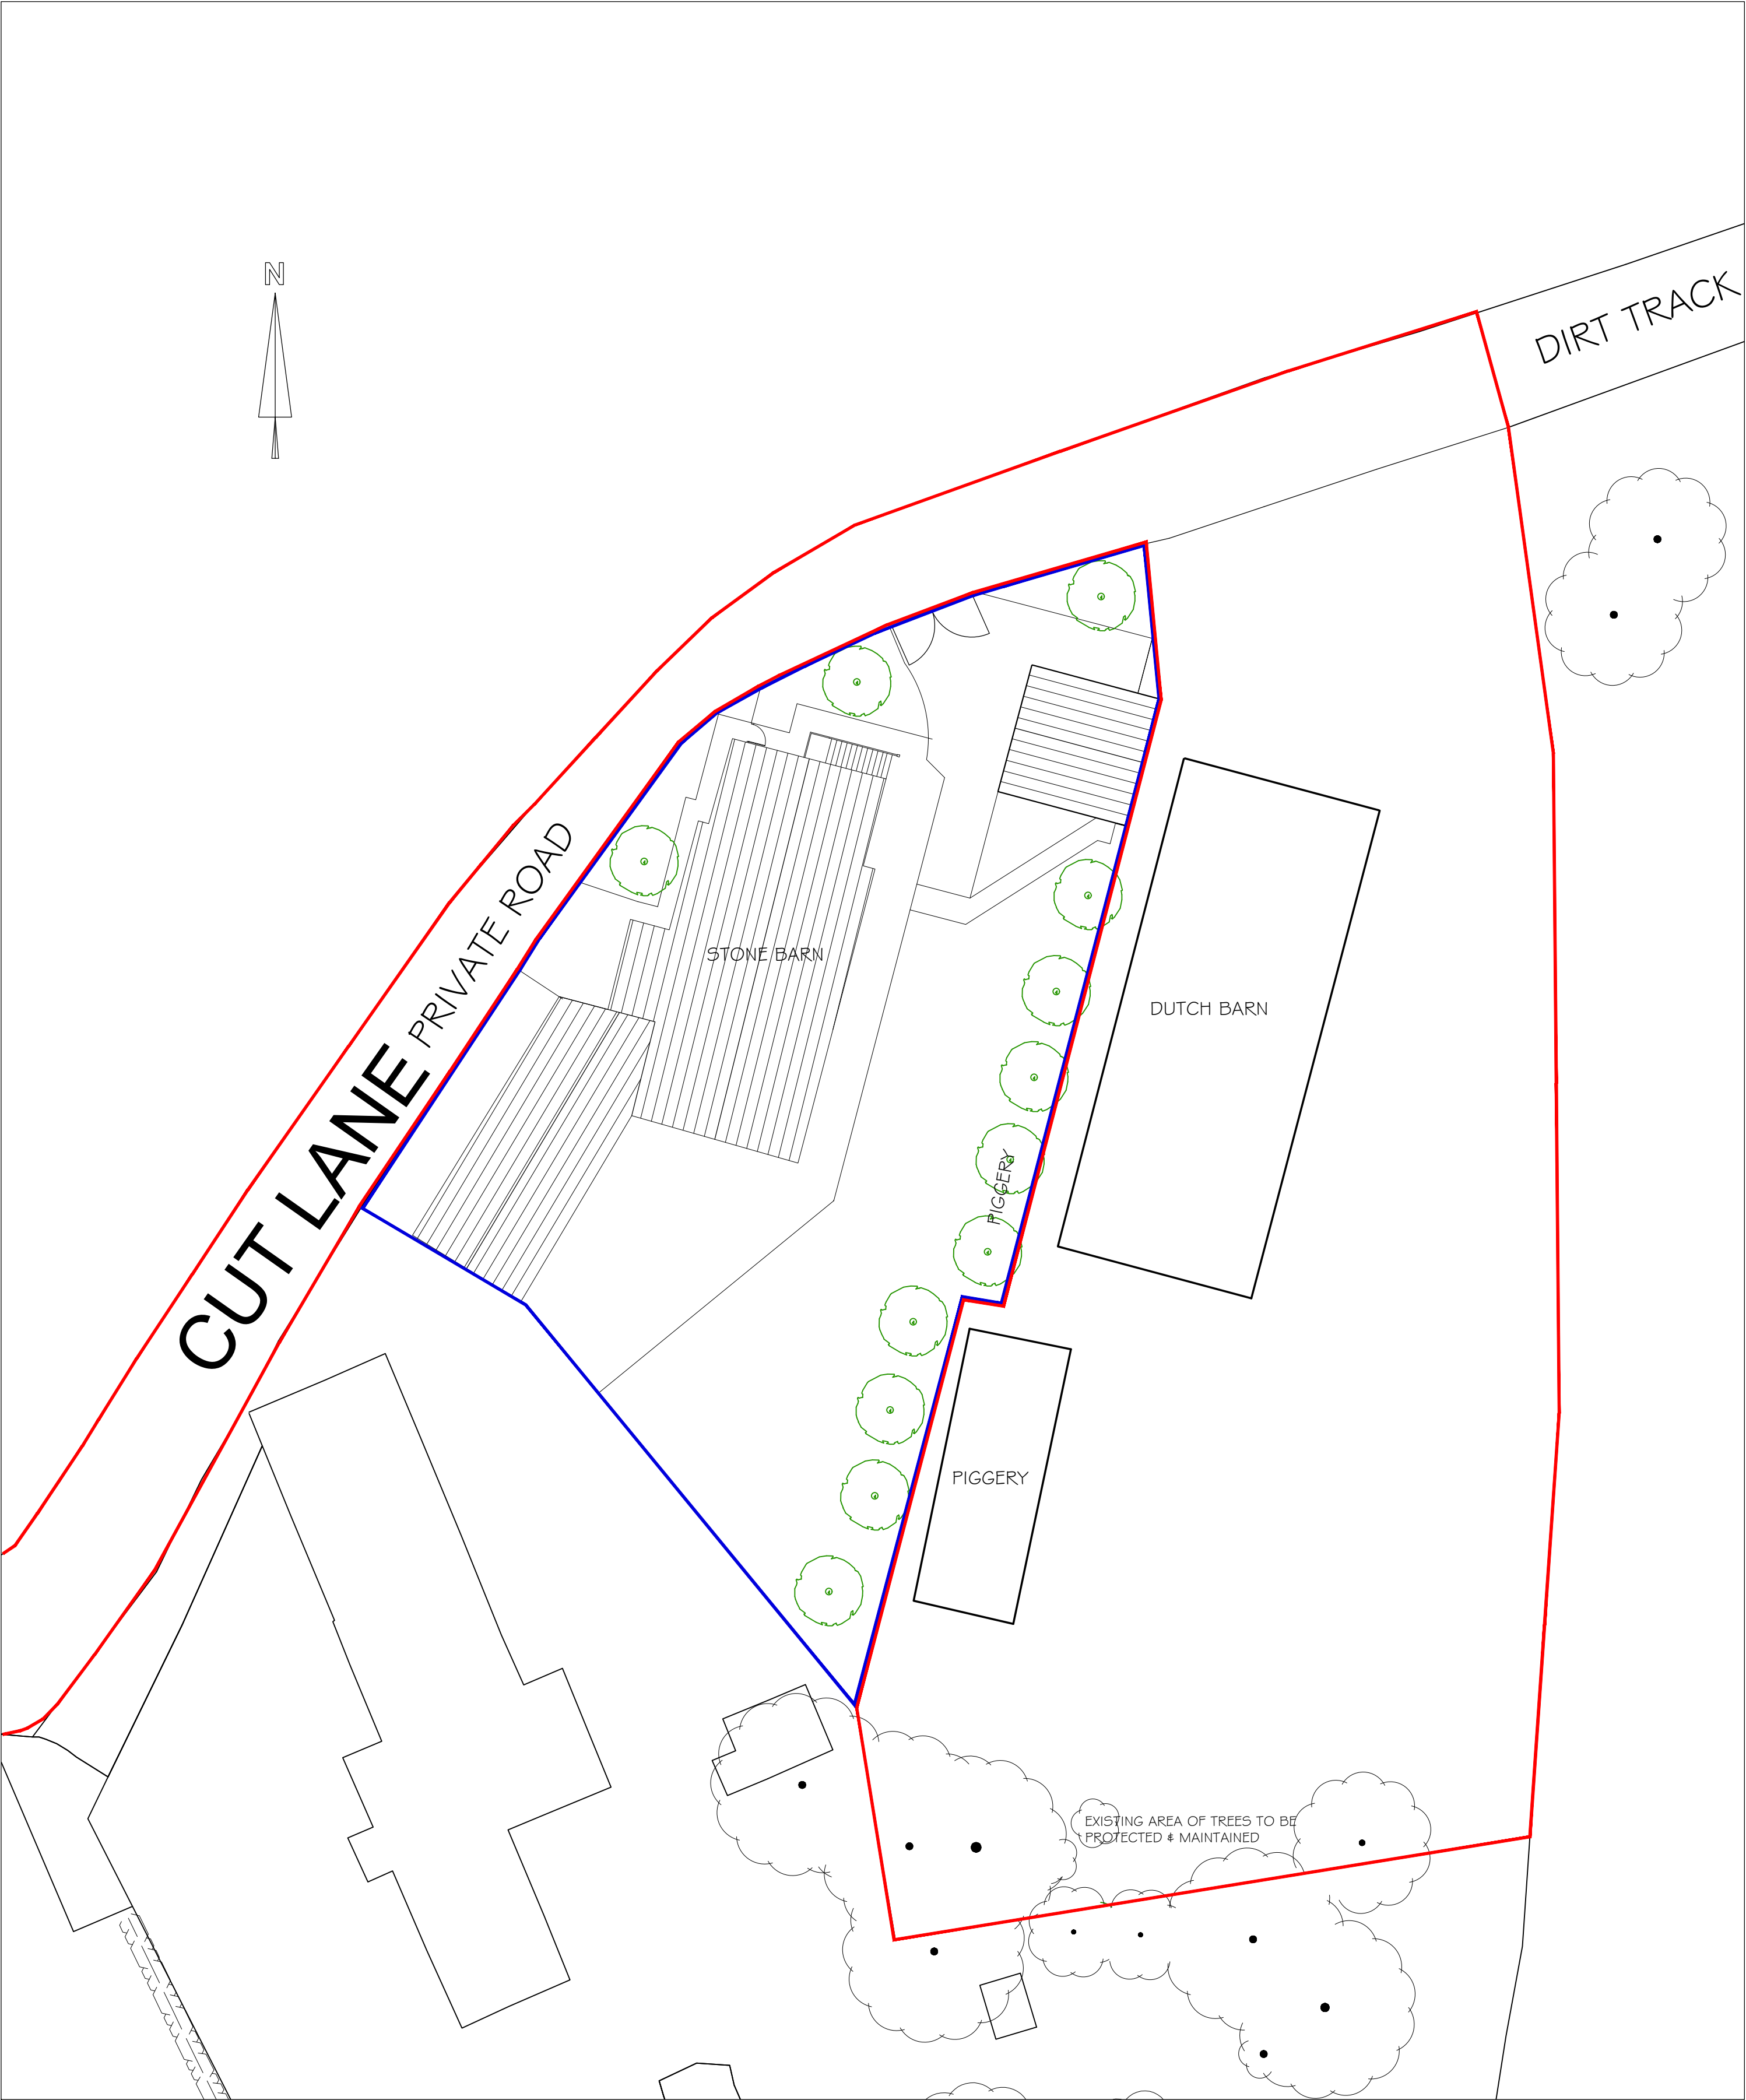

EXISTING BLOCK PLAN (1:200)



NOTES
EXACT DETAIL OF ALL BOUNDARY TREATMENTS TO BE AGREED SEE DRAWING 03 FOR INDICATIVE DETAILS
ALL NEW TREES TO BE 3m STANDARD OF NATIVE SPECIES 3No NEW TREES.
TYPE AND SPACING OF TREES TO BE AGREED.
SEE DRAWING 03 FOR TREE PLANTING DETAIL.

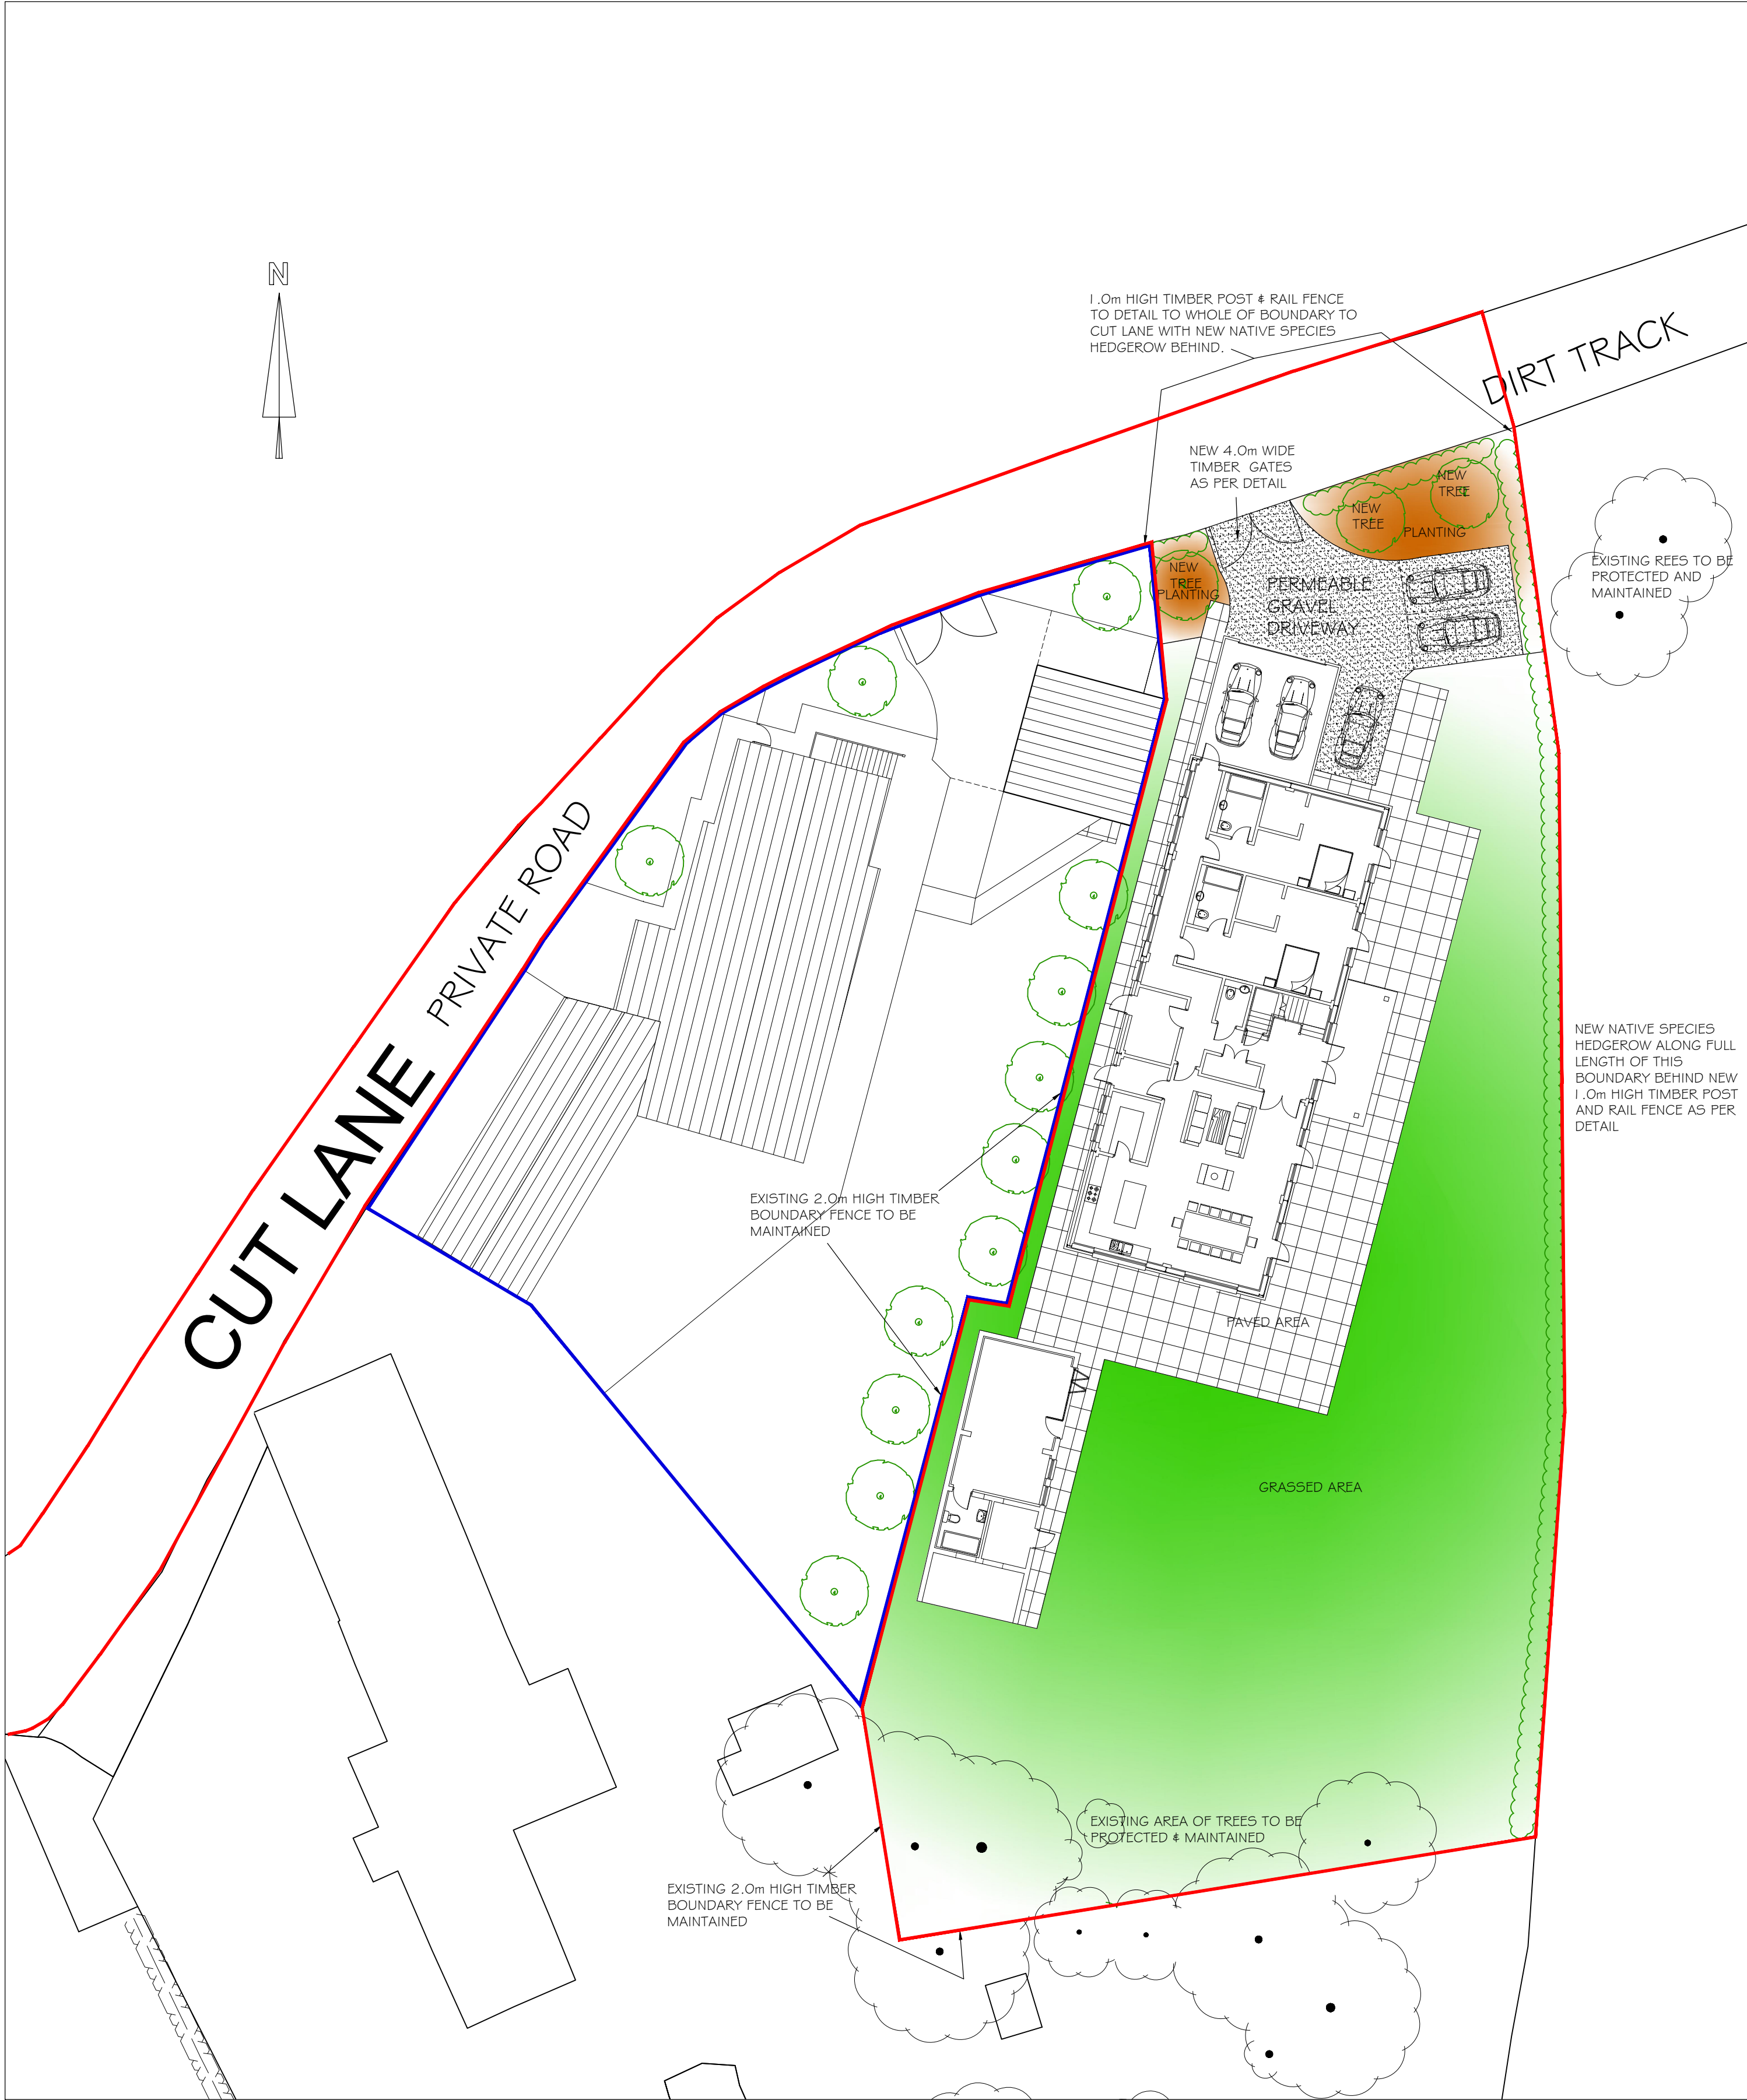

PROPOSED BLOCK PLAN (1:200)



Project: CHANGE OF USE AND EXTENSION OF FORMER DUTCH HAY BARN TO 1 NO. DWELLING, CONVERSION OF FORMER PIGGERY TO ANCILLARY HOME OFFICE, MEANS OF ACCESS AND EXTERNAL LANDSCAPING WORKS. LAND AT FORMER COACH ROAD FARM CUT LANE KNOWSLEY, L33 3AJ		Scale: 1:200 @ A1
Date: MAY 2024		
Plan: EXISTING & PROPOSED SITE PLANS		Dwg.No: MG2024/PL02