




BLOCK PLAN

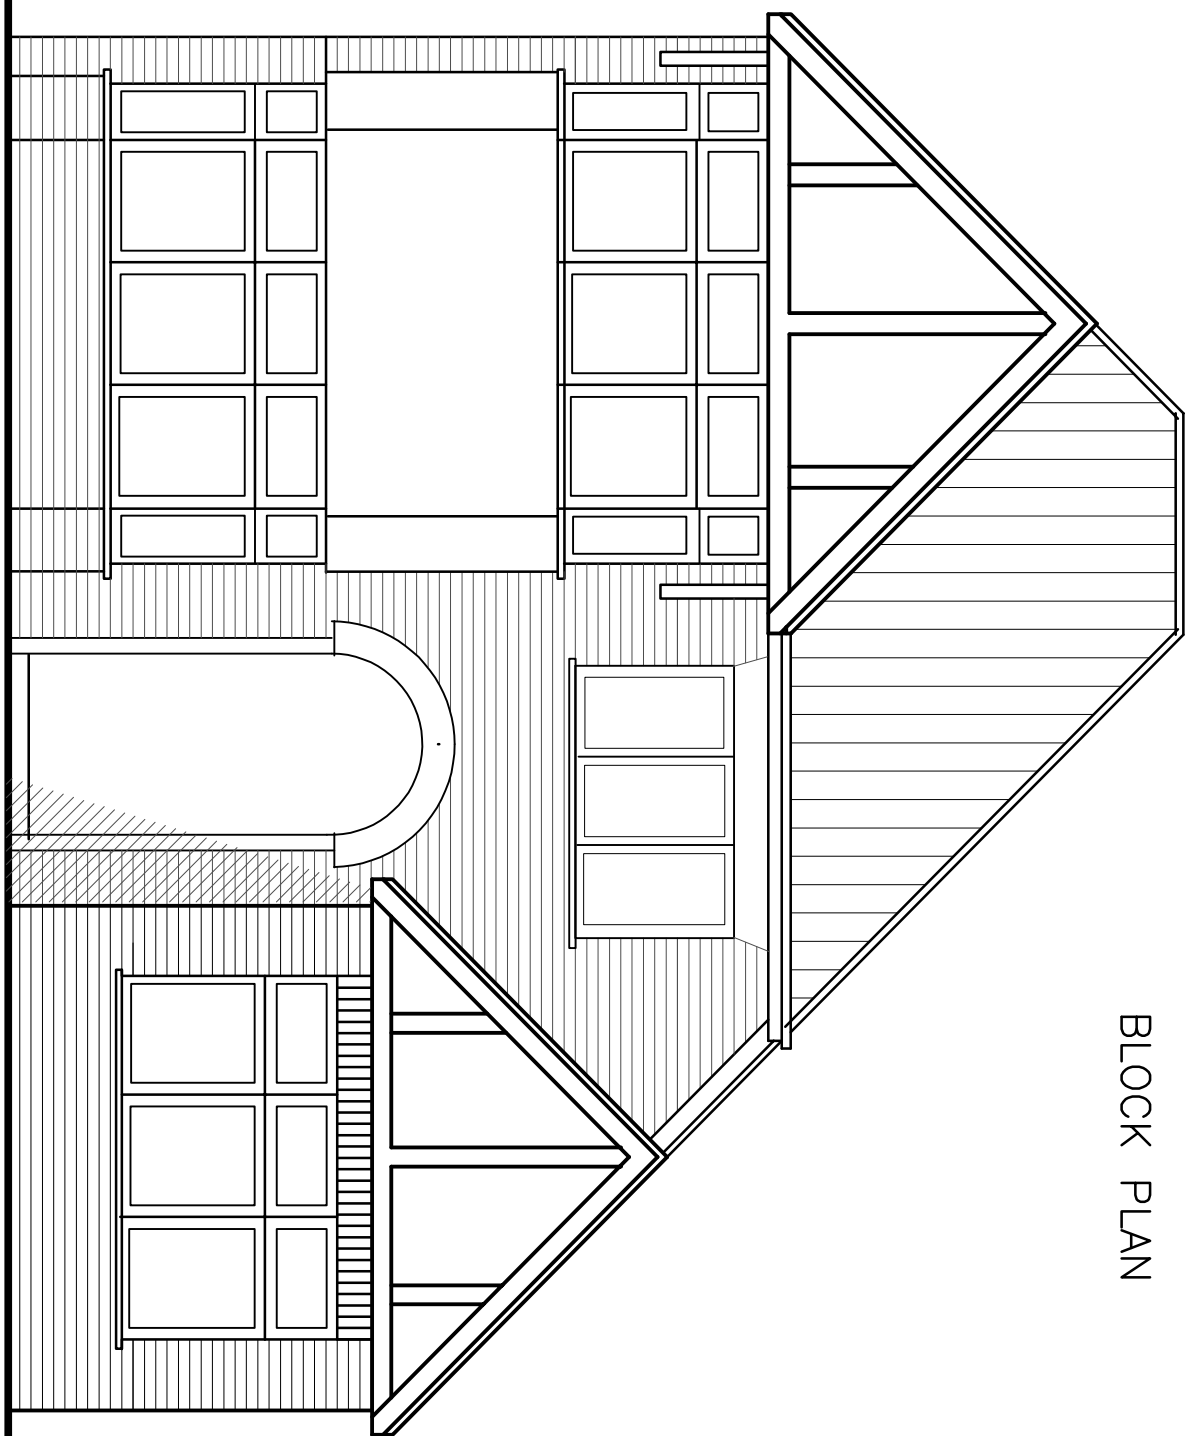


FRONT ELEVATION AS PROPOSED
Unaffected

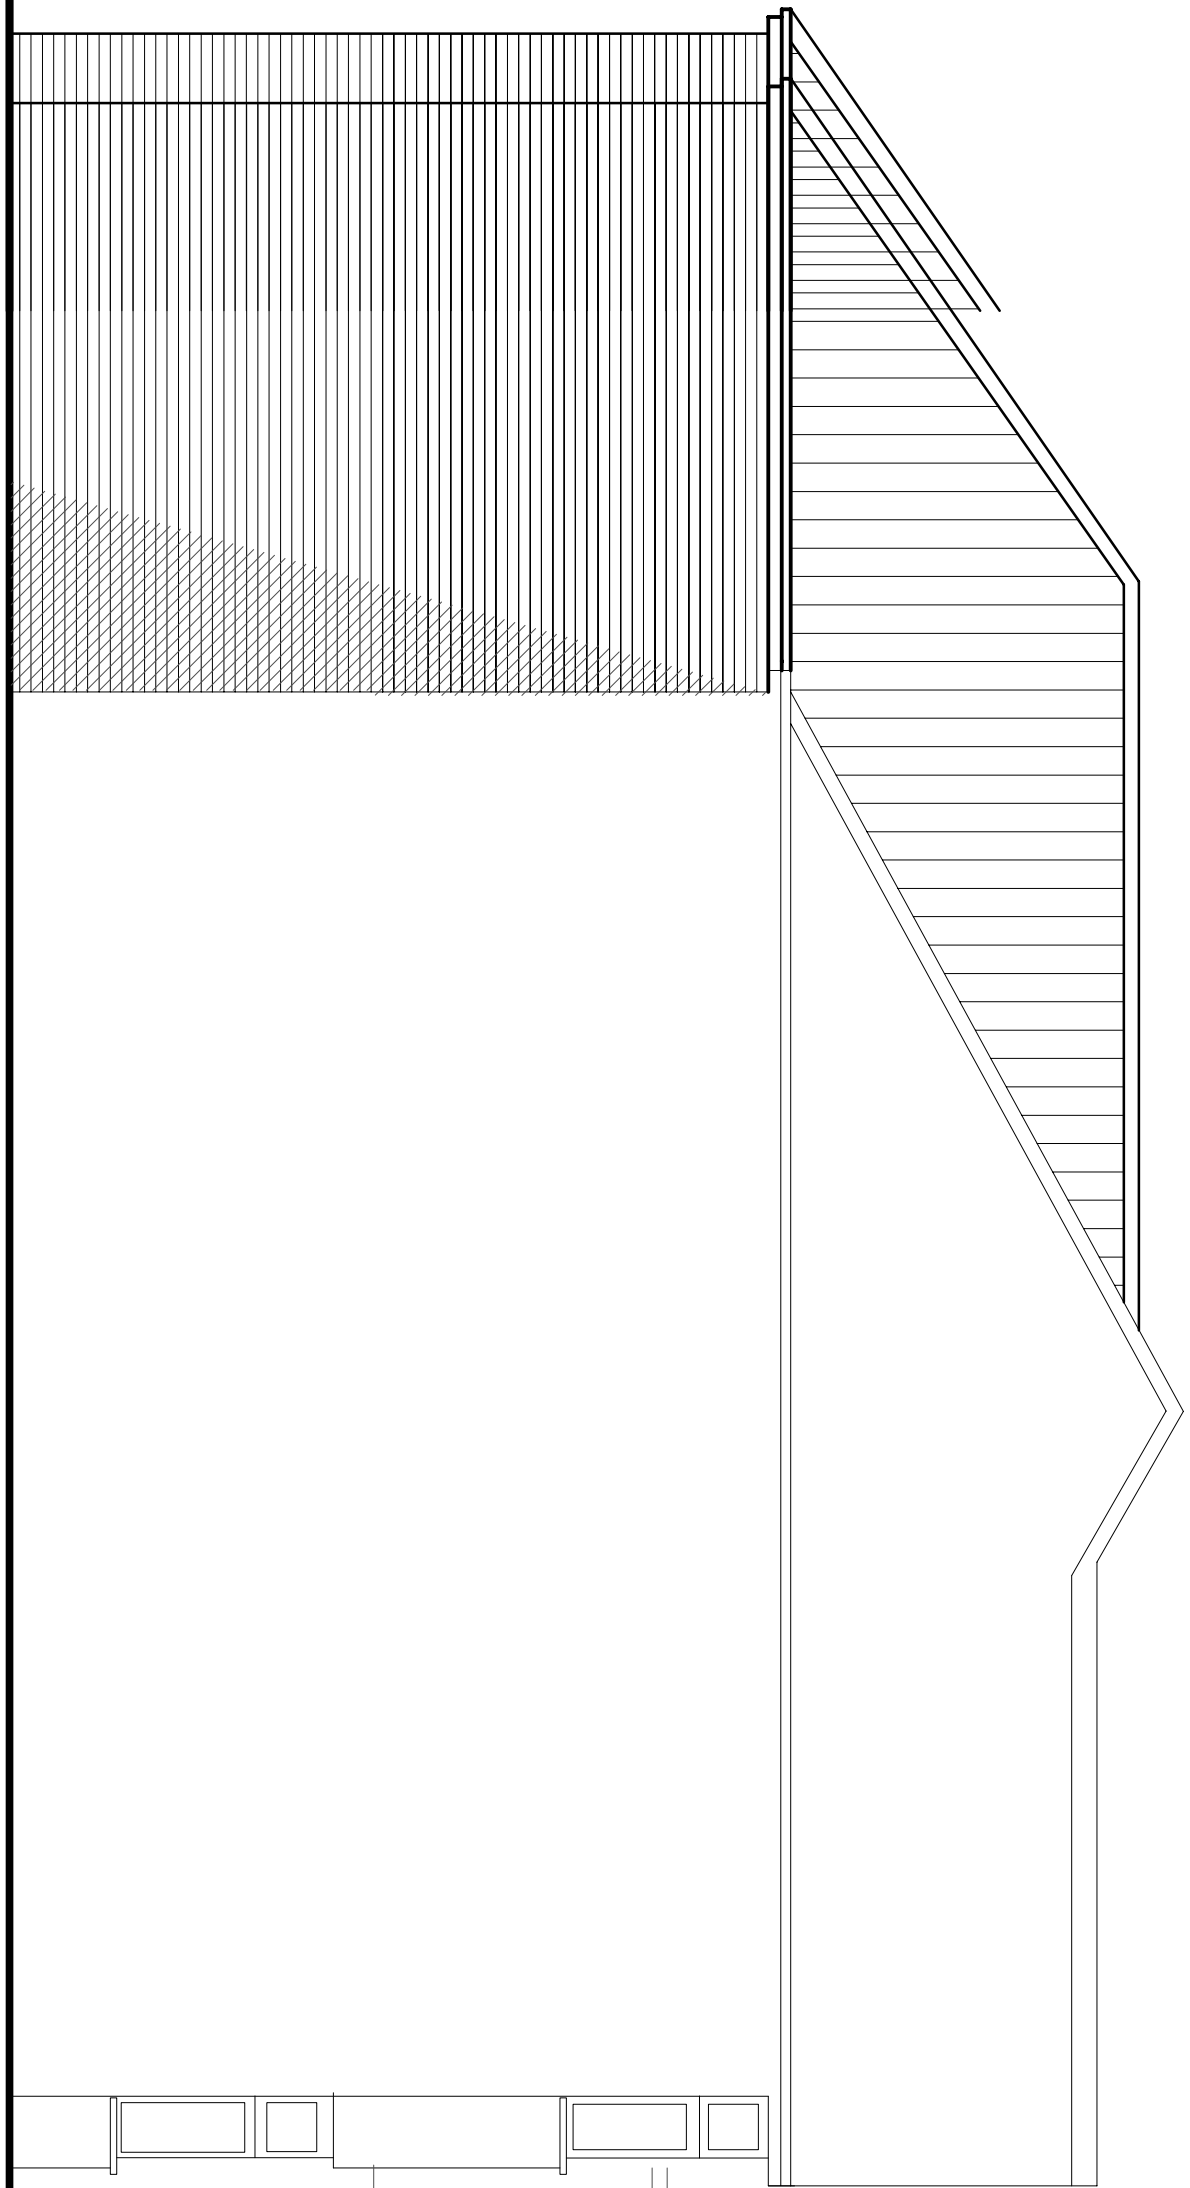


SIDE ELEVATION AS PROPOSED

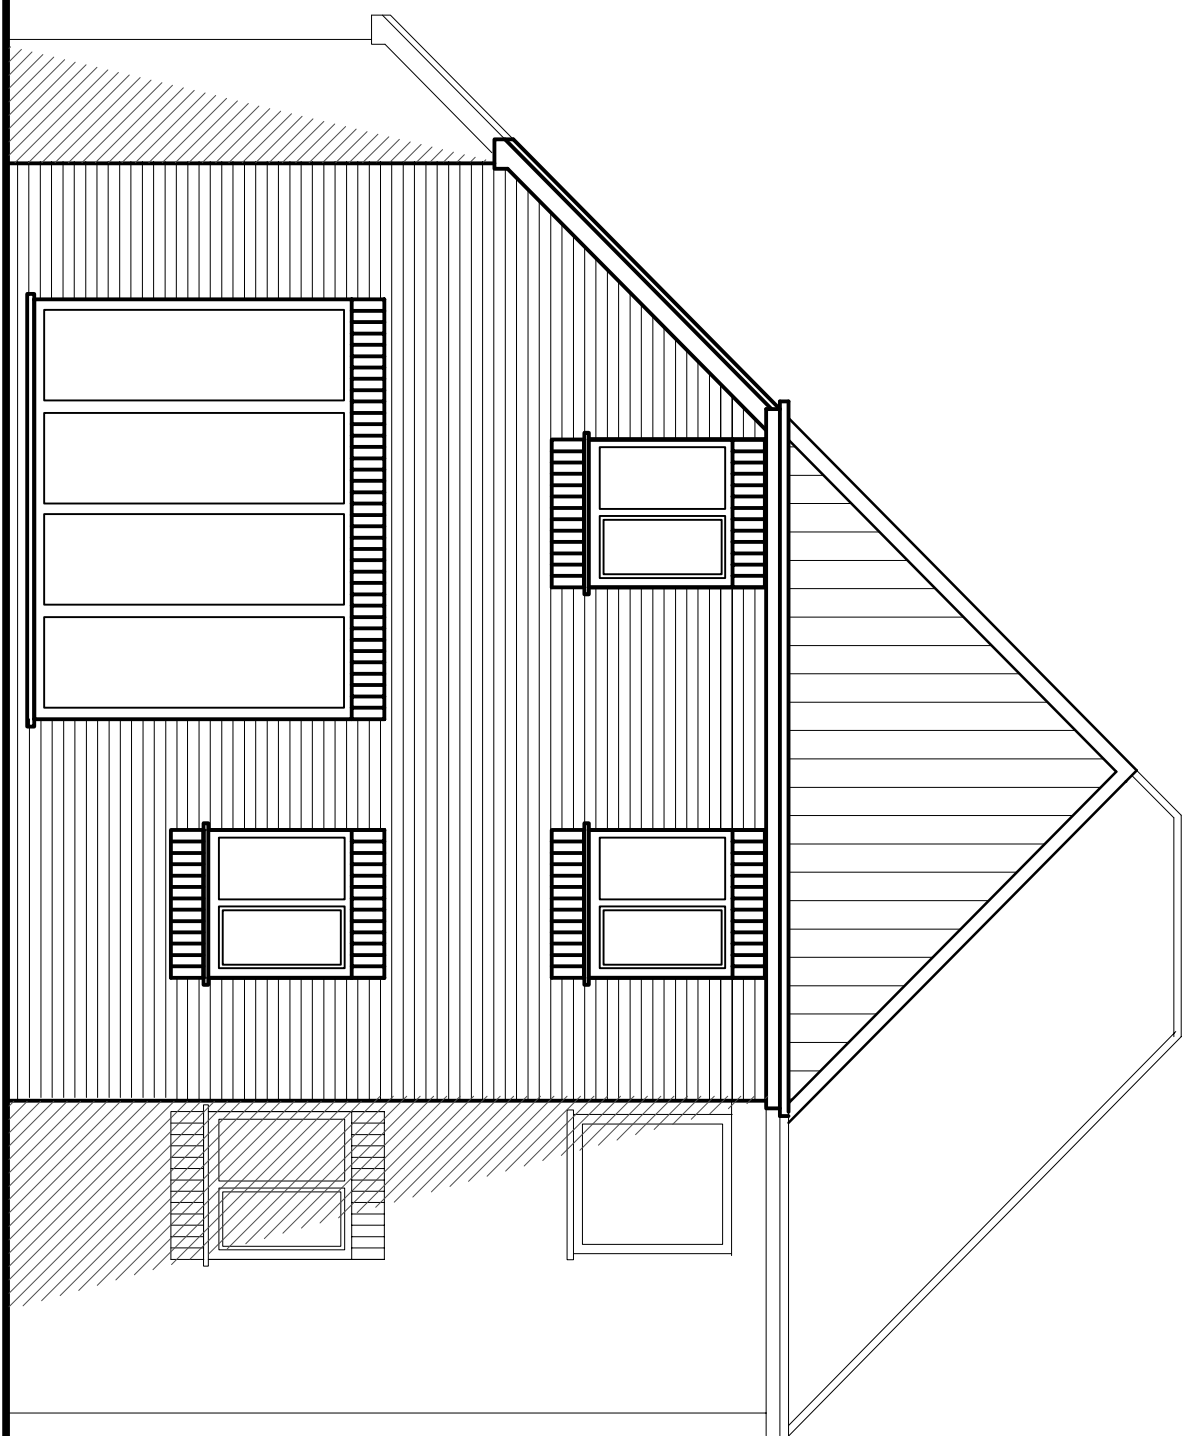

REAR ELEVATION AS PROPOSED

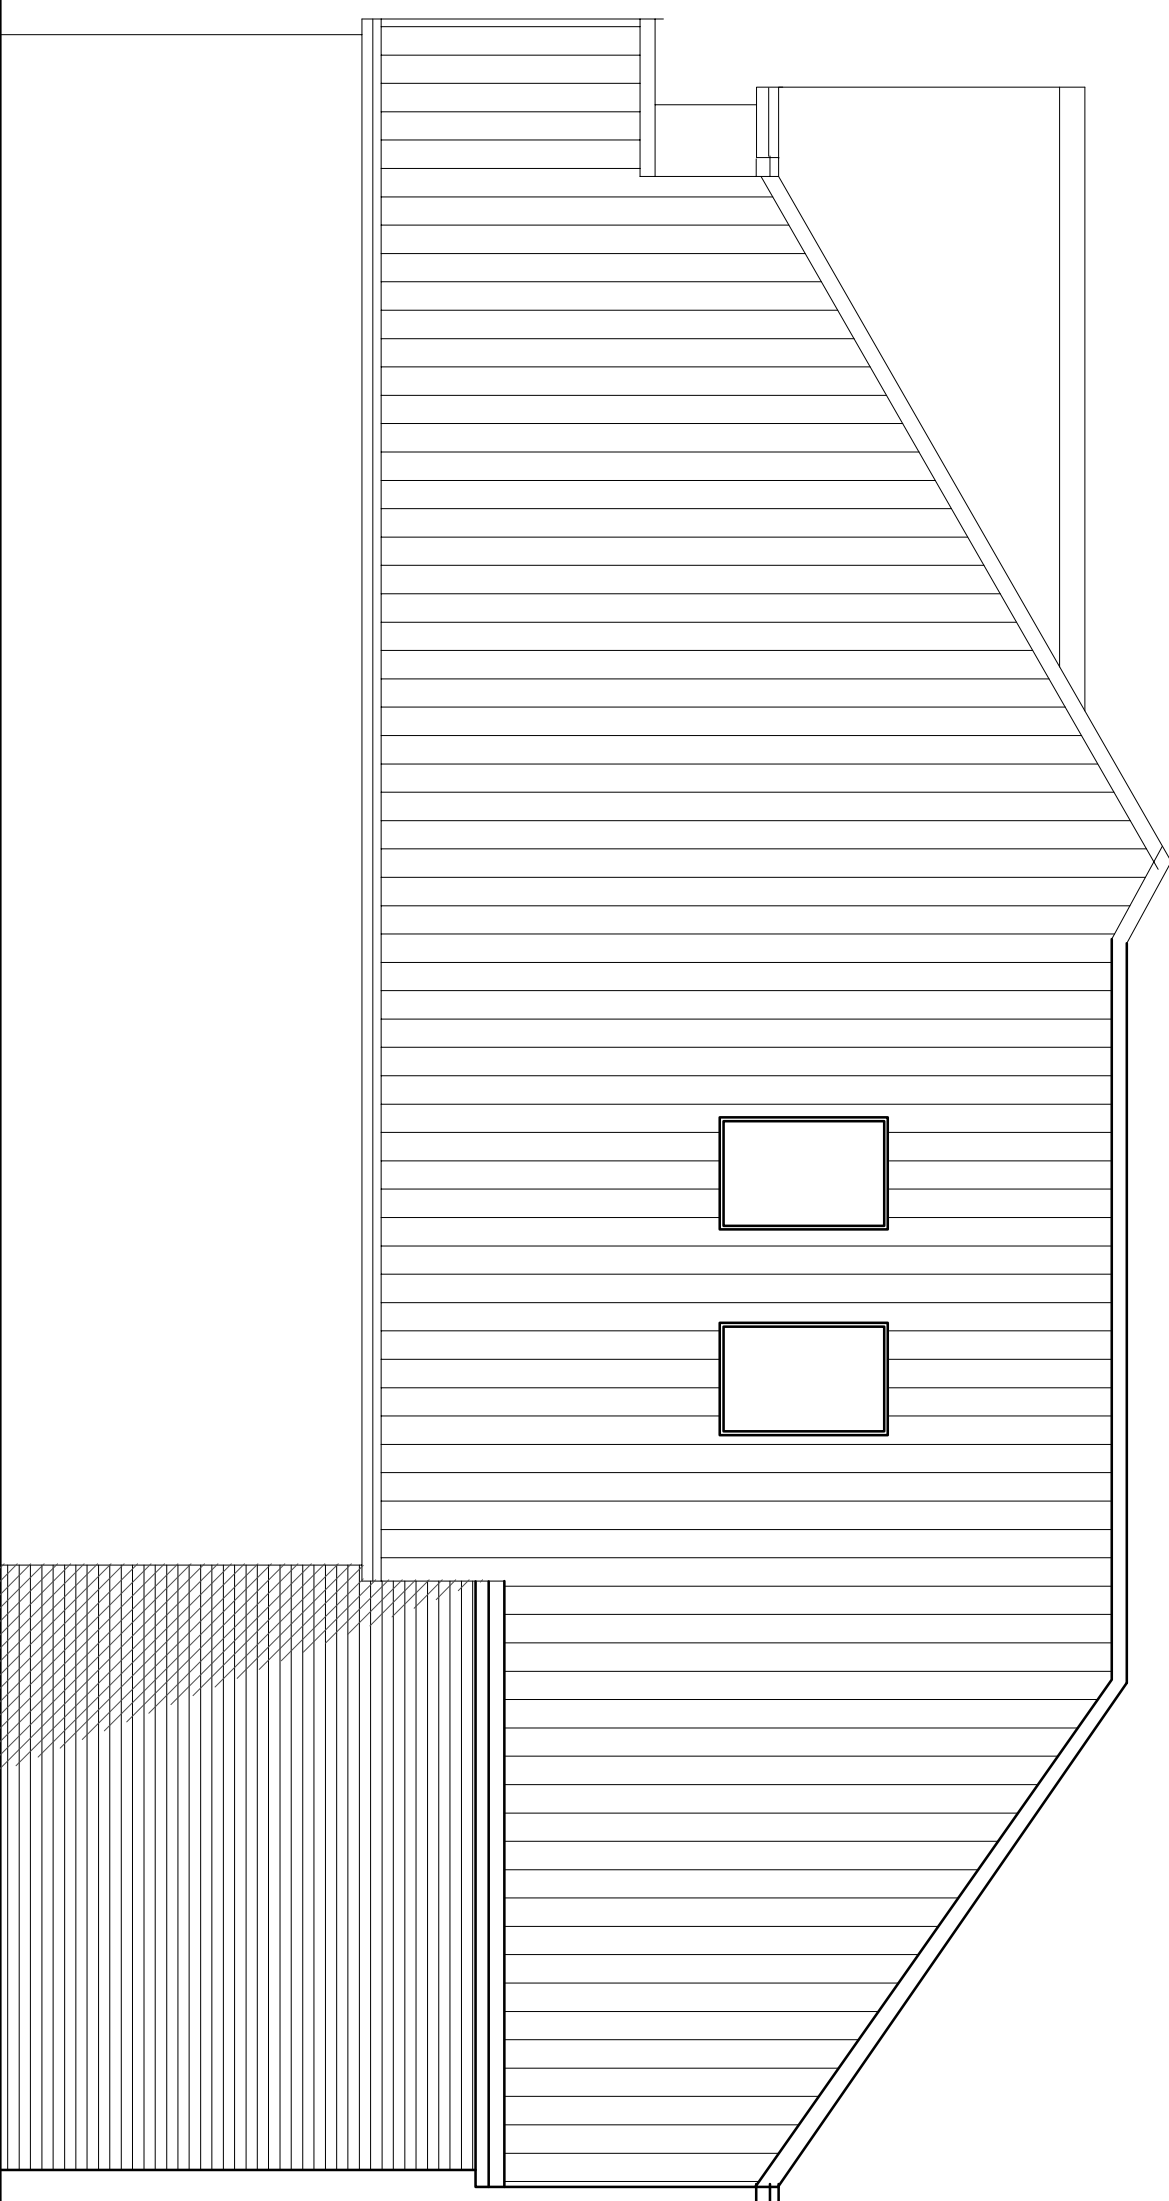

SIDE ELEVATION AS PROPOSED

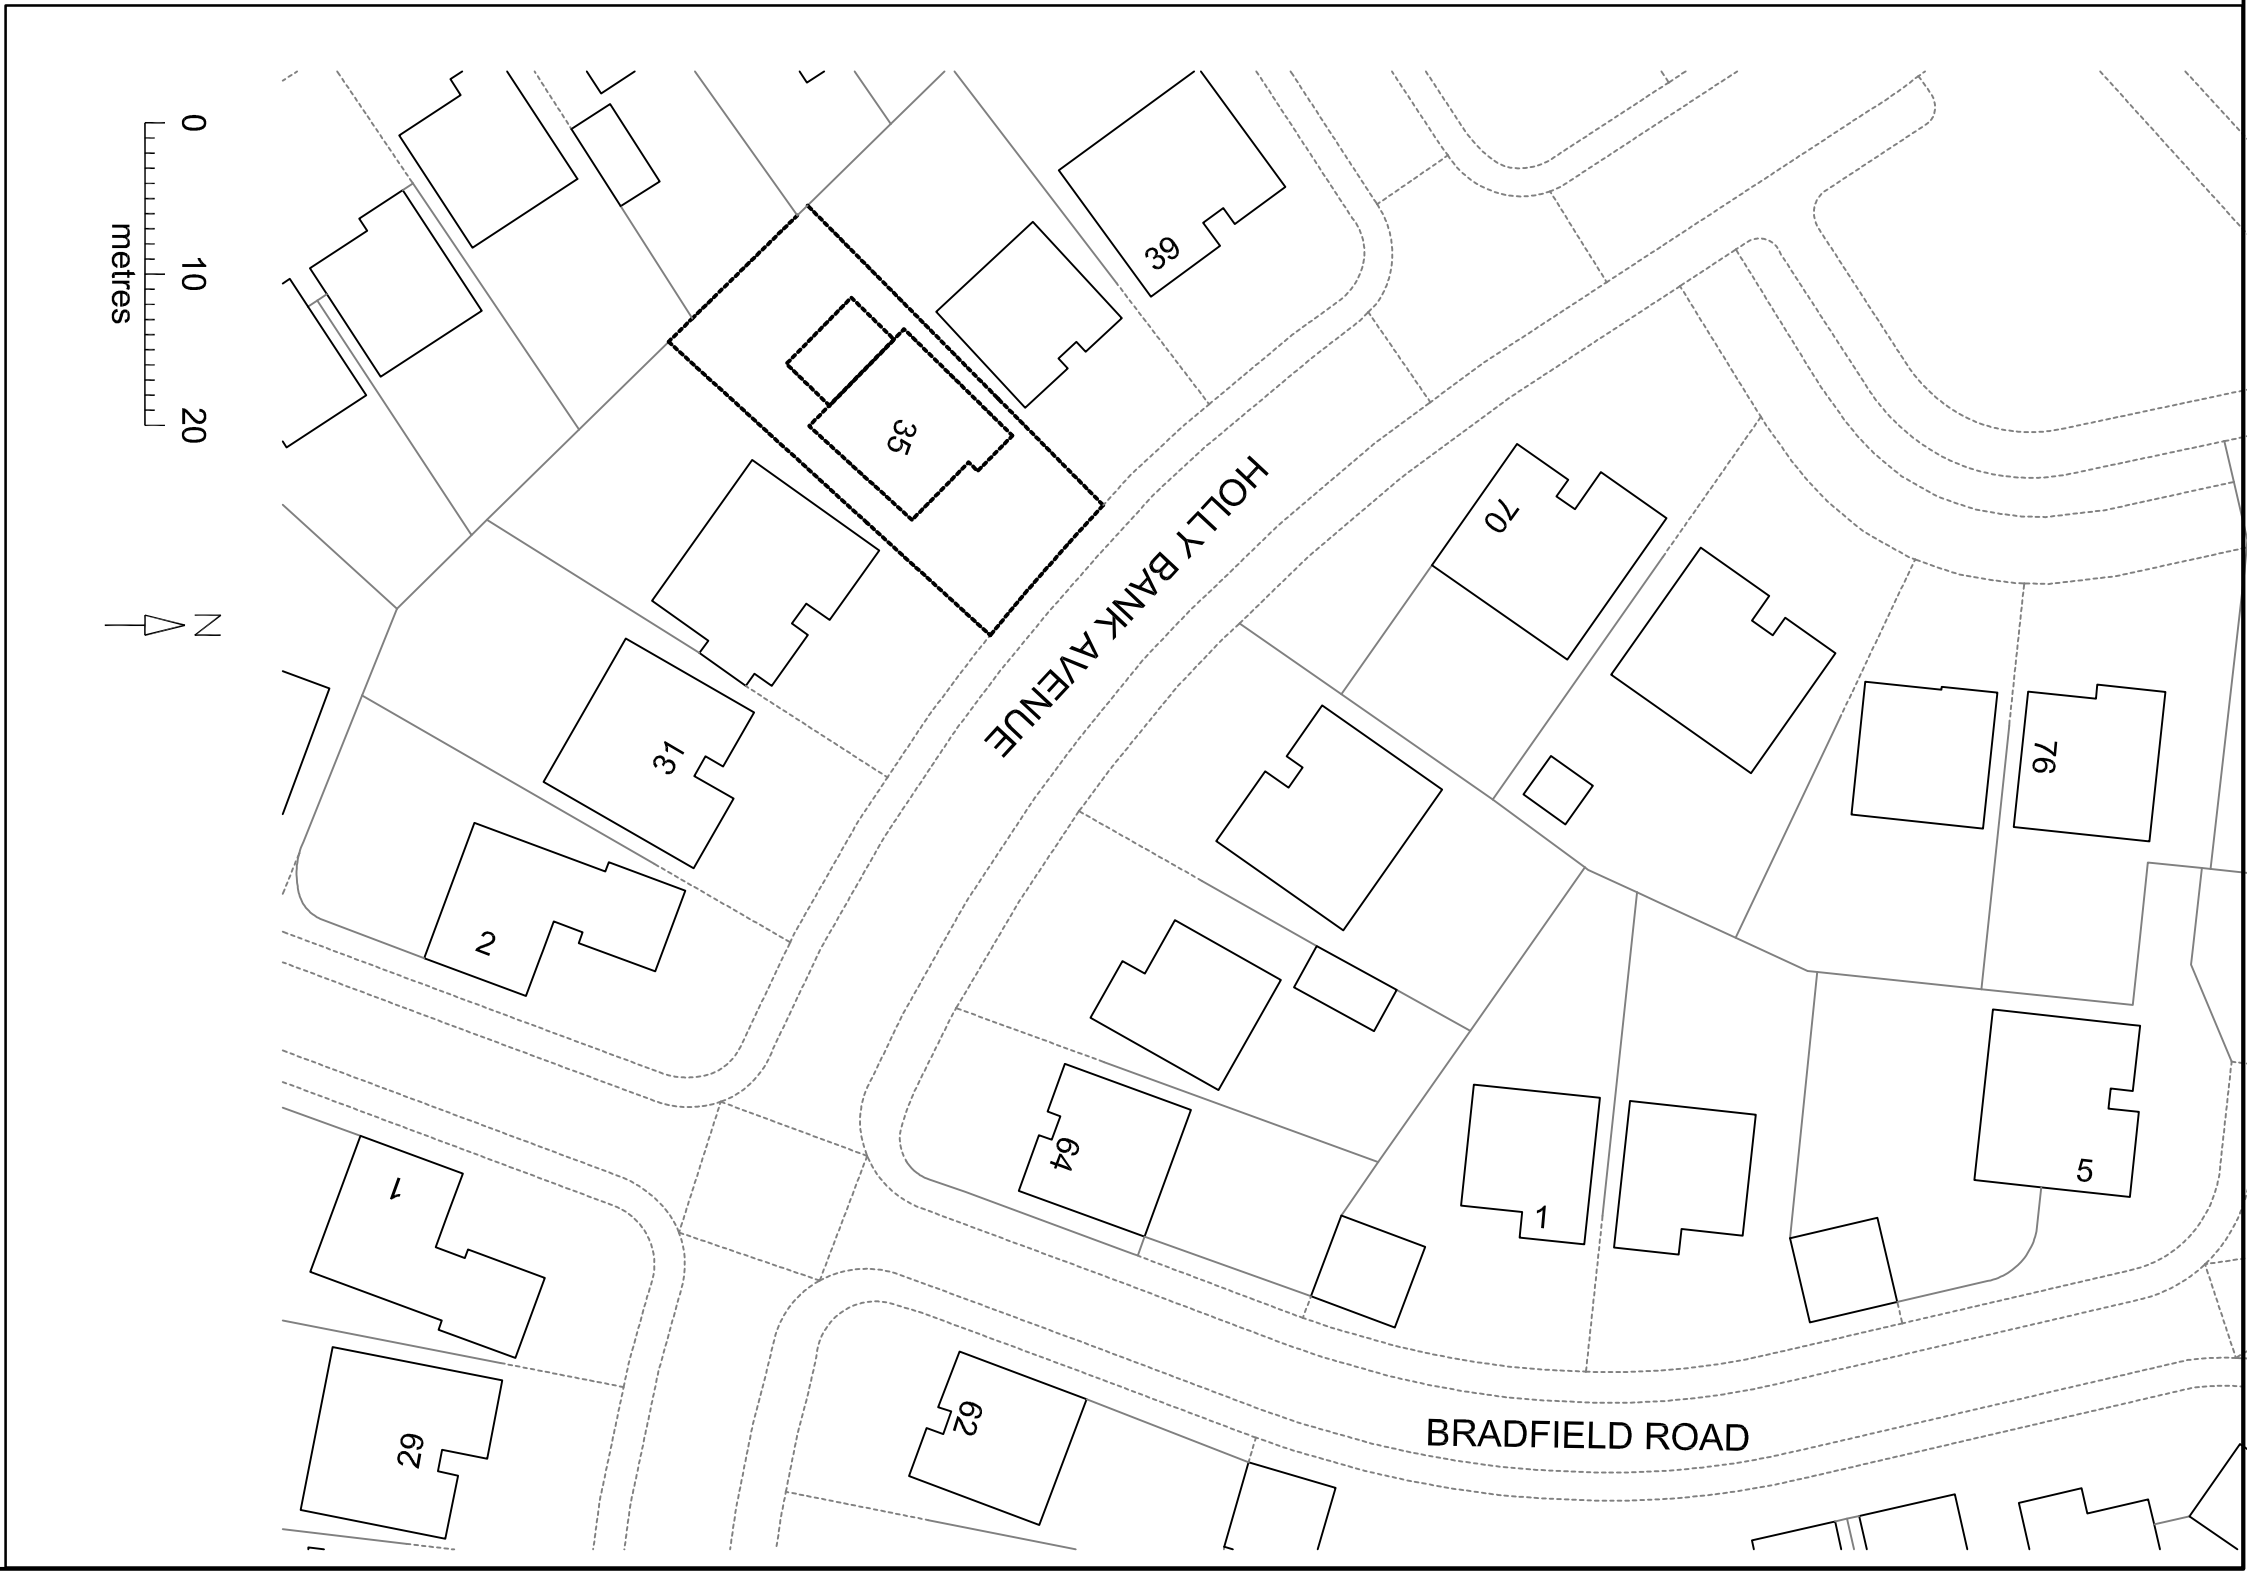

Location plan 1: 500

NOTES

- Brickwork to match existing including cill and soldier bands
- Tiled roof and rain water goods to match existing
- Velux Windows in new roof to side

FOR PLANNING ONLY
BUILDING CONTRACTOR TO ARRANGE FOR BUILDING NOTICE SUBMISSION
AND COMPLIANCE WITH BUILDING REGULATIONS

FOR PROPOSED PLANS SEE DRG 04

Proposed Elevations & Location plan
35 Hollybank Avenue
L14 7AG

Nov 2020
At Scale 1 : 50

Proposed second storey rear extension

DRG. 03