

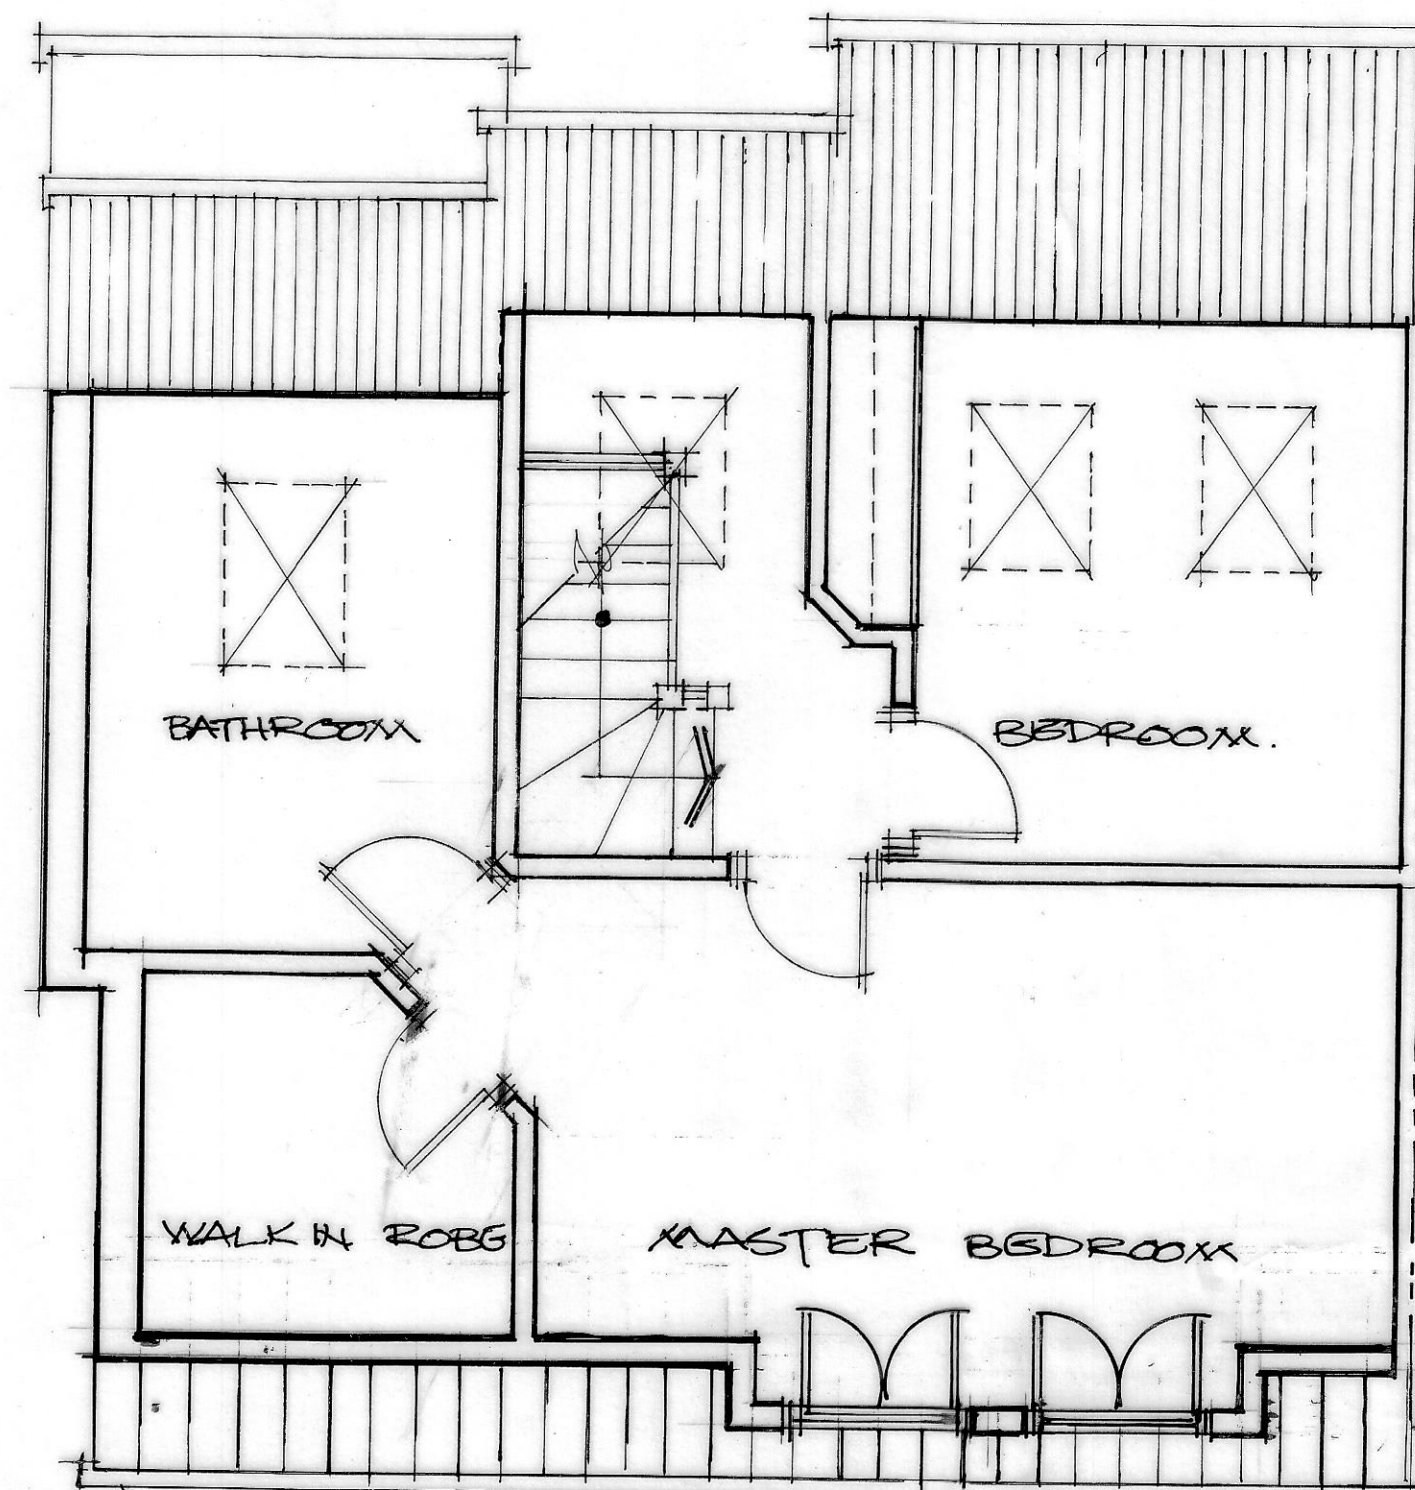


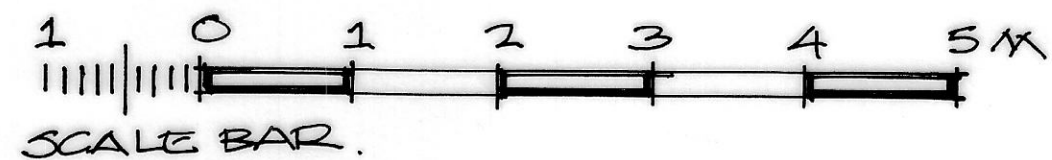

PROPOSED ROOF PLANS.

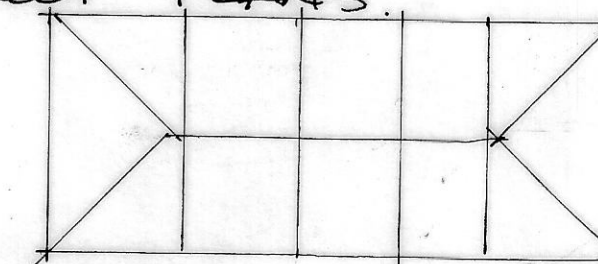

PROPOSED WORKS.
FOR MR & MRS. FOLKES
41, COURT HEY AVENUE
LIVERPOOL L16 2NB
PLANS AS PROPOSED
SCALE 1:50.