



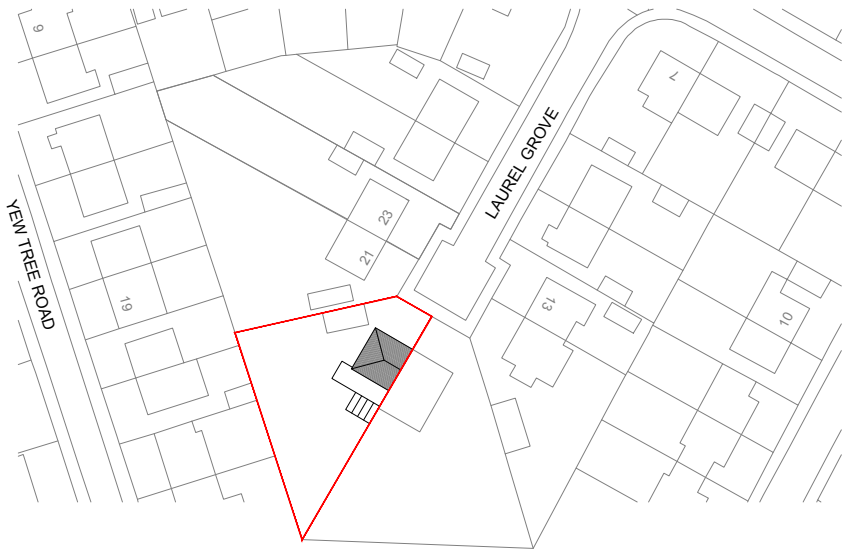


EXISTING SITE LOCATION PLAN | SCALE 1:1250

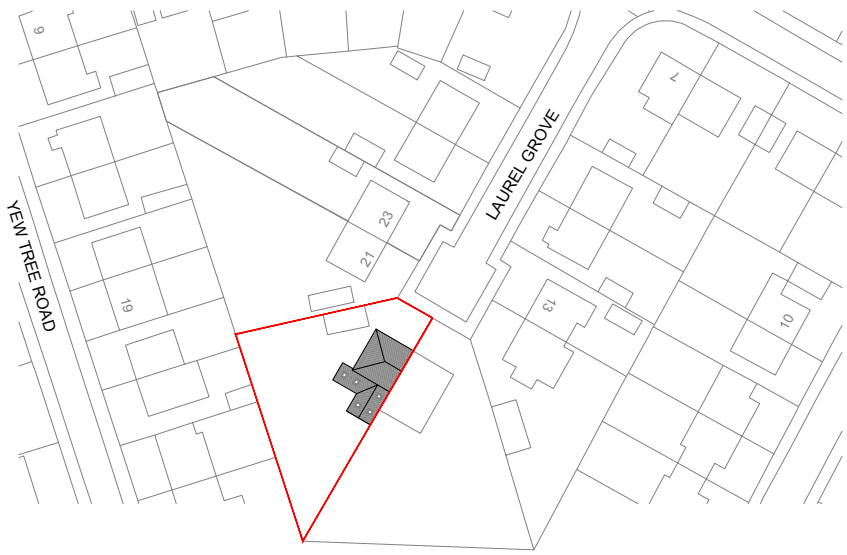


PROPOSED SITE LOCATION PLAN | SCALE 1:1250


STATUS PLANNING	© Copyright of PM DESIGNS®. All rights reserved. All dimensions are in millimetres unless stated otherwise. All dimensions must be checked on site prior to construction and any discrepancies reported to the architect. Work is subject to change following detailed design.			
	RevNo	Revision note	Date	Signature Checked

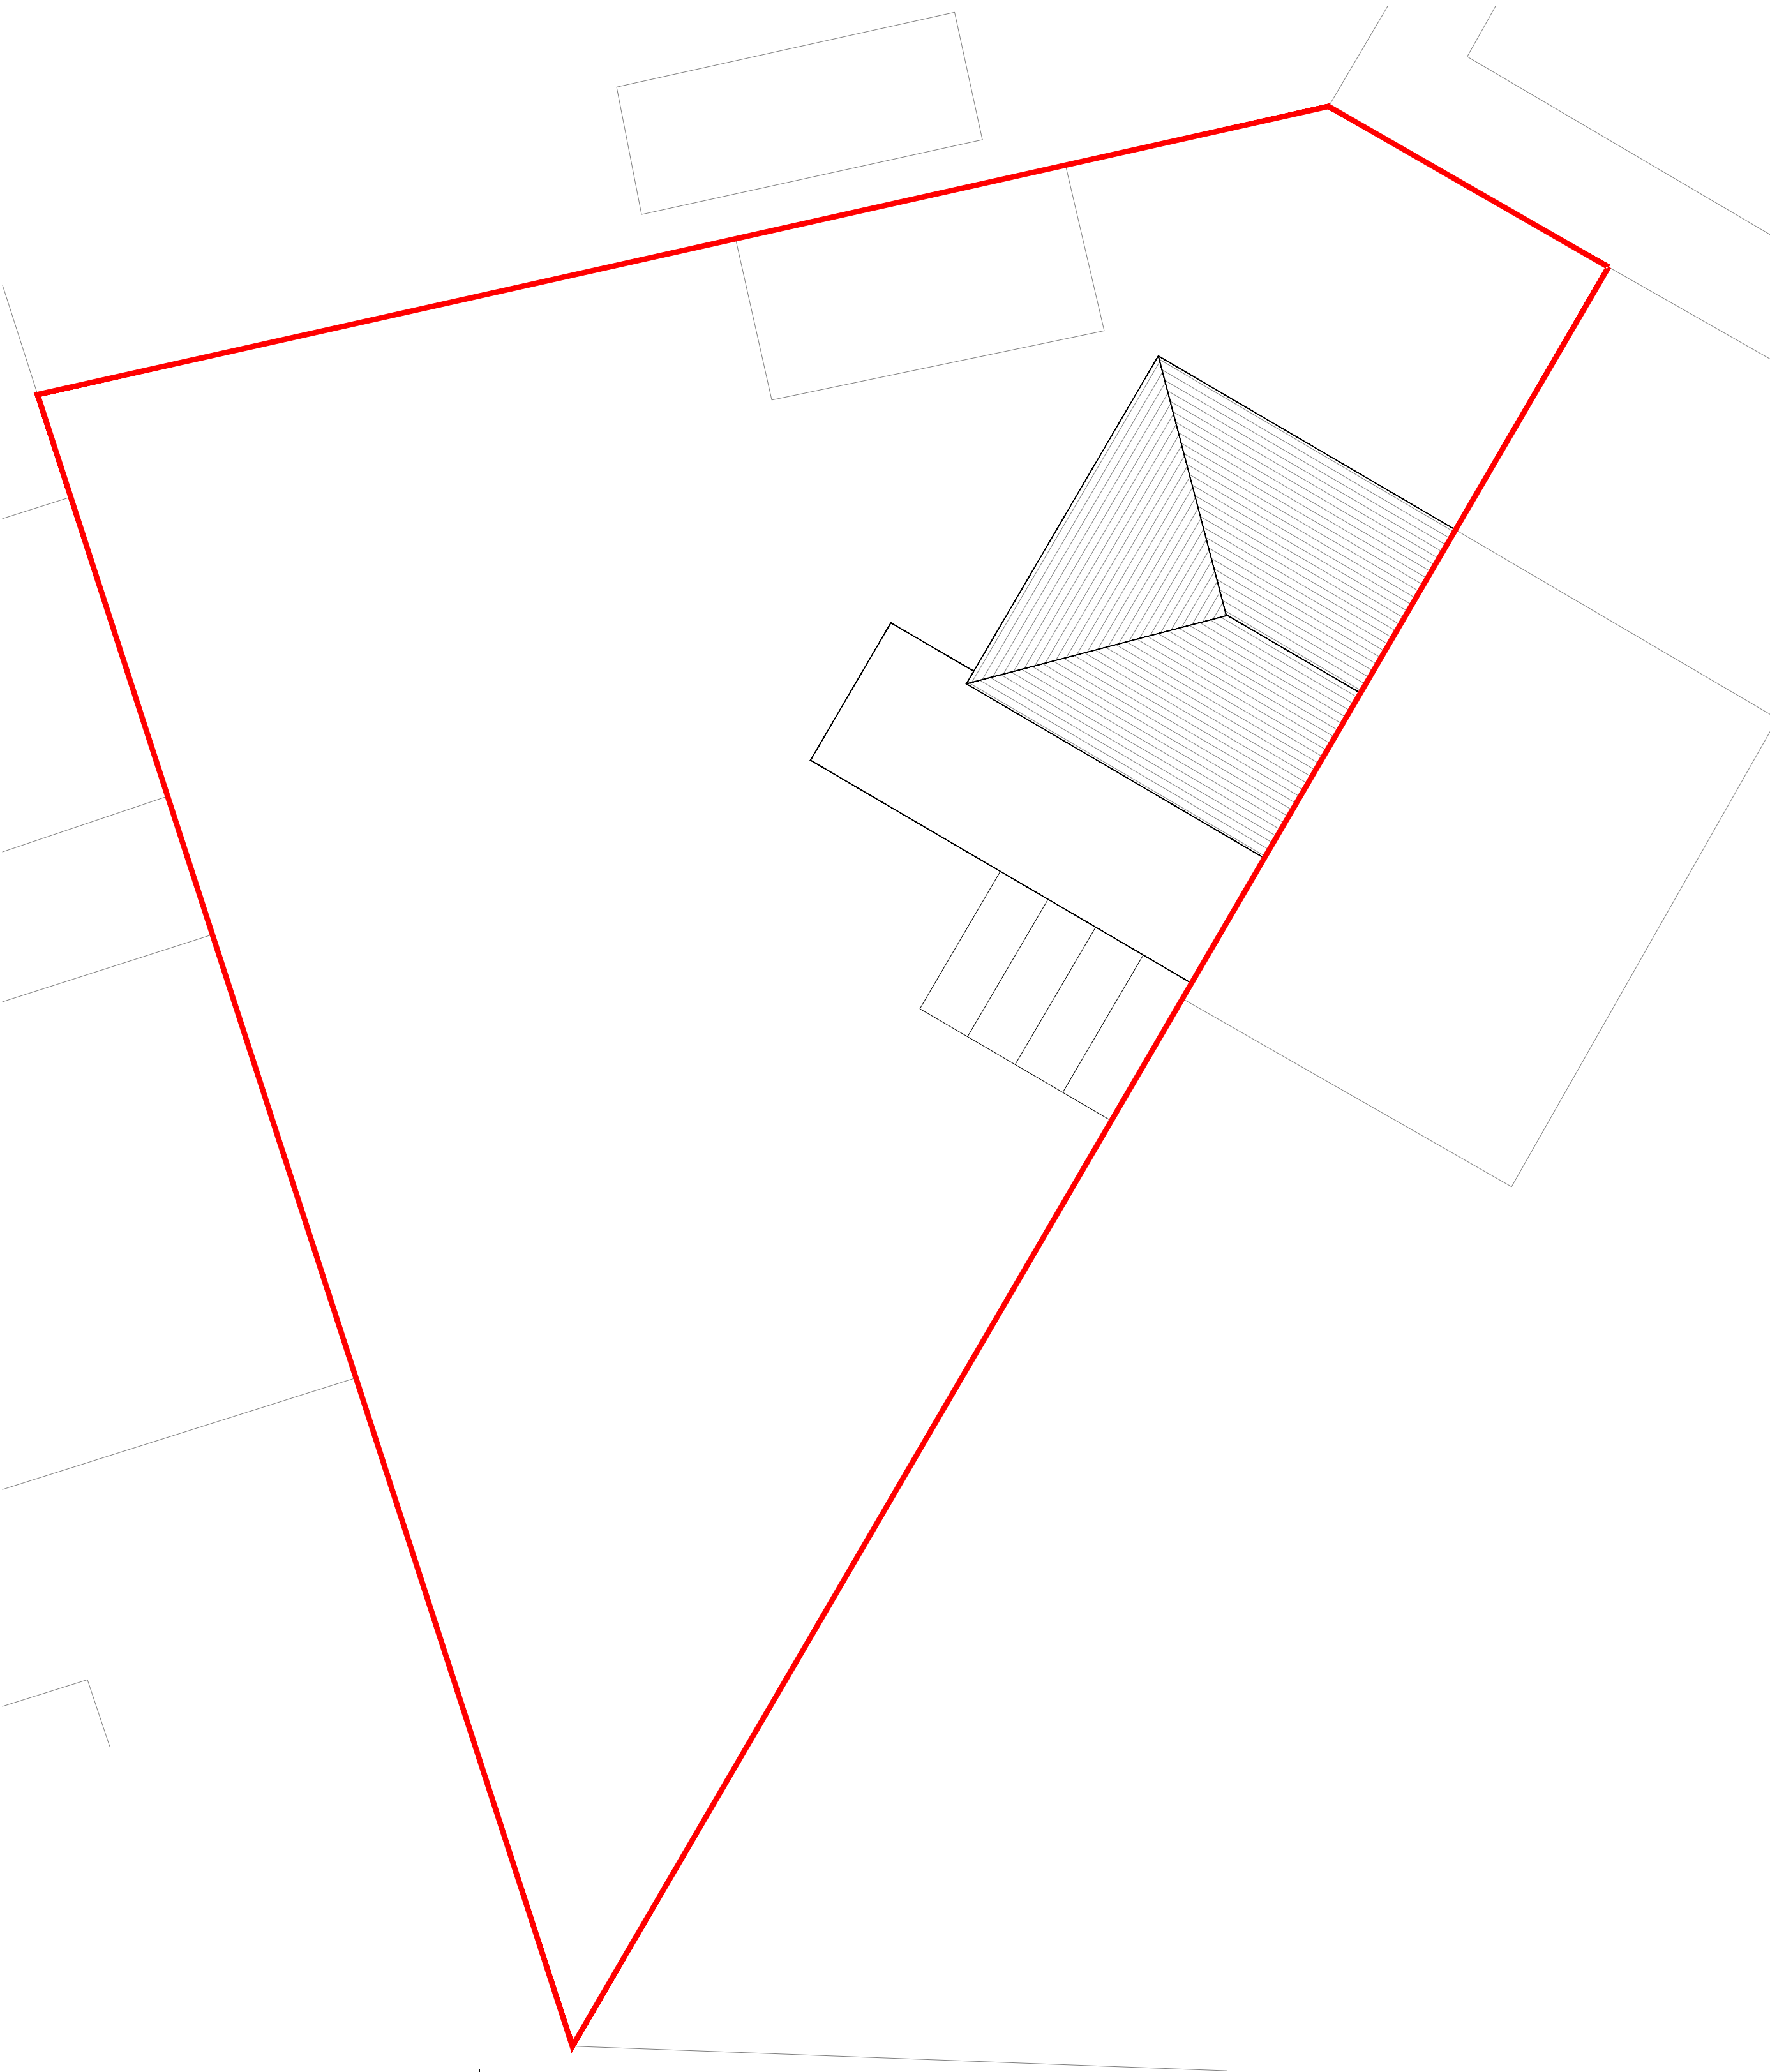

EXISTING SITE PLAN | SCALE 1:100

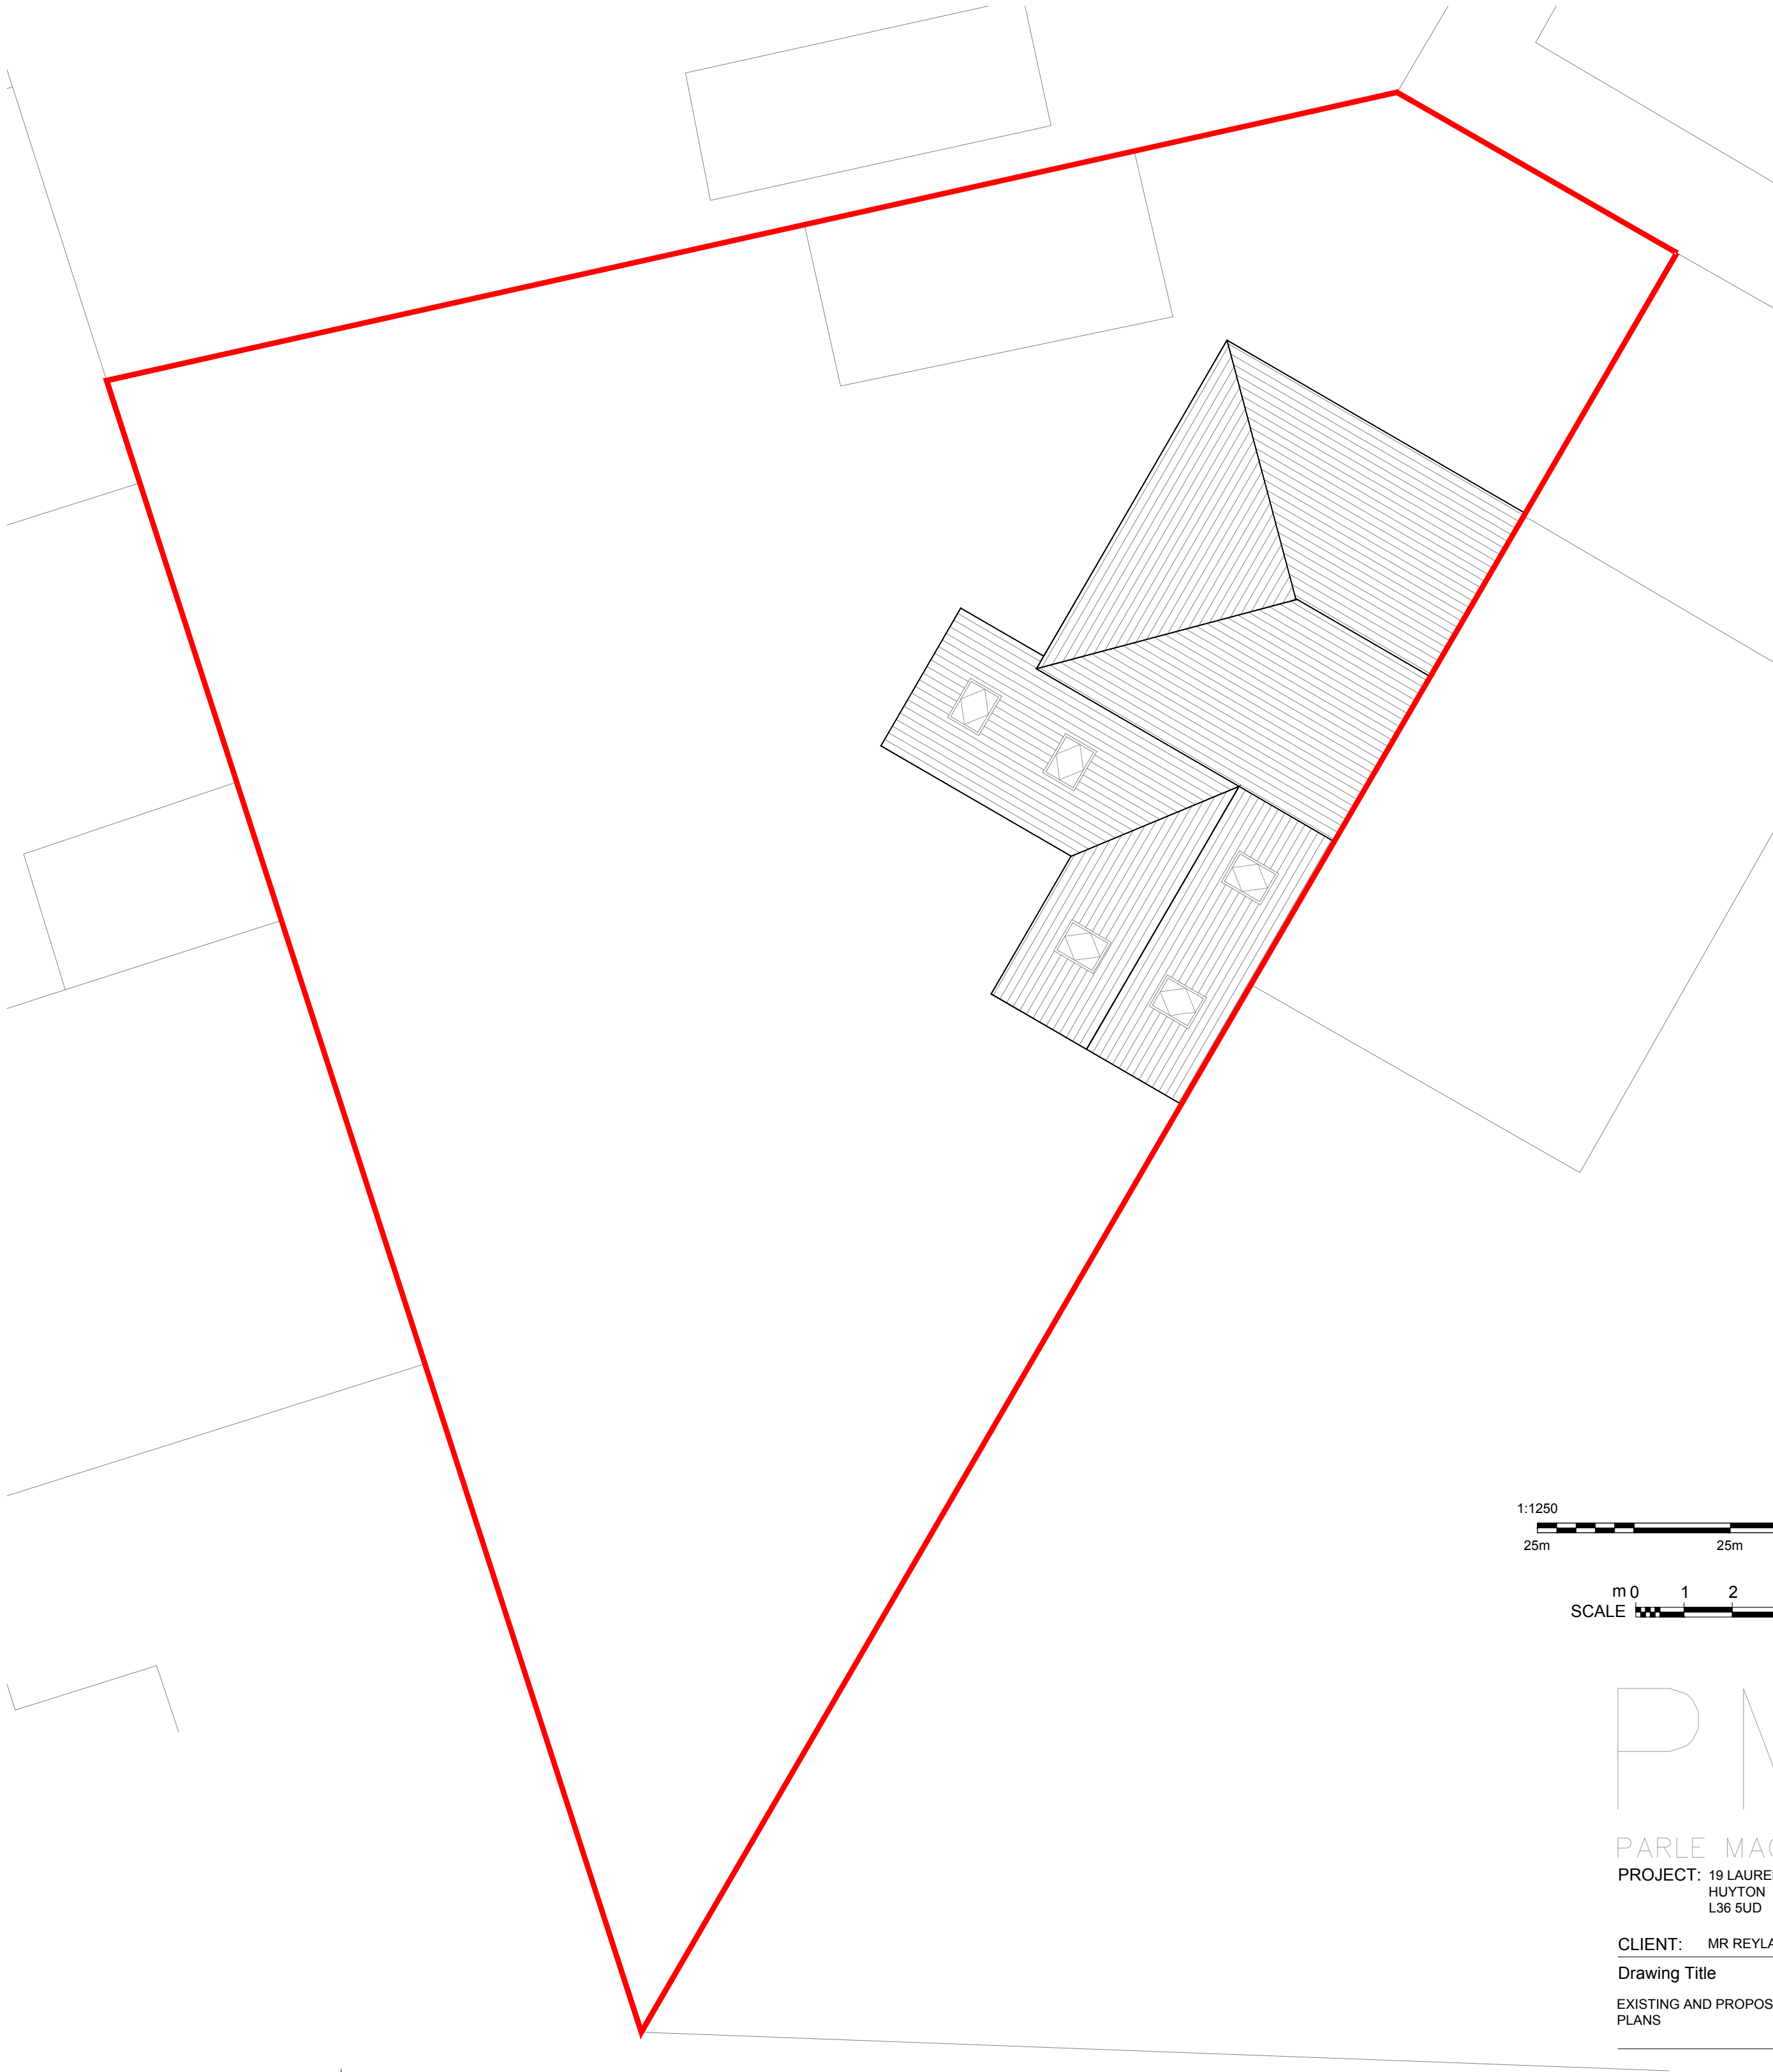

PROPOSED SITE PLAN | SCALE 1:100

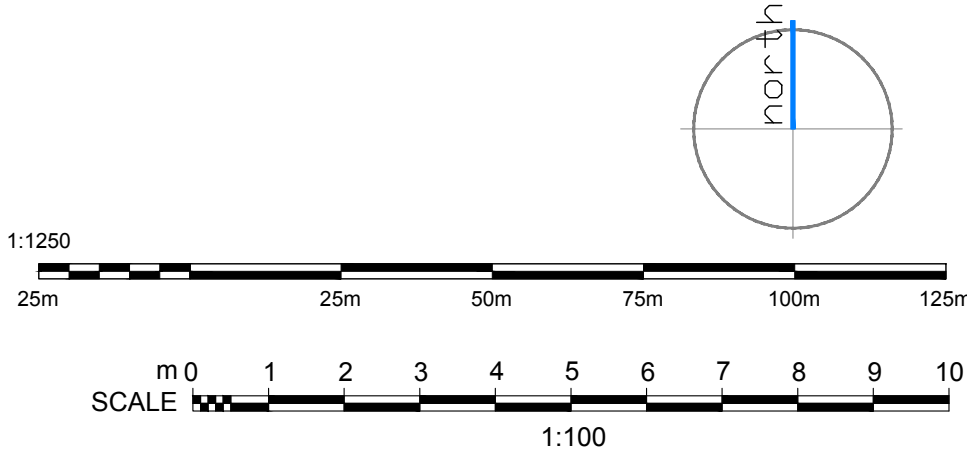

PM

PARLE MAGUIRE DESIGNS

PROJECT: 19 LAUREL GROVE
HUYTON
L36 5UD

CLIENT: MR REYLAND

Drawing Title
EXISTING AND PROPOSED SITE AND LOCATION
PLANS

Drawing No.
A100

Date:
APRIL 2024

Scale:
VARIES @ A1

Revision:
-

Issue:
PLANNING STATUS