

Studio Seventeen

LTD

Studio N, Basecamp

49 Jamaica Street

Liverpool

L1 0AH

george.barr@studiosvnt.co.uk

07496 834461

www.studiosvnt.co.uk

- Notes
1. This document and all drawings are copyright of Studio Seventeen and may not be reproduced without thier specific permission.

2. All dimensions to be site verified by contractor before construction.


3. All dimensions are to structure unless noted otherwise.

4. All dimensions are in millimeters unless noted otherwise.

5. Studio Seventeen shall be notified in writing of any discrepences.

Revisions

| REV | DATE | DRAWN | NOTES |
|-----|------|-------|-------|
|     |      |       |       |
|     |      |       |       |
|     |      |       |       |
|     |      |       |       |

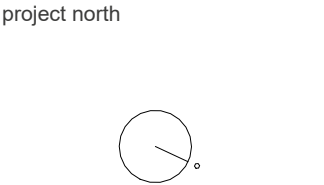

status: planning

client: Private Client

project:

35 Brookhey Road

title:

Existing Ground Floor Plan

revision:

drawn by: GB


date:

job no: SVNT\_323

scale: 1 : 50

drawing no:

201

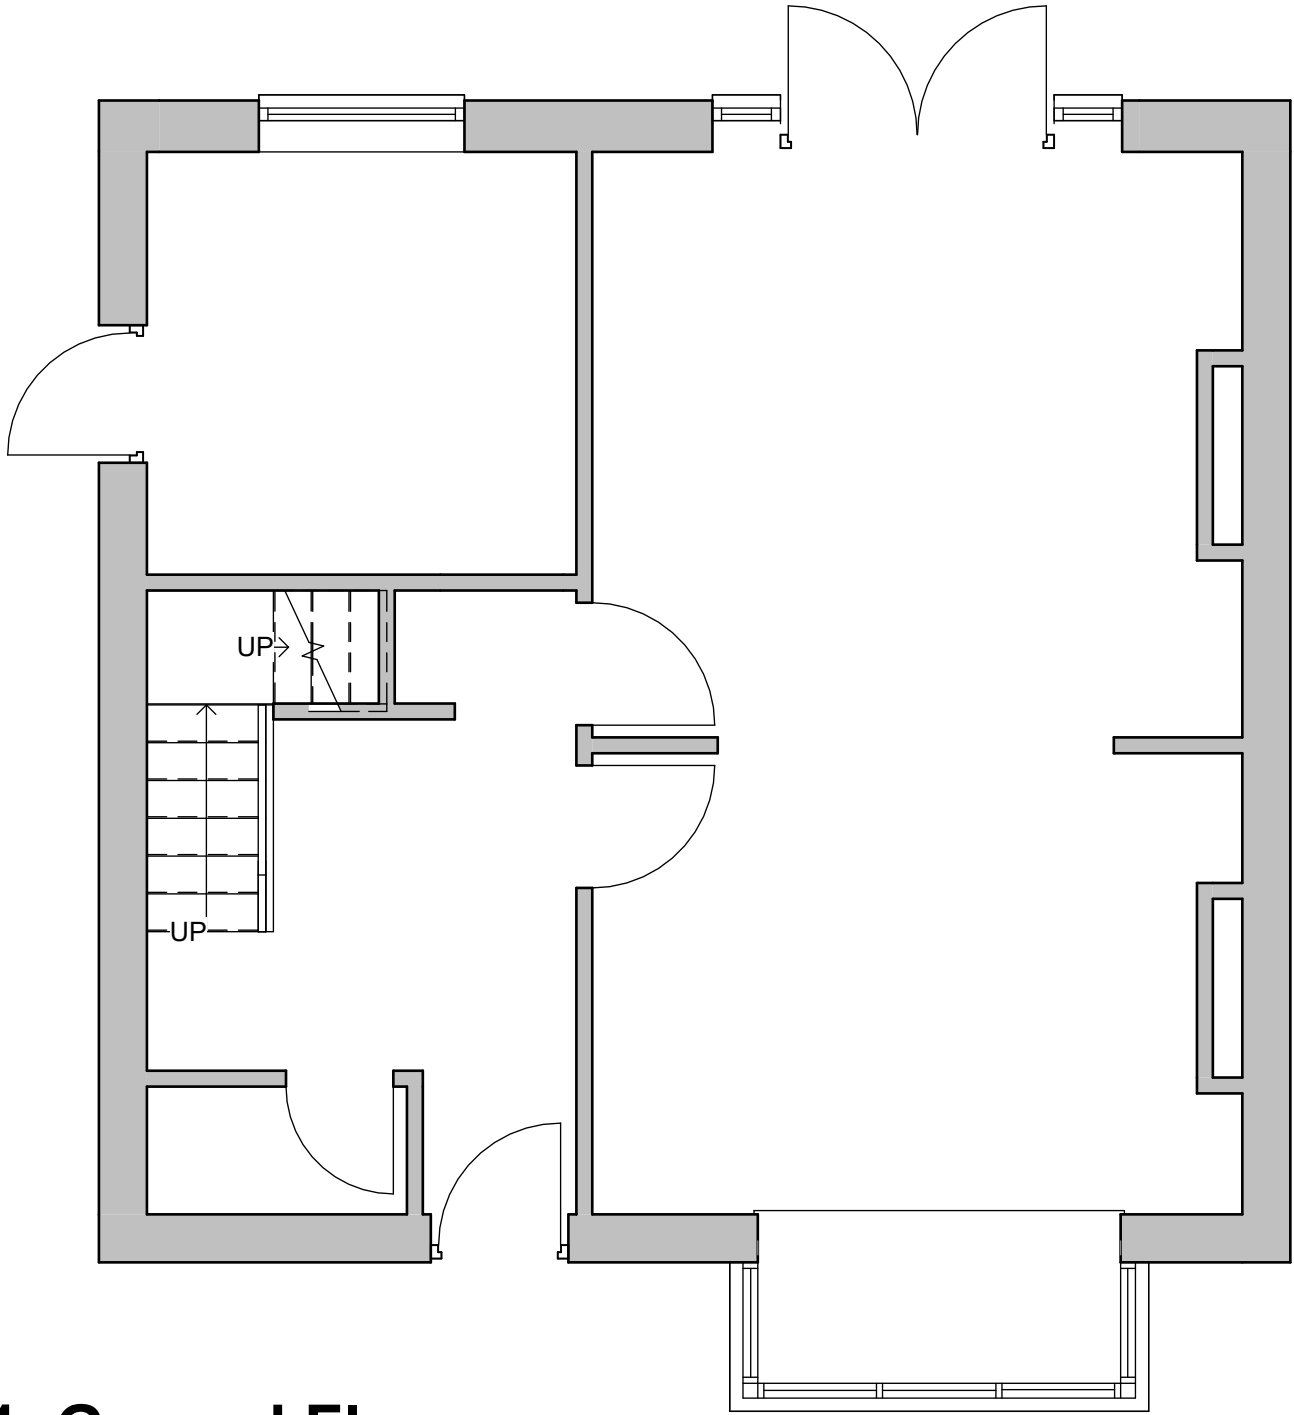

1

201\_Ground Floor

1 : 50