




PLANNING DRAWING

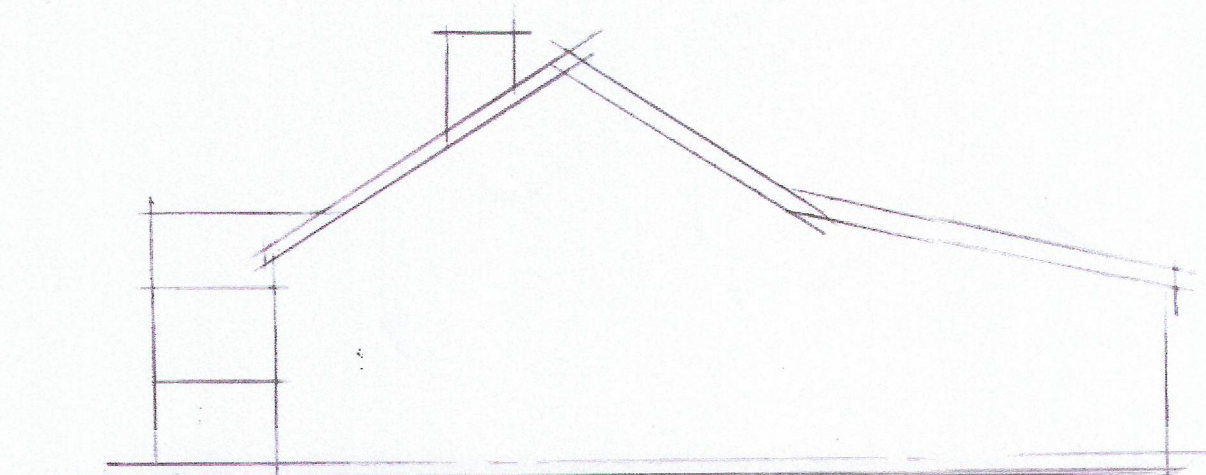


EXISTING SIDE ELEVATION
Scale 1:100
0 1000mm 2000mm 3000mm 4000mm

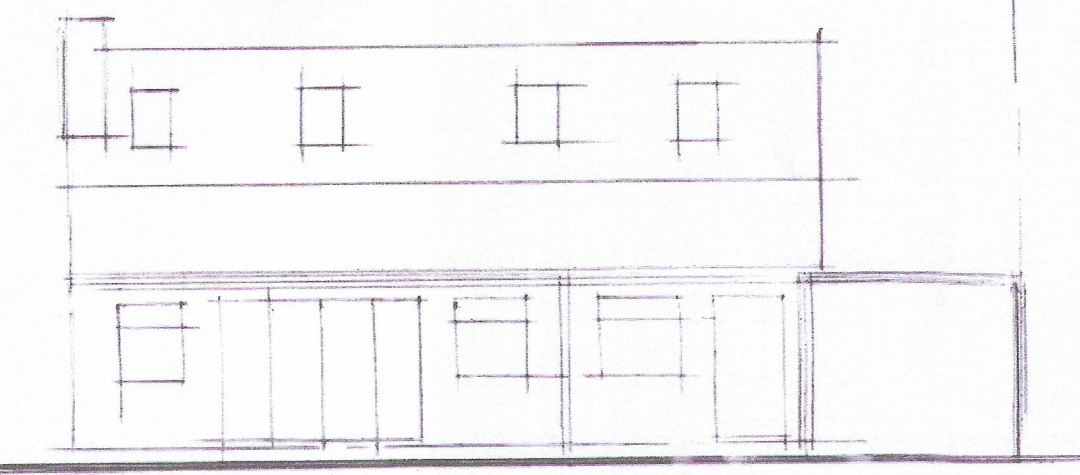


EXISTING REAR ELEVATION
Scale 1:100
0 1000mm 2000mm 3000mm 4000mm

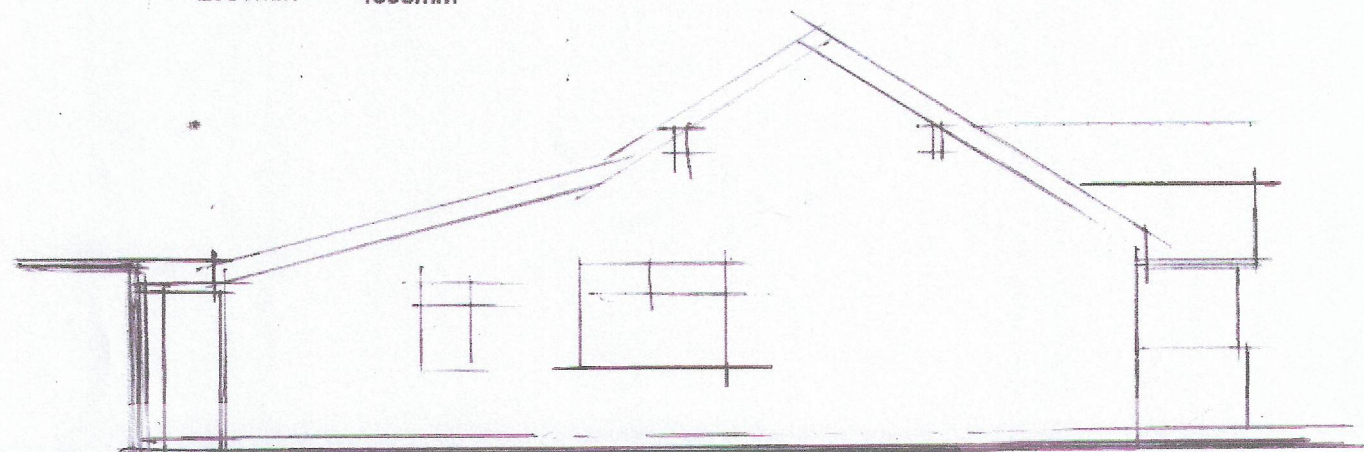


EXISTING SIDE ELEVATION
Scale 1:100
0 1000mm 2000mm 3000mm 4000mm

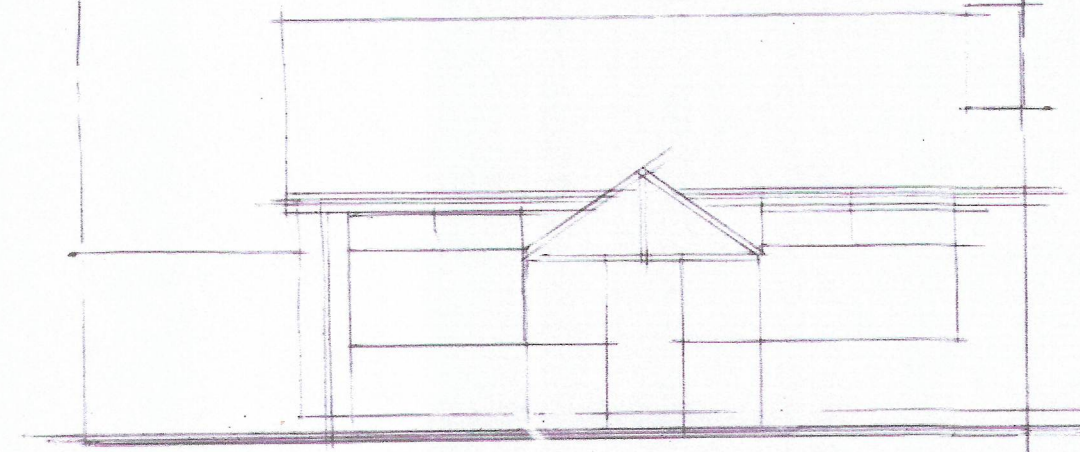


EXISTING FRONT ELEVATION
Scale 1:100
0 1000mm 2000mm 3000mm 4000mm

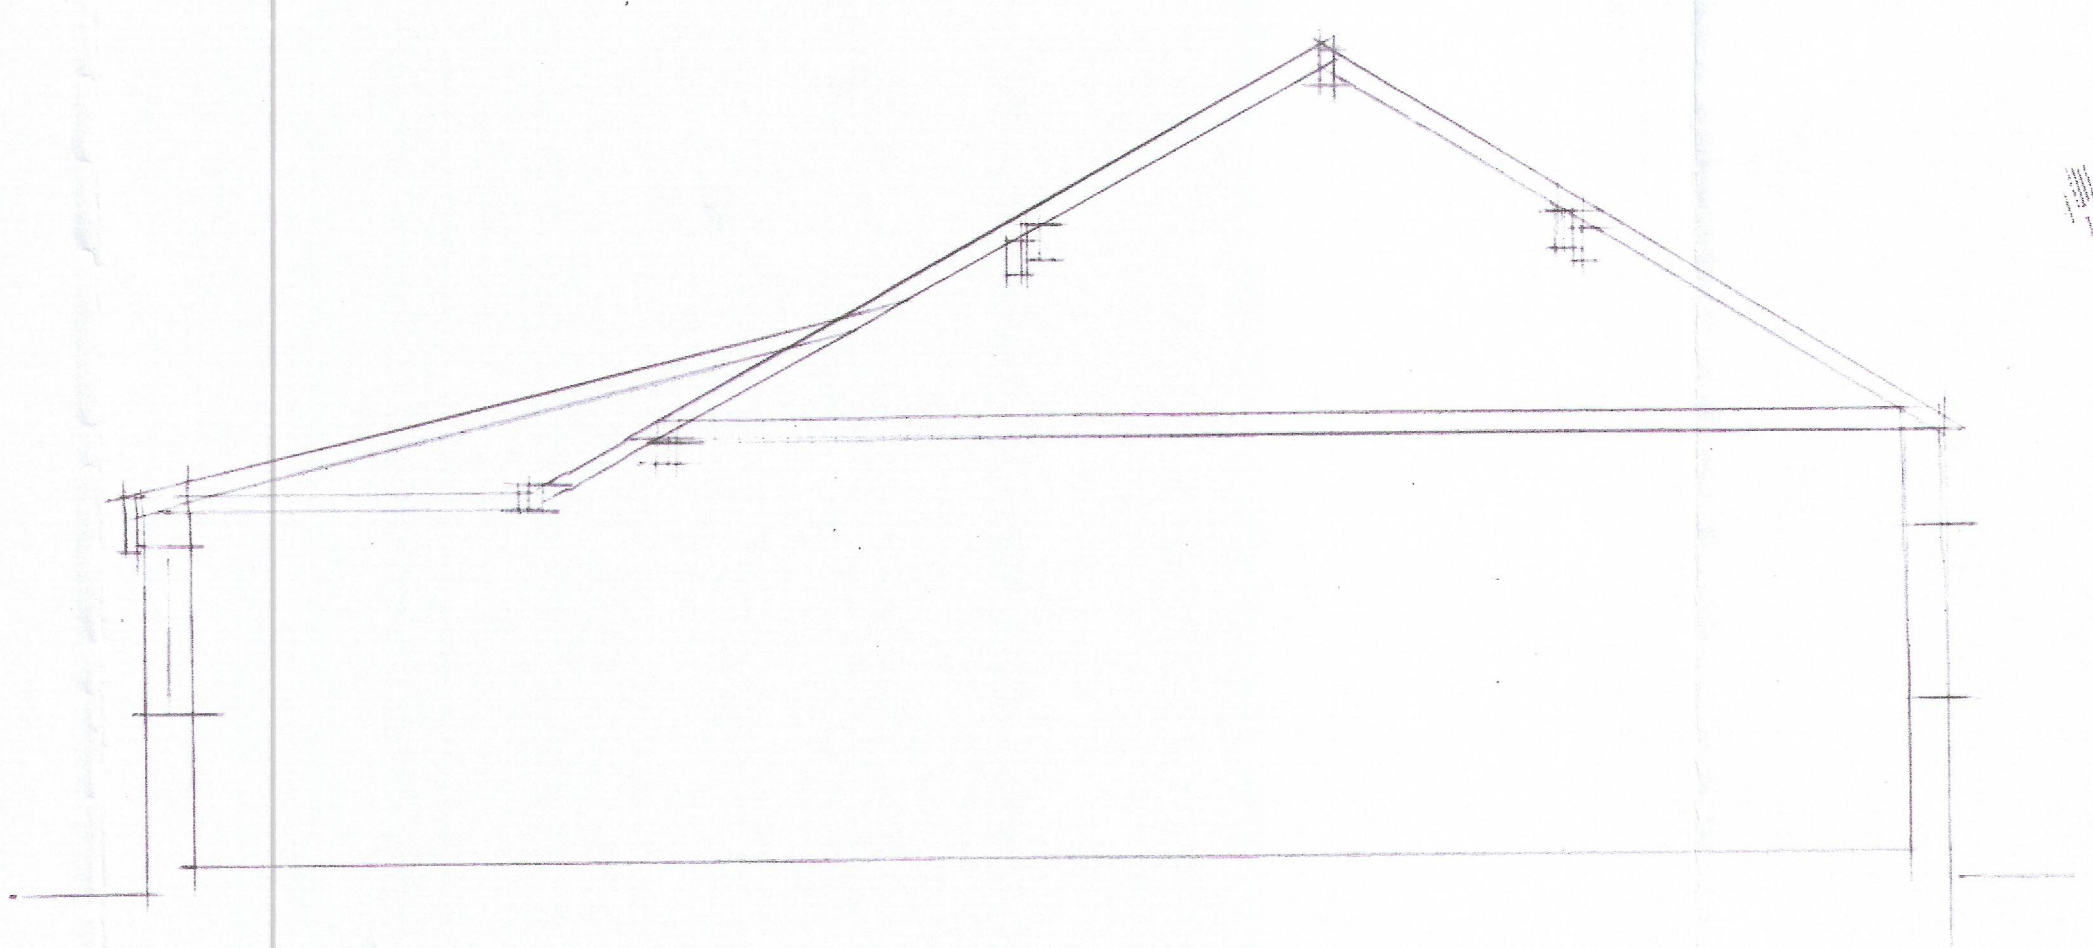

SECTION 1:50
0 0.5 1 2 3 4m

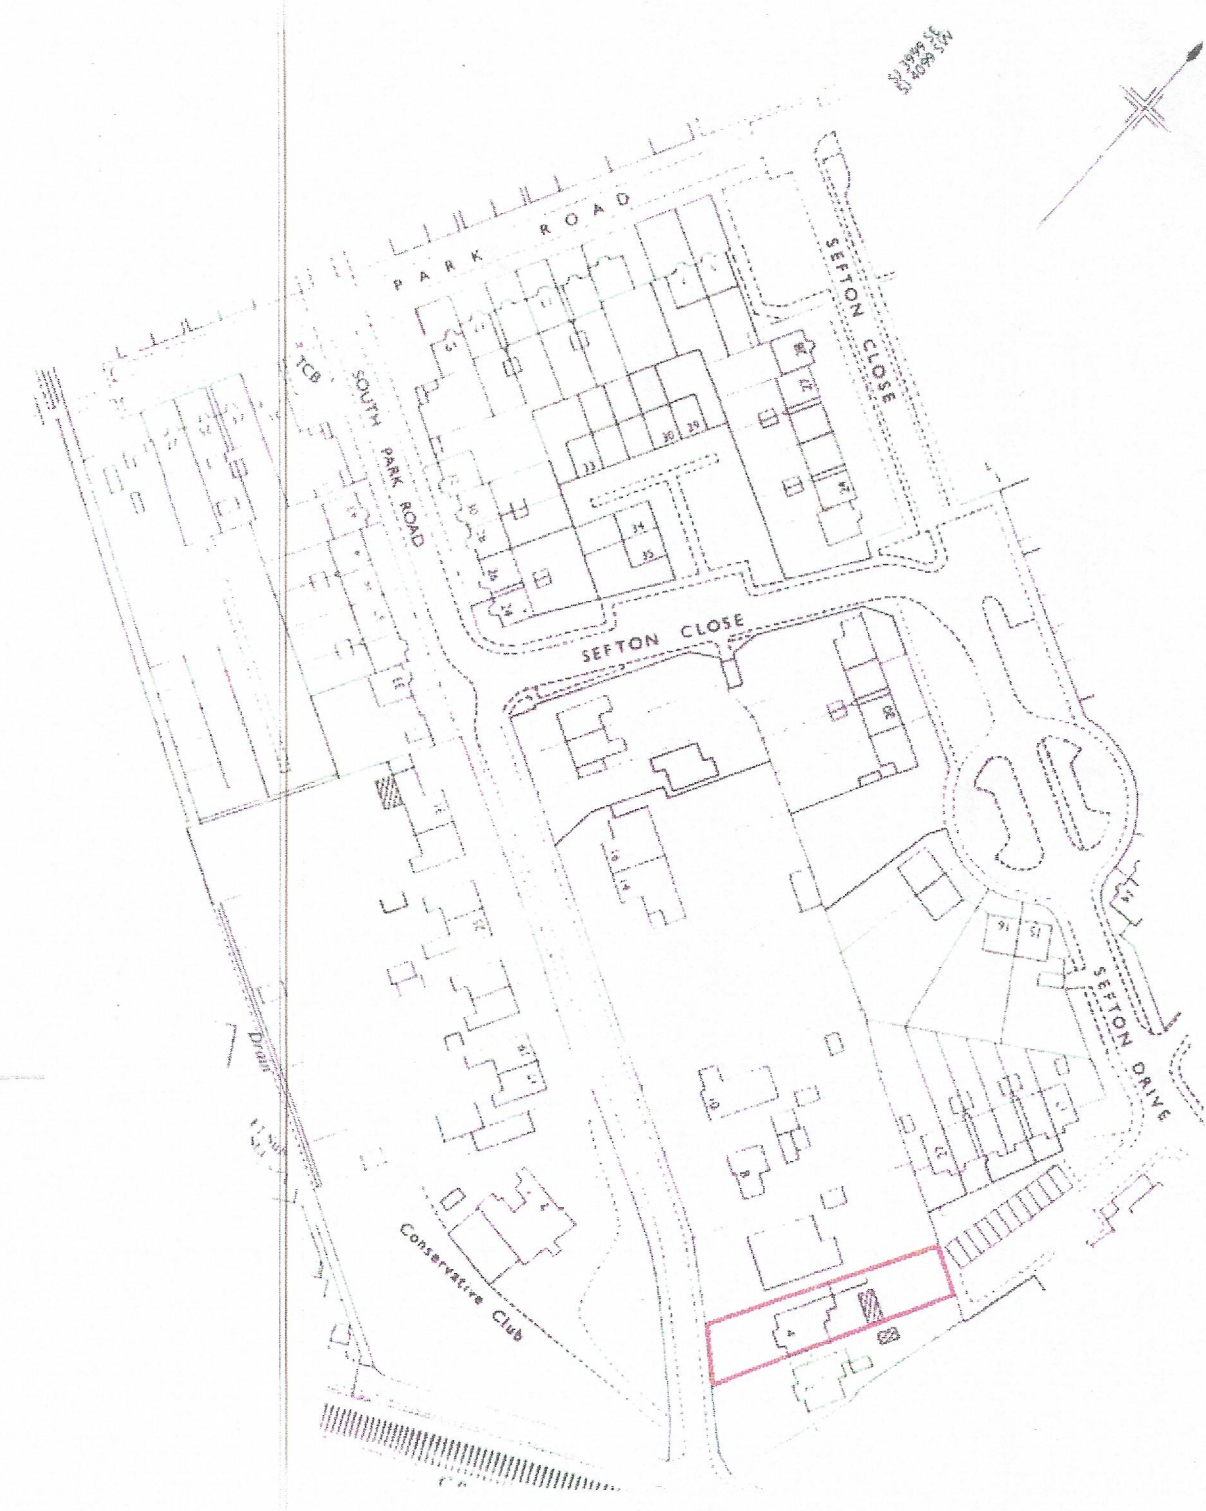


LOCATION PLAN
Scale 1:1250
0 10m 20m 30m 40m

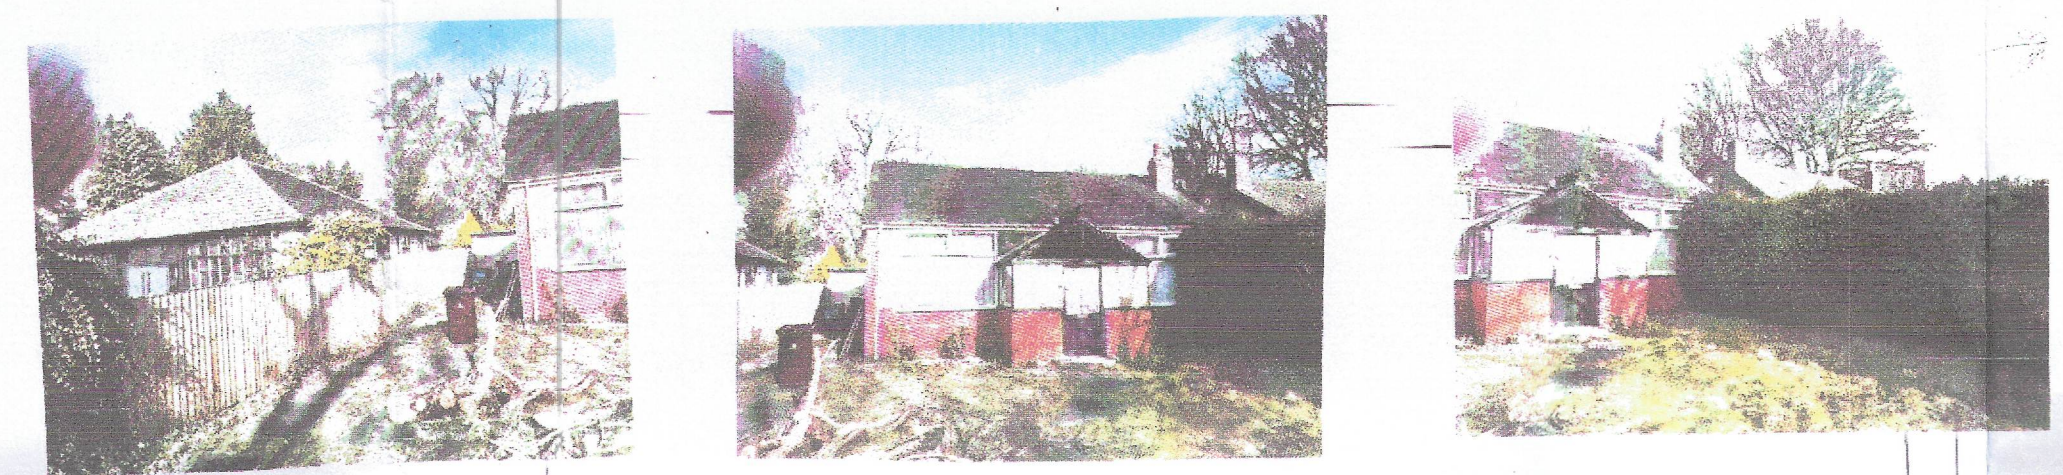

A


B

C

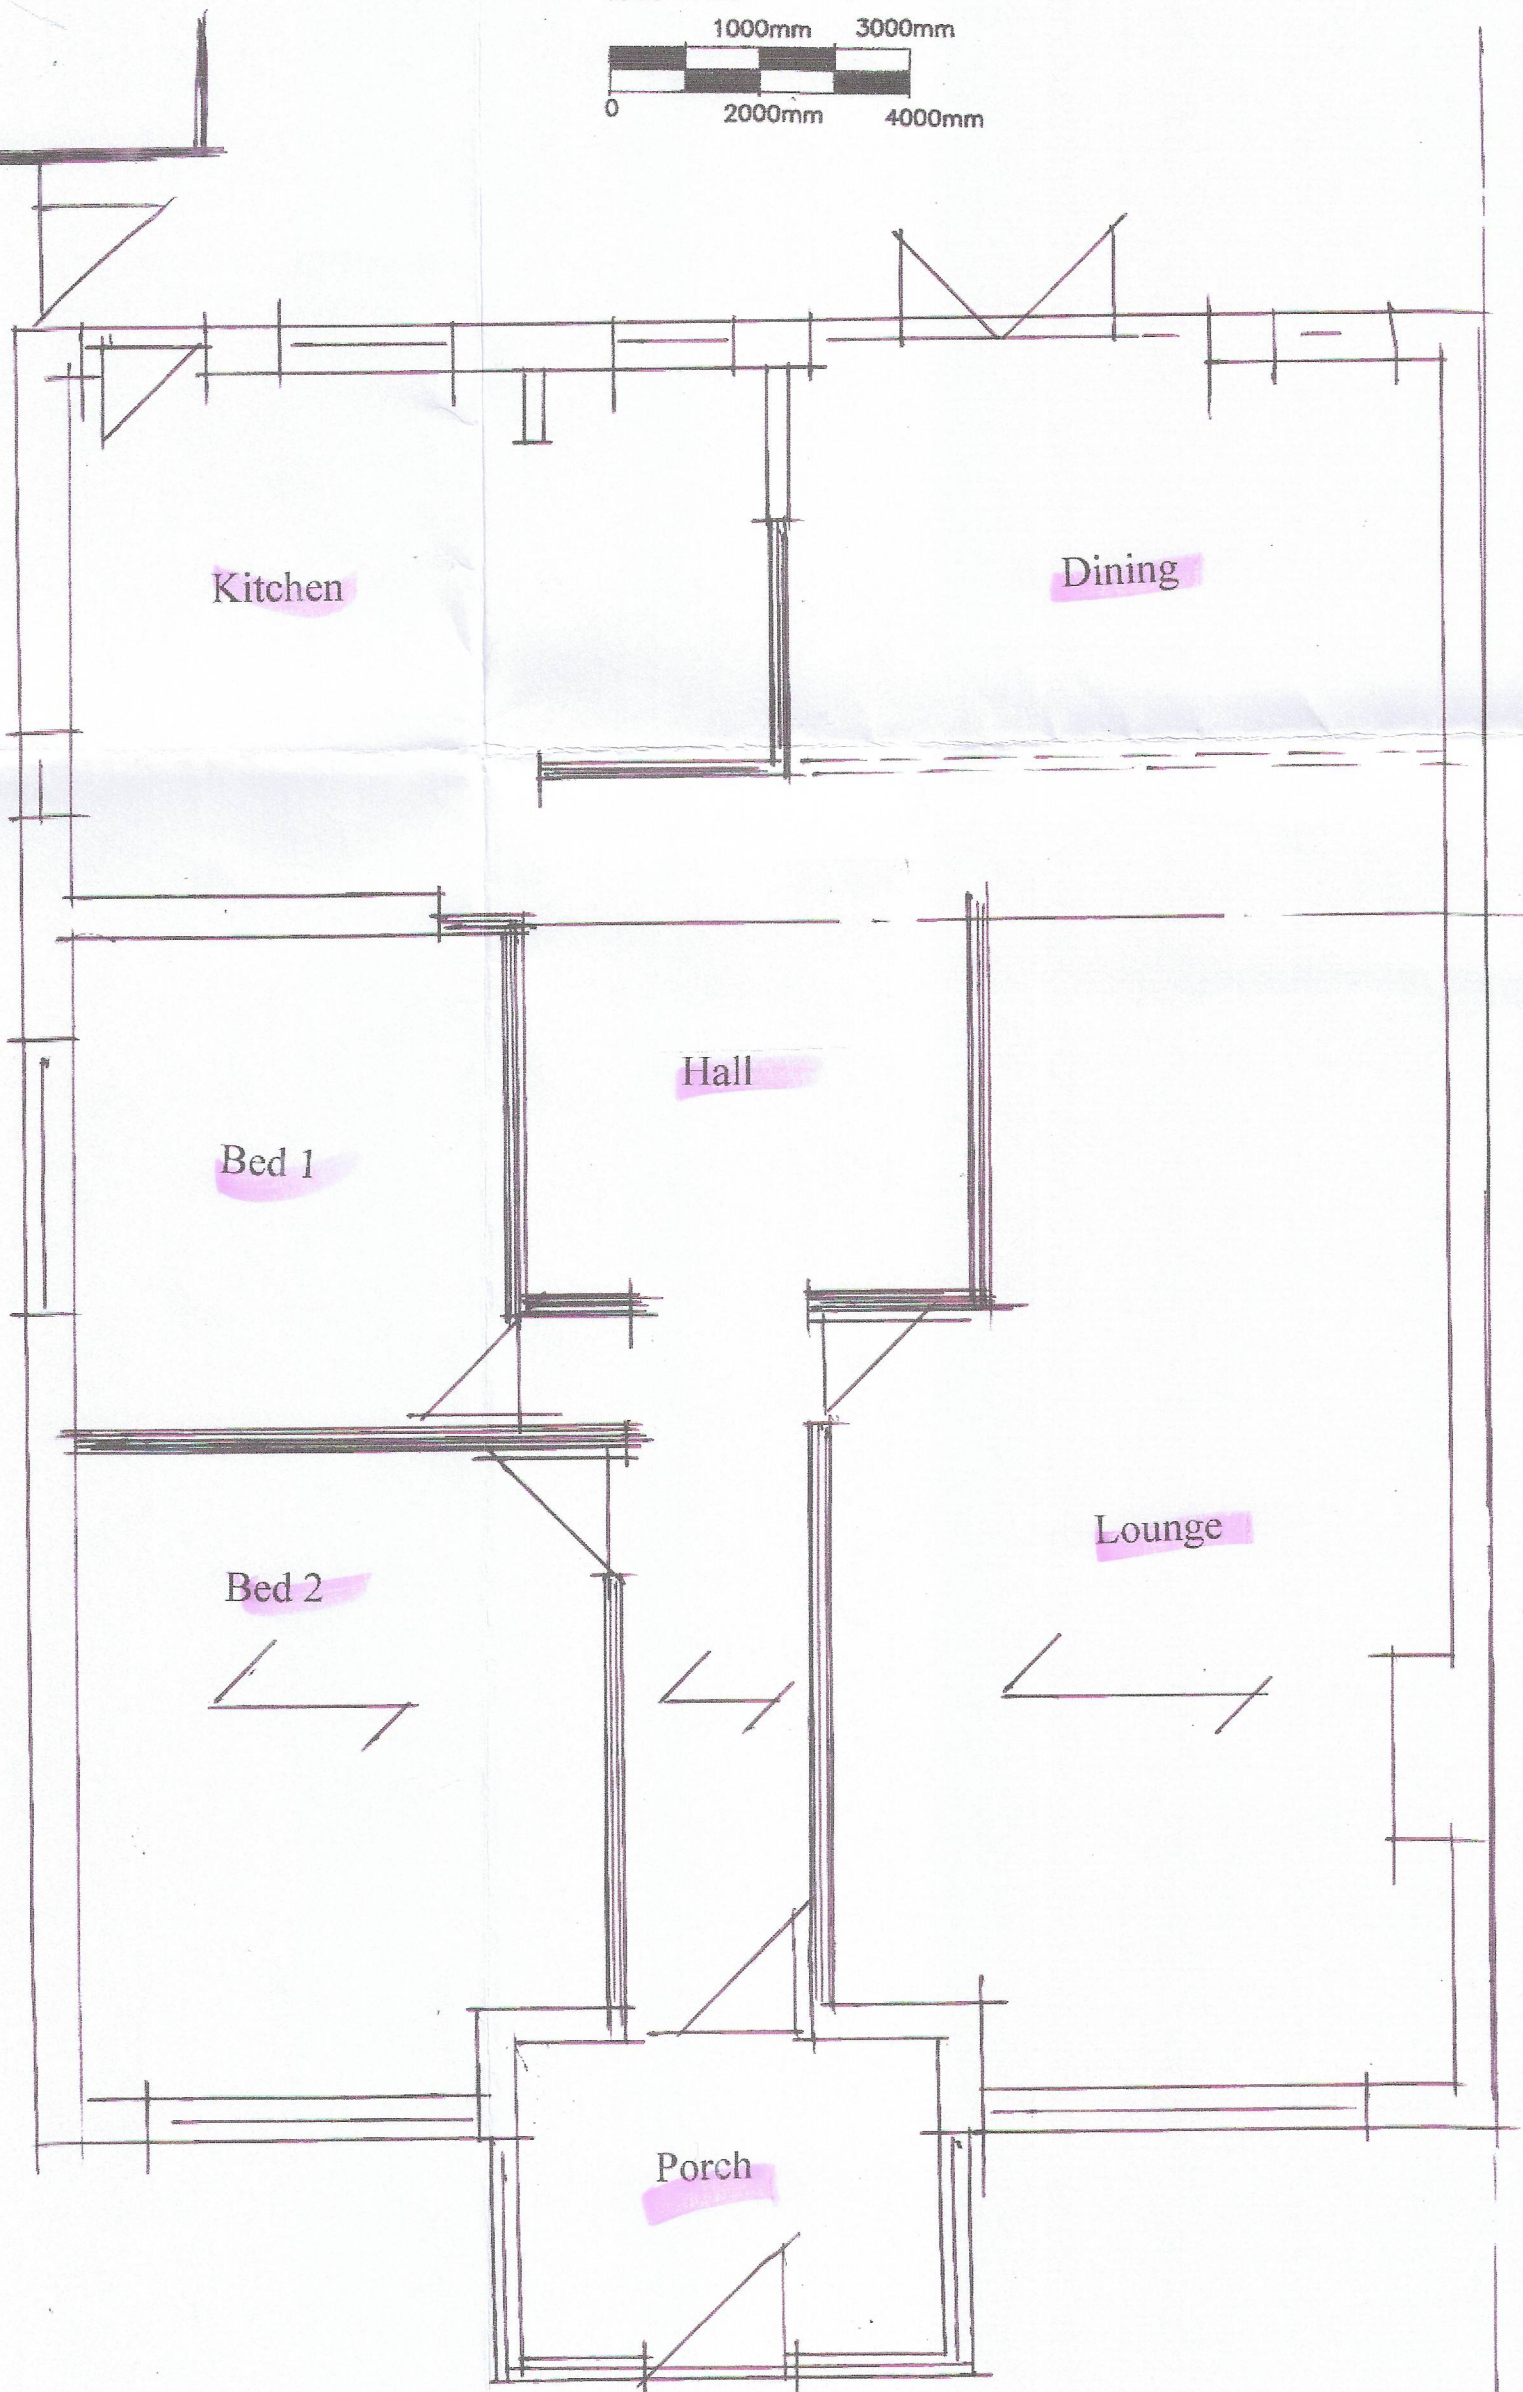


GROUND FLOOR AS EXISTING

1:50
0 0.5 1 2 3 4m

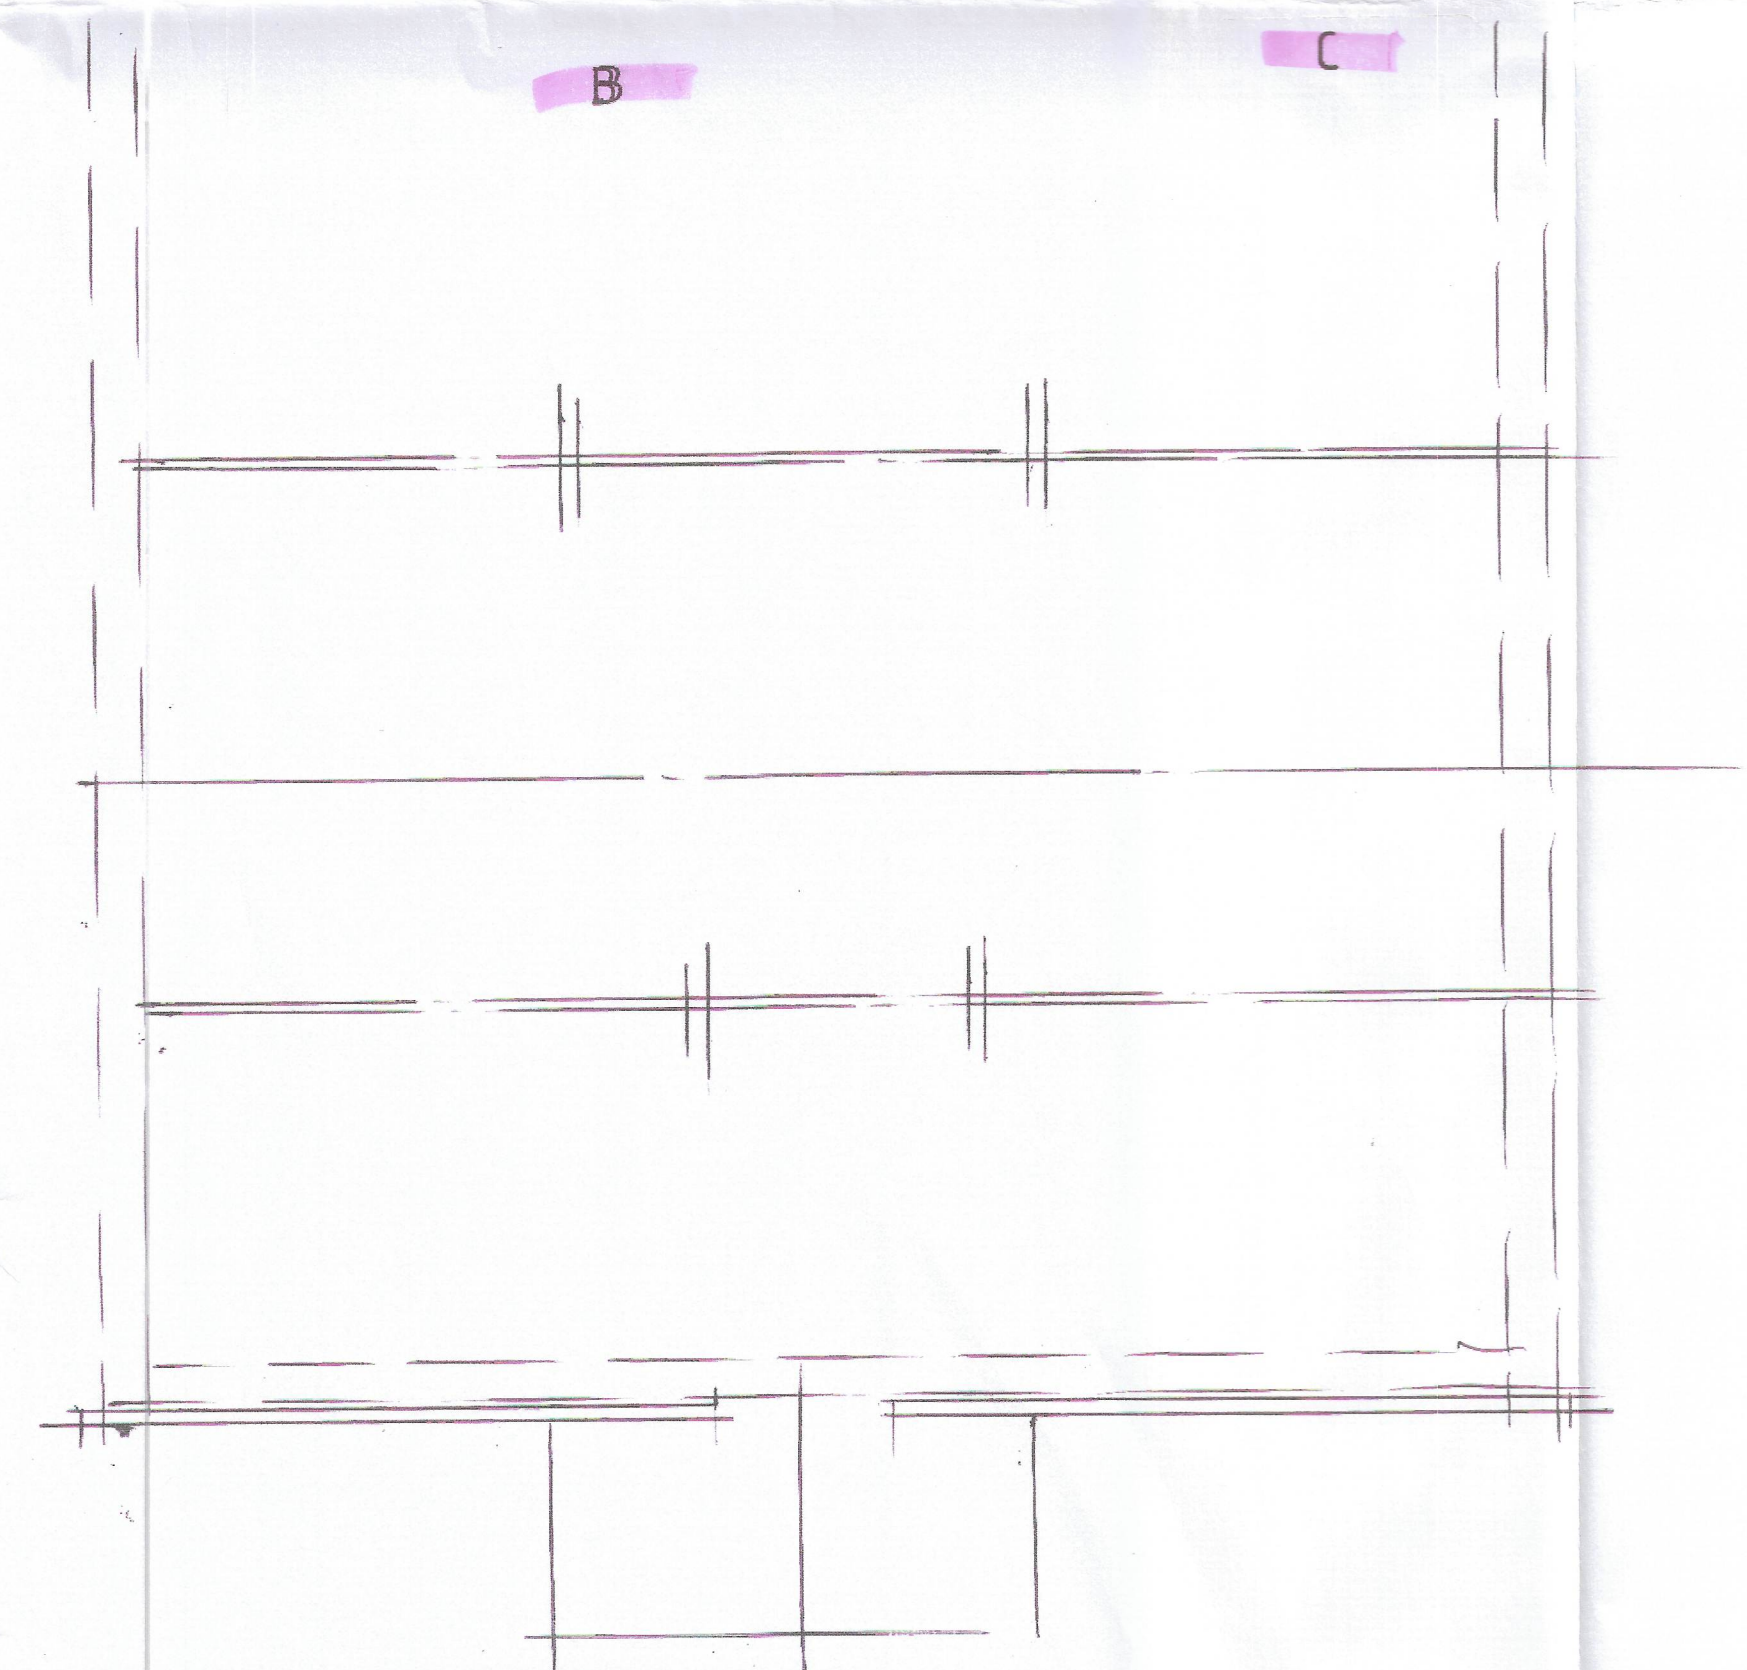

EXISTING ROOF PLAN
Scale 1:50

500mm 1500mm
0 1000mm 2000mm

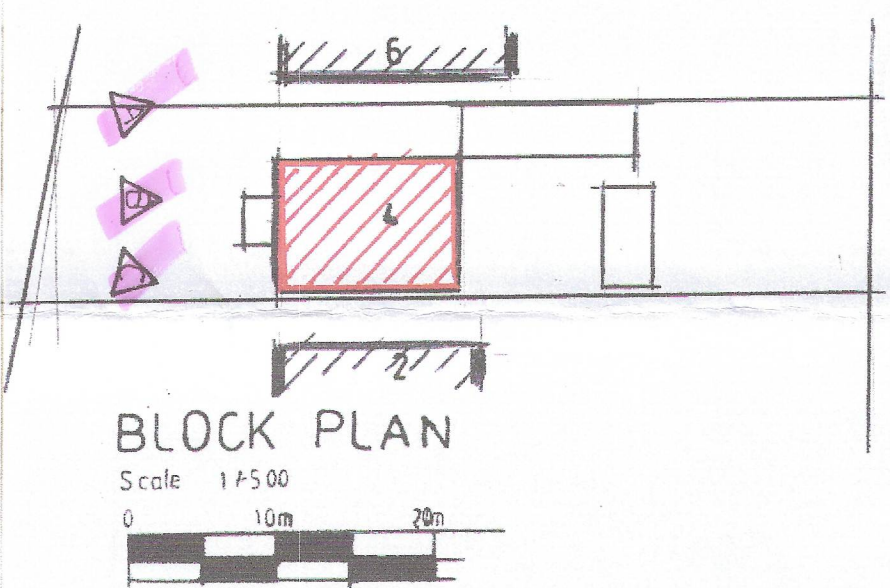

BLOCK PLAN
Scale 1:500
0 10m 20m

Client:
SEAN HAMPSON ESO
Site:
4 SOUTH PARK ROAD
KIRKBY LIVERPOOL L32 2AG
Drawing:
GROUND FLOOR, LOFT, SECTION
AND ELEVATIONS AS EXISTING

Scale:-
AS NOTED (at A1)
Date:-
FEB 2023

Revisions:
Richard J Vodrey
34 Stapleton Road, Formby,
Liverpool L37 2YN
Tel No: 07779 129 258
Email: richardvodrey@gmail.com
Dwg No: 1975 / 02