




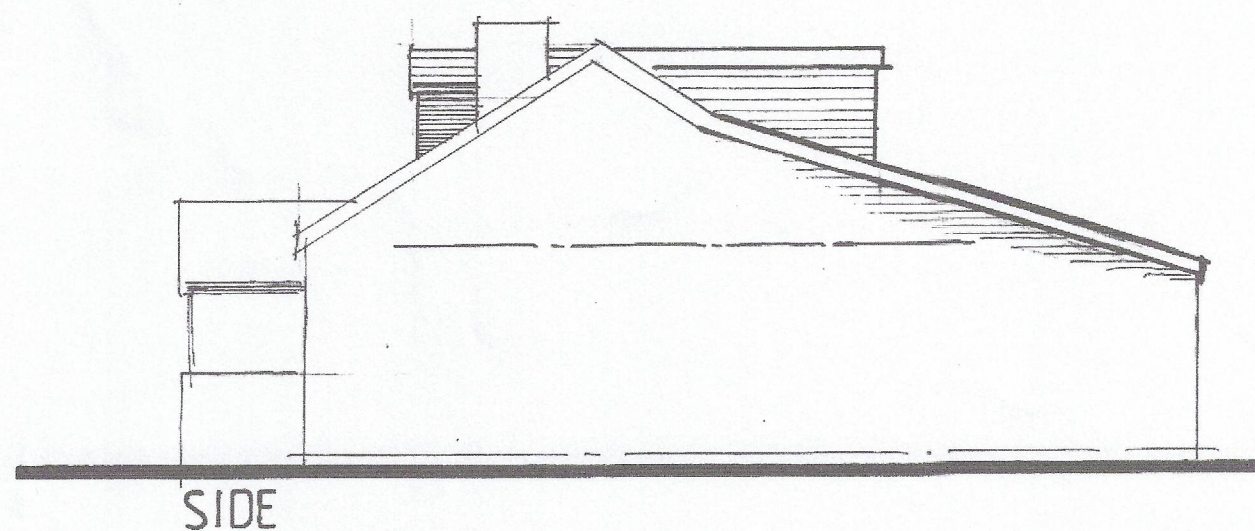


SIDE

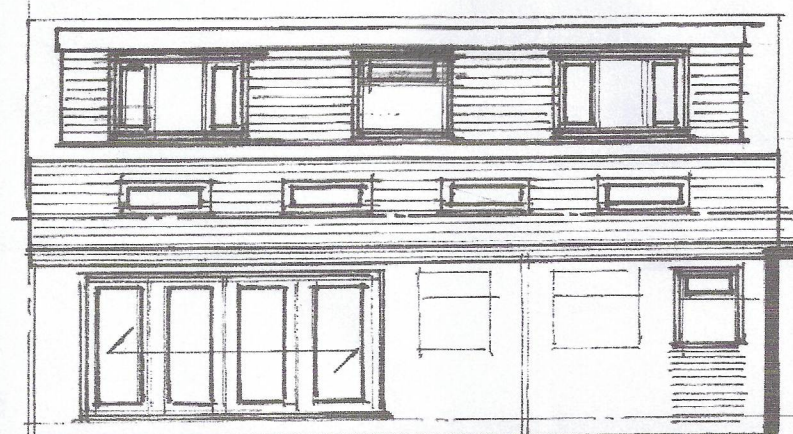

REAR

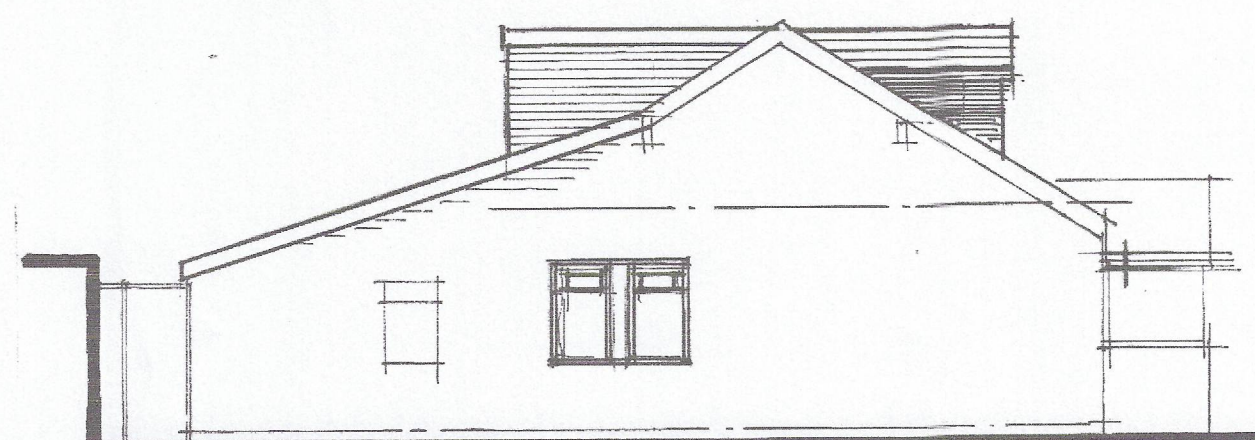


SIDE

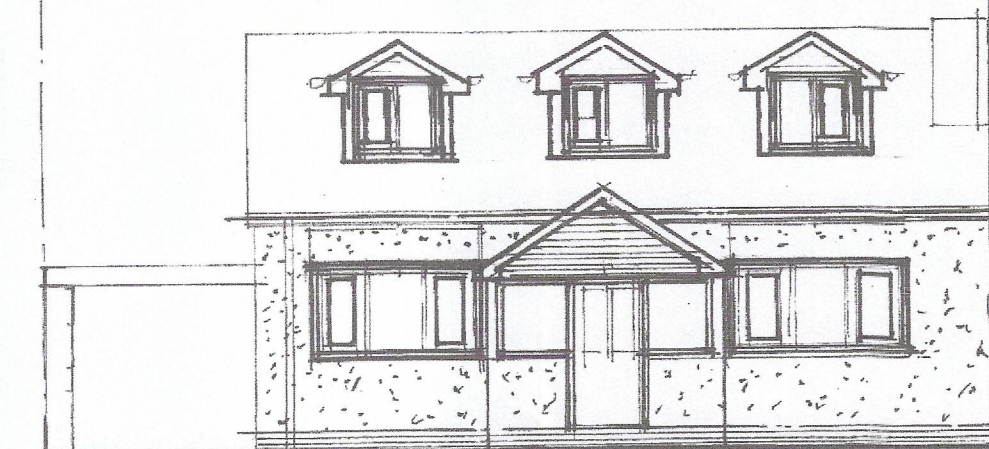

FRONT ELEVATIONS AS PROPOSED

1:100 0 1 2 3 4m


PLANNING NOTES
All external elements of structure roof slates, tiles, render, brick, windows, fascias, guttering, downpipes etc to match existing as close as possible in colour, texture and design.
No element of construction to project beyond boundary.
Foundations, gutters, fascias etc all to be kept within the curtilage of the site.

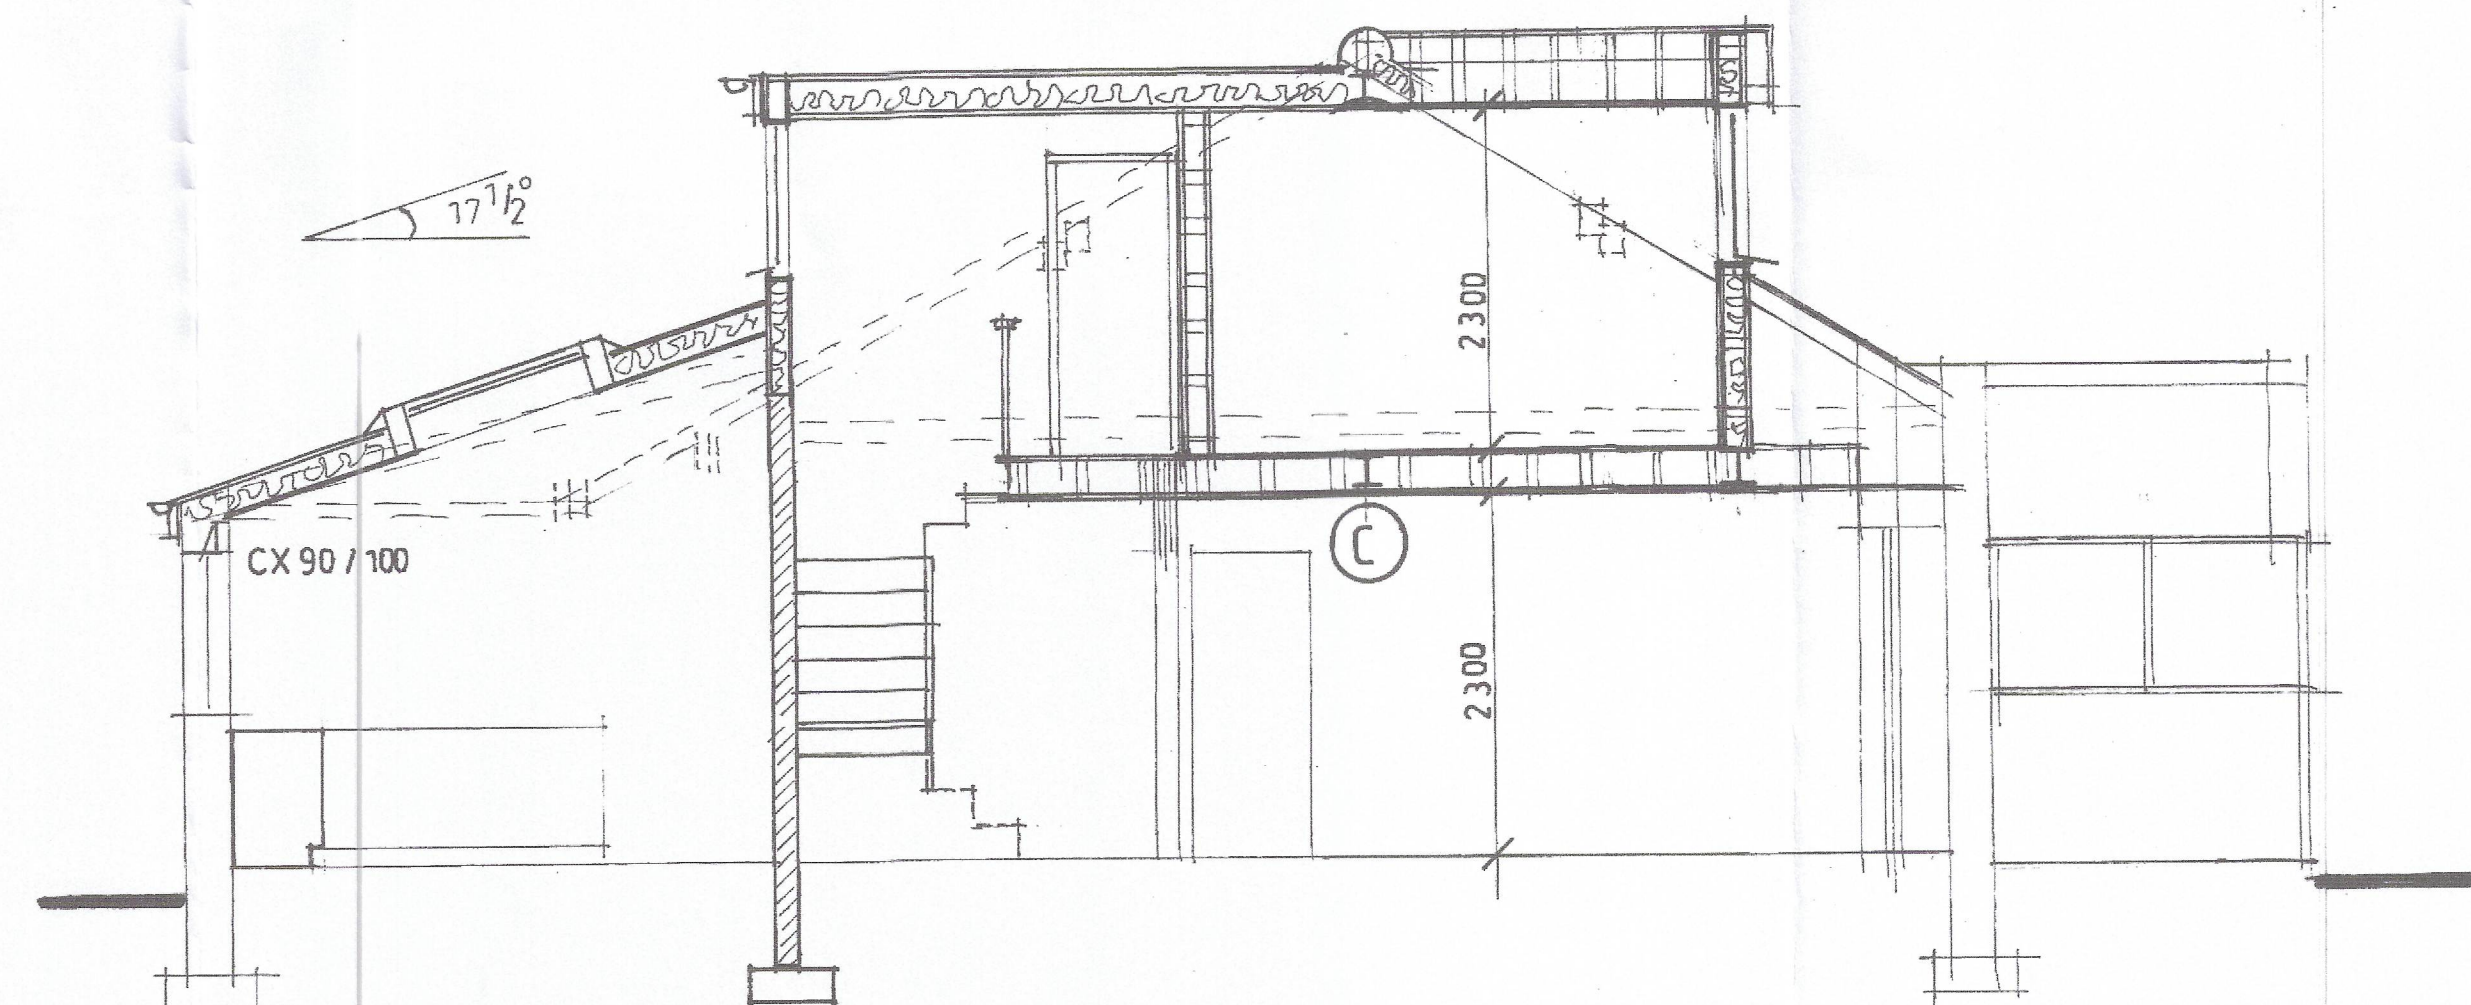

SECTION A-A

1:50 0 0.5 1 2 3 4m


PLANNING DRAWING

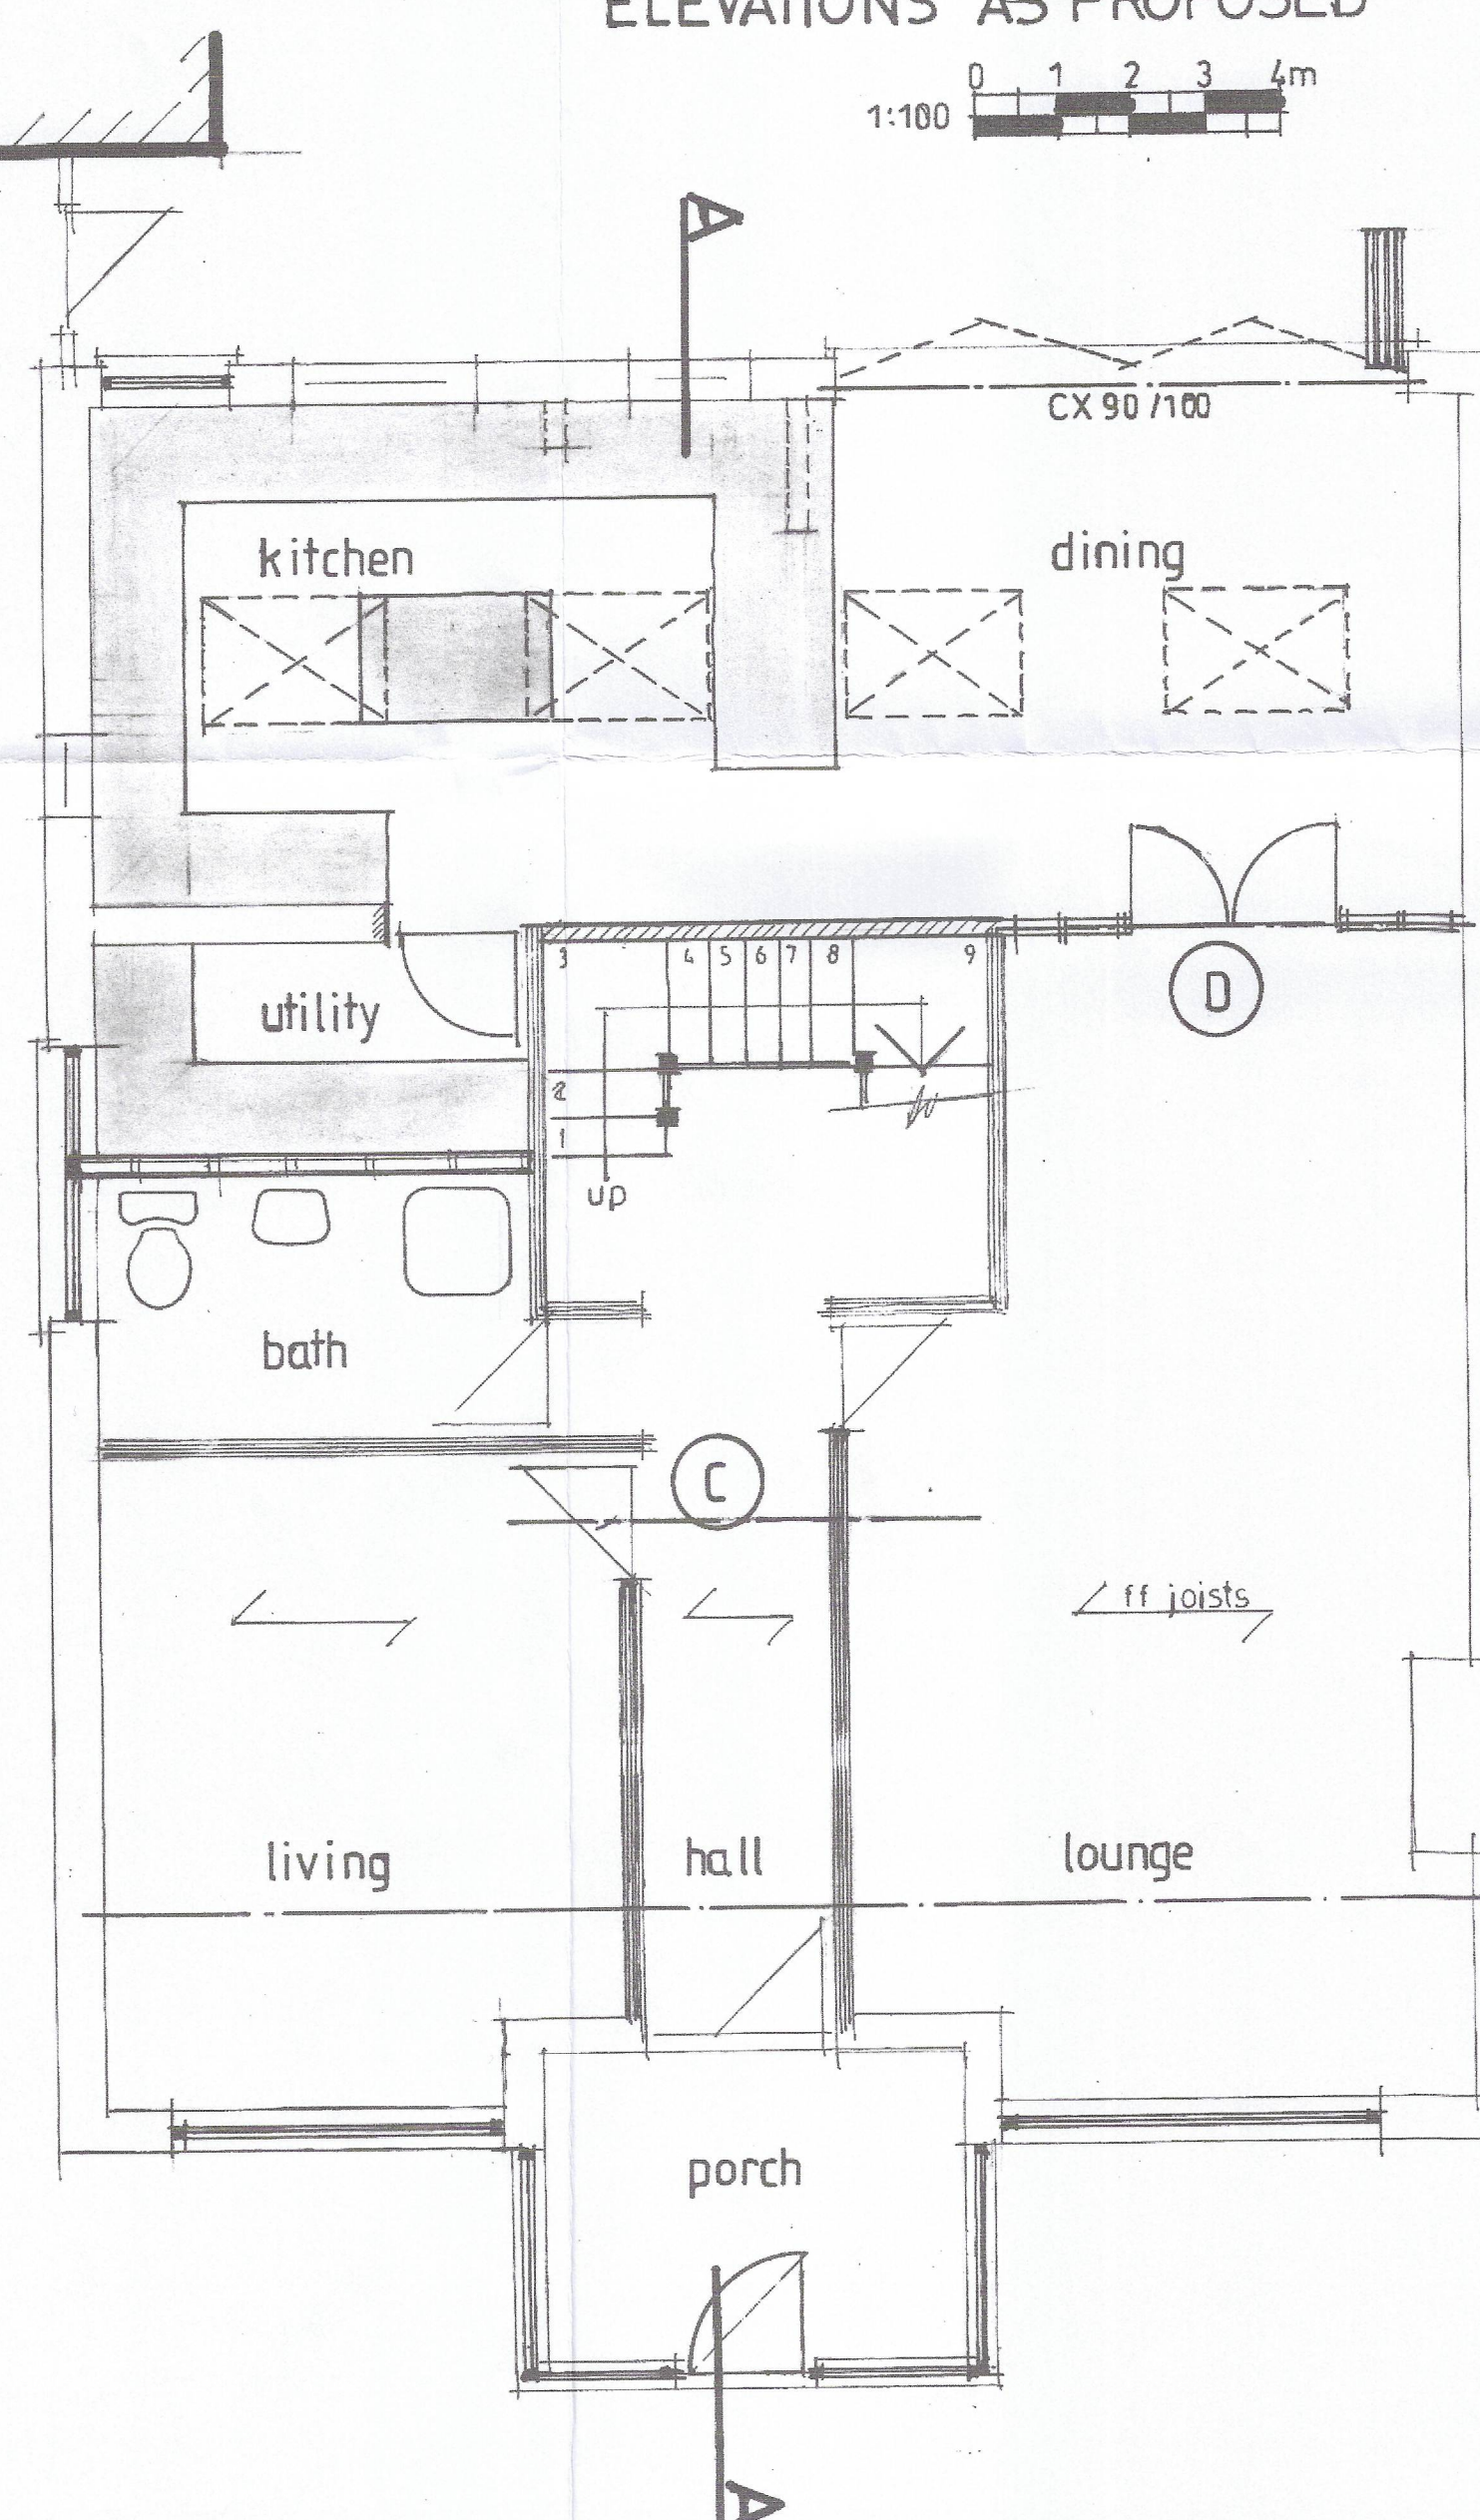

GROUND FLOOR AS PROPOSED

1:50 0 0.5 1 2 3 4m

PLANNING NOTES
All external elements of structure roof slates, tiles, render, brick, windows, fascias, guttering, downpipes etc to match existing as close as possible in colour, texture and design.
No element of construction to project beyond boundary.
Foundations, gutters, fascias etc all to be kept within the curtilage of the site.

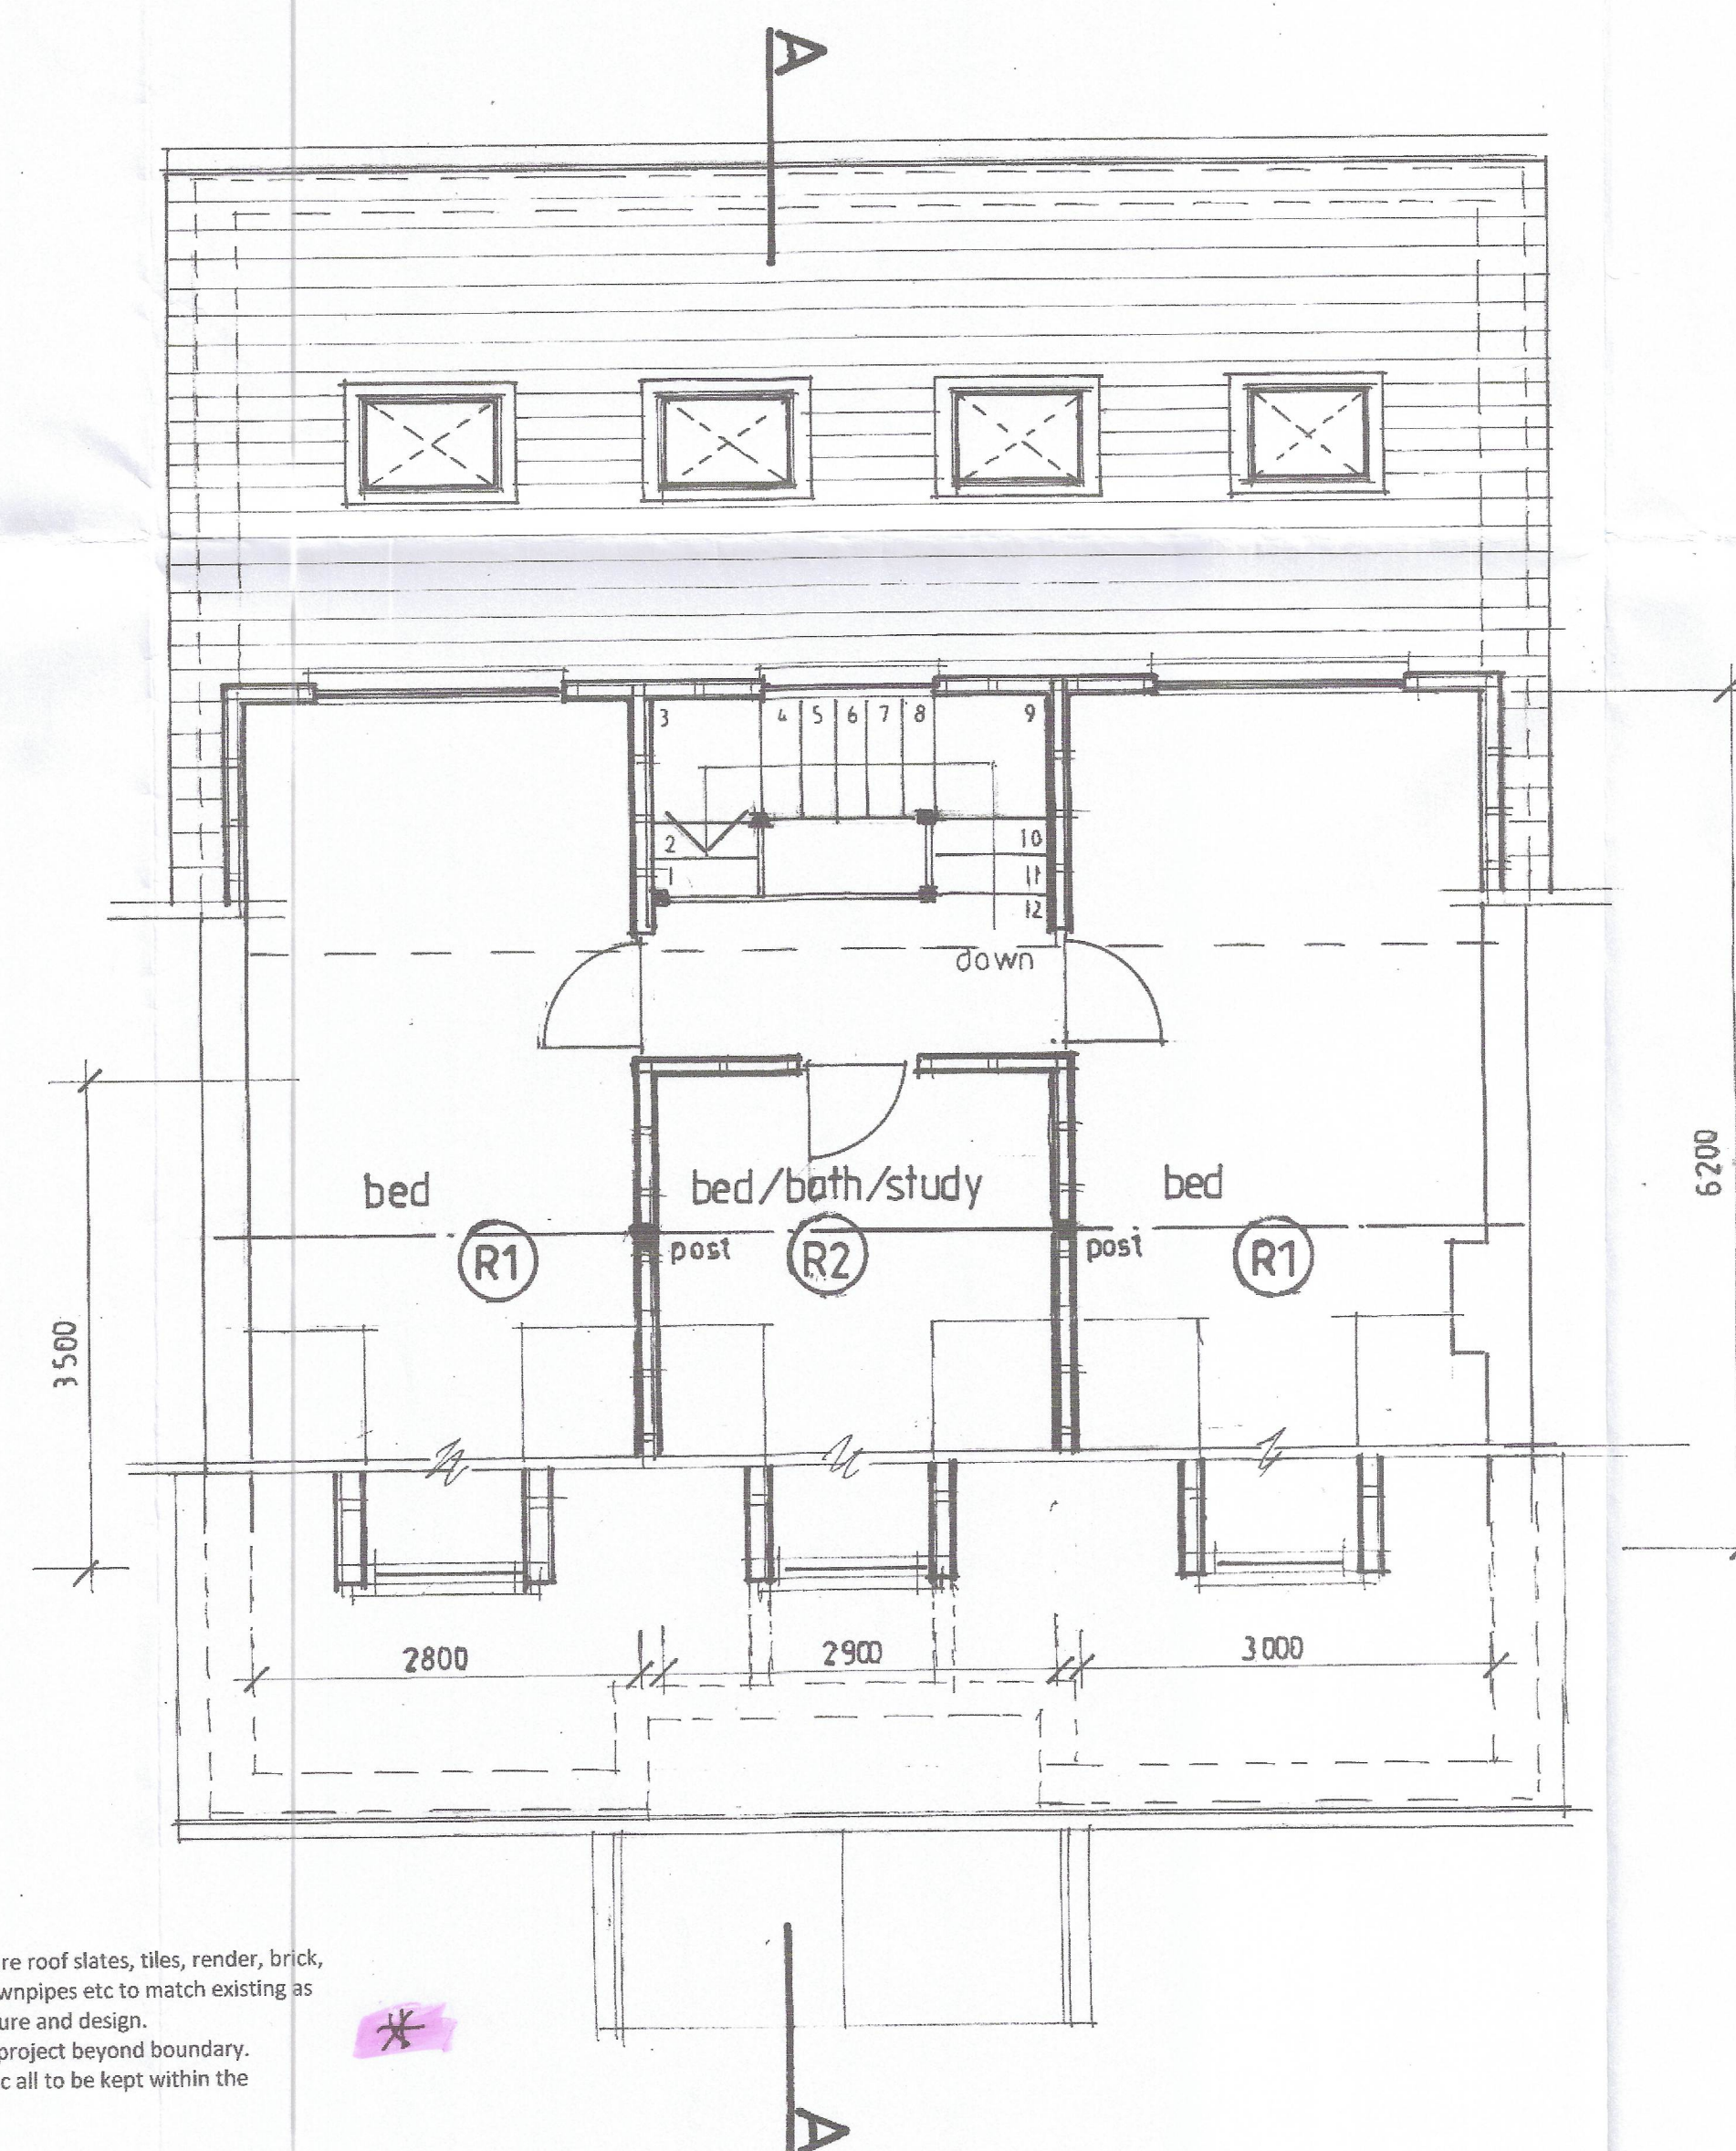

FIRST FLOOR AS PROPOSED

1:50 0 0.5 1 2 3 4m

Client:
SEAN HAMPSON ESO
Site:
4, SOUTH PARK ROAD
KIRKBY, LIVERPOOL, L32 2AG
Drawing:
PROPOSED LOFT CONVERSION
AND INTERNAL ALTERATIONS

Scale:-
1:50 + 1:100 (at A1)
Date:
FEB 2023

Revisions:

Richard J Vodrey

34 Stapleton Road, Formby,
Liverpool L37 2YN

Tel No: 07779 129 258
Email: richardvodrey@gmail.com

Dwg No: 1975 / 01