
 


Site Plan - 5 Avon Close, L33 4DB
Drawing No. 01 (Existing boundary detail)

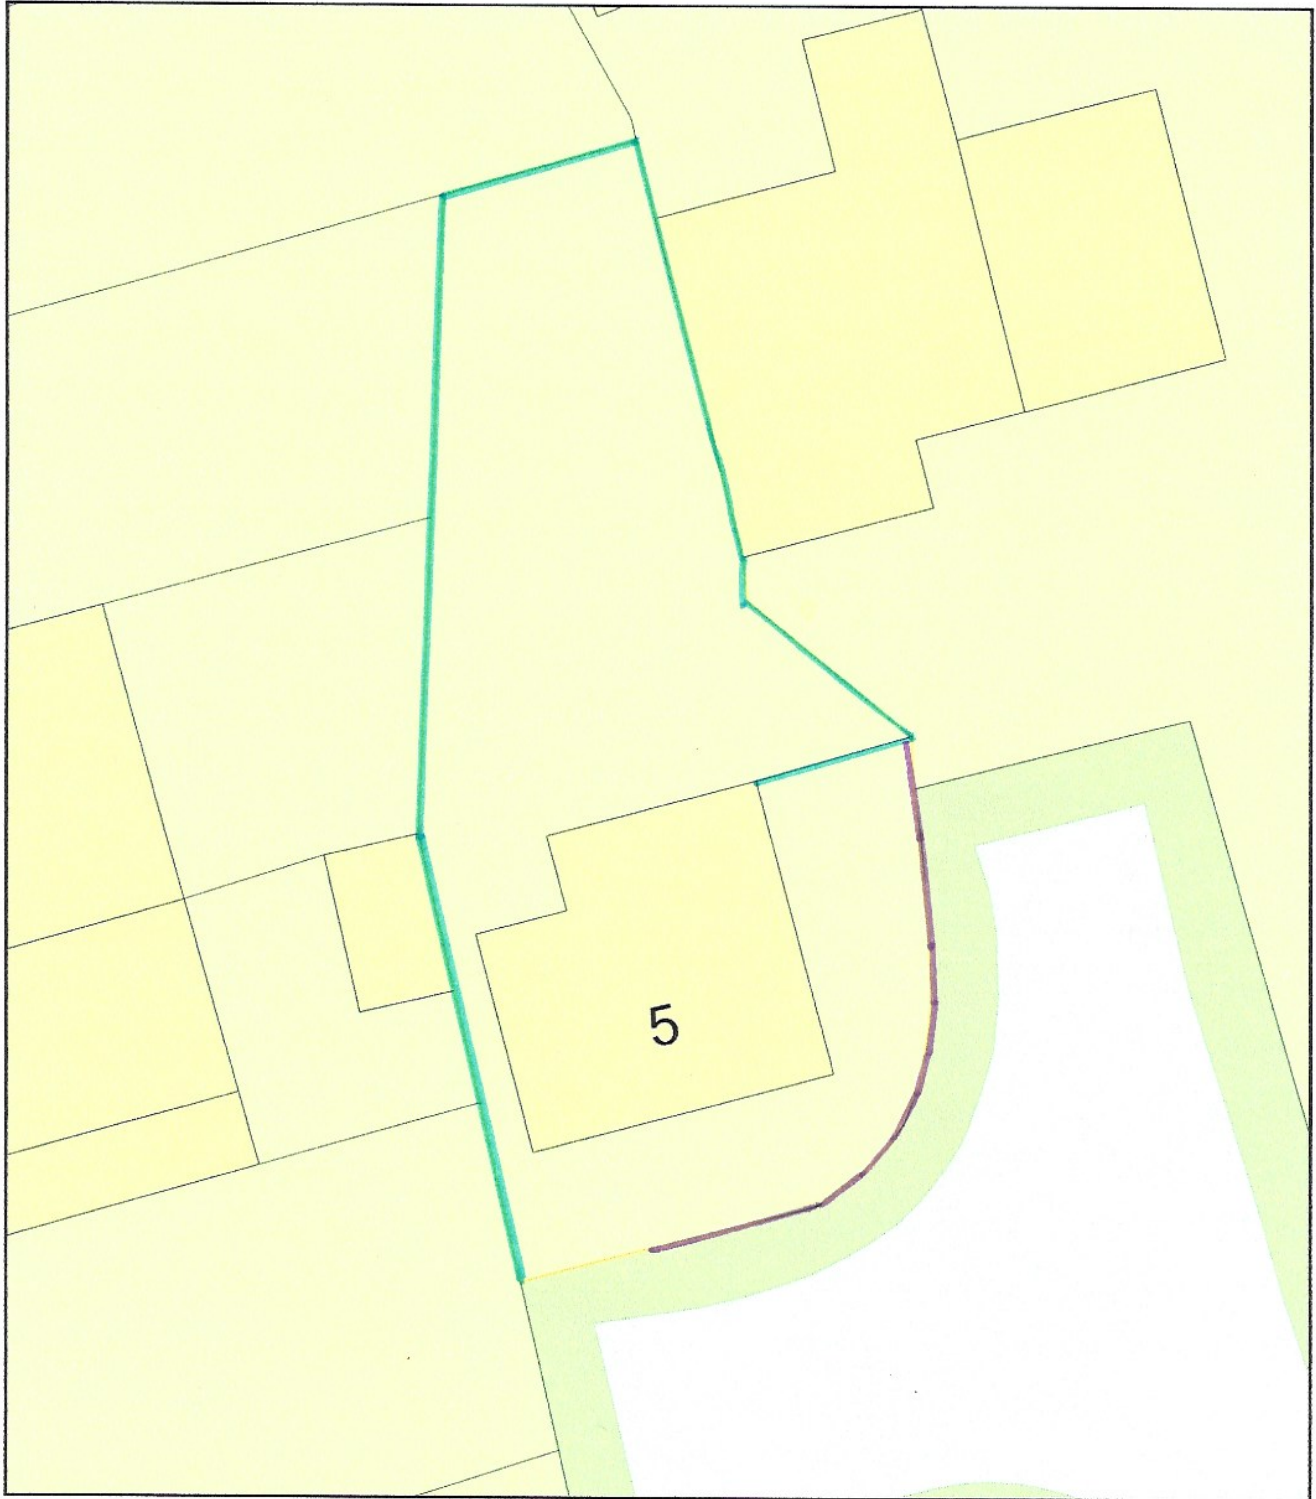

Plan Produced for: N J Ormesher
Date Produced: 18 Apr 2021
Plan Reference Number: TQRQM21108153614700
Scale: 1:200 @ A4

 0.5m Brick Wall

 2m Timber fence