
 


Site Plan - 5 Avon Close, L33 4DB
Drawing No. 02 (Proposed boundary detail)

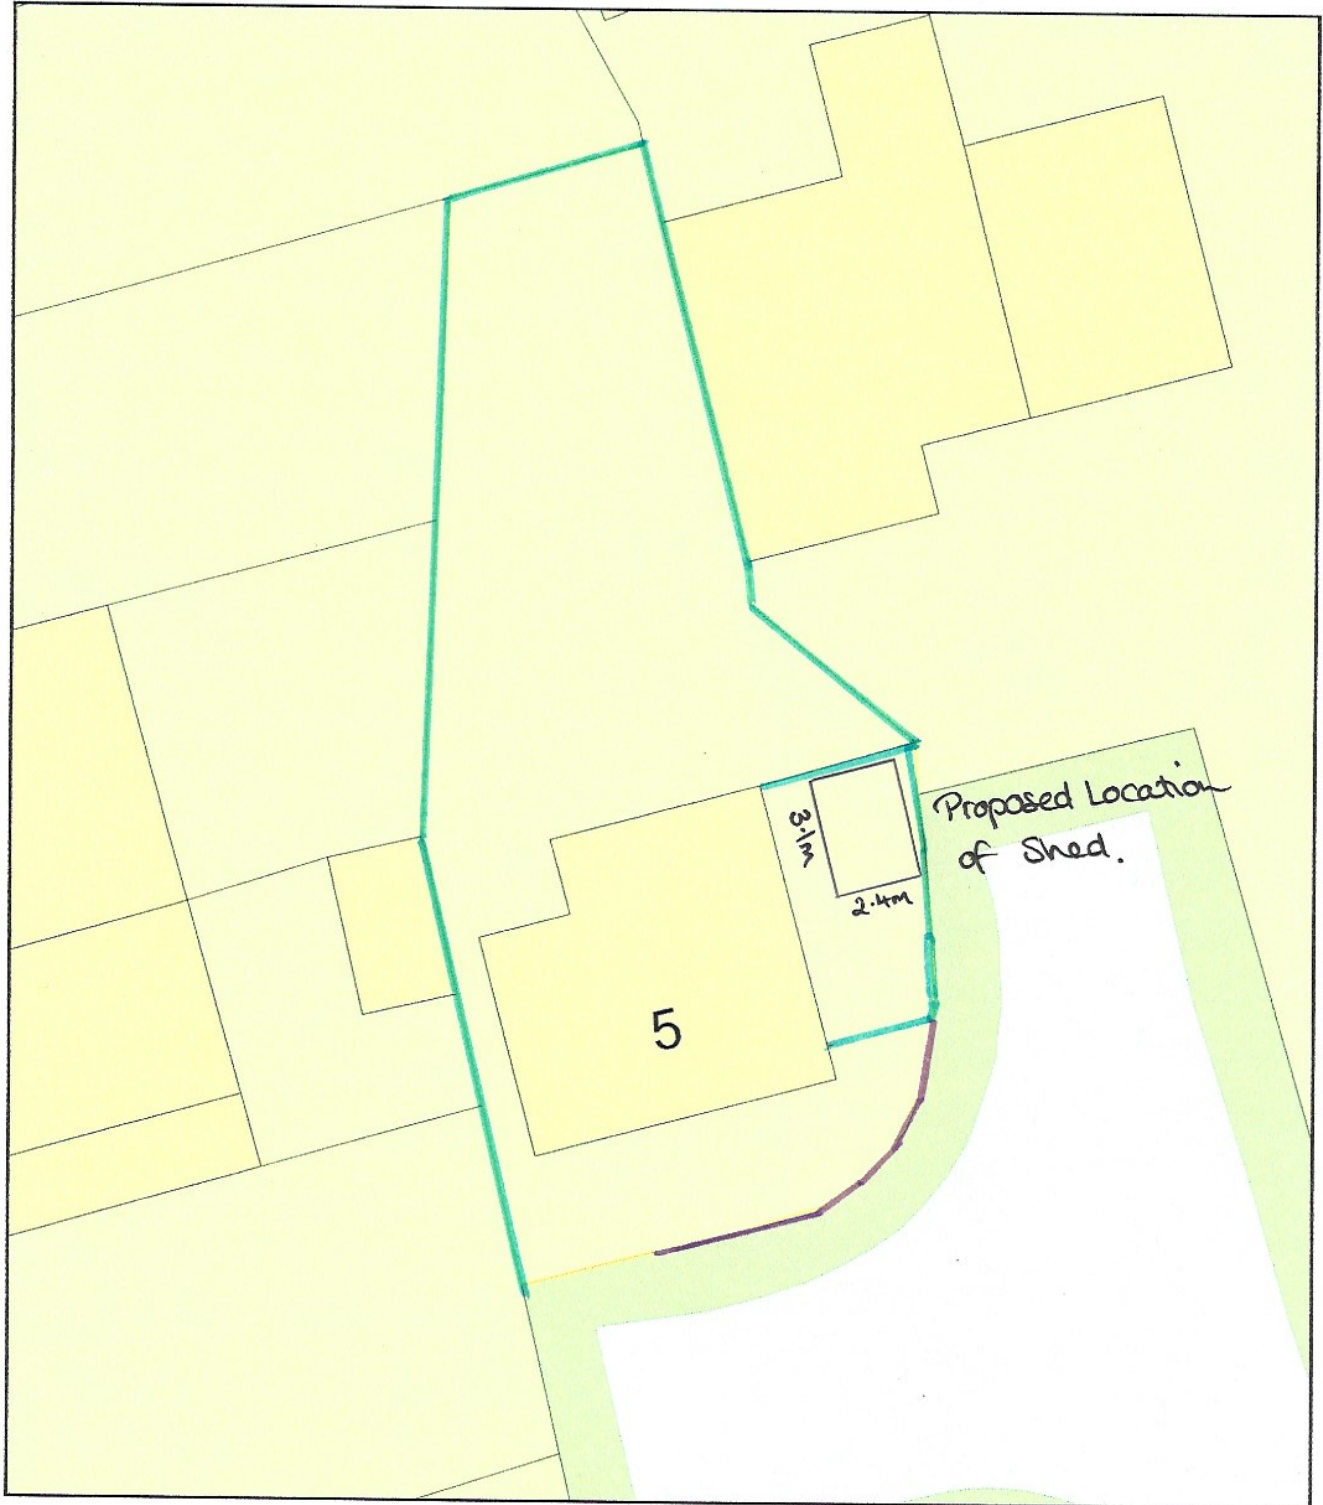

Plan Produced for: N J Ormesher

Date Produced: 18 Apr 2021

Plan Reference Number: TQRQM21108153614700

Scale: 1:200 @ A4

0.5m Brick Wall
2m Timber fence