


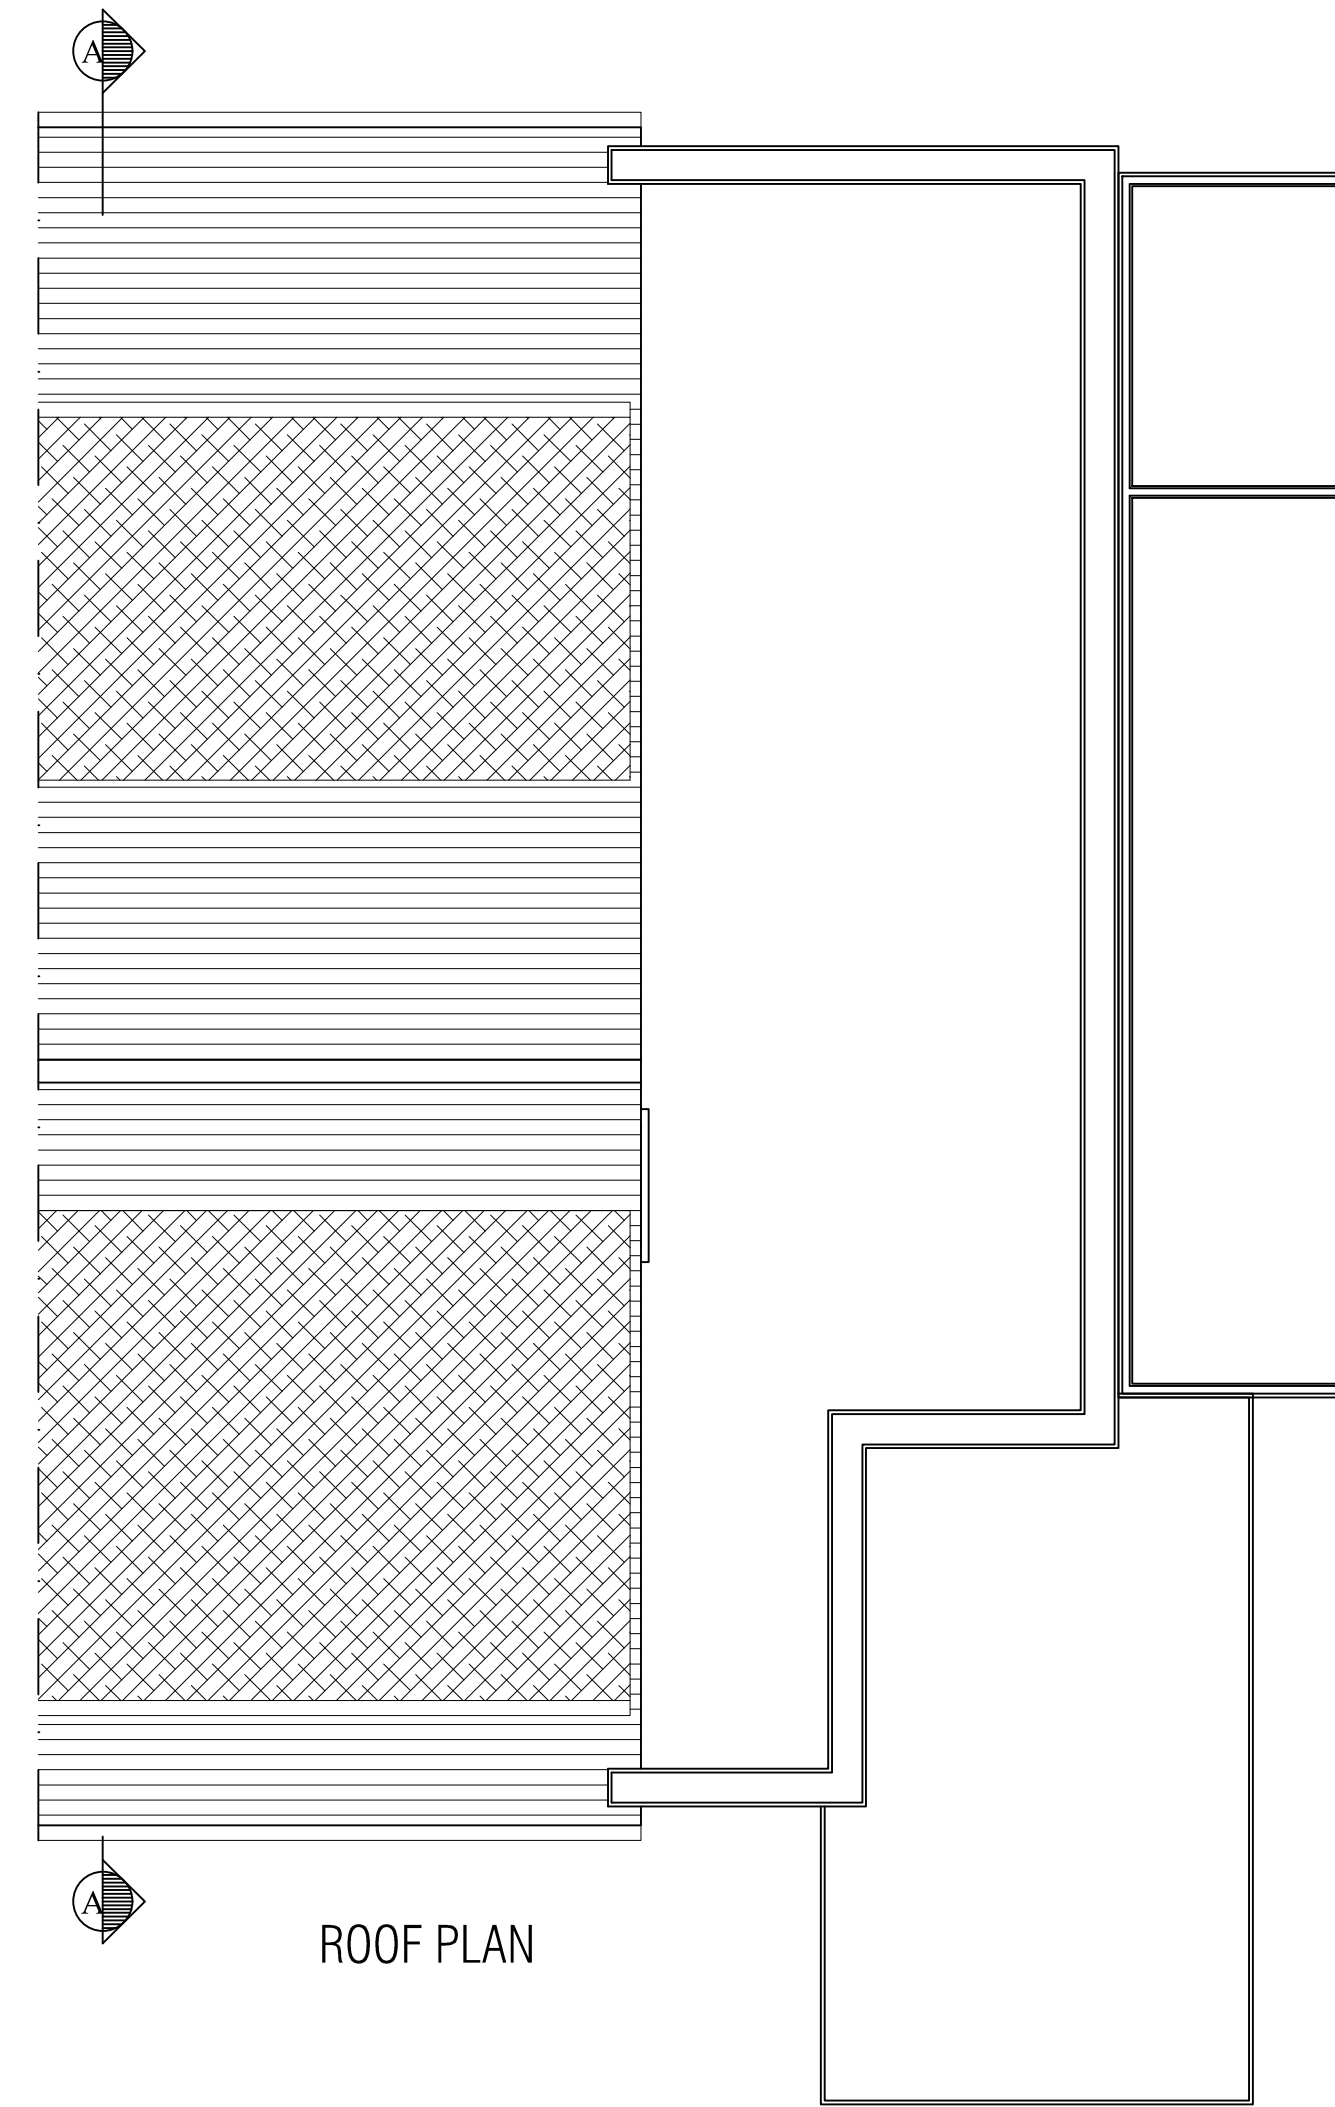


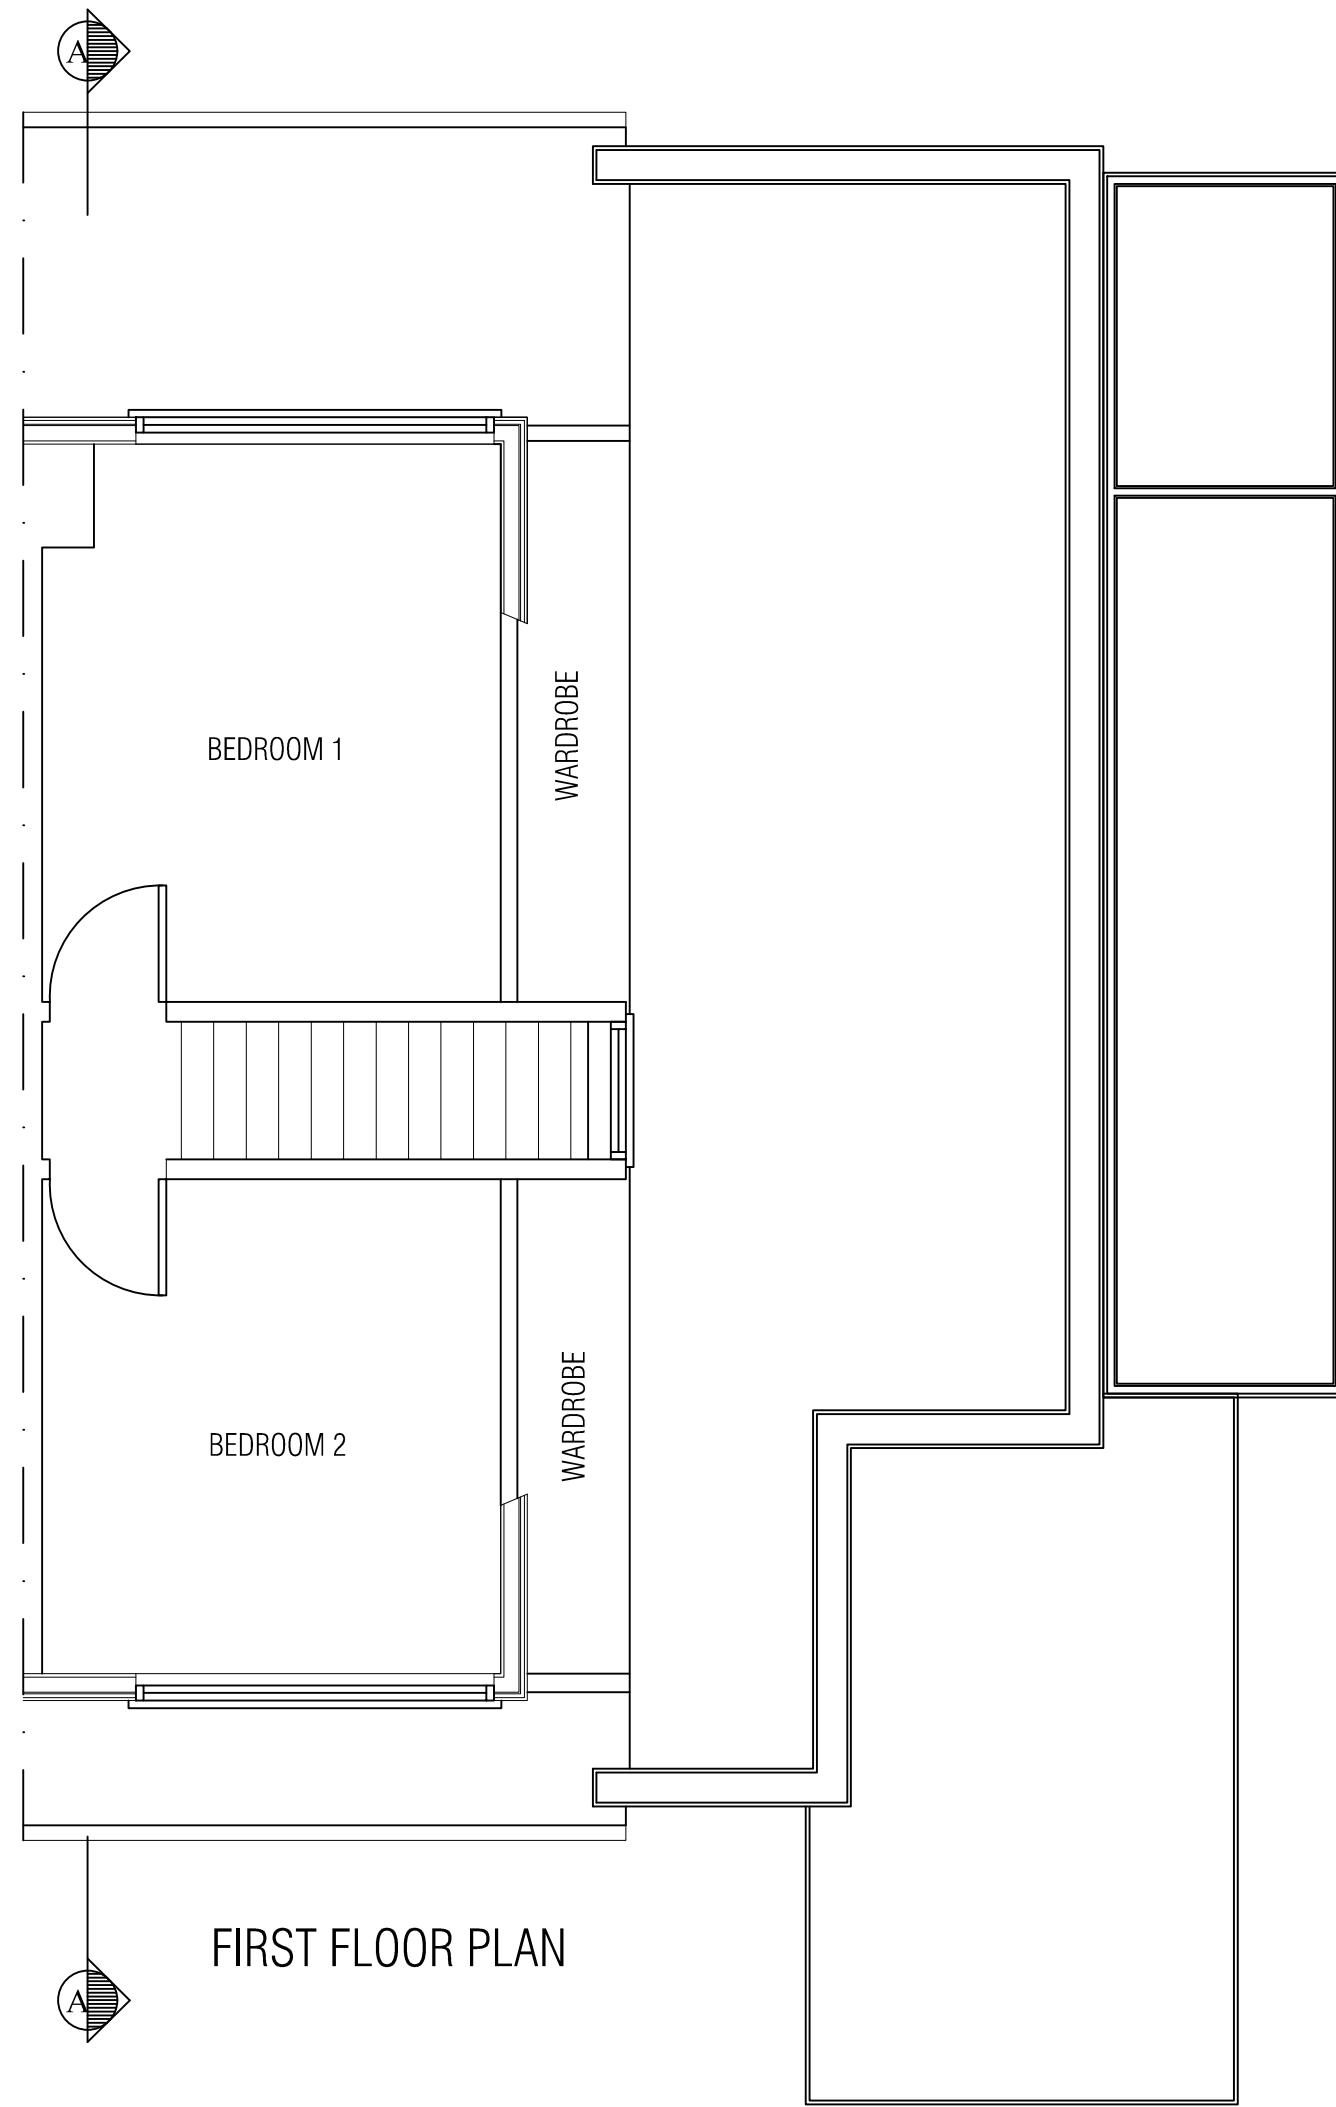

FRONT ELEVATION

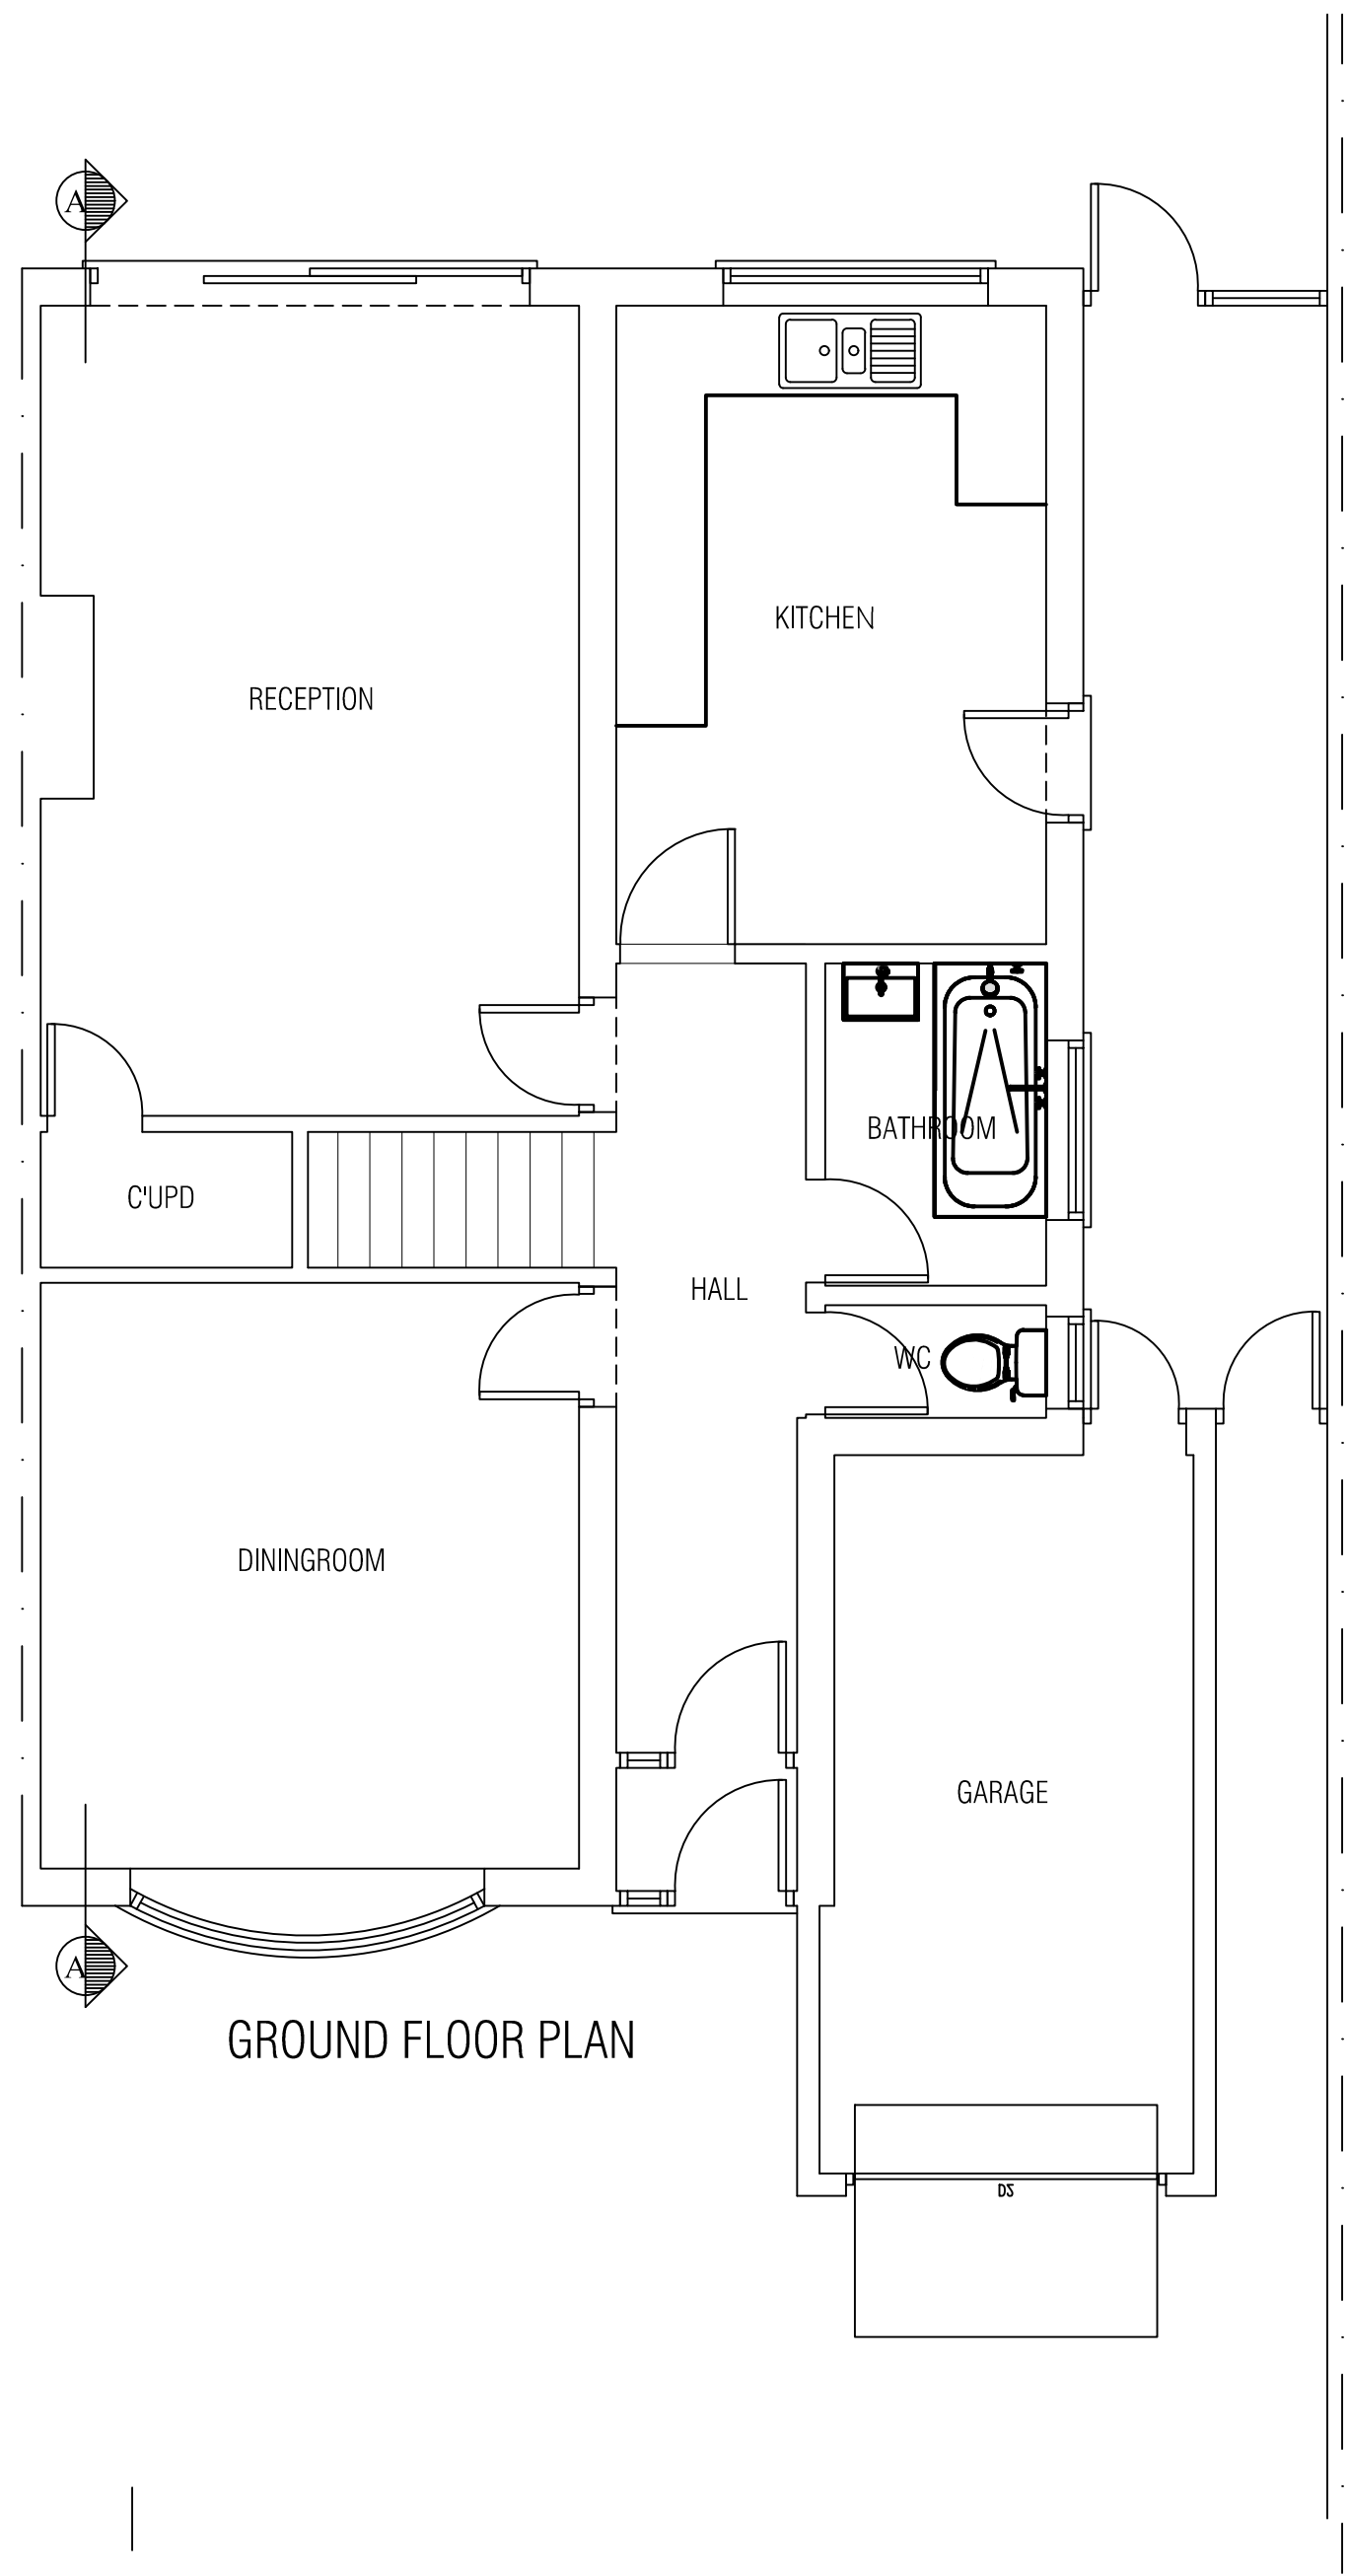

REAR ELEVATION

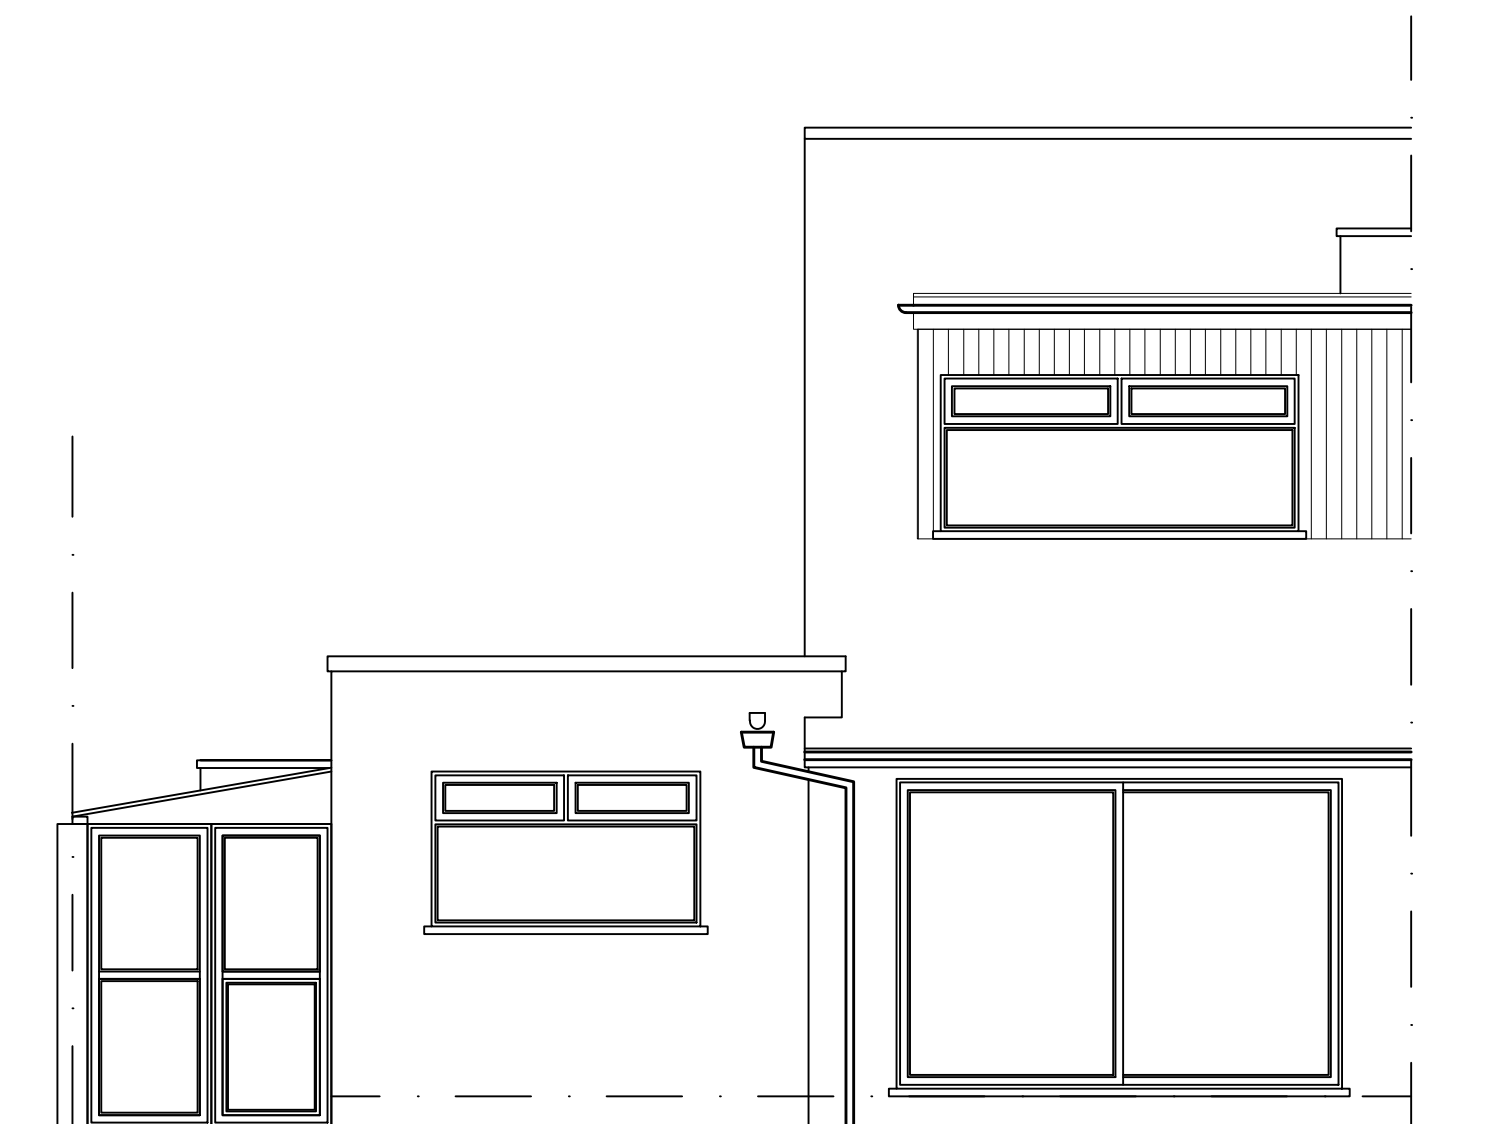

SIDE ELEVATION

Scale 1:50 0 0.5 1.5 3 5m



CLIENT:	DAVE & TRACY JONES 5B CHURCH ROAD ROBY L36 9TJ	TITLE:	EXISTING PLANS, SECTIONS & ELEVATIONS
PROJECT:	SIDE EXTENSION & LOFT CONVERSION	SCALE:	1:50 @A1
STATUS:	PRELIMINARY	DATE:	18/05/22
		DRAWN BY:	PKH
		CHECKED:	-
		PROJ No:	PKH/034
		DWG No:	01
		REV:	-