




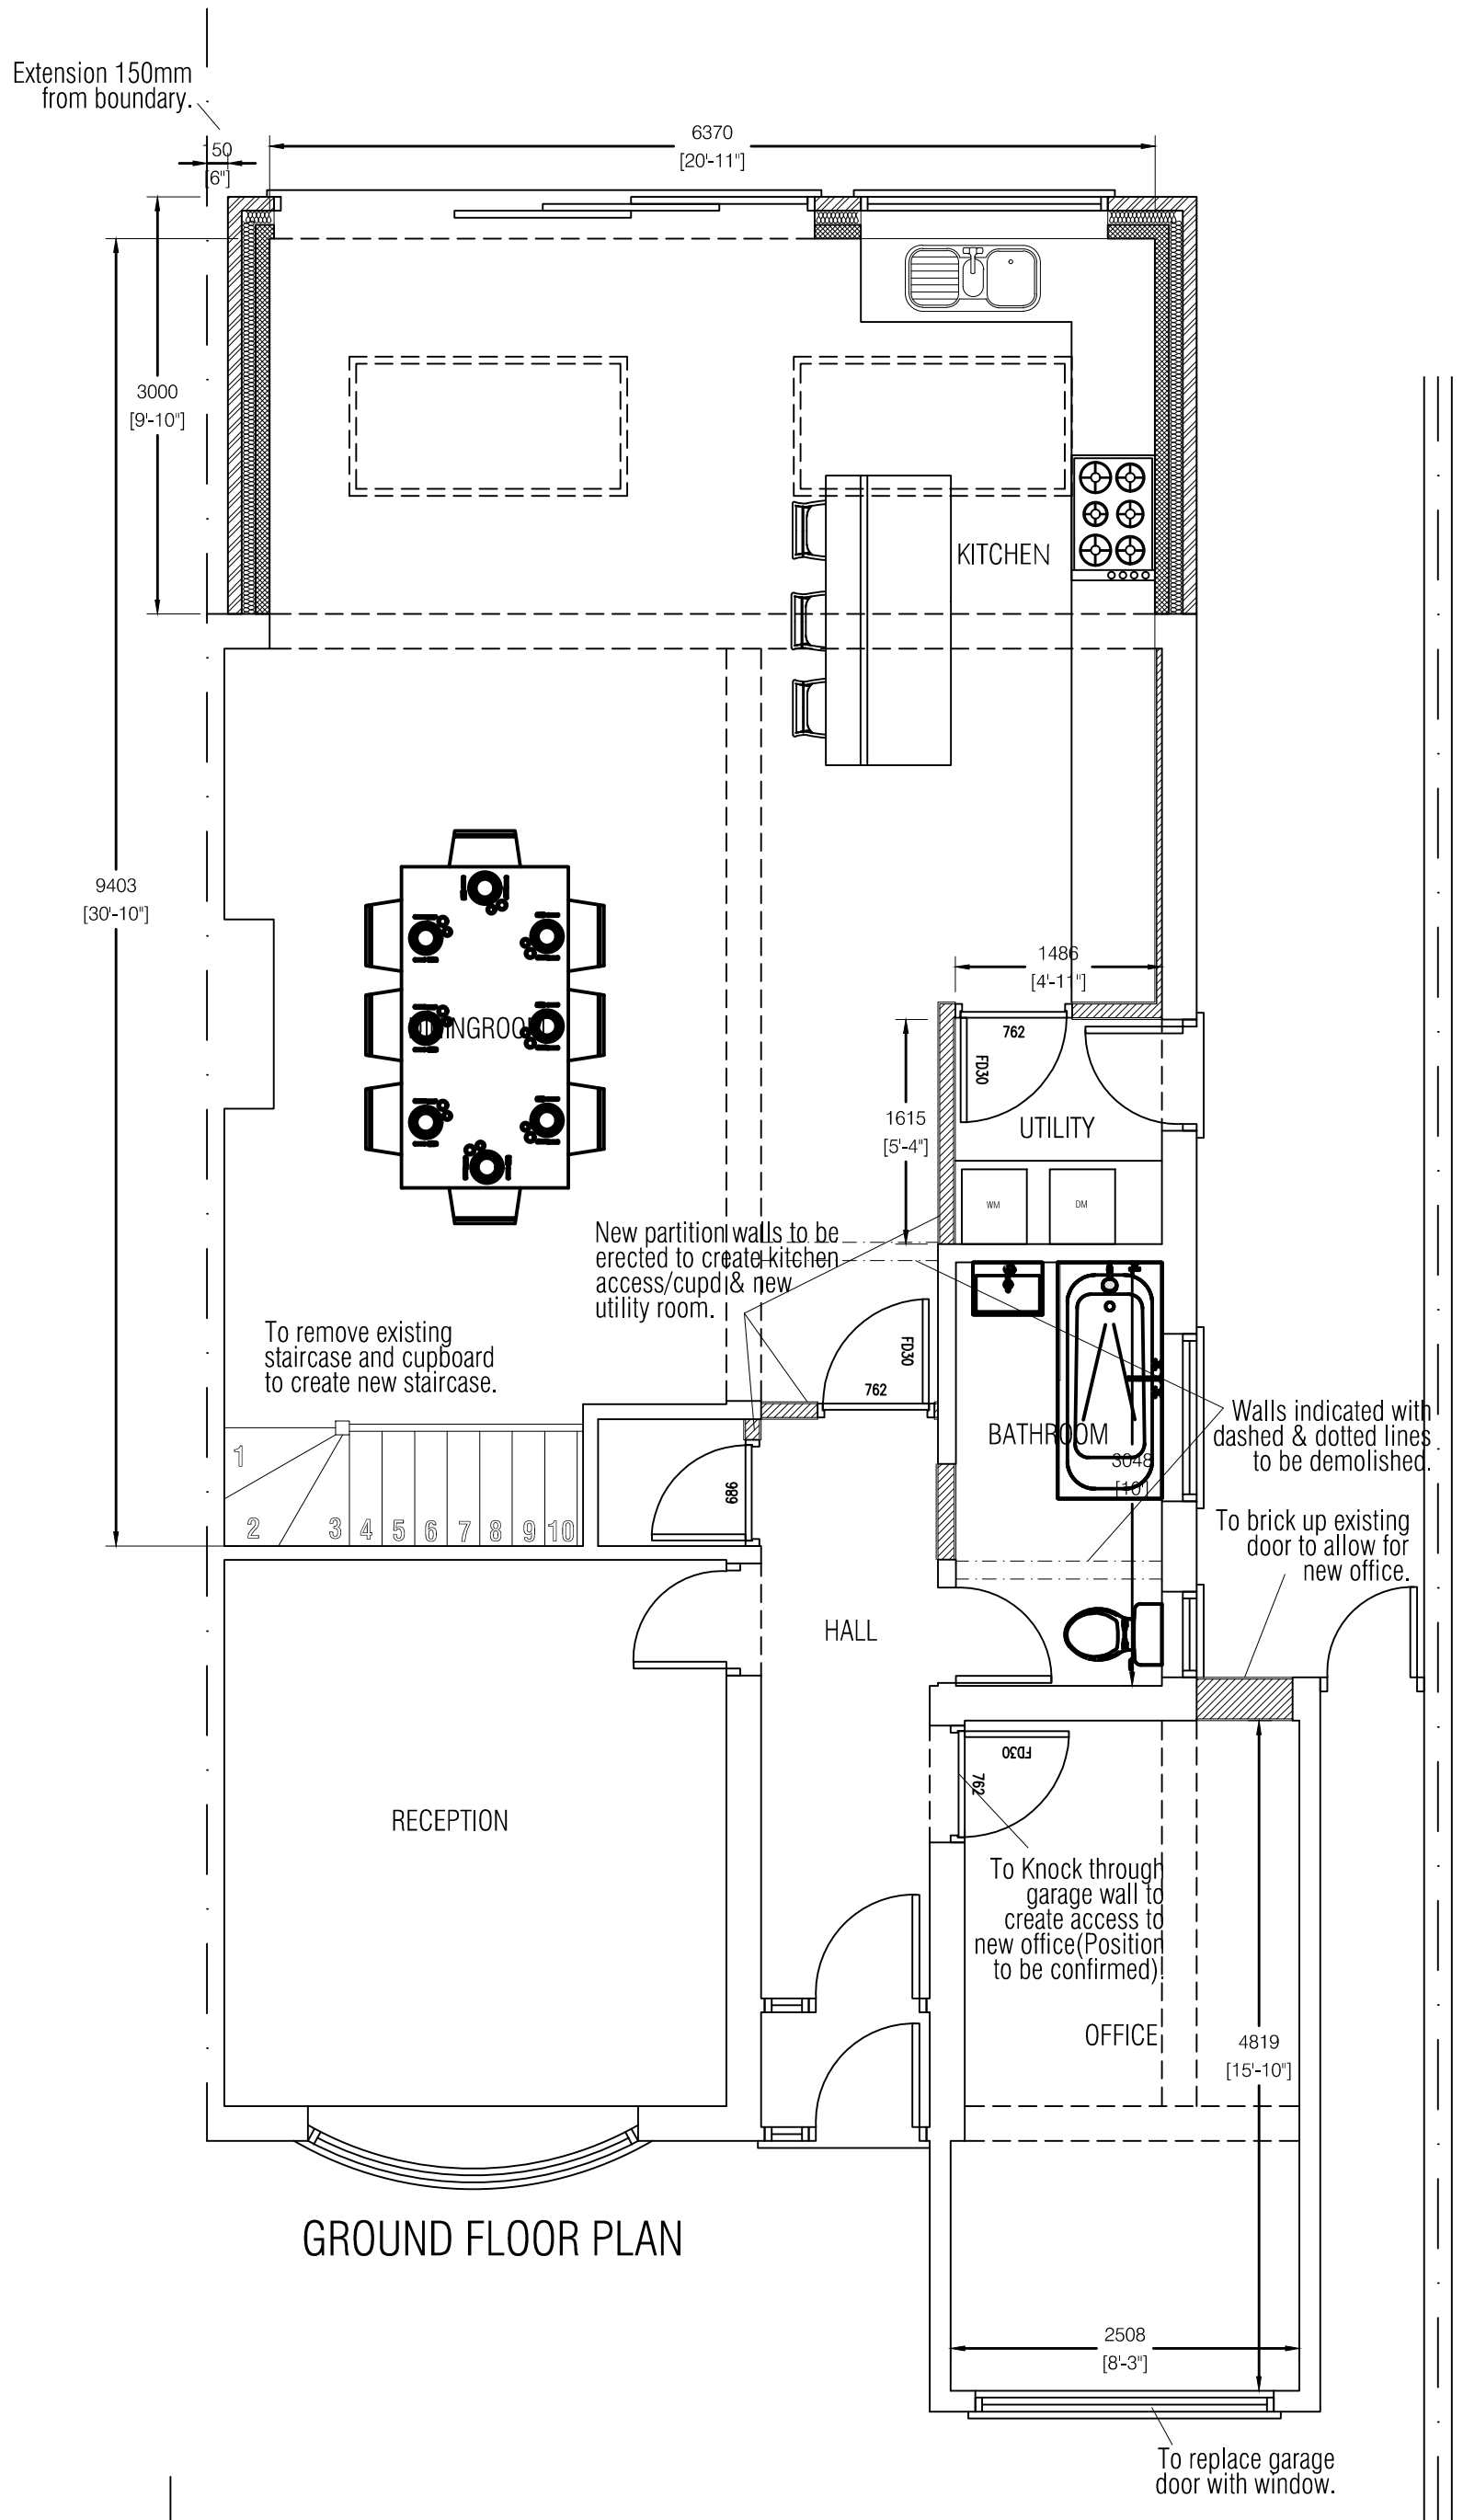

GROUND FLOOR PLAN

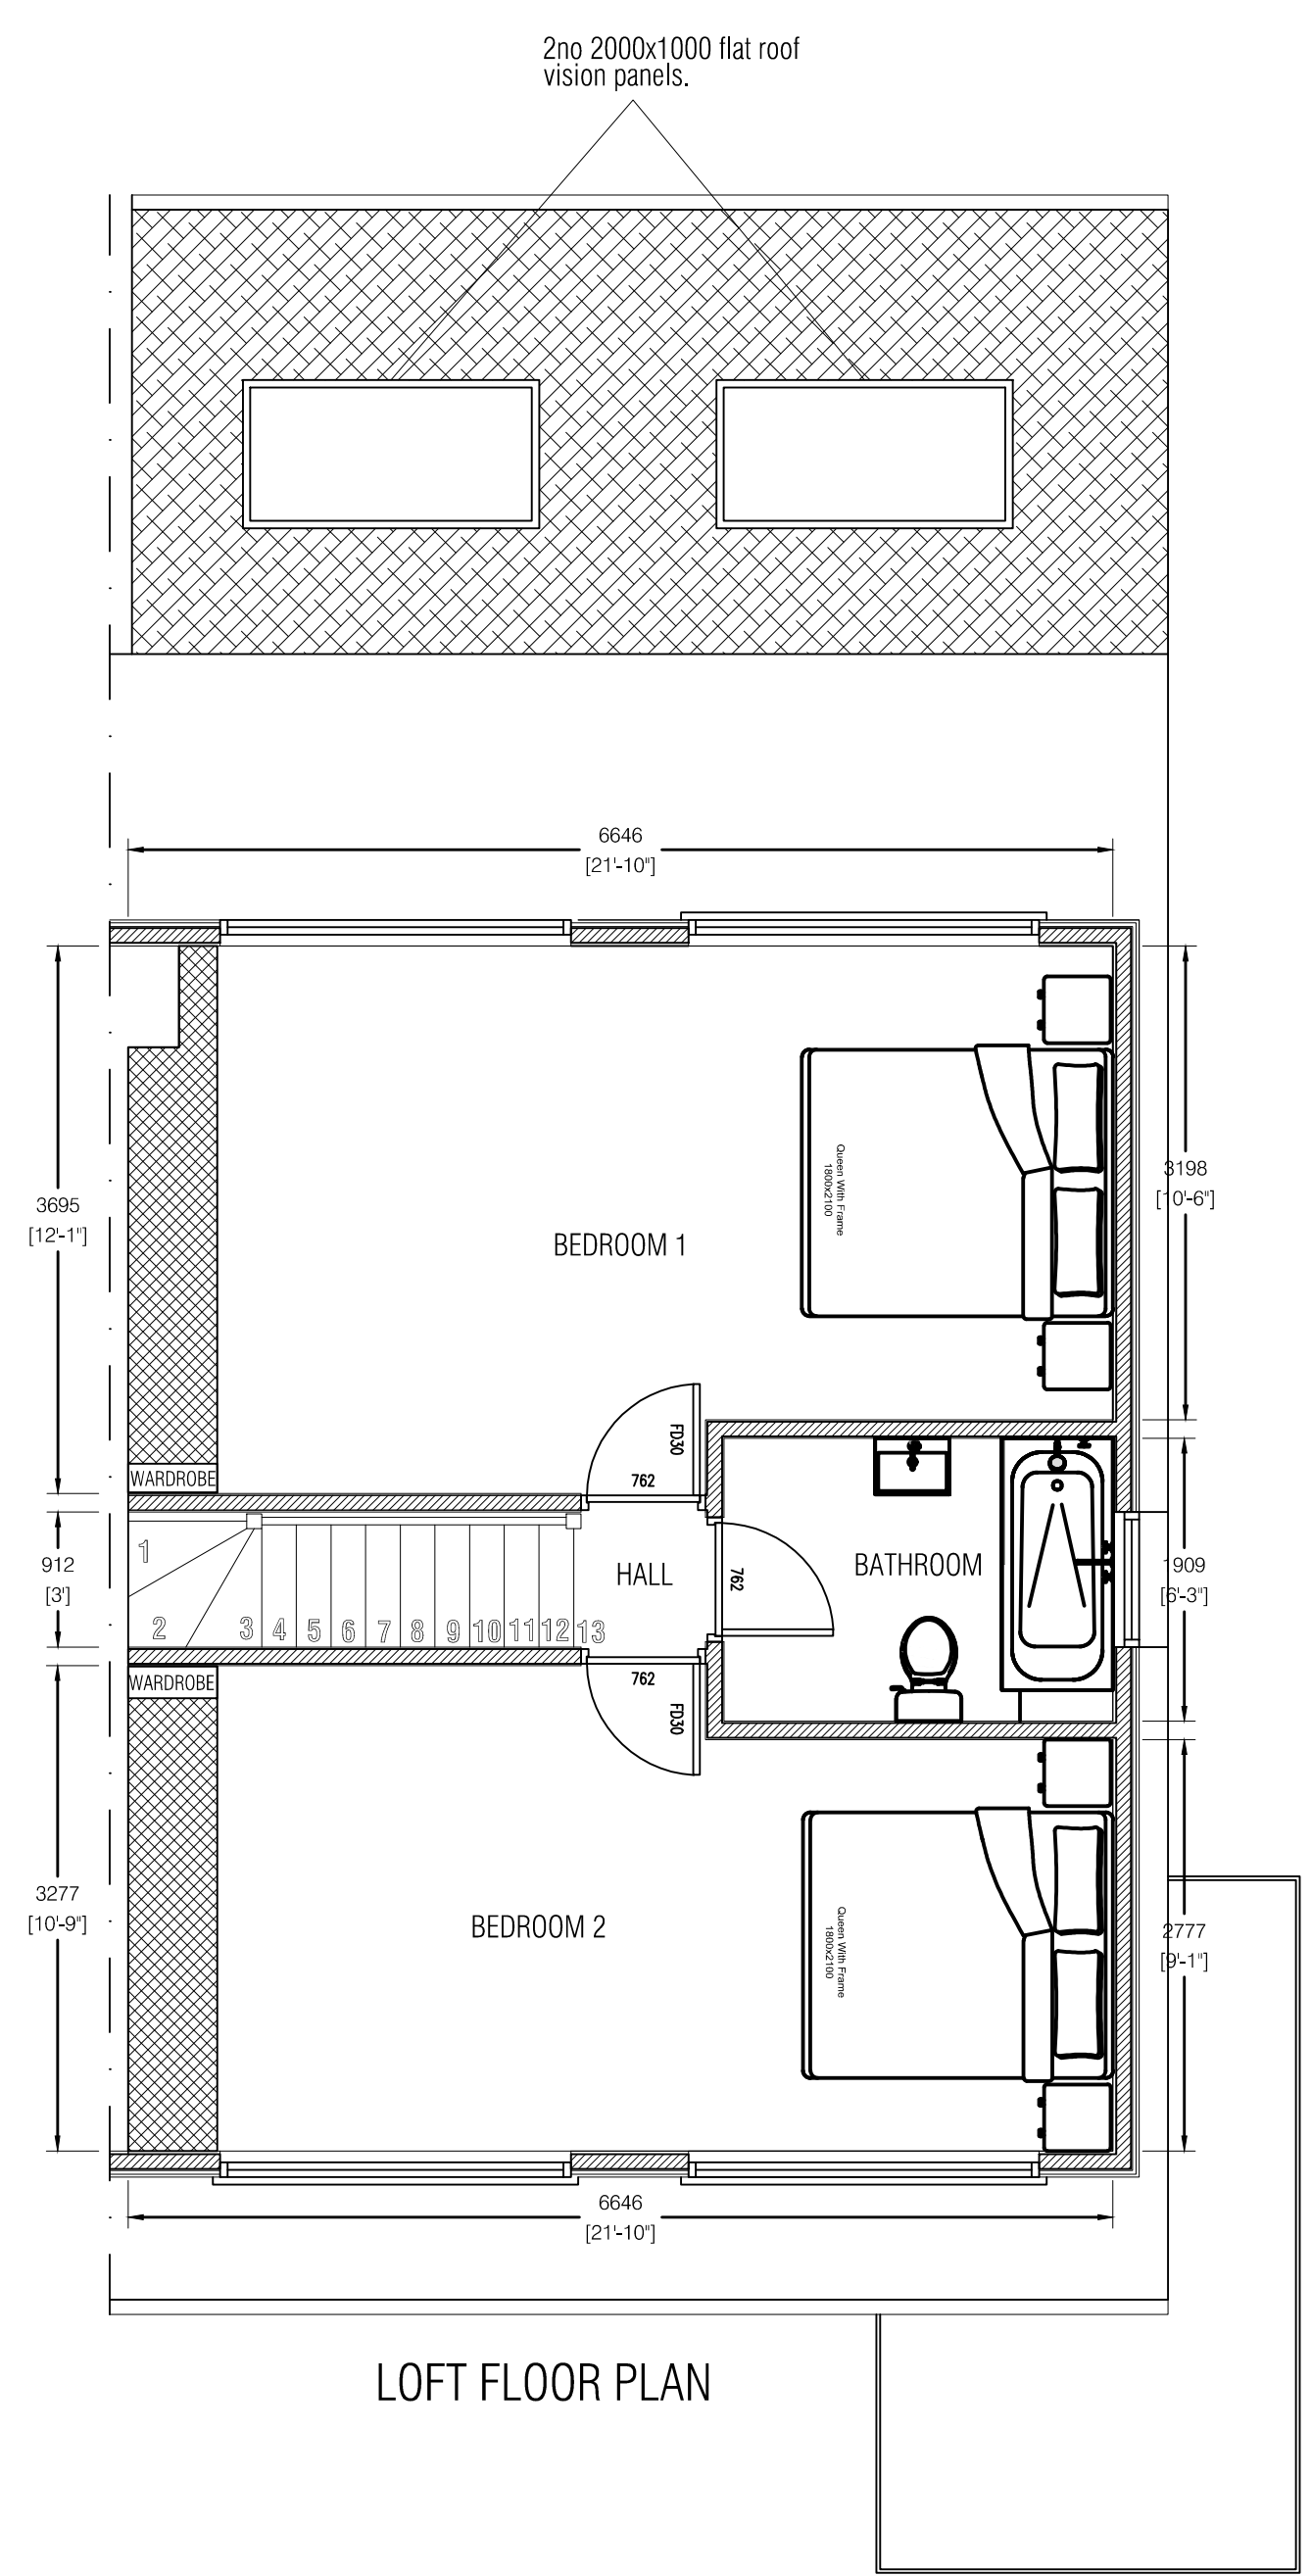


LOFT FLOOR PLAN

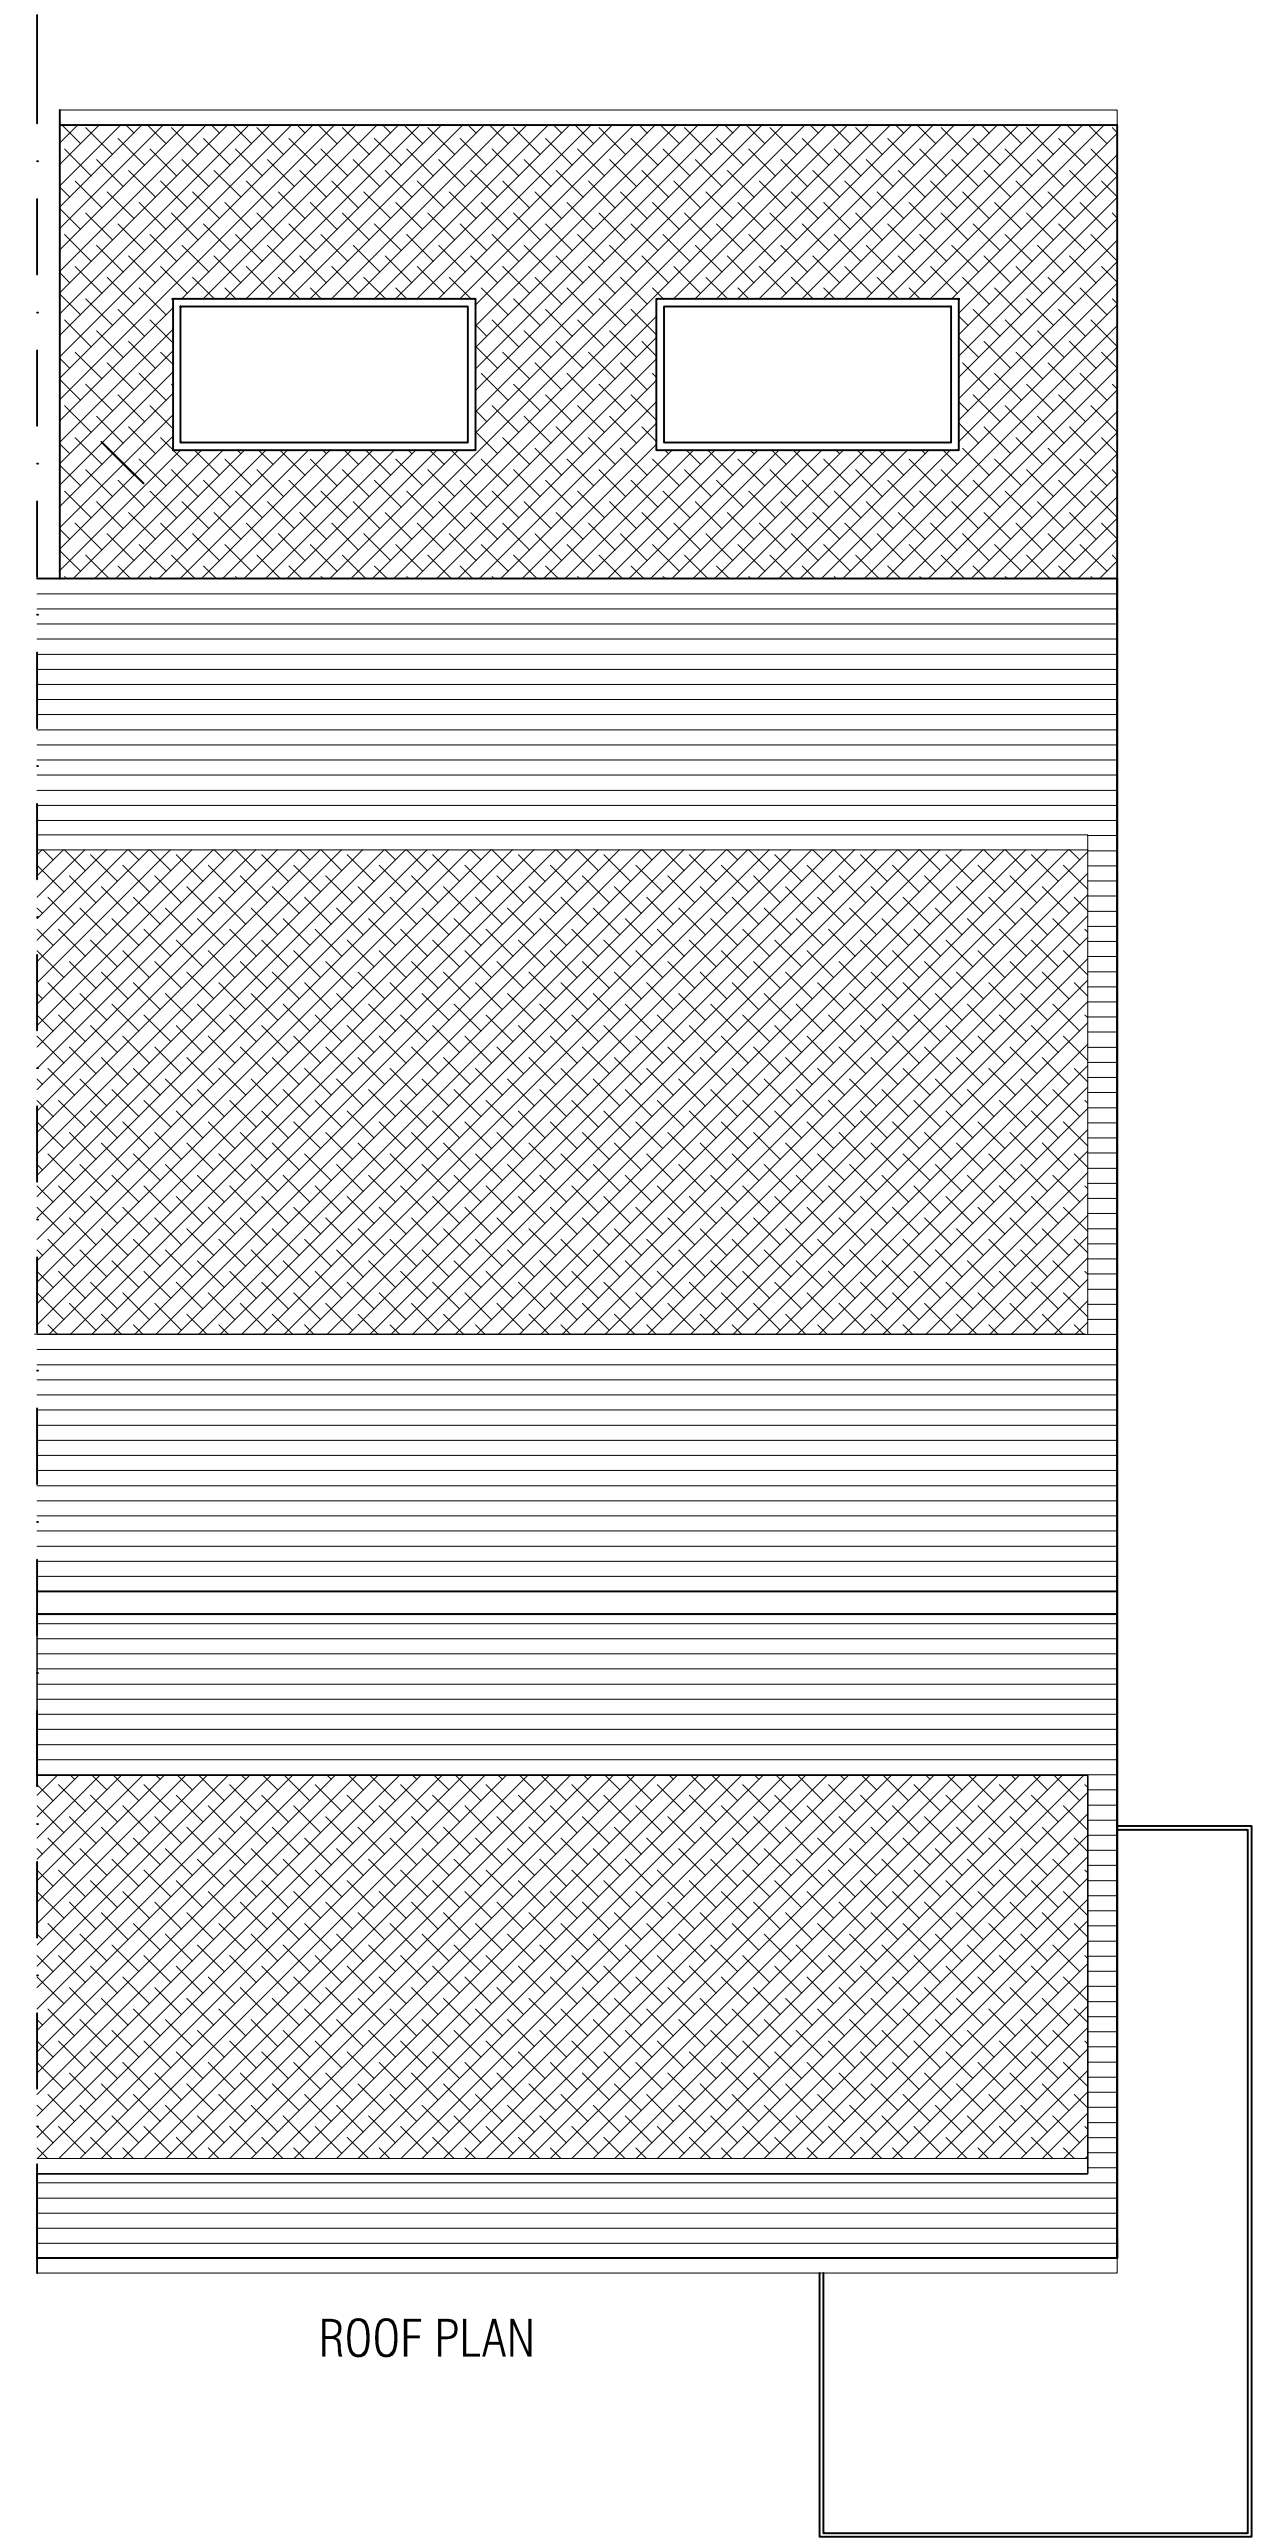

ROOF PLAN



FRONT ELEVATION

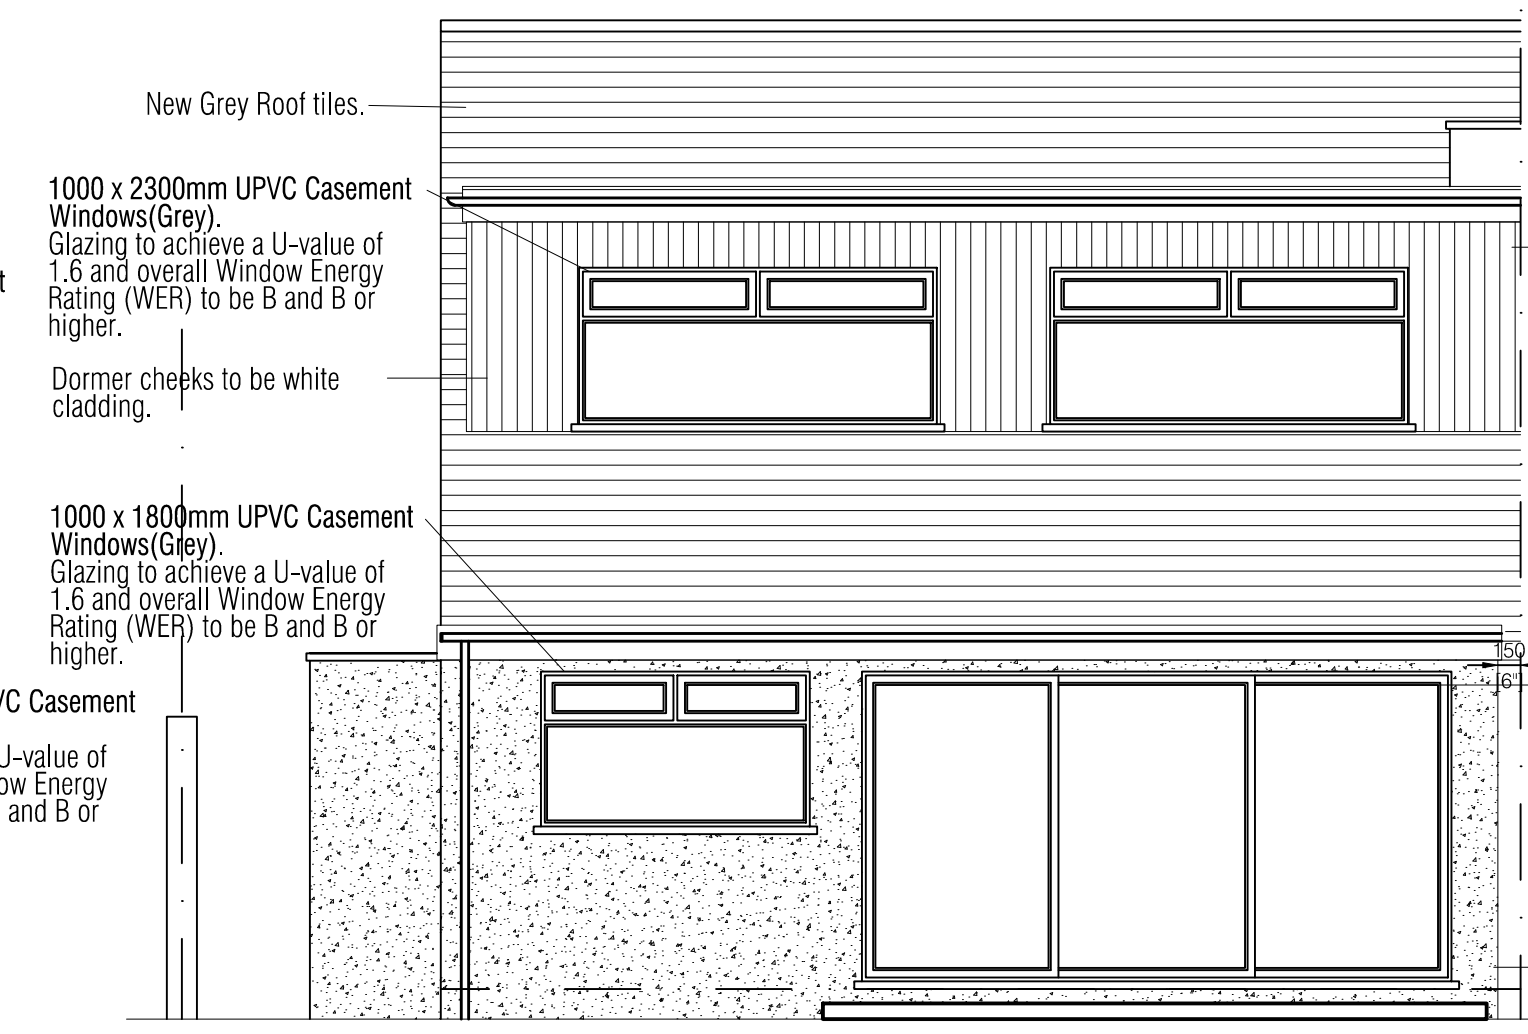

REAR ELEVATION



SIDE ELEVATION



CLIENT	DAVID & TRACEY JONES 5B CHURCH ROAD ROBY L36 9TJ	TITLE	PROPOSED PLANS, SECTIONS & ELEVATIONS
PROJECT	REAR/SIDE EXTENSION & LOFT CONVERSION	SCALE	1:50 @A1
STATUS	PLANNING	DATE	22/07/22
		DRAWN BY	PKH
		CHECKED	-
		PROJ No:	PKH/034
		DWG No:	02
		REV:	B