


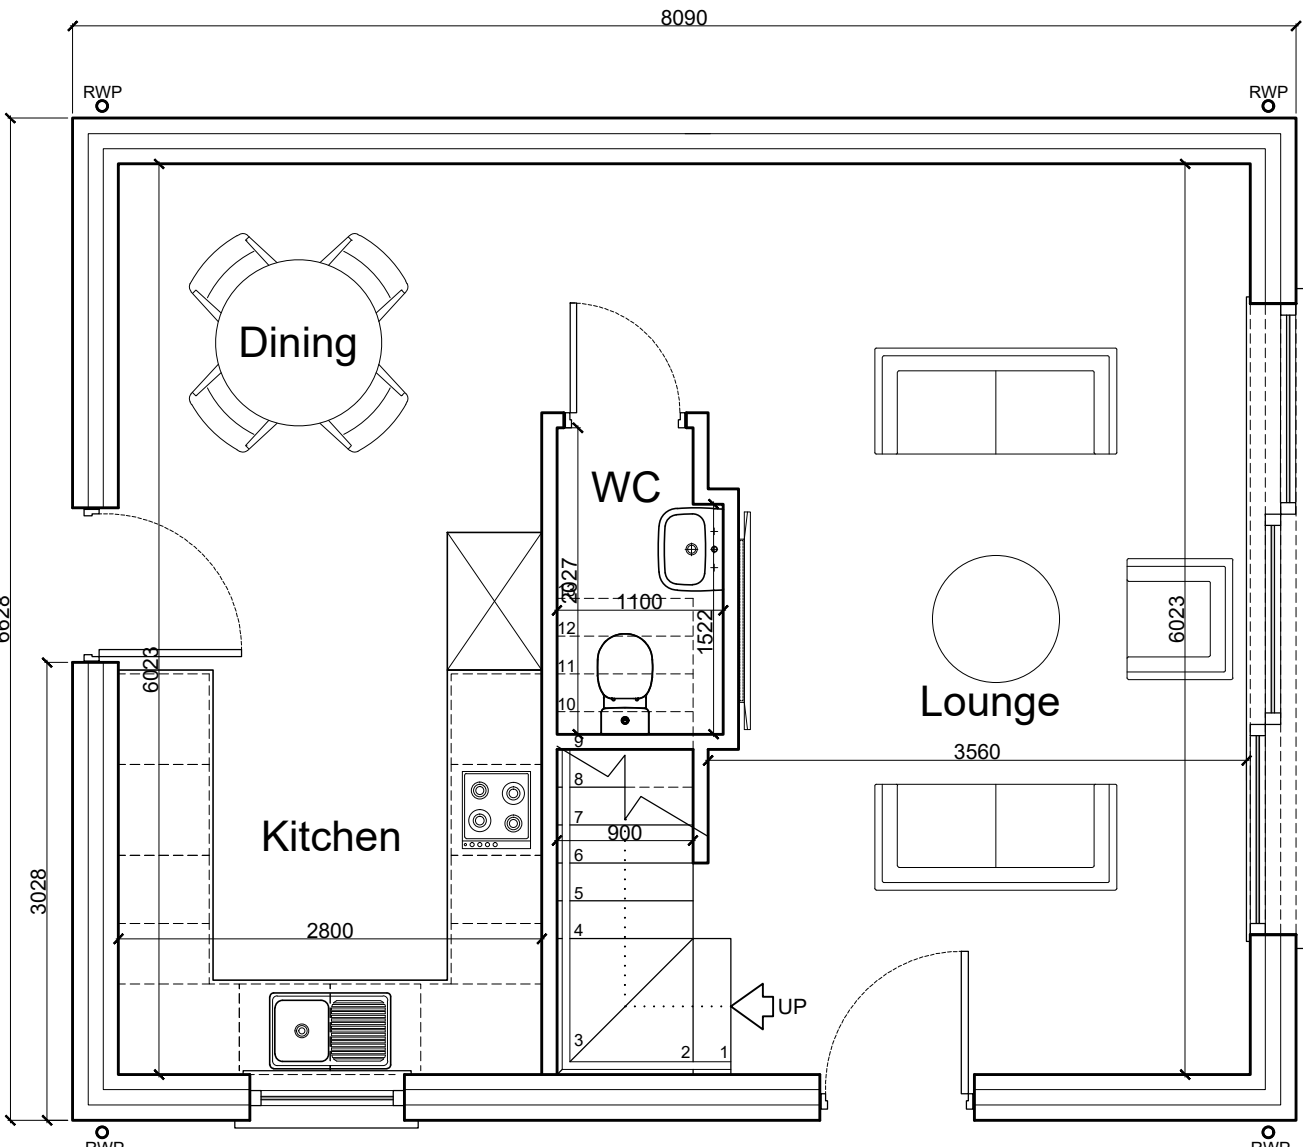


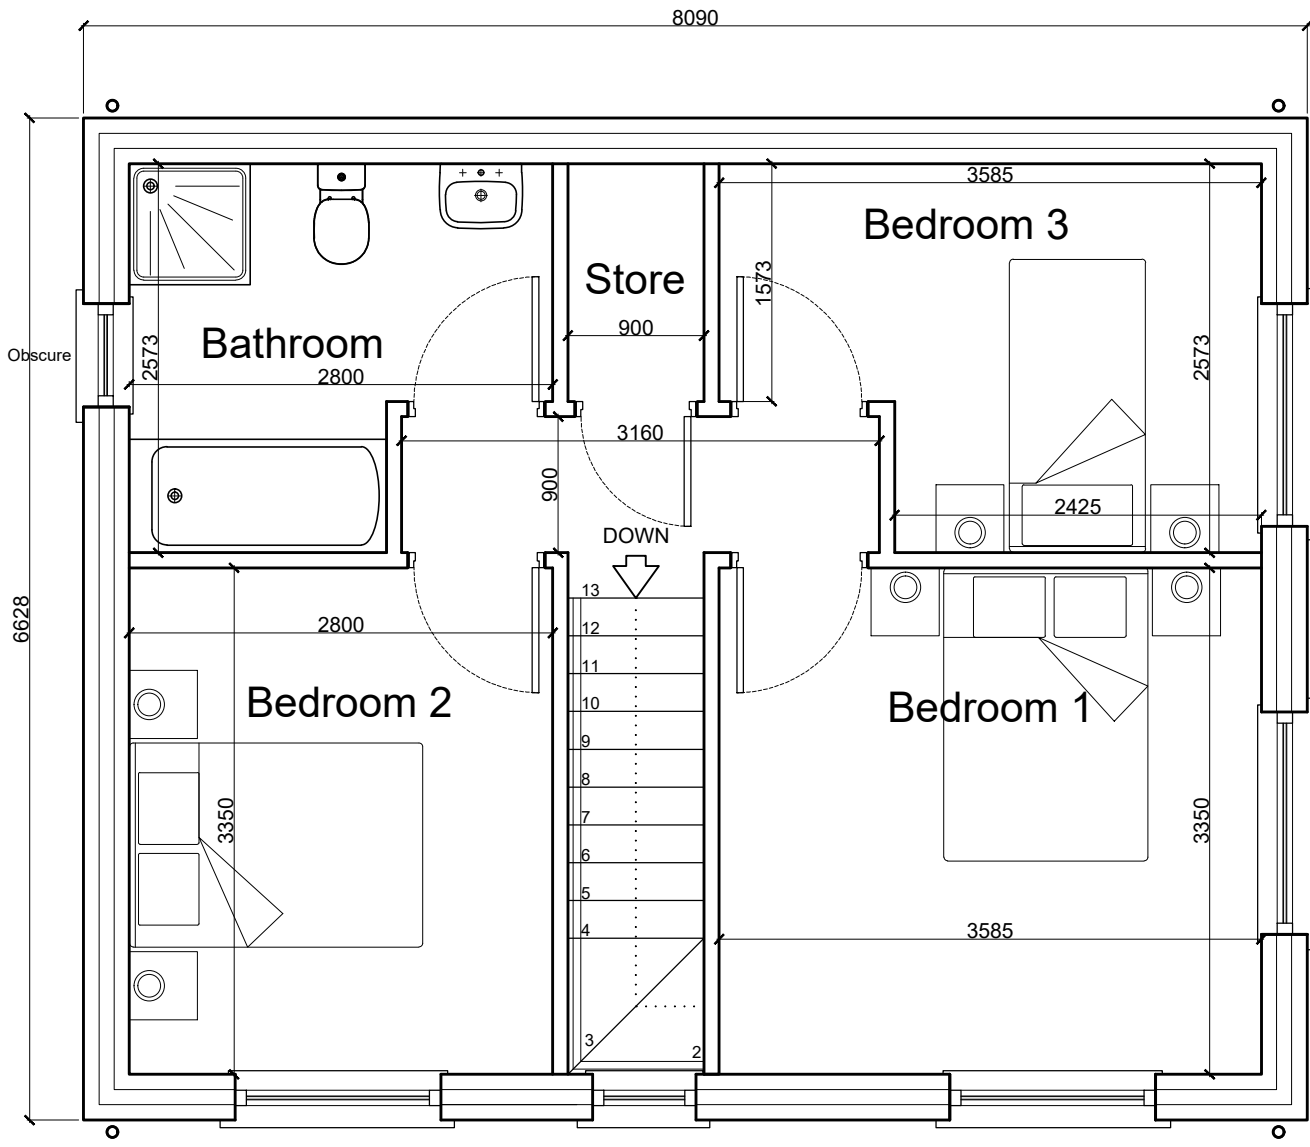


Proposed Ground Floor Plan (Plot 1)
Scale 1:50

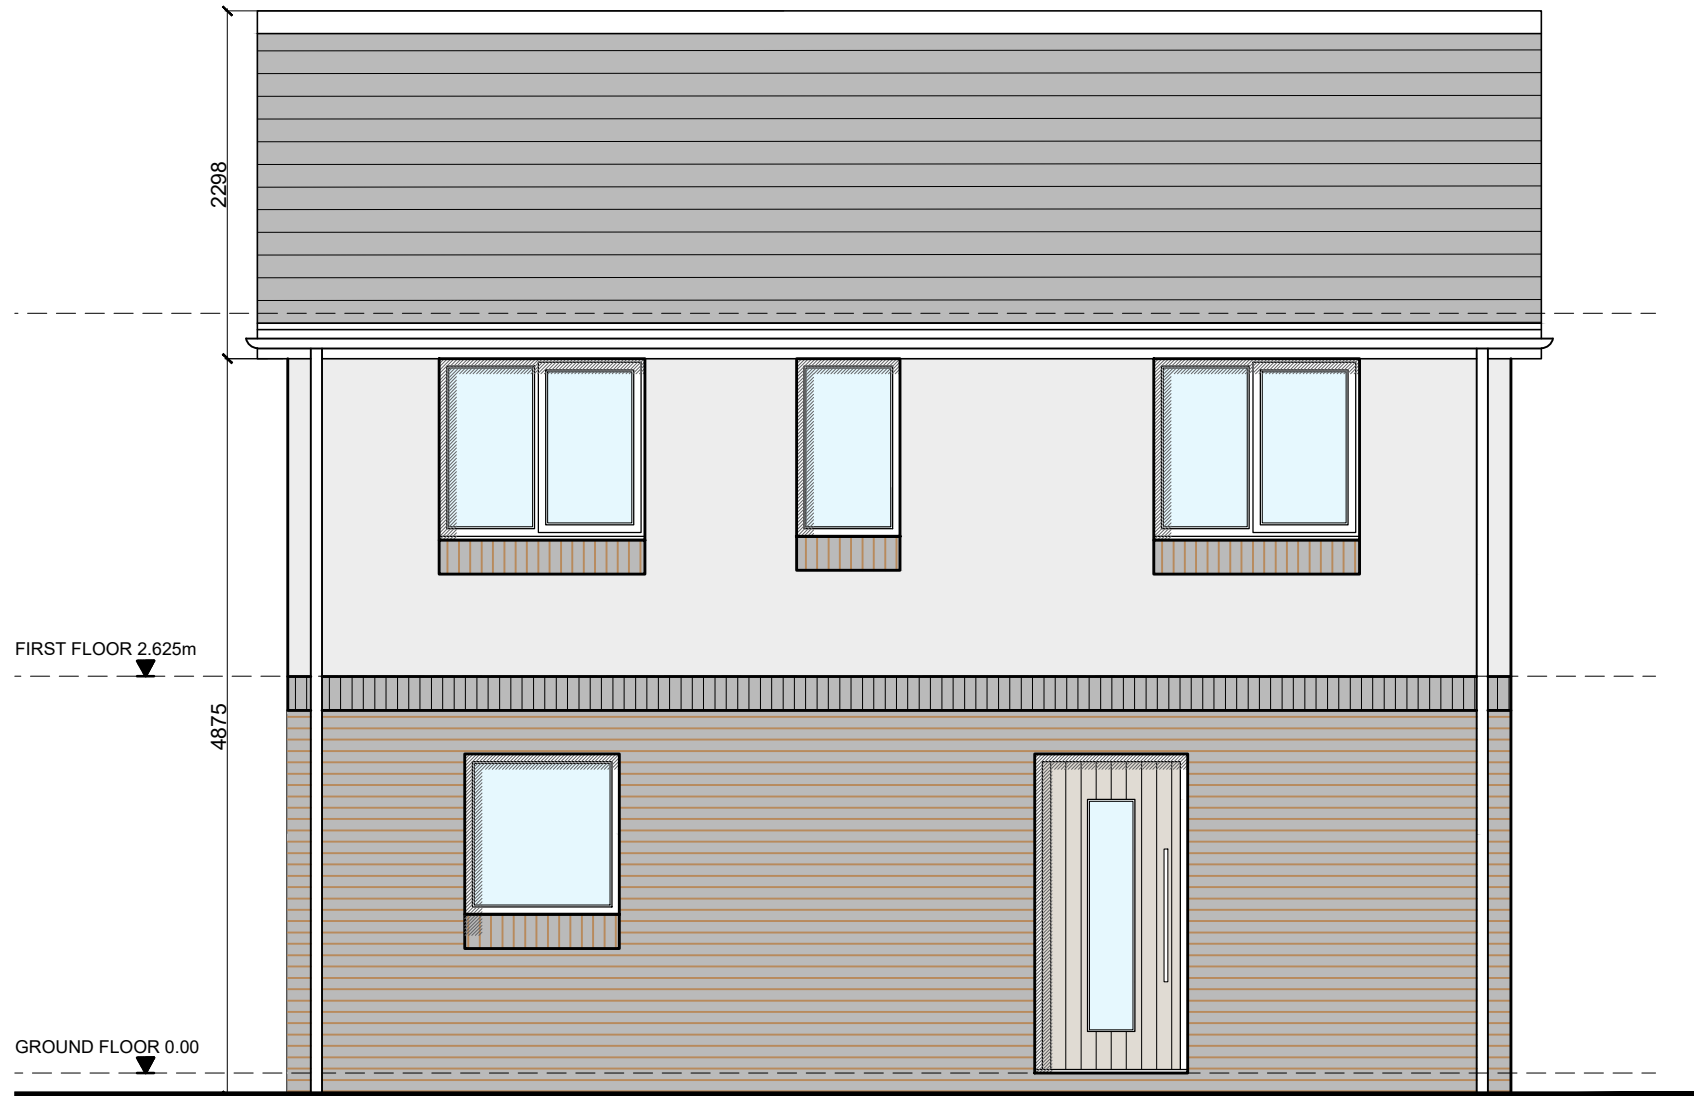


Proposed First Floor Plan (Plot 1)
Scale 1:50

 

Proposed Front Elevation (Plot 1)
Scale 1:50

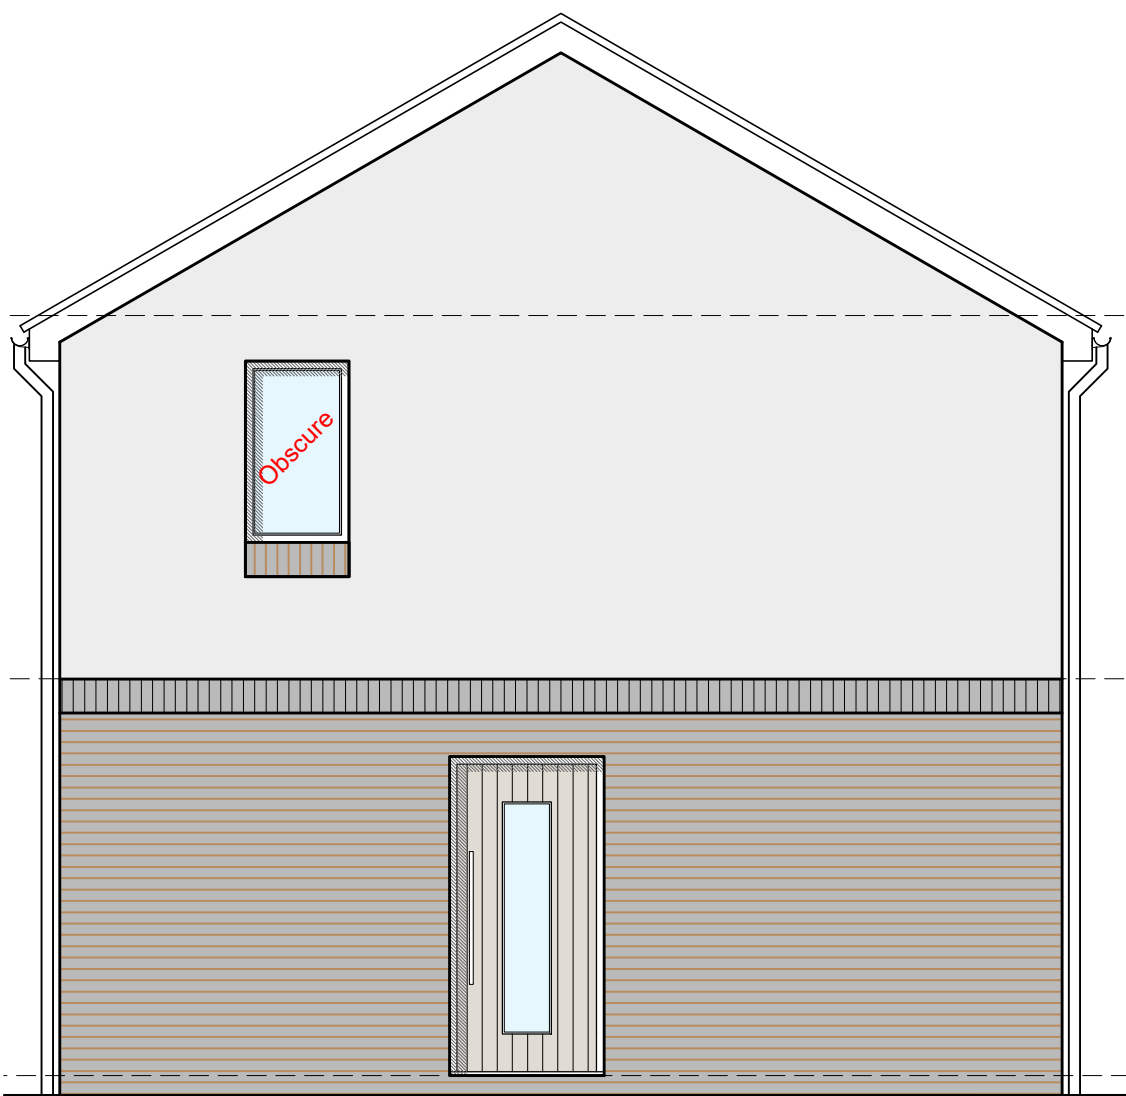

Proposed Side Elevation (Plot 1)
Scale 1:50

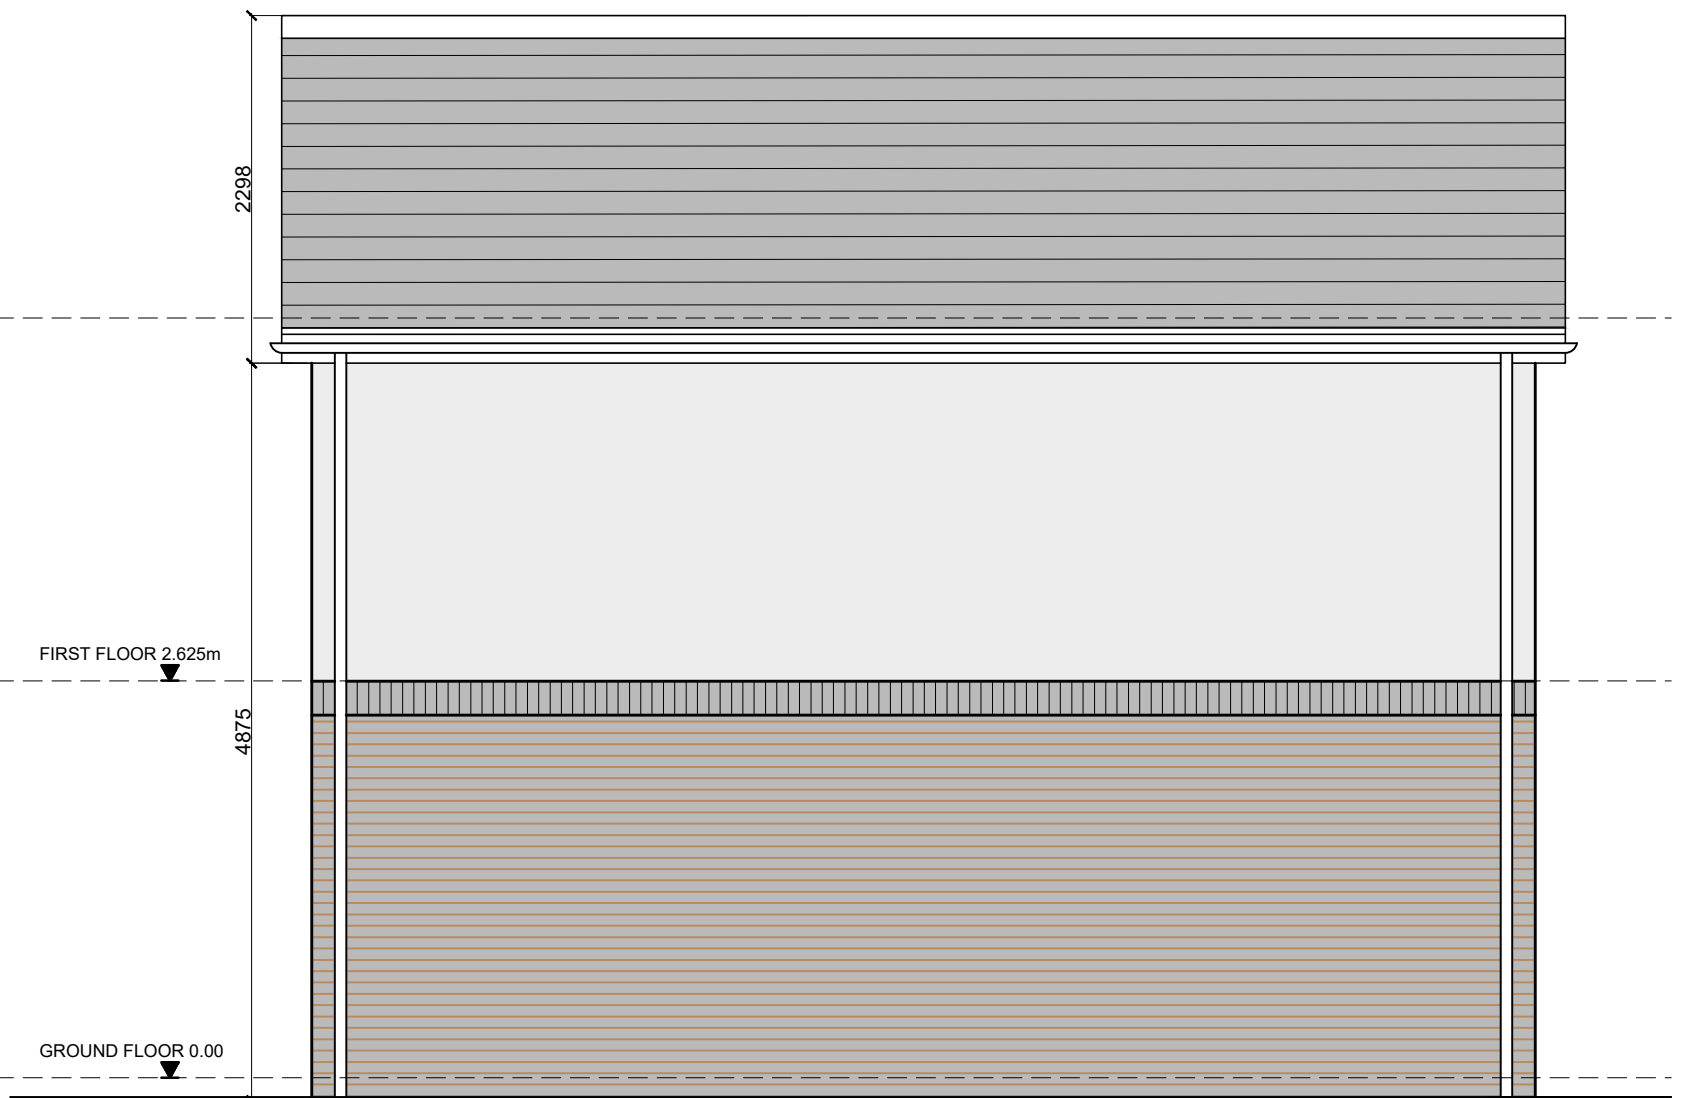

Proposed Rear Elevation (Plot 1)
Scale 1:50



Proposed Side Elevation (Plot 1)
Scale 1:50



Block Plan
Scale 1:200



NOTES

All dimensions to be checked on site. Figured dimensions to be read in preference to scaled. Keith Davidson Partnership accepts no responsibility for any unauthorised amendments to the drawing and does not permit unauthorised copying of the drawing. This drawing copyright and remains the property of Keith Davidson Partnership unless otherwise agreed.



C	Stair Window revised at Front Elevation.	RM	GLP	GL
B	Internal Layout revised.	RM	GLP	GL
A	Block Plan revised.	RM	GLP	GL

Version	Amendment	Drawn & Date	Checked & Date	Approved & Date
1514				
Client				
Project Name				
Drawing Title				

KeithDavidsonPartnership

13 Seymour Terrace
Seymour Street
Liverpool
L3 9PE

Telephone : +44 (0) 151 709 1777
Email : info@keithdavidsonpartnership.com
Web : keithdavidsonpartnership.com

Internal Project Number	1514
Client	TBC
Project Name	Hale View Road, Huyton
Drawing Title	Proposed Plans and Elevations (Plot 1)
Scale	1:50
Date	02.02.2022
Drawing Number	
Original Size	A1
Drawn	RM
Checked	GLP
Approved	GNP
Status	Planning
Revision	C

101