




REVISIONS

- Rev. A15.10.25North point added to the drawing.
- Rev. B04.12.25Window to TV lounge omitted

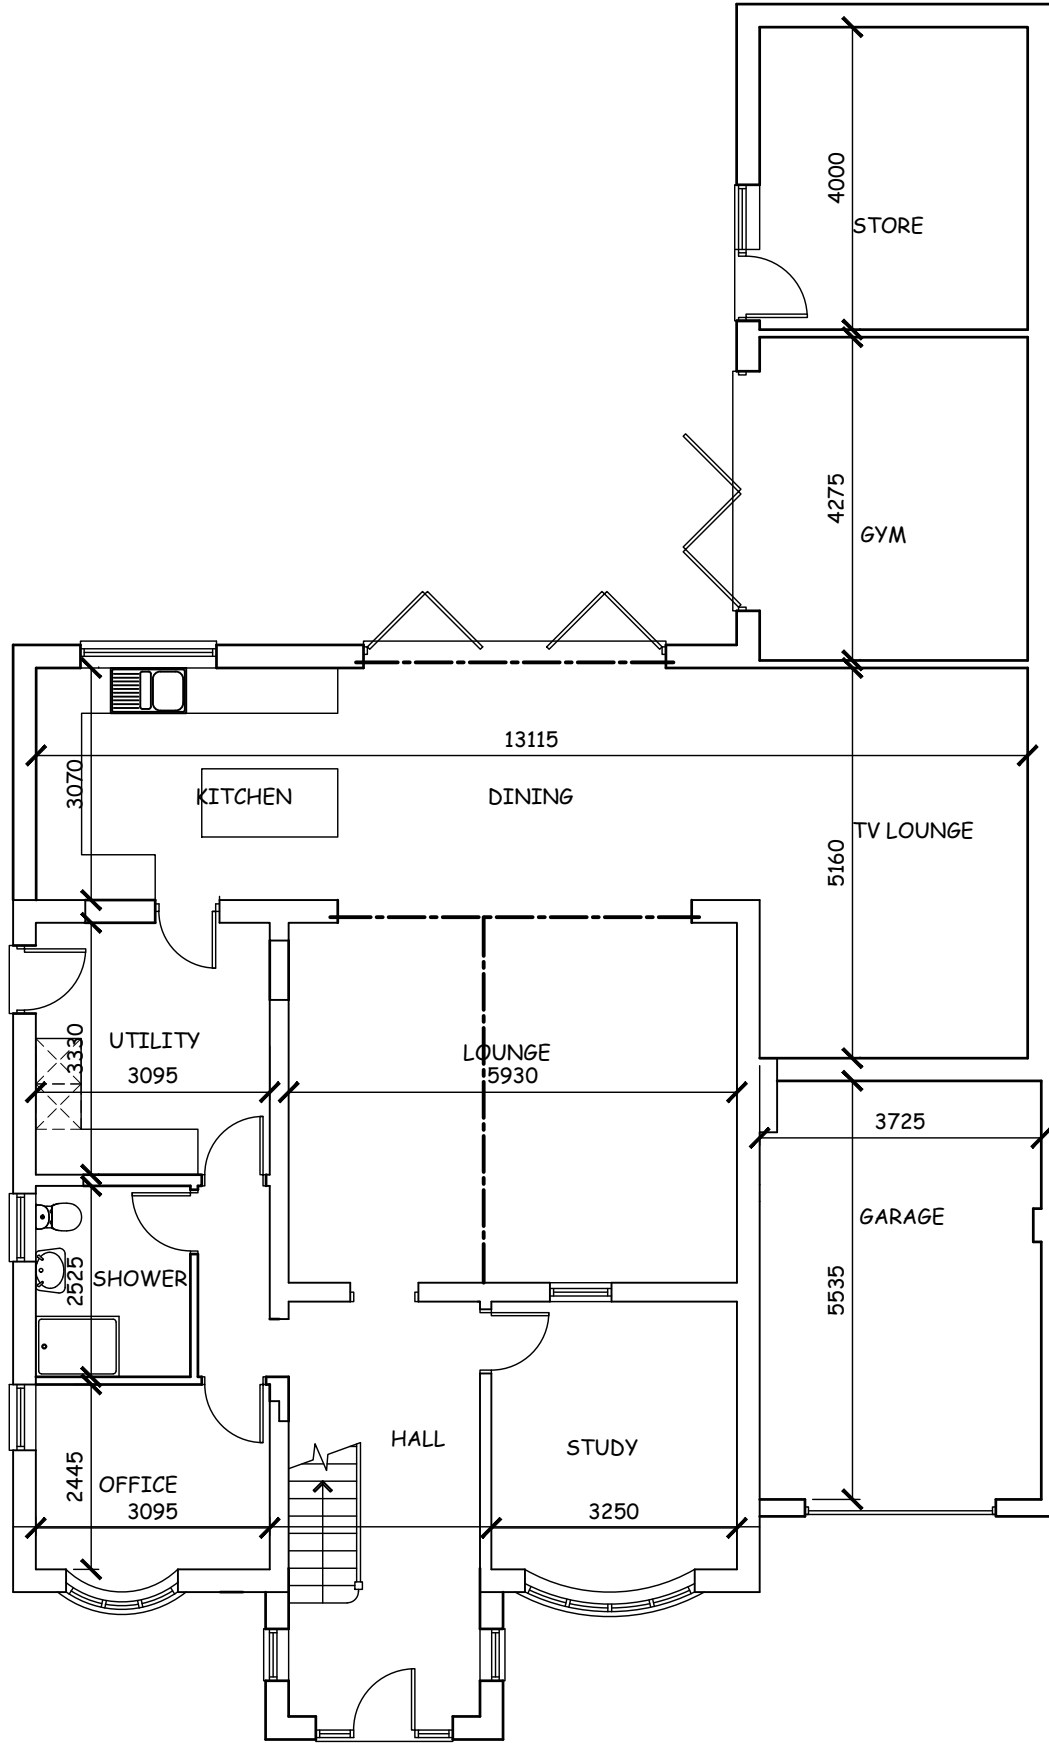

GROUND FLOOR PLAN

project	ALEX HALFORD architectural technician & building design consultant		
	11 Ploughmans Close Southport PR9 8QZ (m) 07715 353219		
title	scale:	1:100 @ A3	
PROPOSED PLANS	date:	Sept. 2025	
	drawing no:	A1549 P 01B	

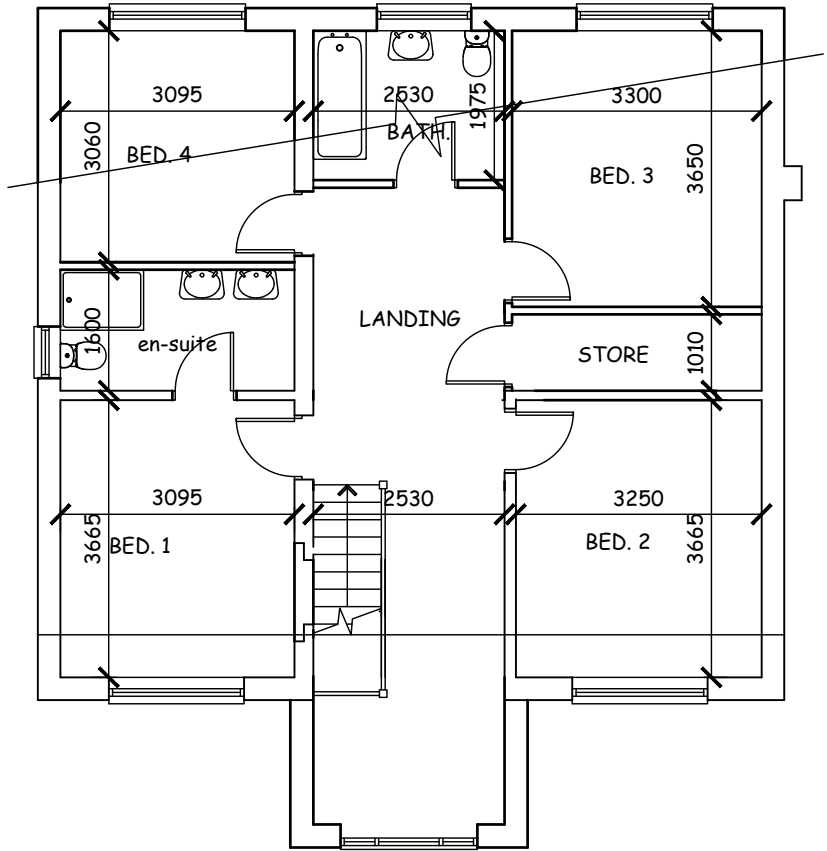 

FIRST FLOOR PLAN

