


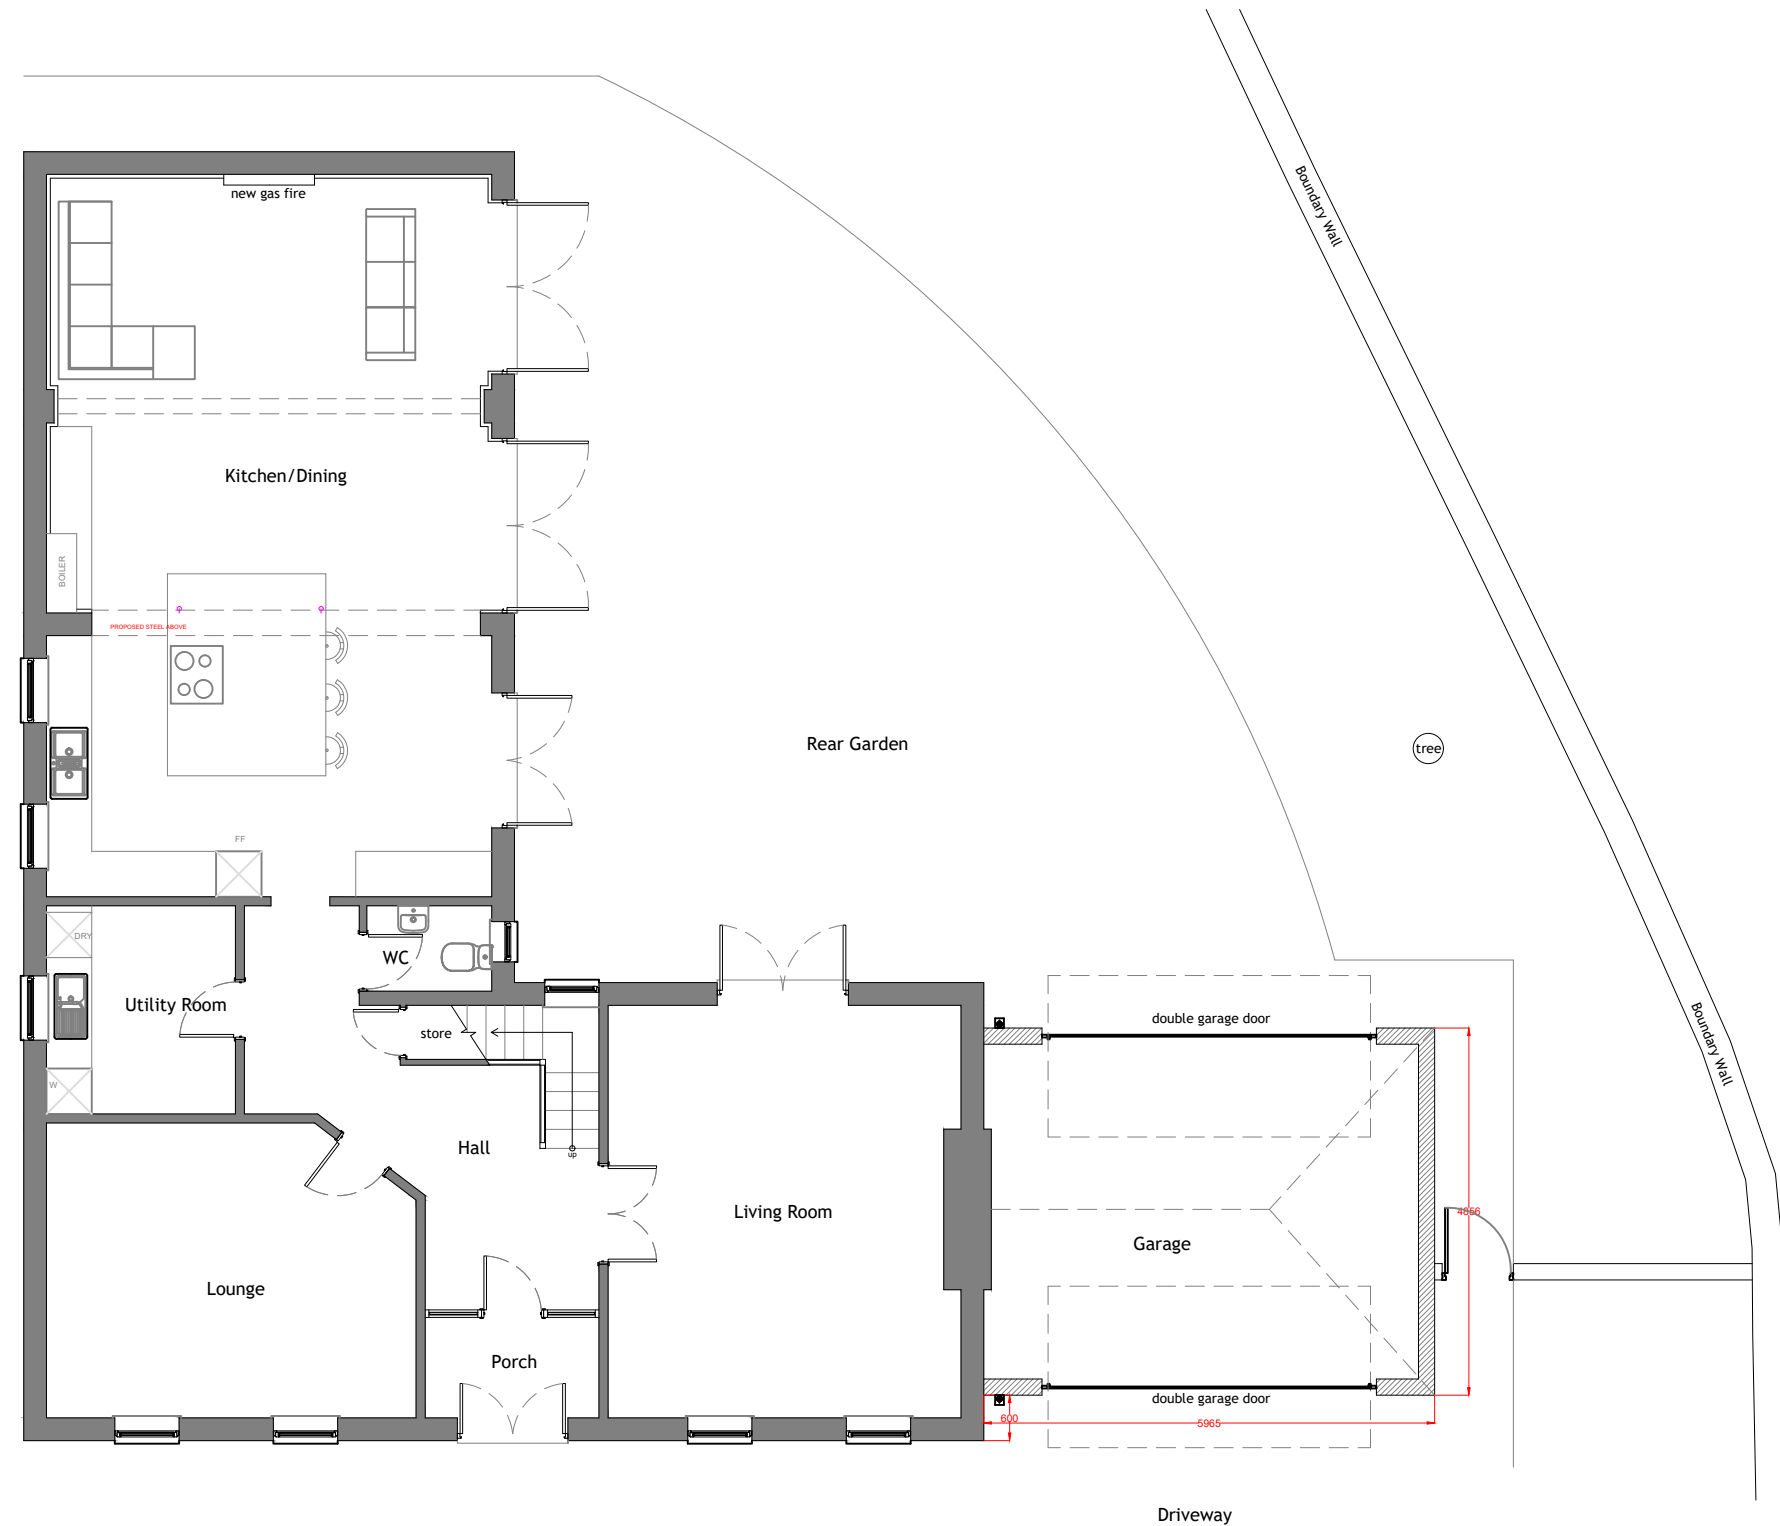

Proposed Ground Floor Plan 1:100

NOTES:

- Existing Walls
- Proposed Walls

CLIENT Dean

DRAWING NO + TITLE:
Proposed Ground Floor Plan

1 Huyton Hall Crescent
Huyton
Liverpool
L16 6AX

SCALES:	1:100	PAGE SIZE:	A3
DRAWN BY:	LS	DATE	29/09/2023



ARCHITEVO