



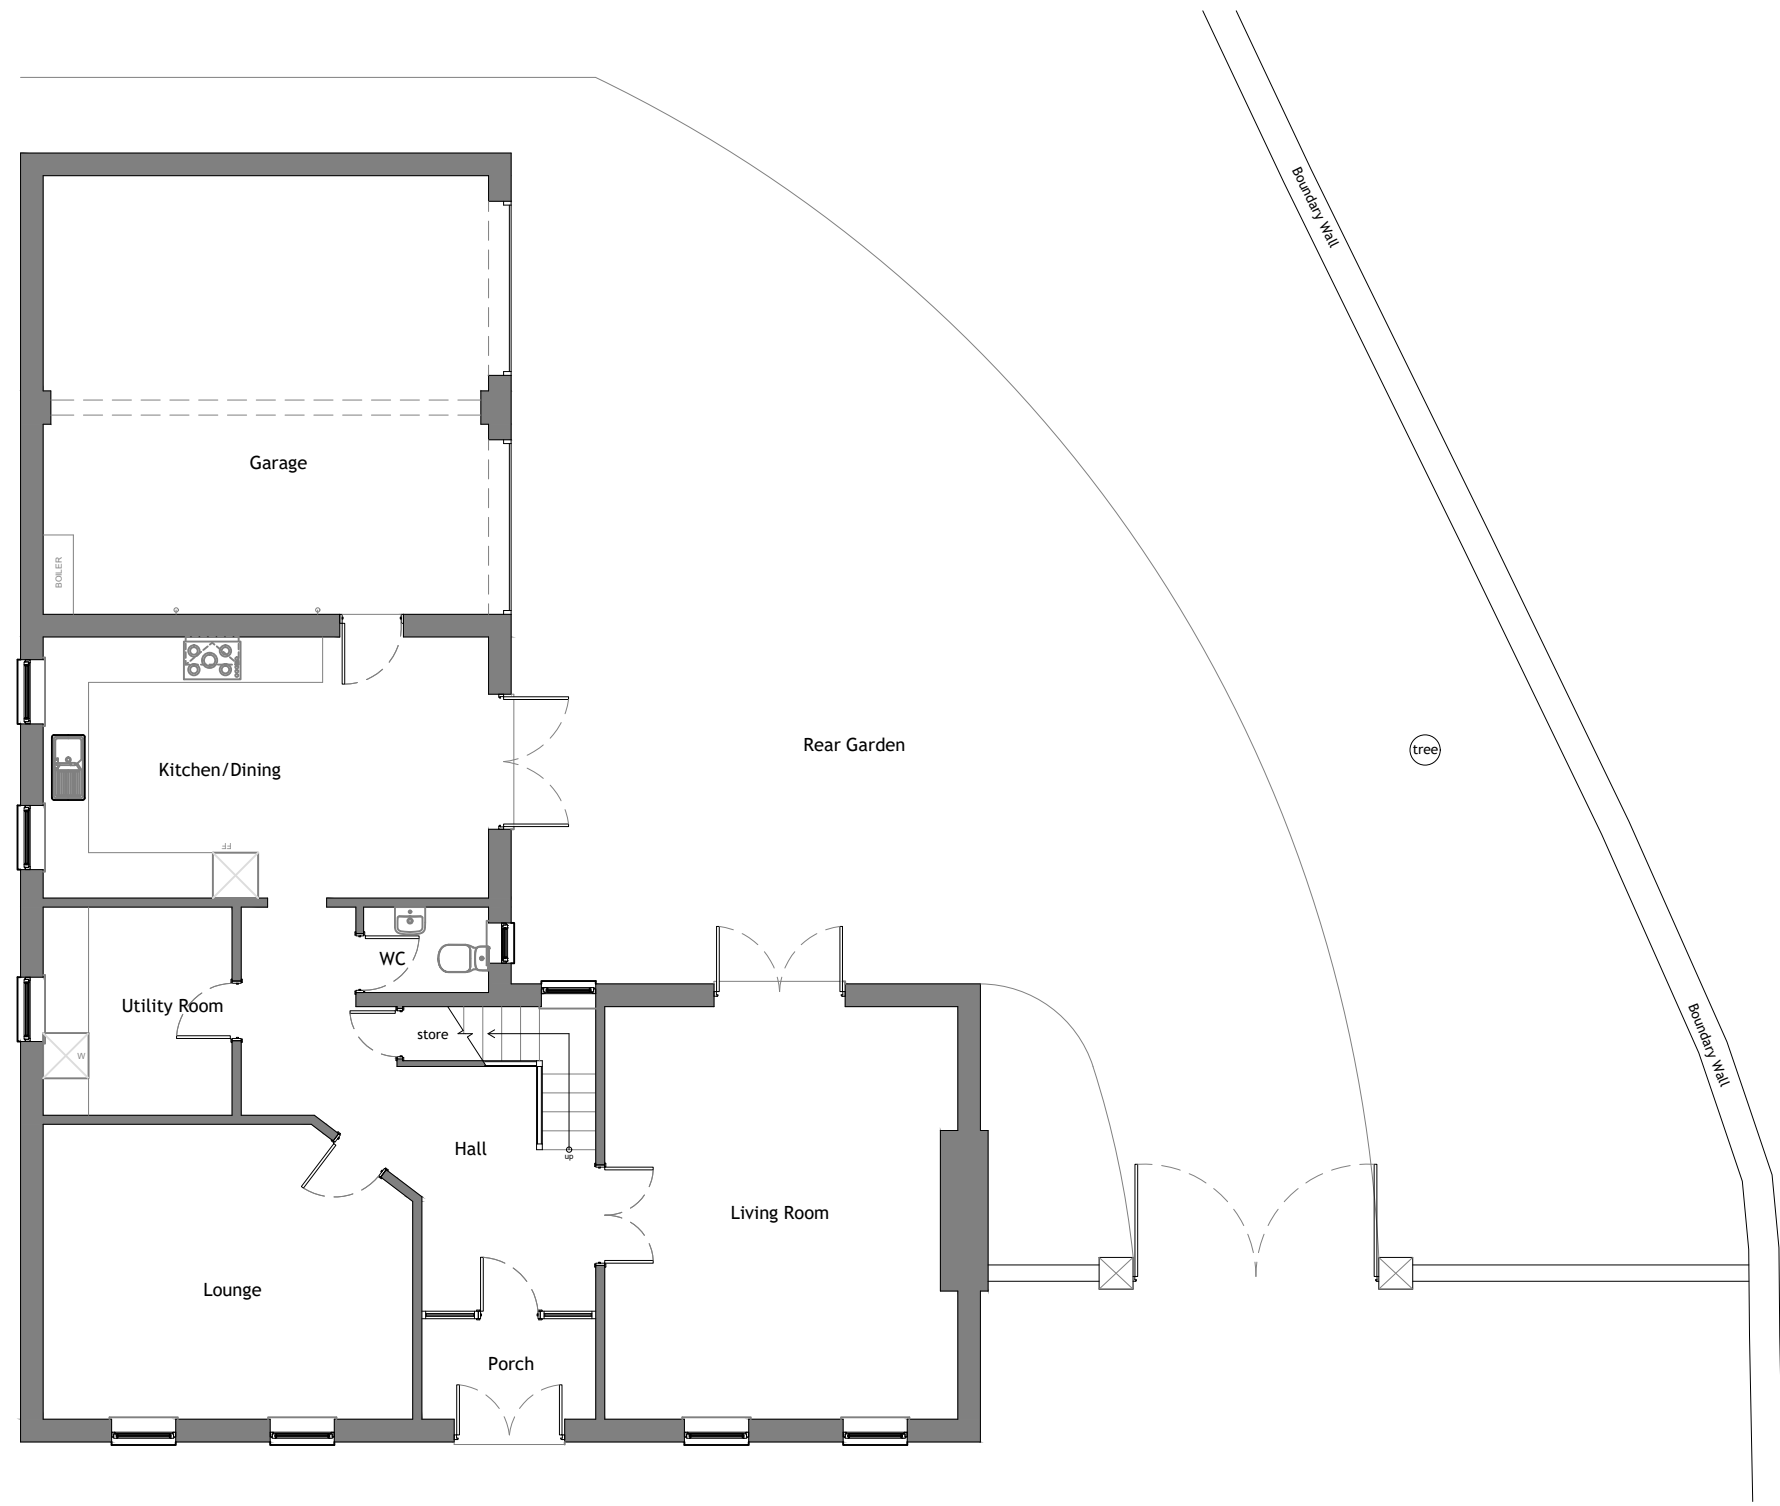

Existing Ground Floor Plan 1:100

 

NOTES:

- Existing Walls
- Proposed Walls

CLIENT	Dean
DRAWING NO + TITLE:	Existing Ground Floor Plan
1 Huyton Hall Crescent Huyton Liverpool L16 6AX	
SCALES:	1:100
PAGE SIZE:	A3
DRAWN BY:	LS
DATE	29/09/2023