


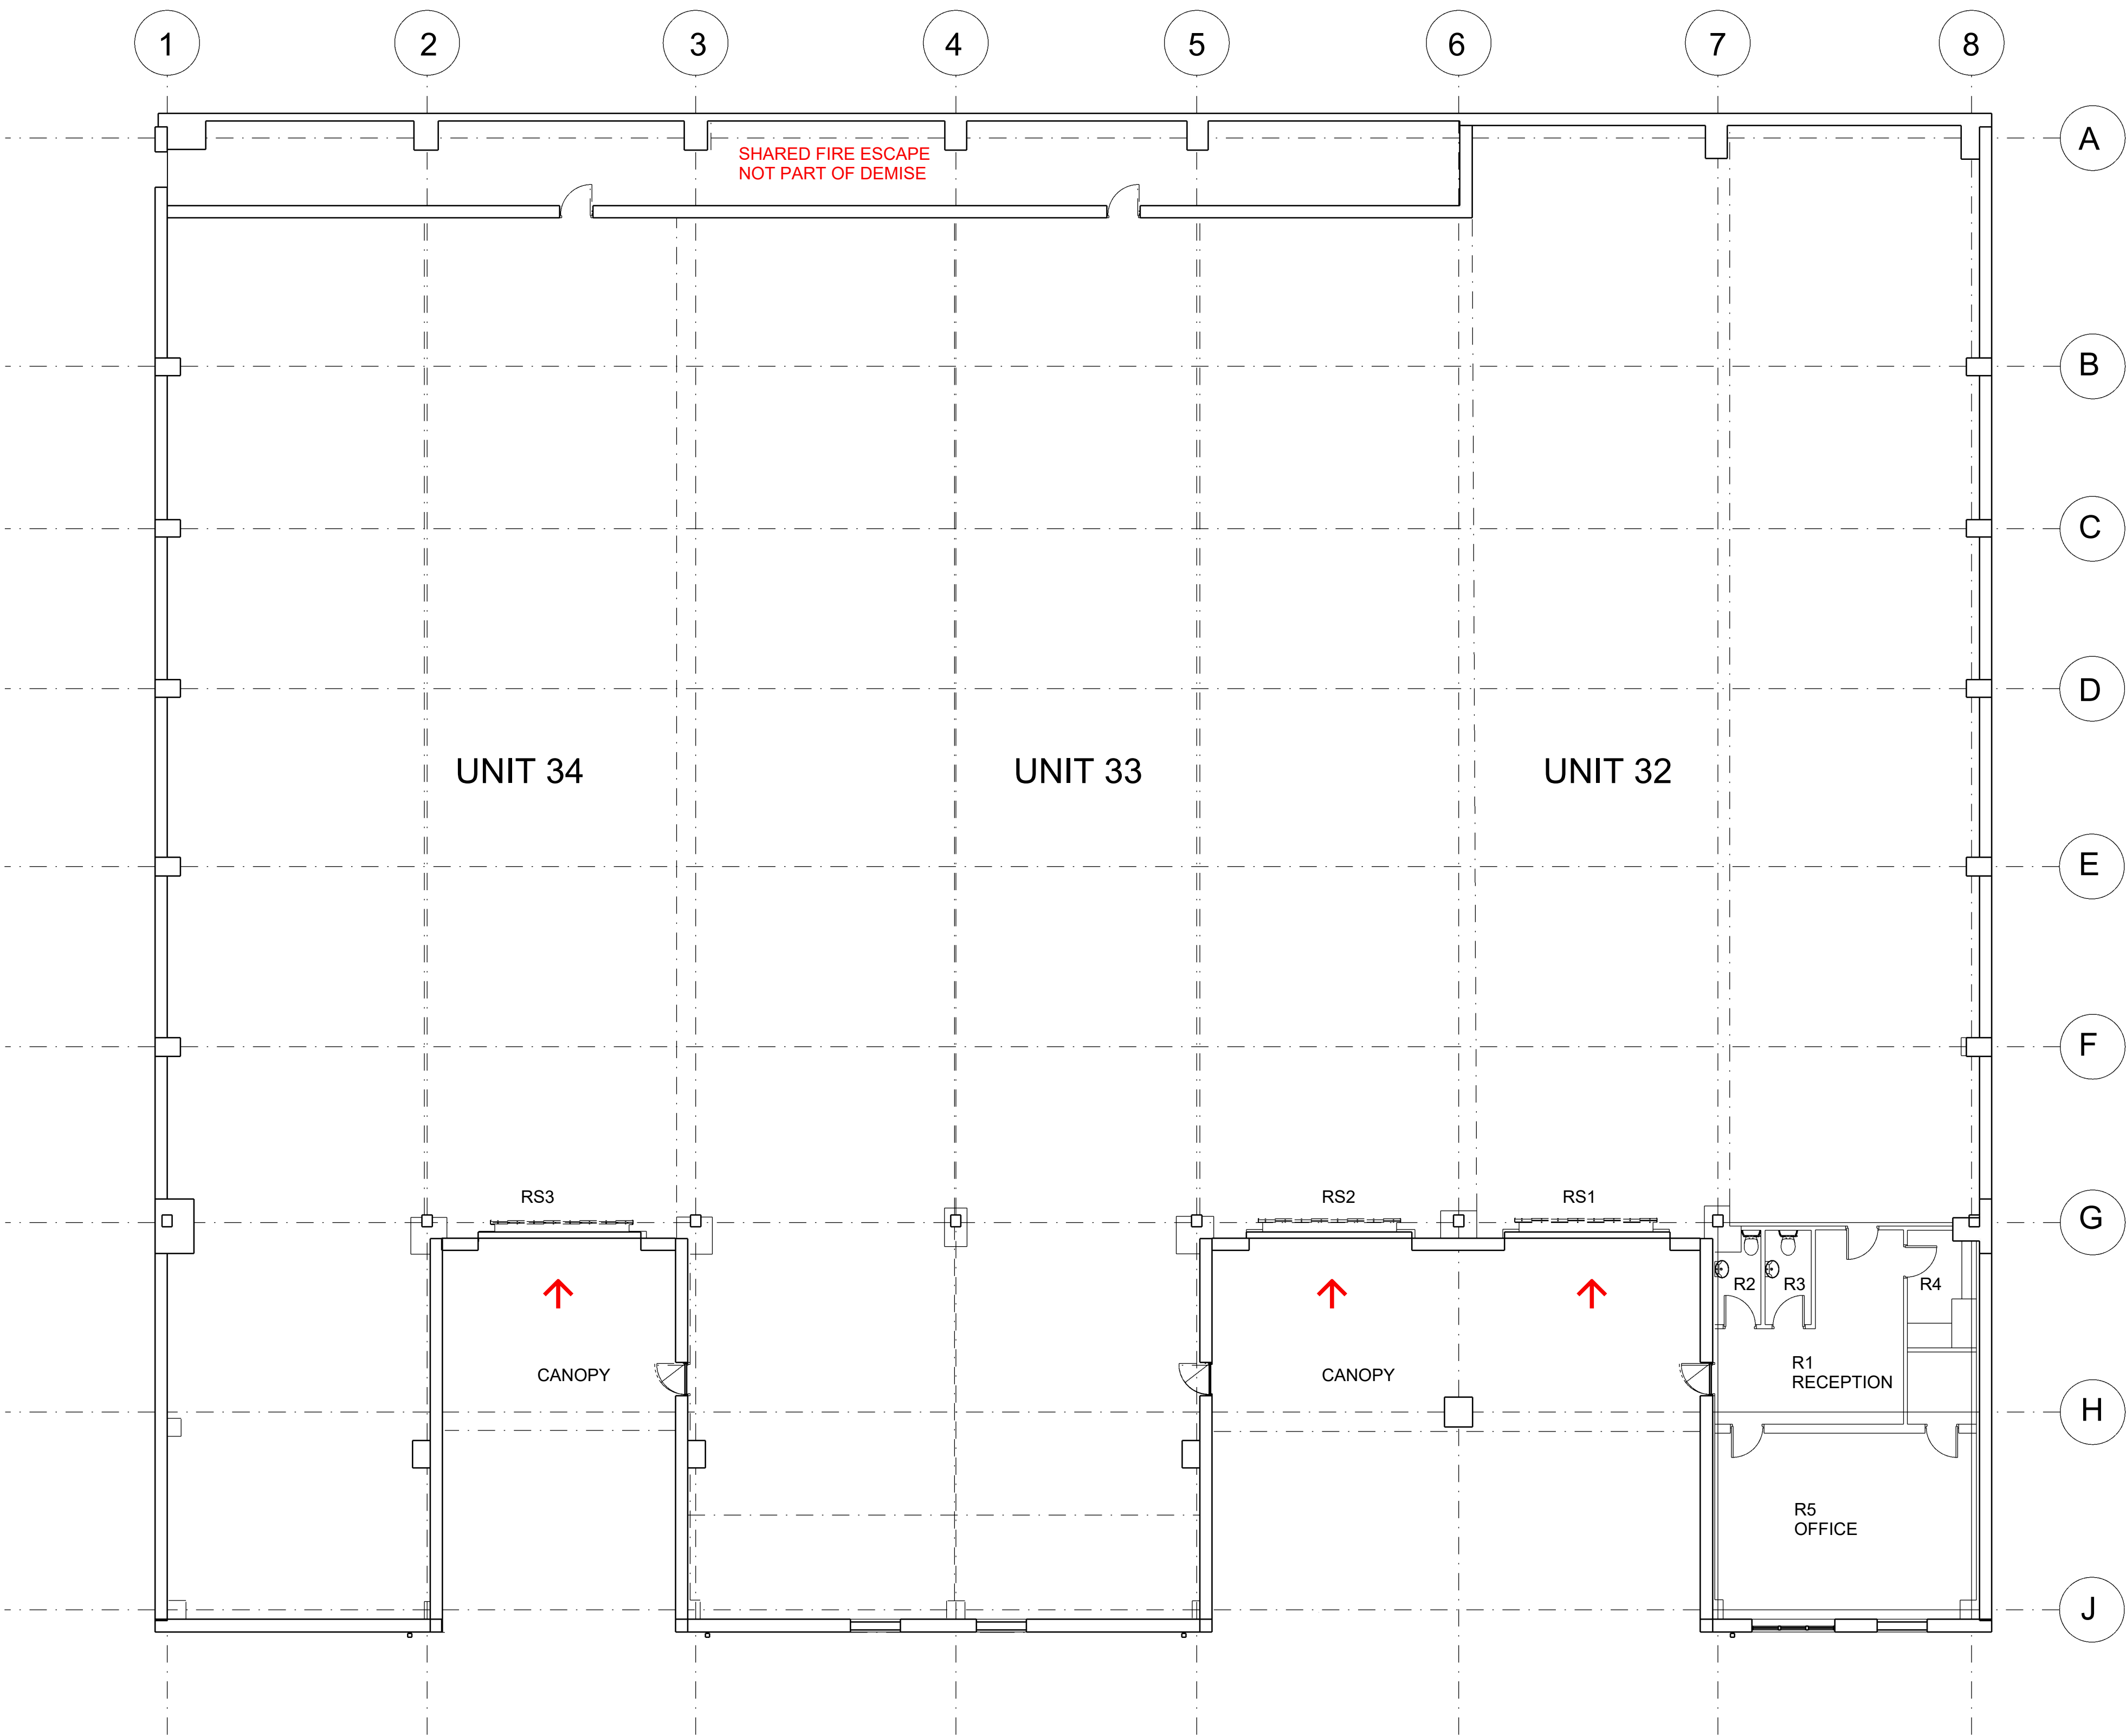

P
03 Existing GA Ground Floor Plan
1:100@A1



MGRA CONSULTING LTD
346 DEANSGATE
MANCHESTER
M3 4LY

CAD@MGRA.CO.UK
TELEPHONE: 0161 835 9936

© 2025 MGRA Consulting Ltd
Reproduction is prohibited in whole or in part without
the express agreement of MGRA Consulting Ltd.



Revisions

Ref	Description	Date
A	Planning Application	081225
B	Scale bars Calibrated	131225

Client :

OEG TRAINING Ltd
7 Leckwith Road
L30 6UF
Bootle, Liverpool



Property Address :
Capitol Trading park
L33 7SY

Project Title :
New Training Facility

DWG Ref: 416

DWG No.
002-B

DWG Title: Existing Ground Floor Plan

Scale as shown	Date 04112025	Job No 416
Surveyed PM	Drawn JT	Checked PM