



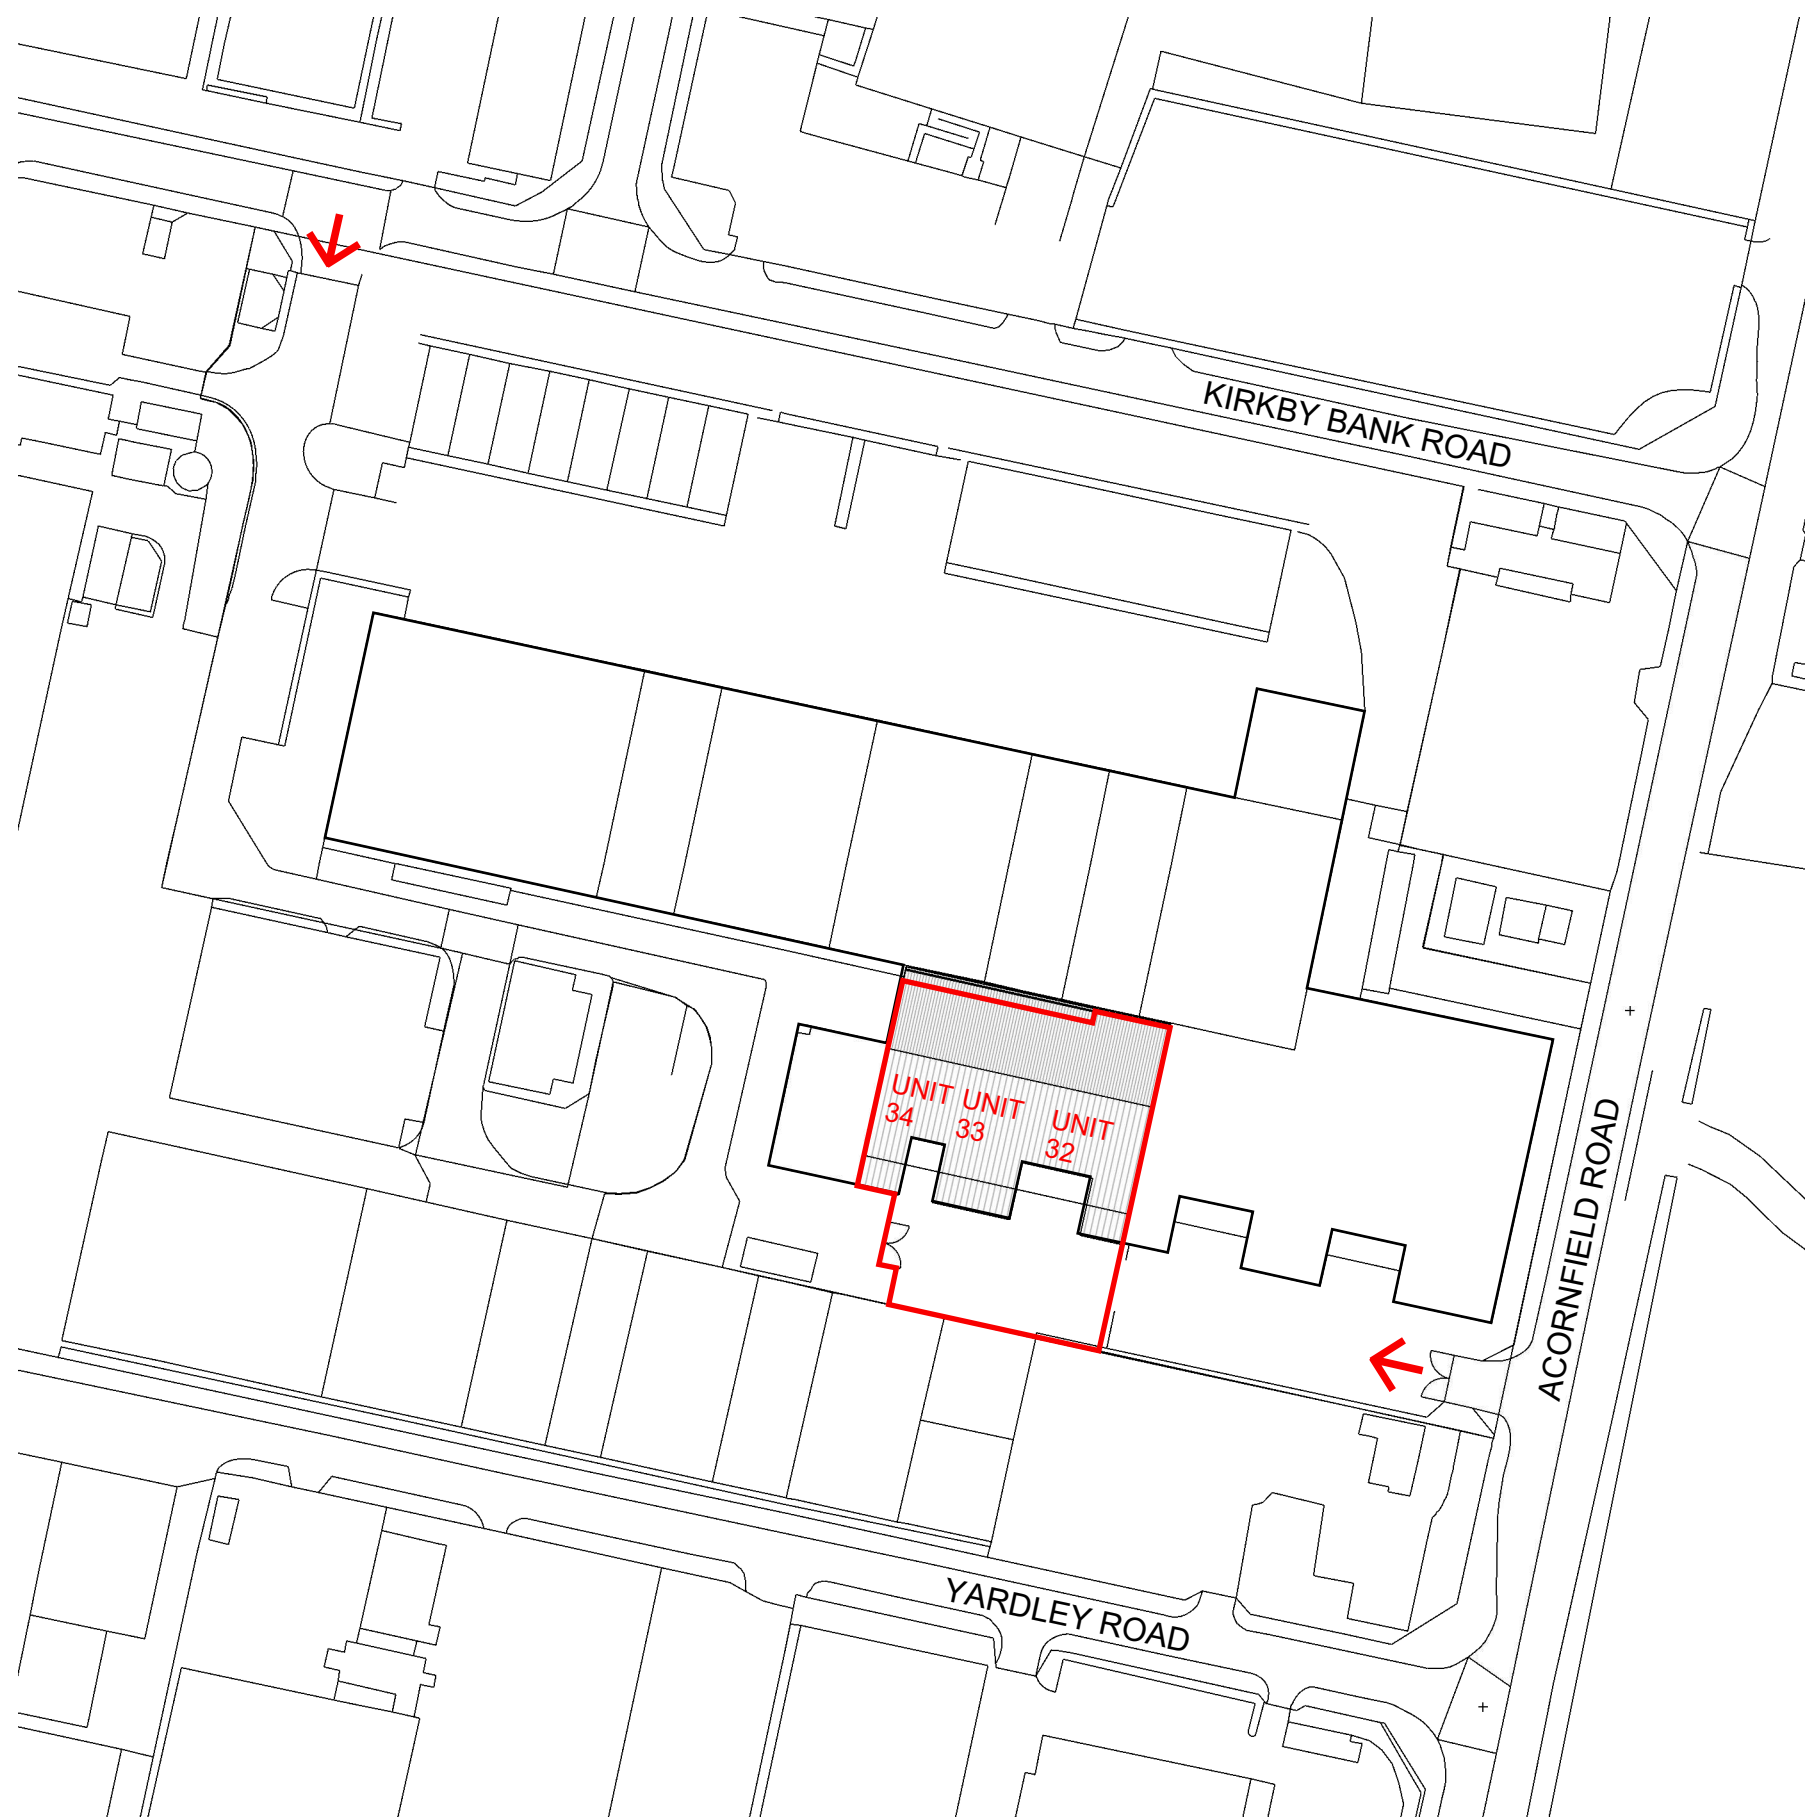

P 01 Location plan
1:1250@A1

0 50 100m

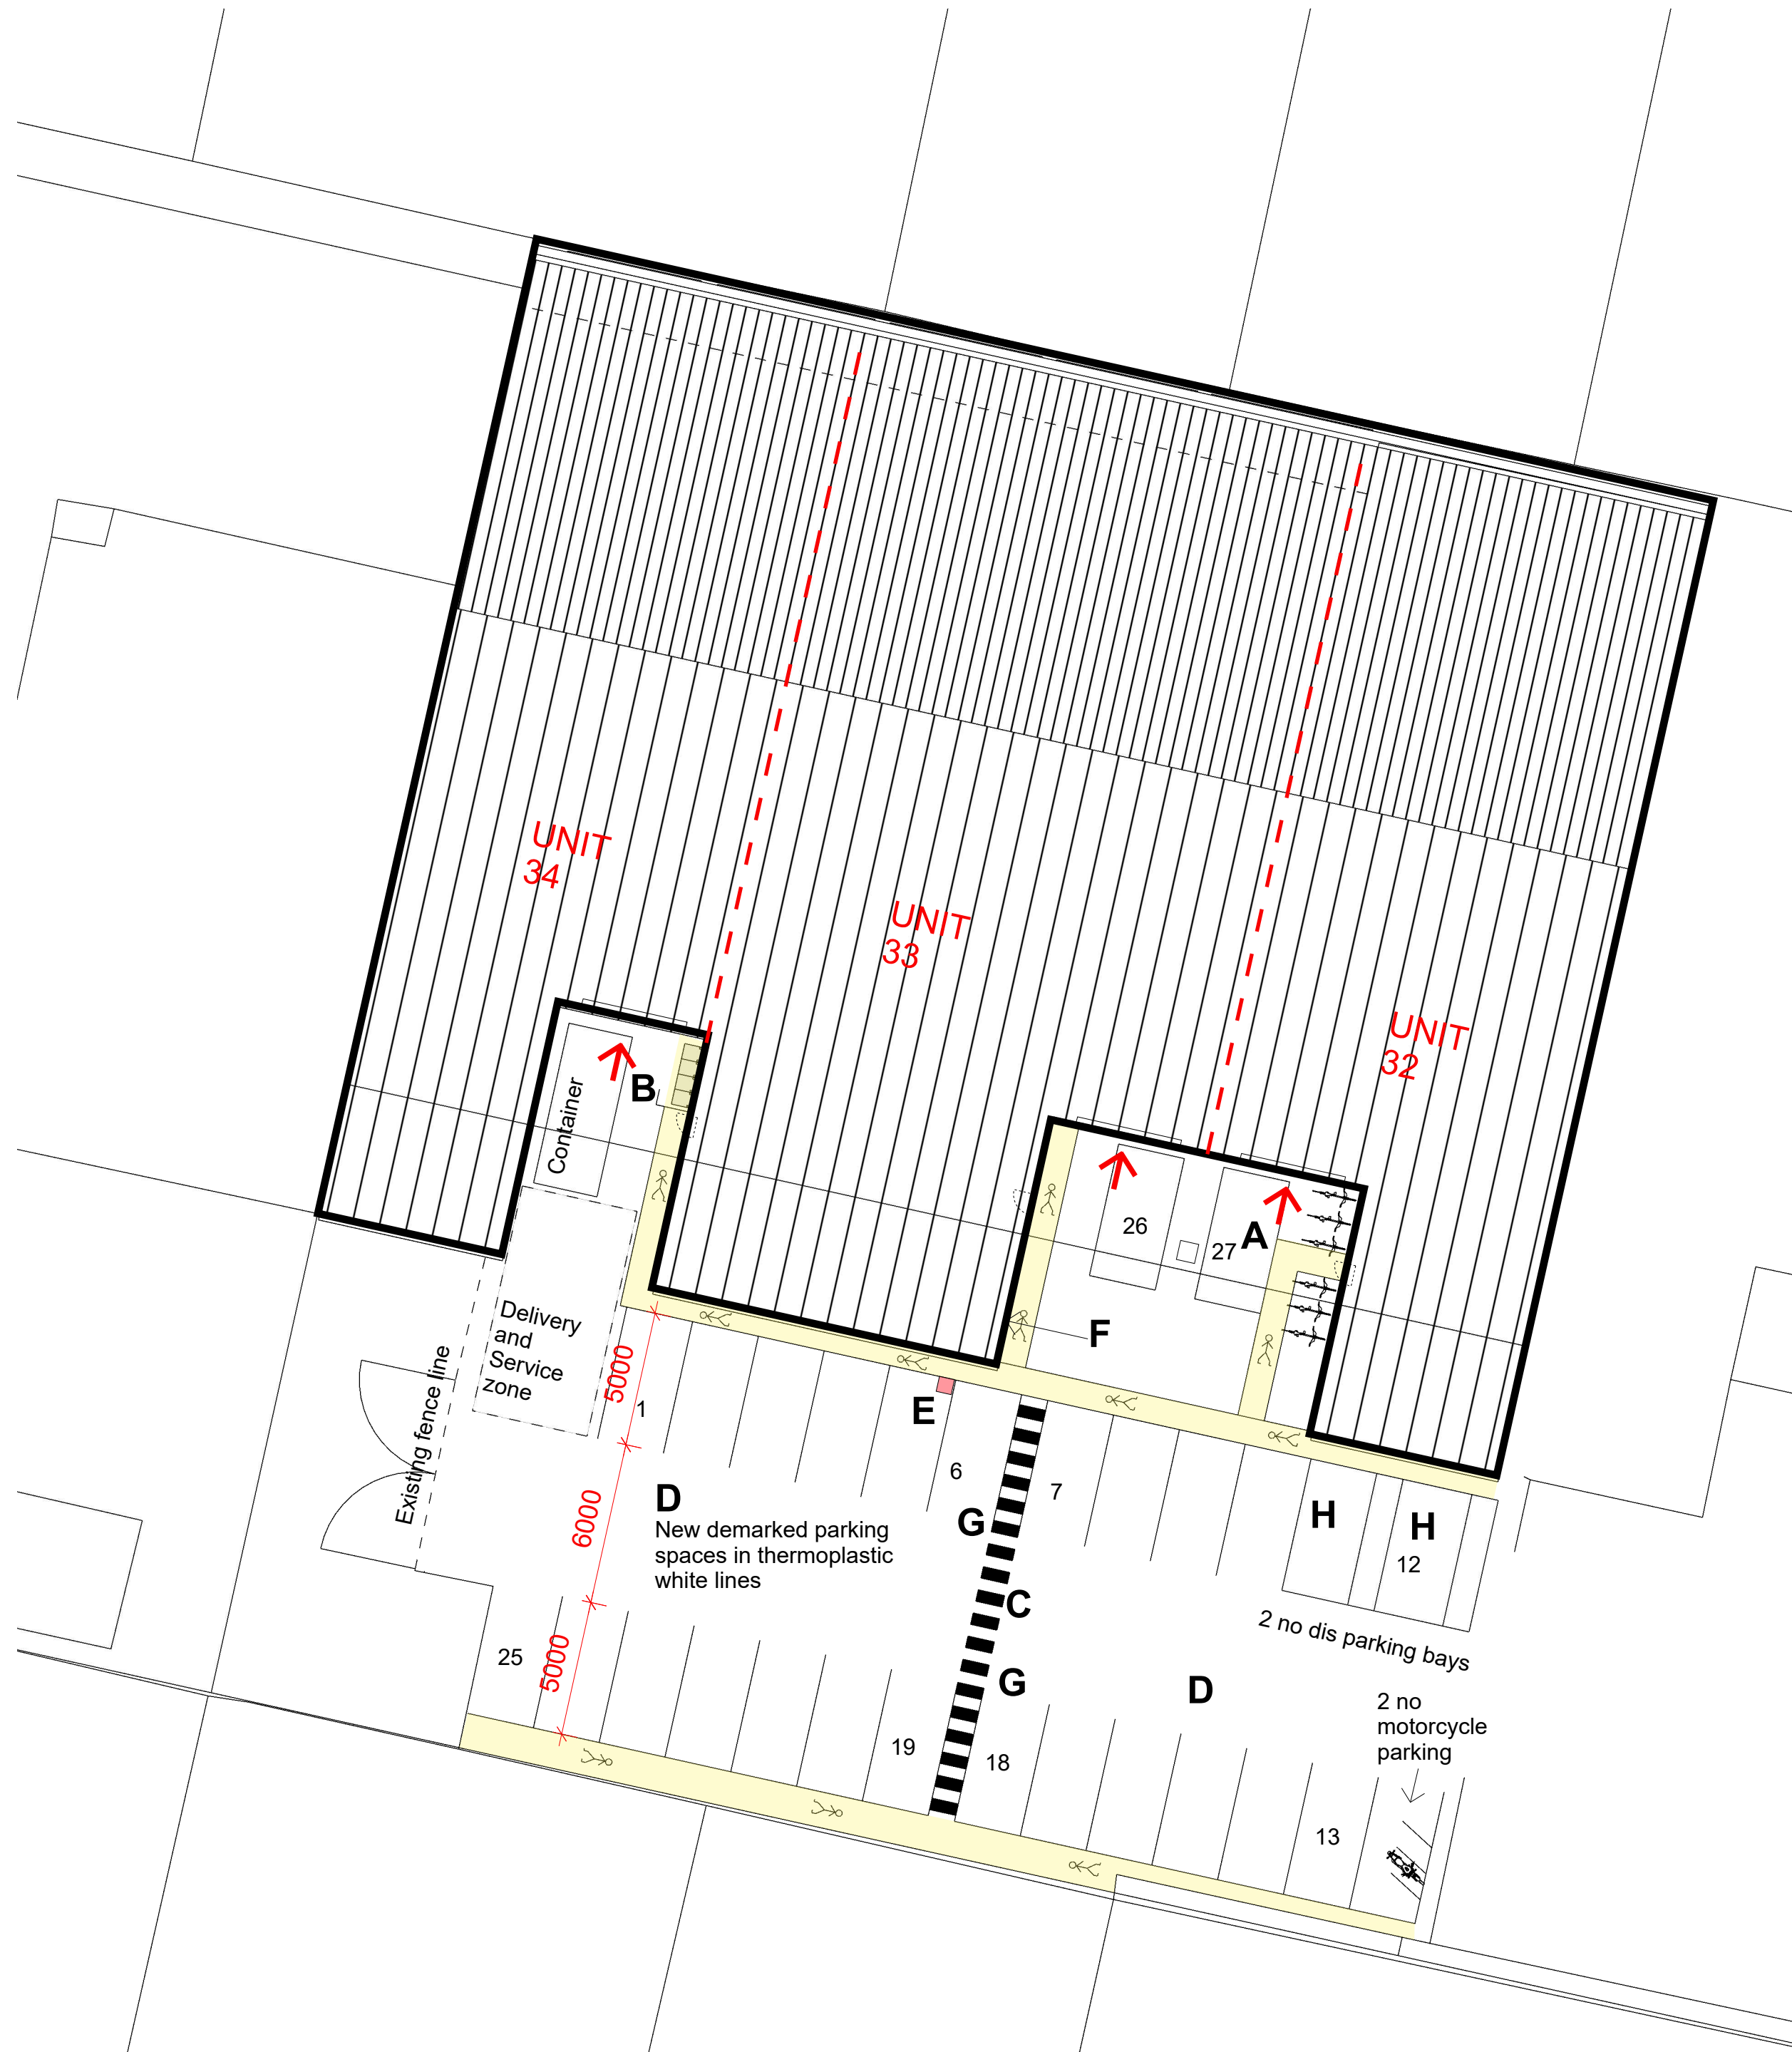


P 06 Proposed Site plan
1:200@A1

0 20m



KEY

- A** Covered cycle parking 6 No cycles
- B** Part enclosed refuse area
- C** Demarked pedestrian crossing nom 1M wide with associated adjacent signage.
- D** New demarked parking spaces in thermoplastic white lines. Pedestrian safe routes demarked with agreed hatched demarcation and walking person symbol.
- E** Proposed EV charging location subject to Landlords approval

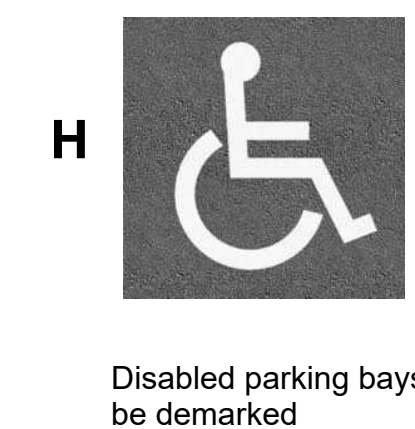

Revisions

Ref	Description	Date
A	Planning Application	081225
B	Scale bars Calibrated	131225

Client :

OEG TRAINING Ltd
7 Leckwith Road
L30 6UF
Bootle, Liverpool



Property Address :
Capitol Trading park
L33 7SY

Project Title :
New Training Facility

DWG Ref: 416

DWG No.
004-B

DWG Title: Proposed Site Plan

Scale as shown	Date 04112025	Job No 416
Surveyed PM	Drawn JT	Checked PM