


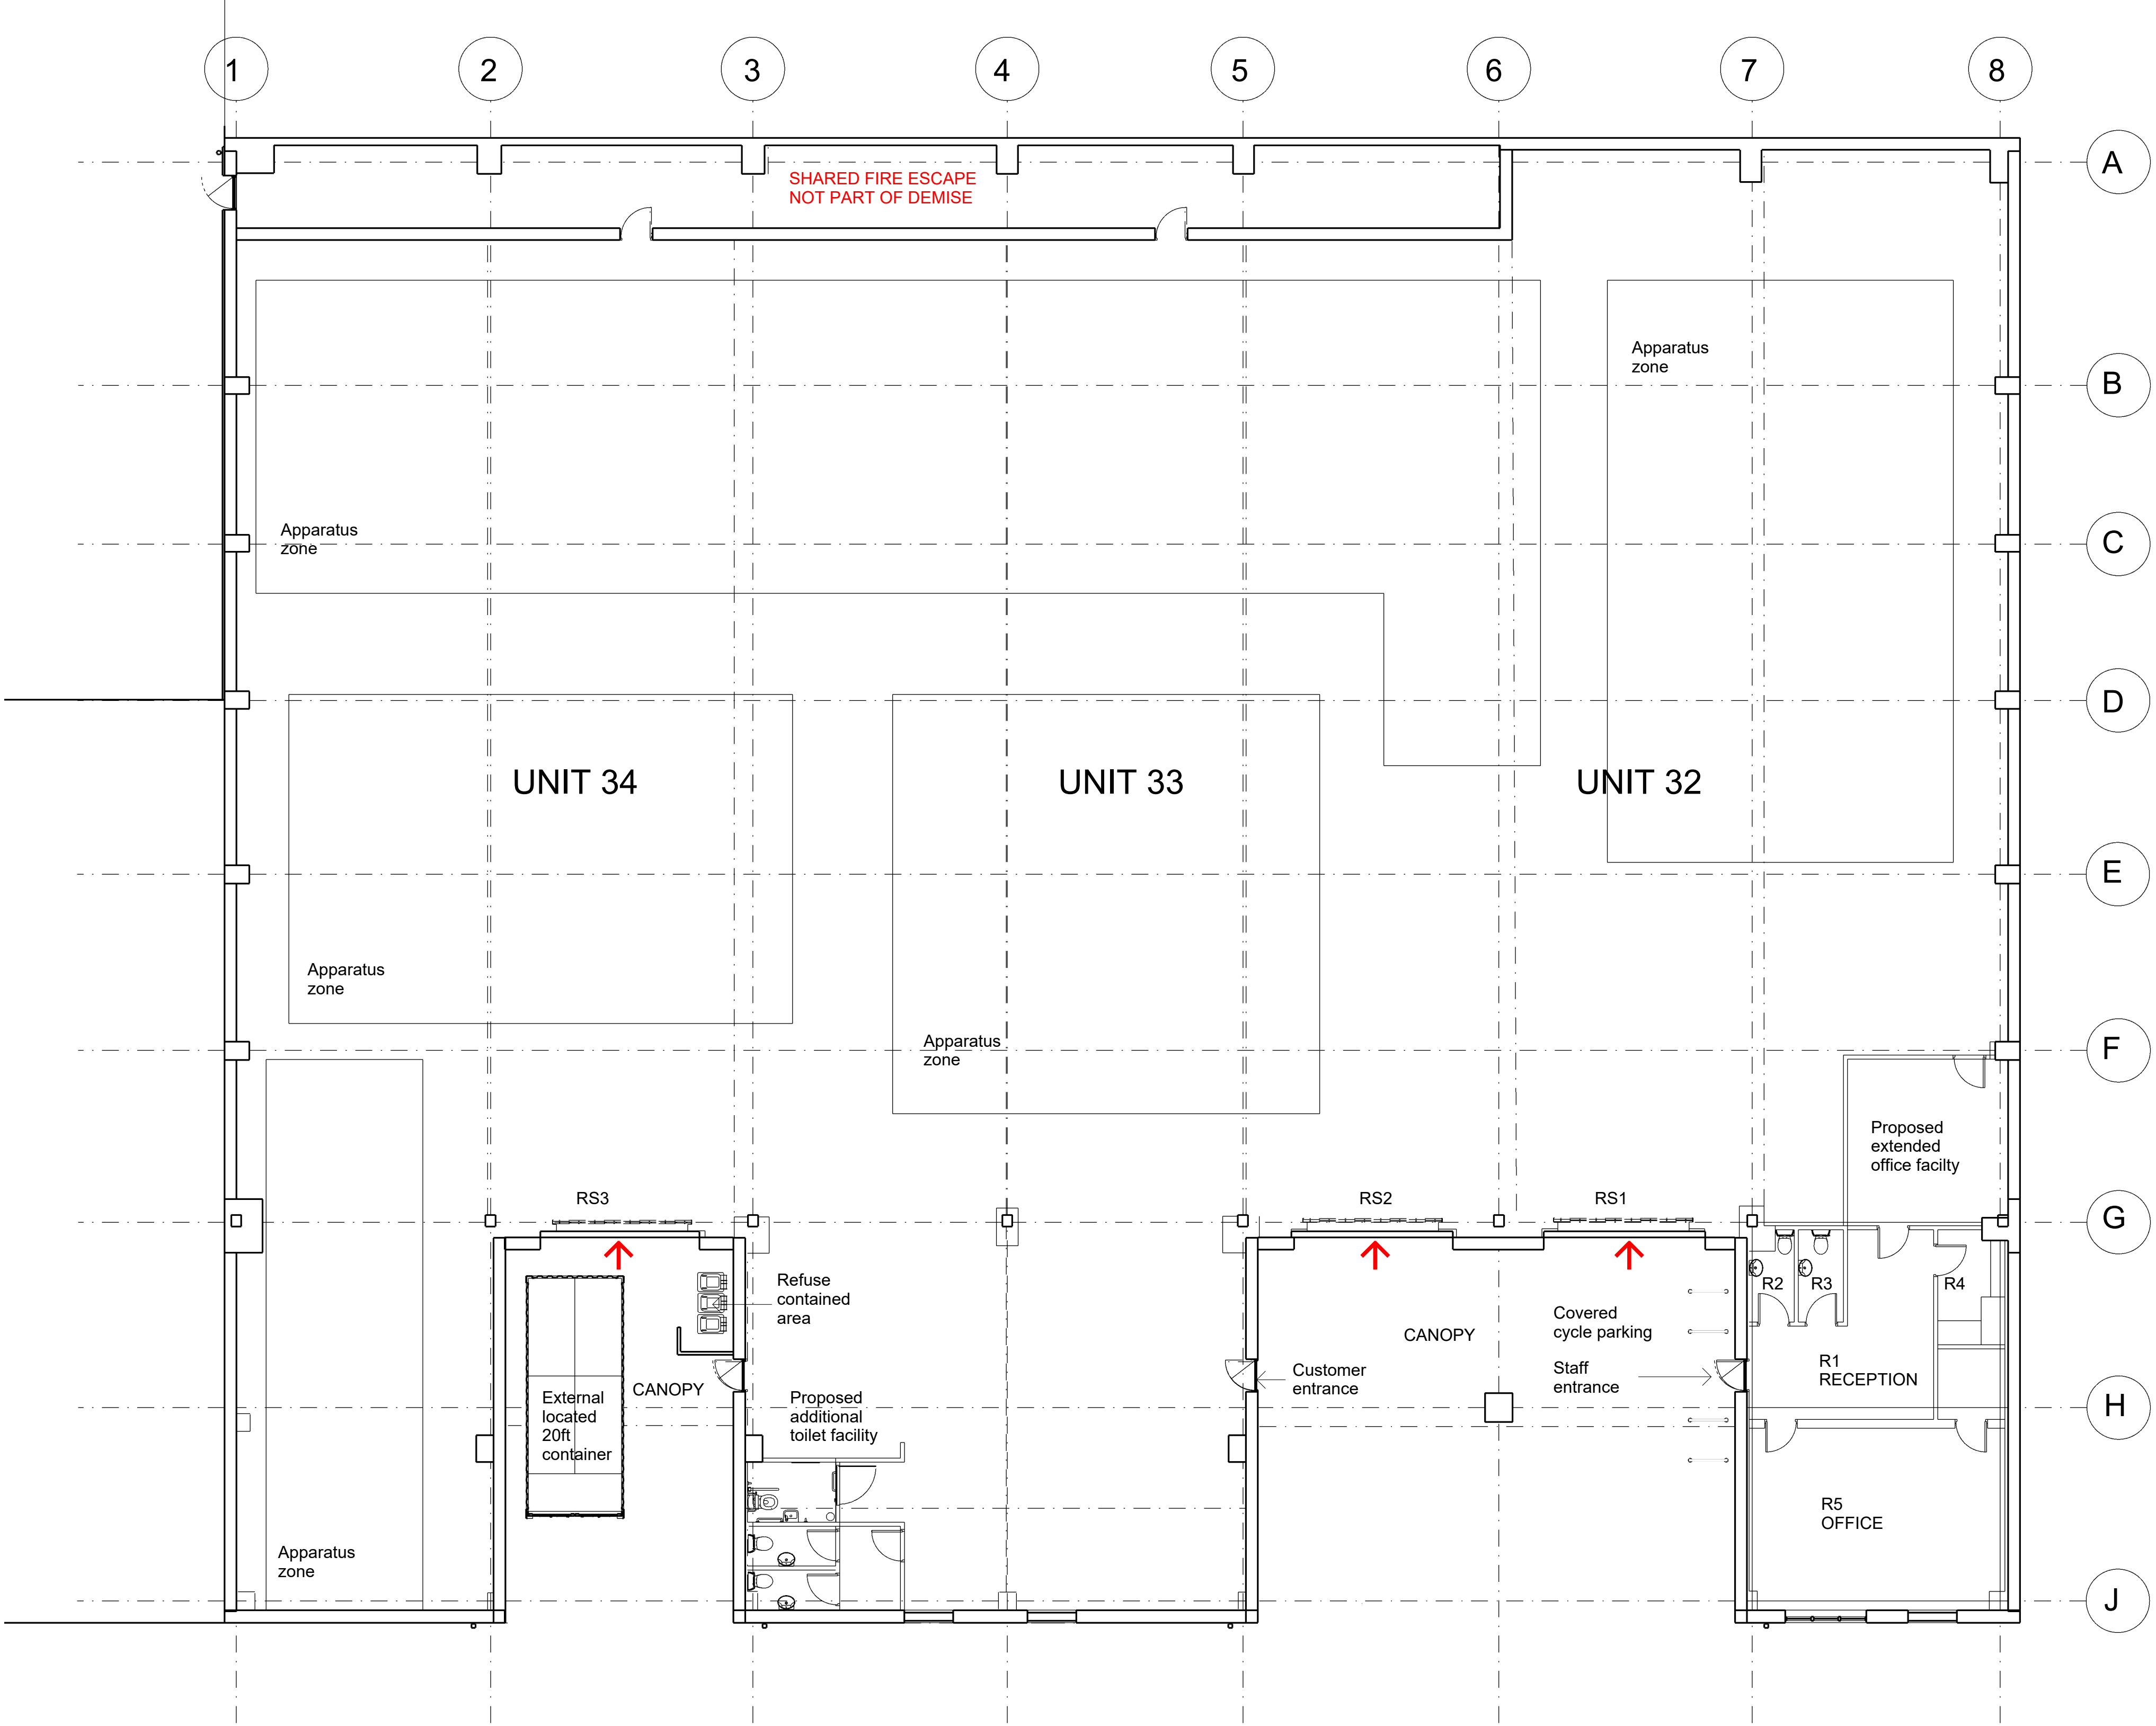

P
06 Proposed GA Ground Floor plan
100@A1

0 20m



MGRA CONSULTING LTD
346 DEANSGATE
MANCHESTER
M3 4LY

CAD@MGRA.CO.UK
TELEPHONE: 0161 835 9936

© 2025 MGRA Consulting Ltd
Reproduction is prohibited in whole or in part without
the express agreement of M'GRA Consulting Ltd.



Revisions		
Ref	Description	Date
A	Planning Application	081225
B	Scale bars Calibrated	131225

Client :
OEG TRAINING Ltd
7 Leckwith Road
L30 6UF
Bootle, Liverpool



Property Address :
Capitol Trading park
L33 7SY

Project Title :
New Training Facility

DWG Ref: 416		DWG No. 005-B
DWG Title: Proposed Ground Floor Plan		
Scale as shown	Date 04112025	Job No 416
Surveyed PM	Drawn JT	Checked PM